


Afon Gwenfro / River Gwenfro

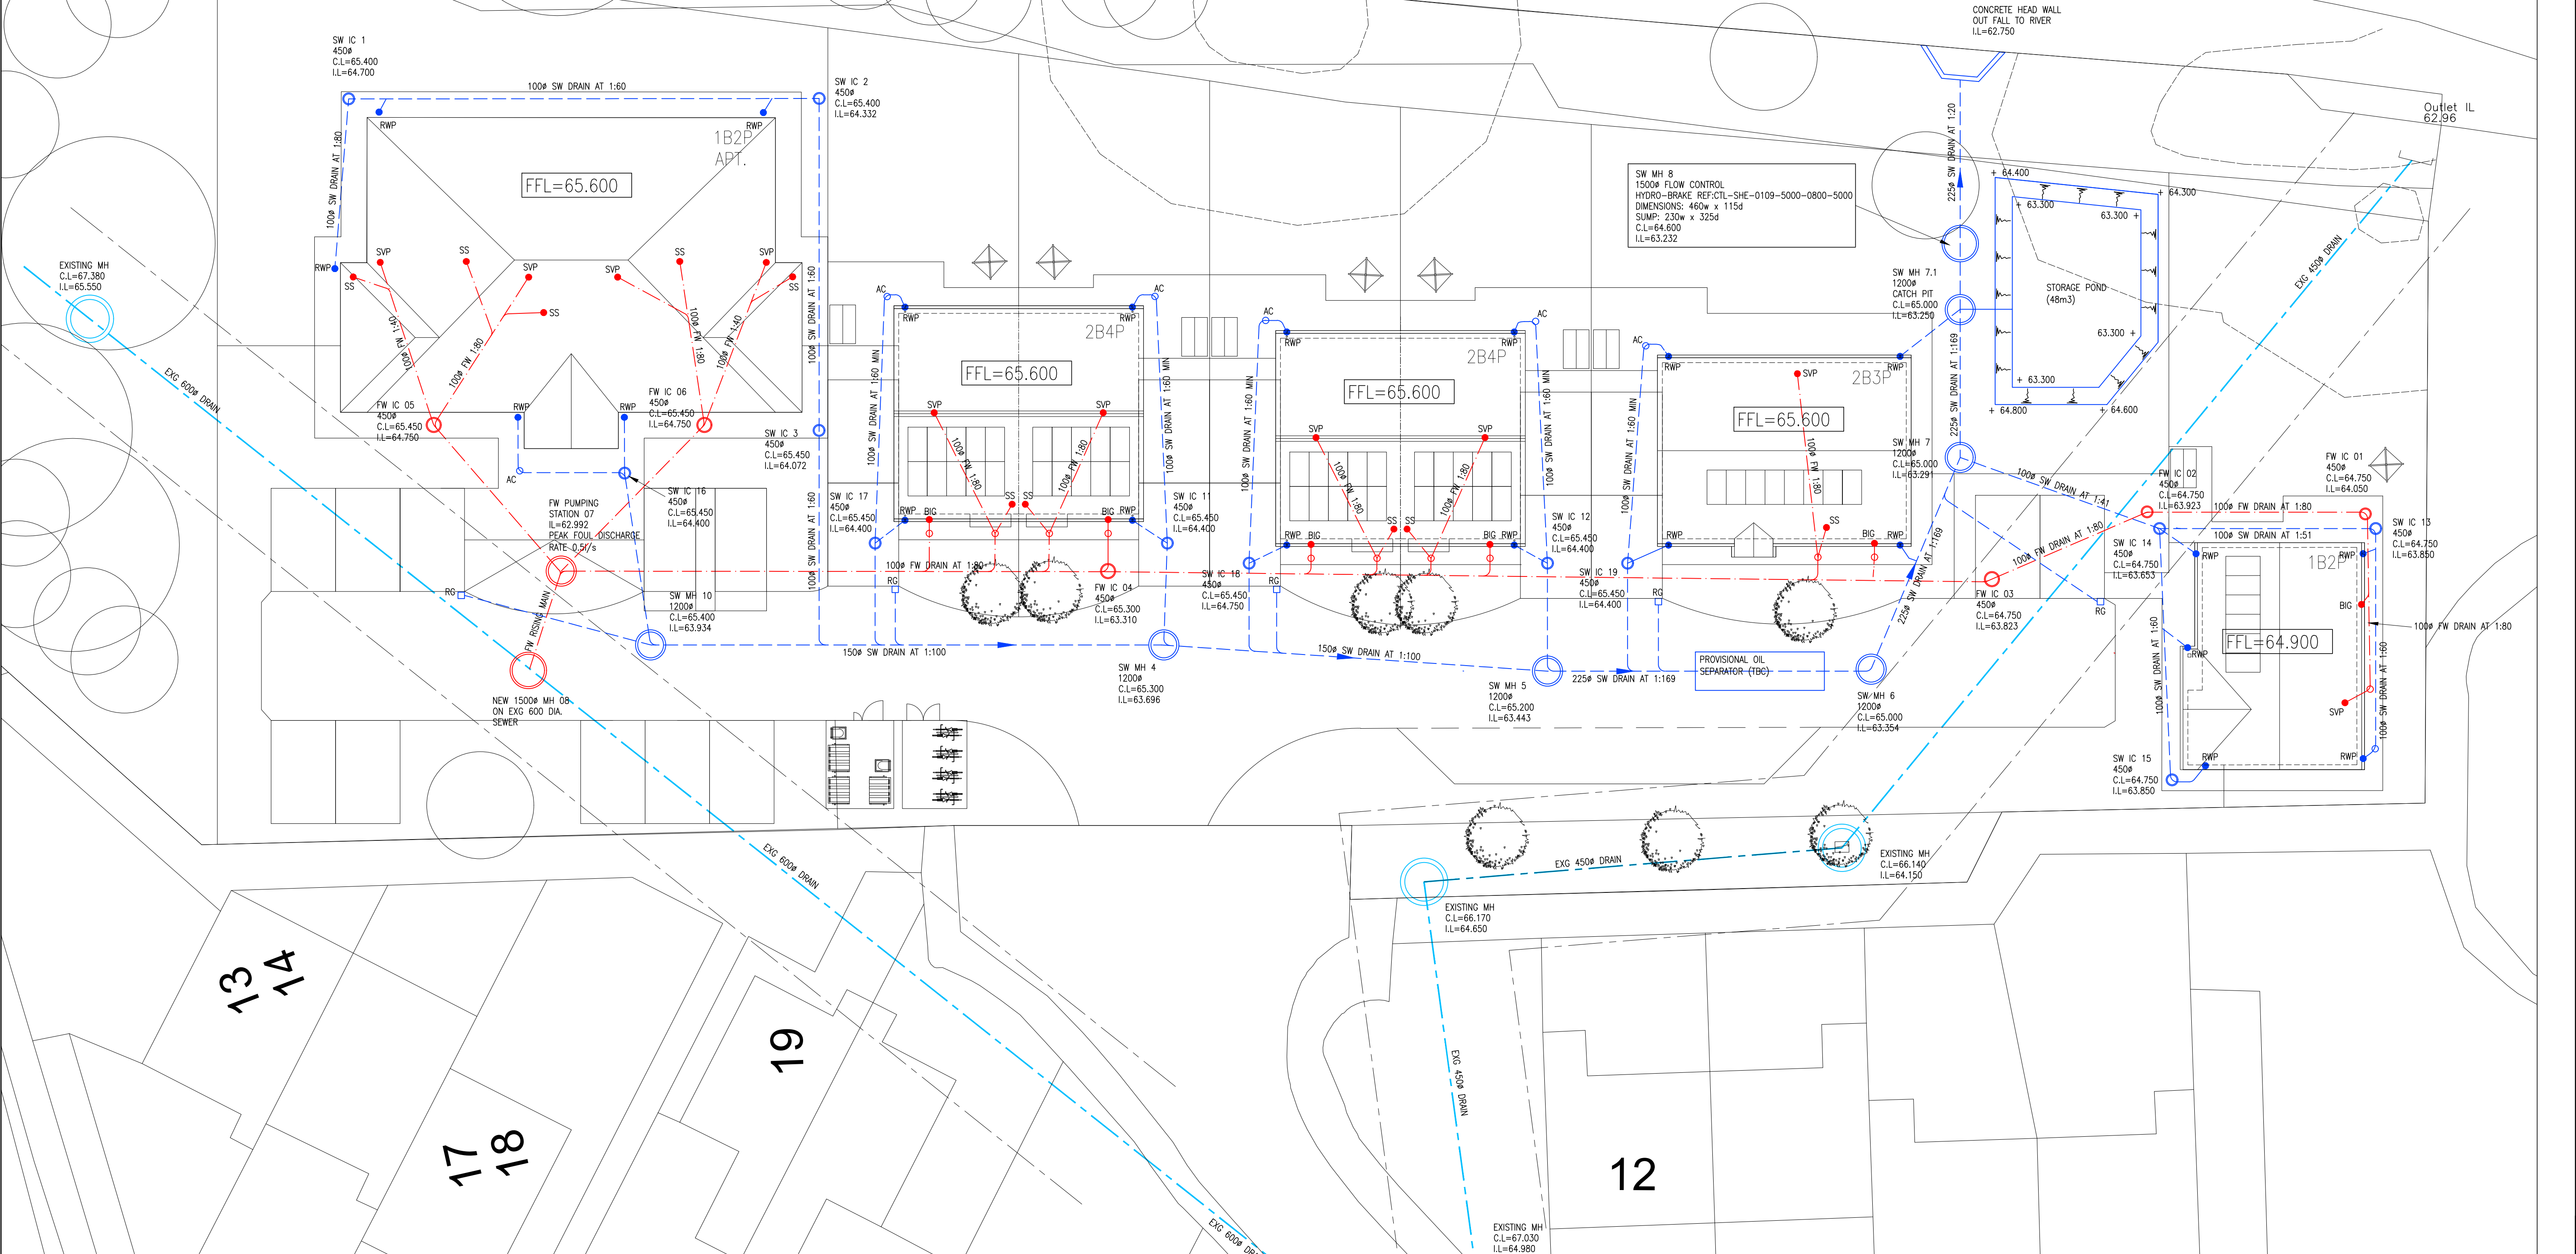

D	26/03/19	REDRAWN TO NEW LAYOUT AND STORAGE POND INTRODUCED IN LIEU OF STORAGE TANK	SJM
REV	DATE	DESCRIPTION	BY
Status		PLANNING APPROVAL	
DRAWING TITLE		PROJECT TITLE	
DRAINAGE LAYOUT		NANT SILYN SITE	
ARCHITECT		CLIENT	
JDA ARCHITECTS		FORWORKS	
DATE	DRAWN BY	CHECKED BY	 Consulting Civil & Structural Engineers Egerton House 2 Tower Road Birkenhead CH41 1FN tel 0151 650 6905 fax 0151 650 6951
AUG 18	SJM	SPM	
SCALE	JOB No	DRG. No	
1/150 AT A1	18-068	D01	D