



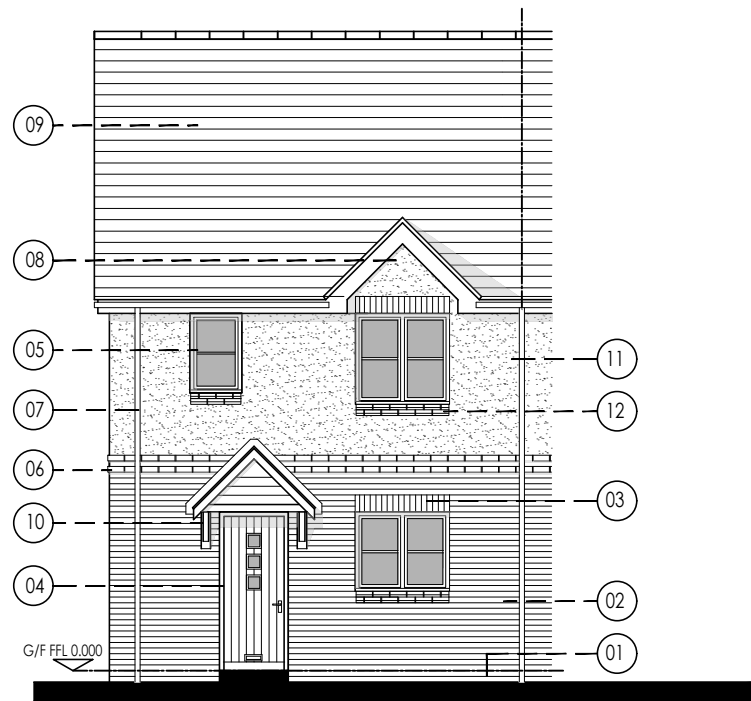

Front Elevation
Brick & Render Elevational Treatment




Side Elevation

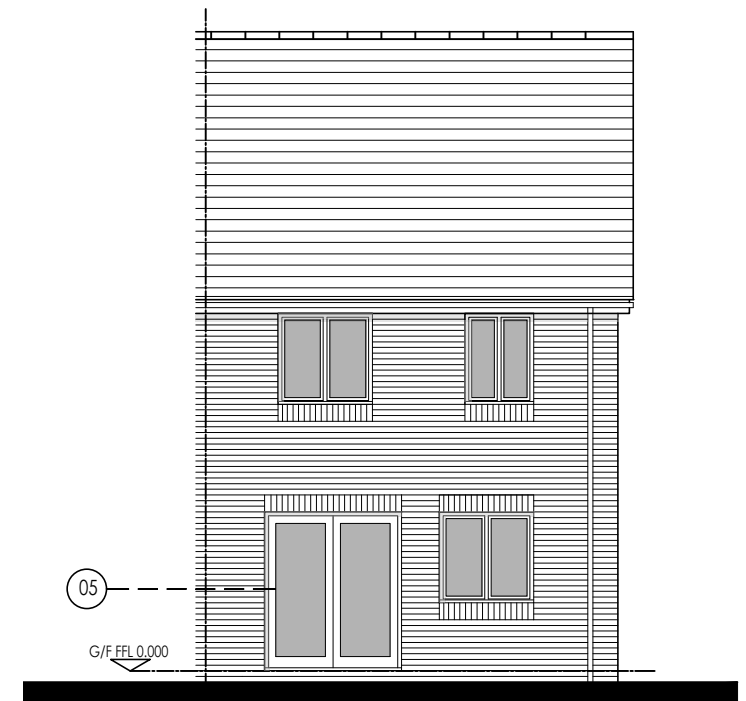


Rear Elevation

Finishes Schedule

01. Red Engineering Brick below DPC
02. Red/Brown Facing Brick
03. Soldier Brick to Heads & Cills - Colour tbc
04. Eurocell door_ Style - Litton_Colour tbc
05. White Upvc Windows & French Doors
06. 2No. 20mm Projecting Band course
07. Black/White rainwater goods - colour tbc
08. Upvc Fascia/Soffit & Barge board - colour tbc
09. Slate Grey/Red roof tiles - refer to Materials Sched
10. GRP Canopy - manufacturer tbc
11. Smooth off White render
12. 2 Course Detail Cill - colour tbc

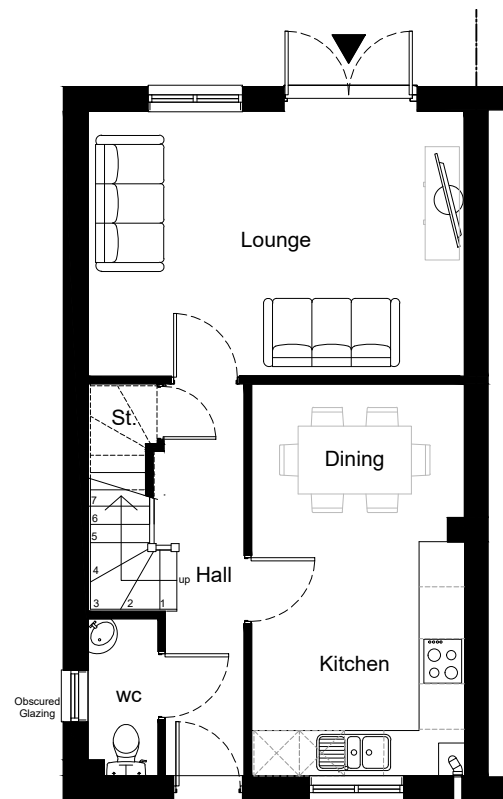

Ground Floor Plan

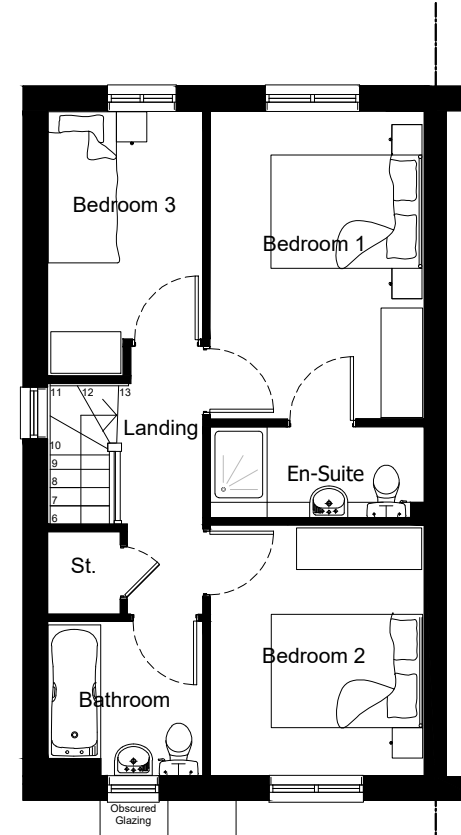

First Floor Plan

Housetype	3B/936	Variation	Option
Bedrooms	3	Persons	5
Sq.ft	936	Sq.m	87.0

IMPORTANT NOTE:

ALL FURNITURE AND KITCHEN LAYOUTS ON THIS DRAWING ARE SHOWN AS INDICATIVE ONLY. PLEASE REFER TO KITCHEN MANUFACTURERS DESIGNS FOR ACTUAL LAYOUT & SIZES.

IMPORTANT NOTE:

ALL DIMENSIONS AND LEVELS SHOWN ON THIS DRAWING ARE TO BE CHECKED BY THE CONTRACTOR/ MANUFACTURER PRIOR TO THE COMMENCEMENT OF ANY WORKS ON SITE OR THE MANUFACTURE OF ANY SITE COMPONENTS.

THIS DRAWING IS NOT TO BE SCALED.

DIMENSIONS ARE INDICATED IN MILLIMETRES UNLESS CLEARLY STATED OTHERWISE.

COPYRIGHT OF THIS DRAWING BELONGS SOLELY TO BALDWIN DESIGN CONSULTANCY LTD.

Revision:	By:	Date:

PRELIMINARY ISSUE

4 Marina Walk, Pennington Wharf, Plank Lane, Leigh, WN7 4EZ Tel: 01925 747615 e-mail: enquiries@baldwindesign.net www.baldwindesign.net	Client:
	WATKIN JONES HOMES
	Project Title:
	Residential Development
	Address:
4 Marina Walk, Pennington Wharf, Plank Lane, Leigh, WN7 4EZ Tel: 01925 747615 e-mail: enquiries@baldwindesign.net www.baldwindesign.net	Drawing Title:
	House Type 3B/936/Brick/Render Floor Plans & Elevations
	Drawing No:
	WJ/HTS/HT/3B936/01
	Dwn: RIC Ckd: ST Date: 28/01/2021
4 Marina Walk, Pennington Wharf, Plank Lane, Leigh, WN7 4EZ Tel: 01925 747615 e-mail: enquiries@baldwindesign.net www.baldwindesign.net	Scale: 1:100
	Paper Size: A3 Rev: P1

scale 1:100

