



Front Elevation 1:100




Side Elevation 1:100




Rear Elevation 1:100



Side Elevation 1:100

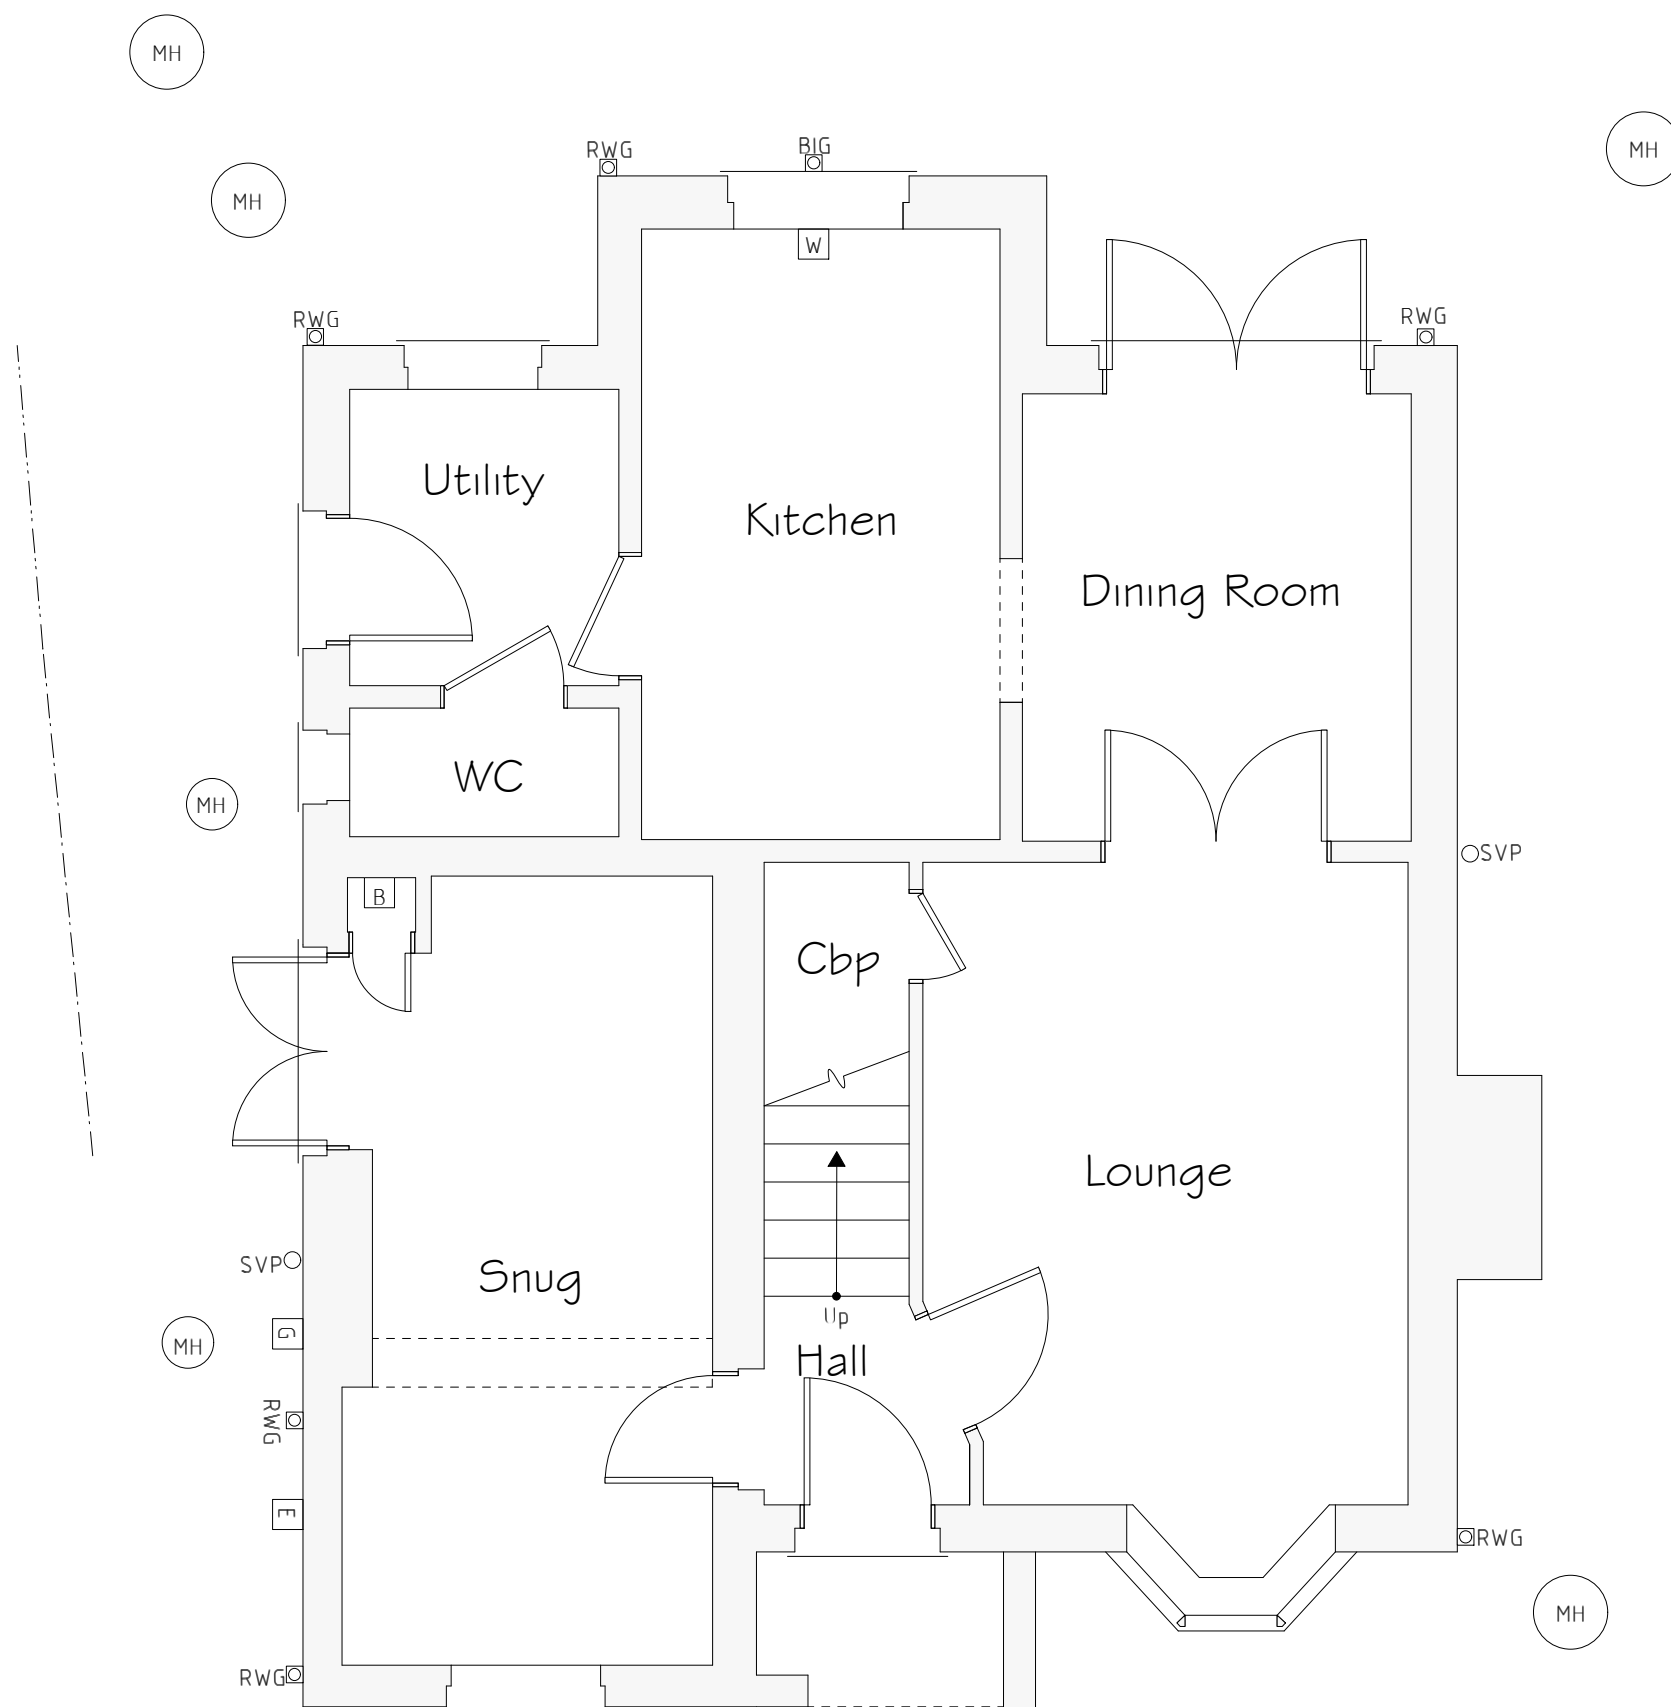

Ground Floor Plan 1:50

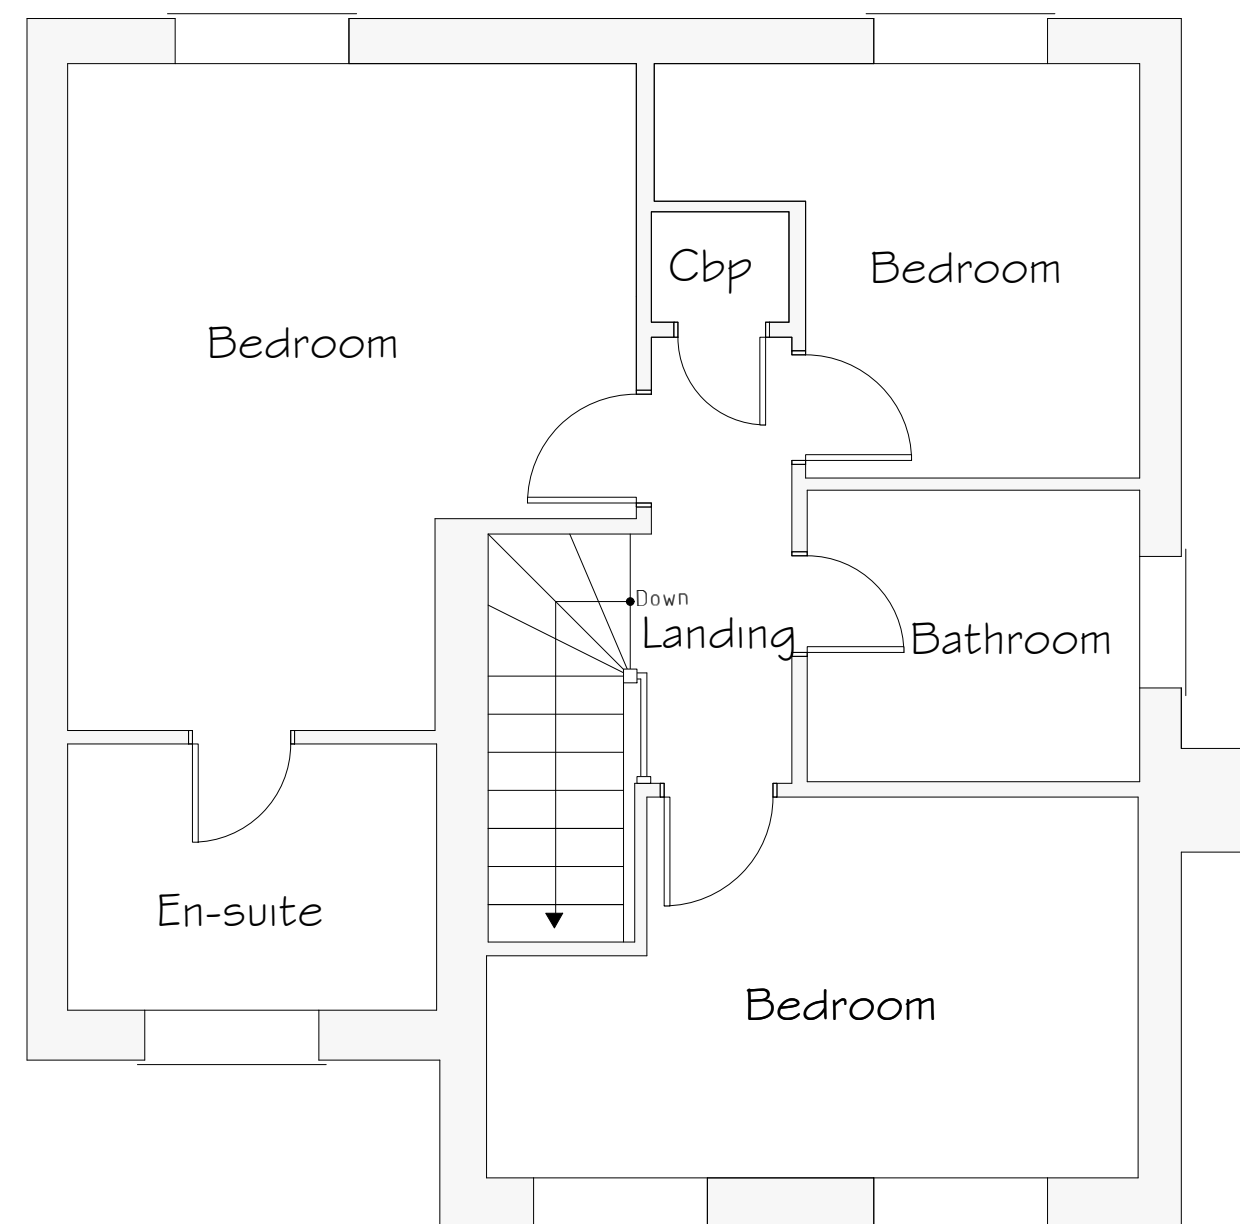

First Floor Plan 1:50

Services Key

- MH Existing Man Hole Position
- [B] Existing Boiler Position
- [G] Existing Gas Meter Position
- [E] Existing Electric Meter Position
- [W] Existing Stopcock Position
- Existing Soil Vent Pipe (SVP) Position
- ⊗ Existing Rain Water Gully (RWG) Position

| Rev | Date | Detail | Initial |
|-----|------|--------|---------|

Project:  
Proposed Alterations to,  
57 St Giles Park  
Gwersyllt, Wrexham,  
LL11 4AX

|                    |                                |
|--------------------|--------------------------------|
| Title:<br>Existing | Scale: (A2)<br>1:50 &<br>1:100 |
|--------------------|--------------------------------|

|                          |                     |
|--------------------------|---------------------|
| Drawn By:<br>S. Nicholas | Date:<br>April 2021 |
|--------------------------|---------------------|

|                          |                  |
|--------------------------|------------------|
| Drawing No:<br>G084/ 001 | Sheet:<br>1 of 1 |
|--------------------------|------------------|

**blueprint**  
architectural services

**LABC** partner  
Office 3K4,  
Redwither Business Tower,  
Wrexham. LL13 9XT  
Tel: 01978 356500  
www.blueprintarchitectural.com  
© copyright all rights reserved