




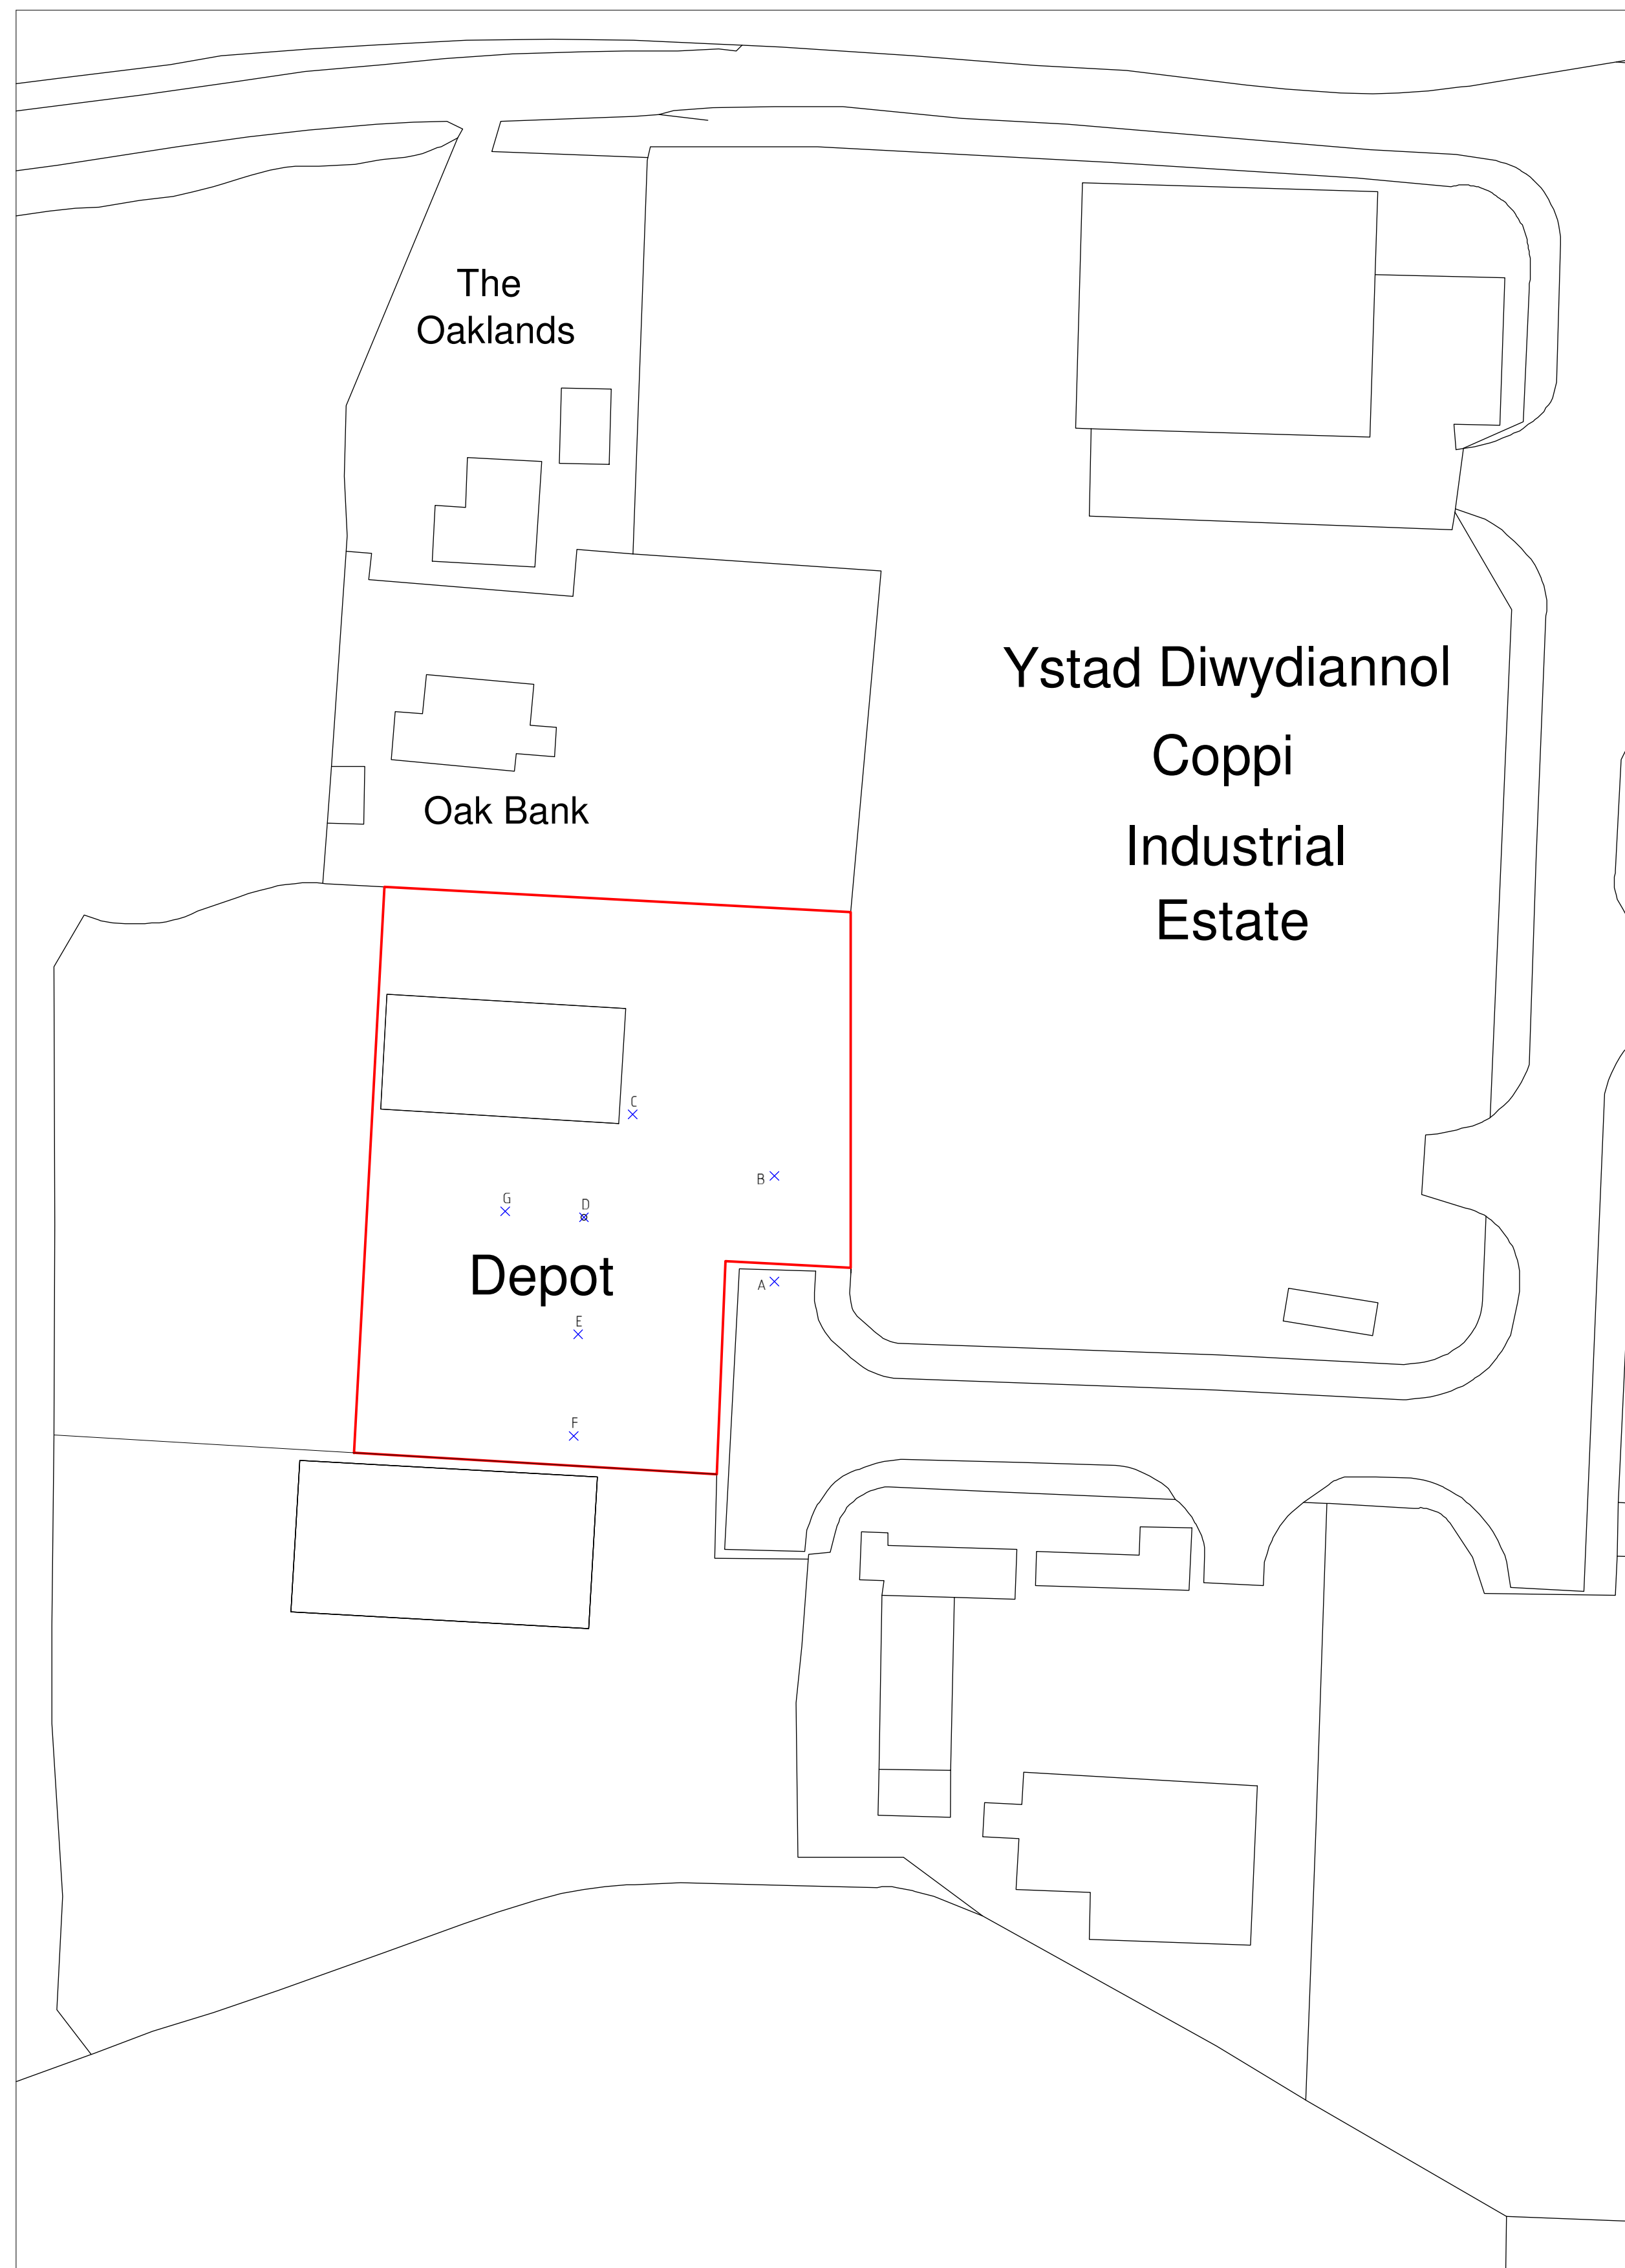

Site Plan 1:500

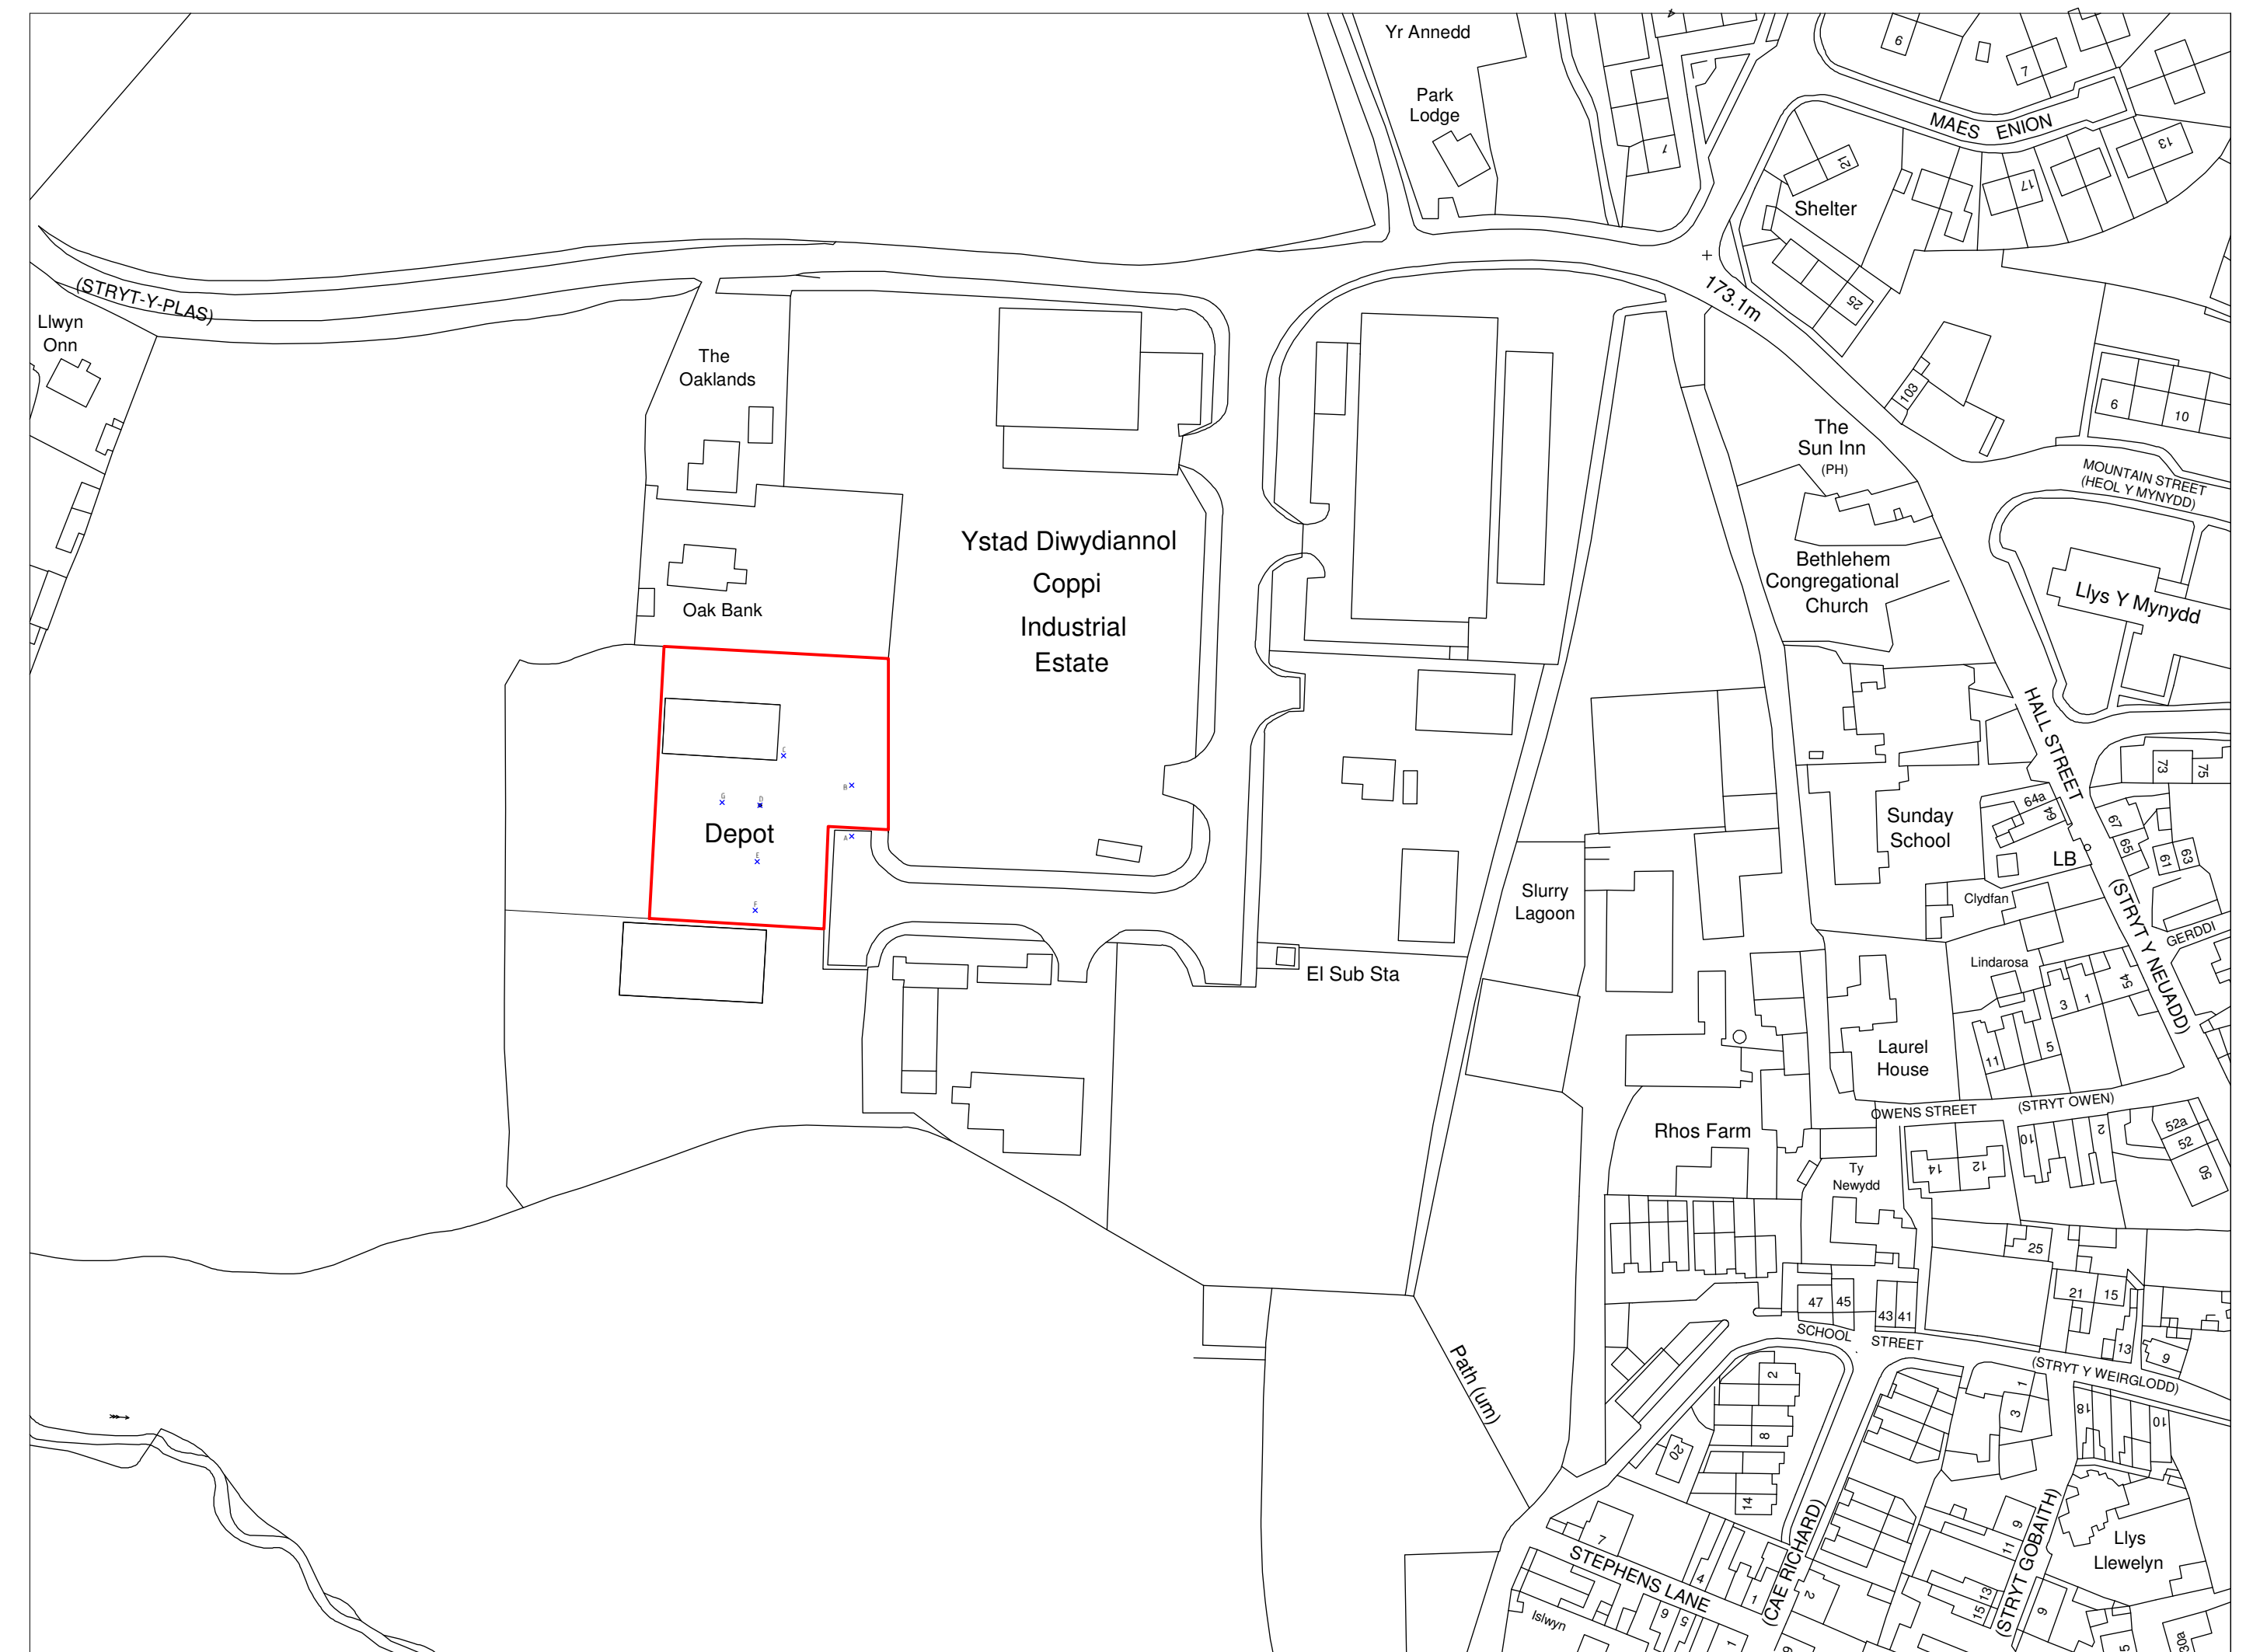

Location Plan 1:1250

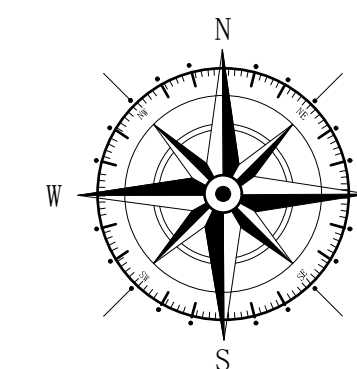

Key

 Surrounding Buildings

 Land owned

 Application Site

<i>POINT</i>	<i>LEVEL</i>
A	10.000
B	10.269
C	10.705
D	10.511
E	10.365
F	10.330
G	10.495

A	07/21	Planning amends	D. J. E.
Rev	Date	Detail	Initial

Project:
Proposed storage unit at
Unit 6 Copi Industrial Estate,
Rhosllanerchrugog,
Wrexham. LL14 1TG.

Title:	Scale: (A1)
Existing: Site	1:500 &
& Location Plan	1:1250

Drawn By: D.J.Edwards	Date: May 2021
--------------------------	-------------------

Drawing No: J168/001	Sheet: 1 of 1
-------------------------	------------------



Office 3K4,
Redwither Business Tower,
Wrexham. LL13 9XT
Tel: 01978 356500
www.blueprintarchitectural.com
© copyright all rights reserved