
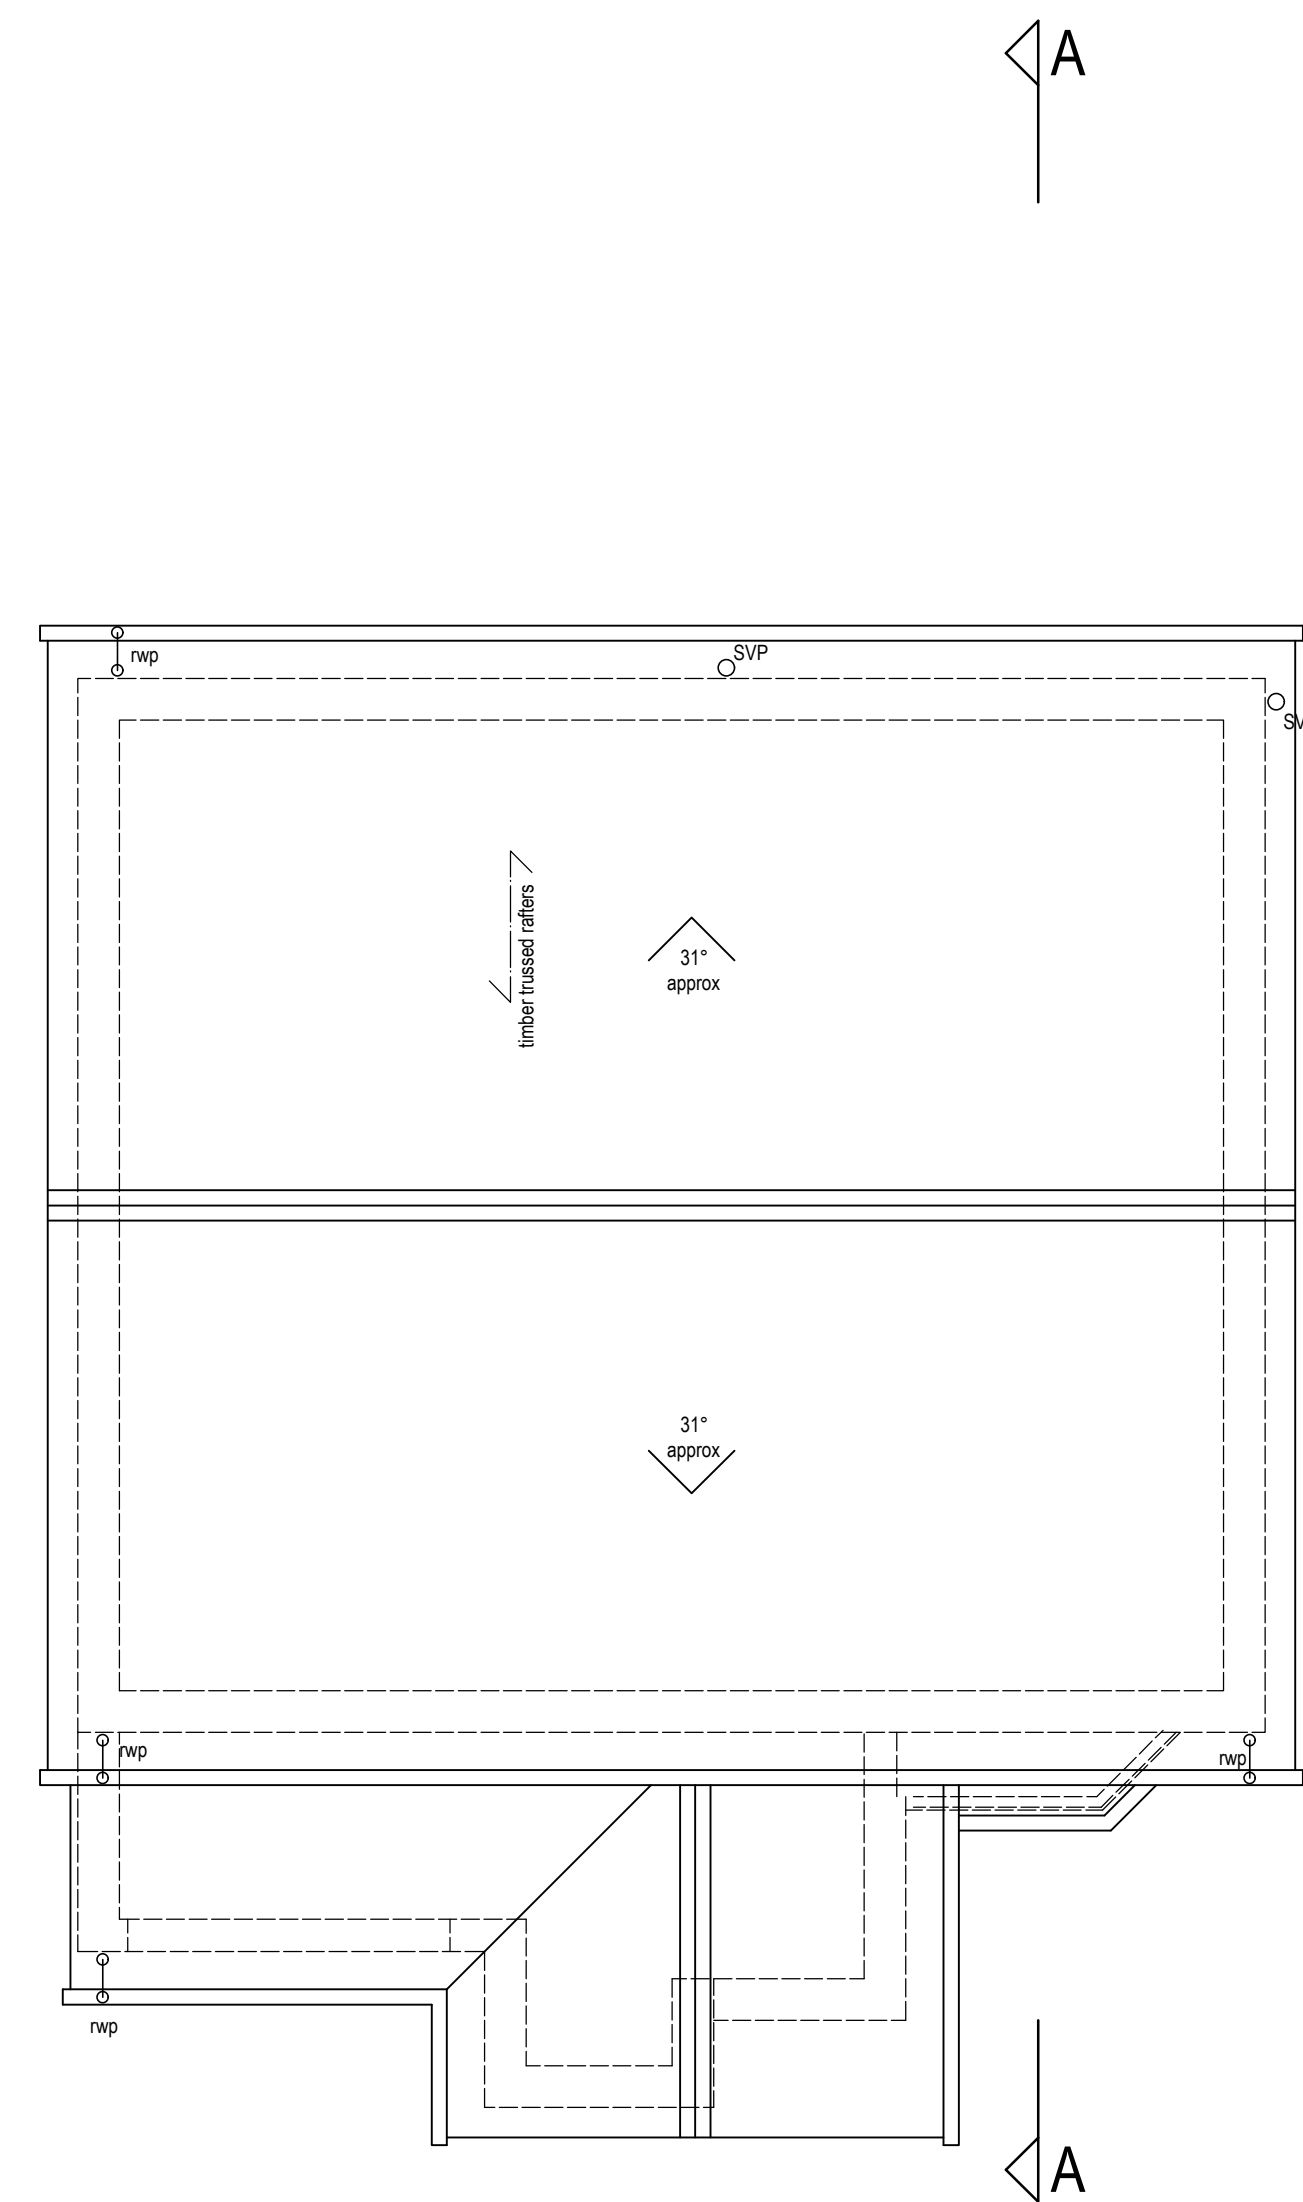
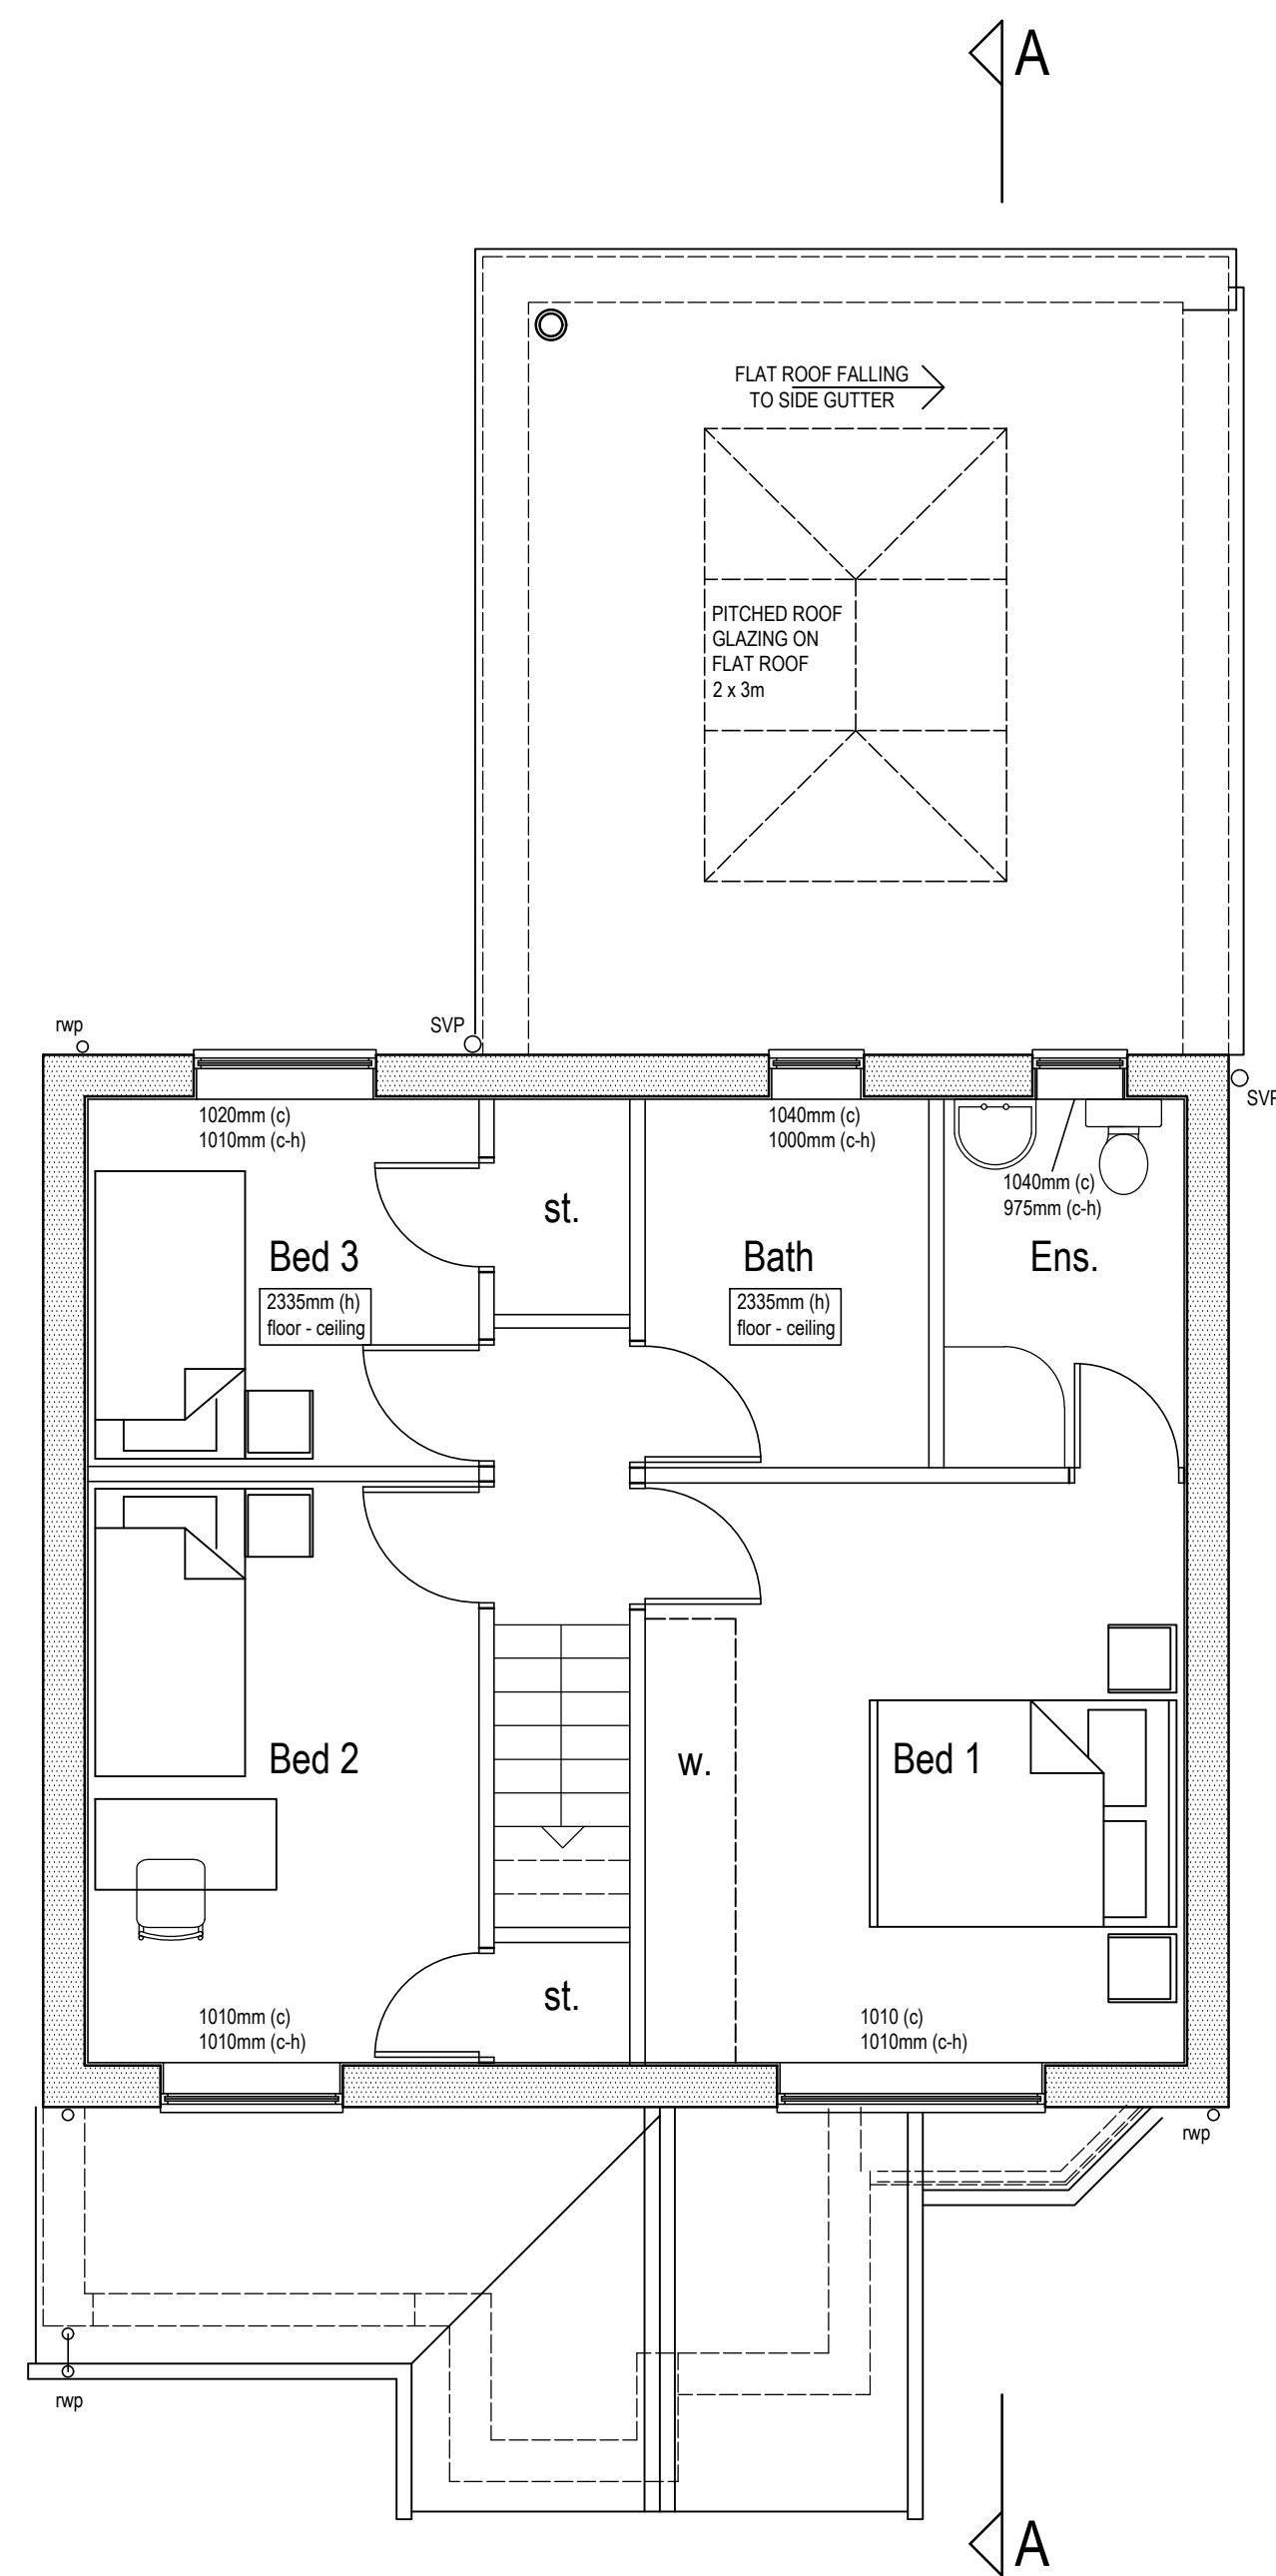


Proposed extensions and alterations at 4 Epsom Way, Wrexham, LL13 0LZ

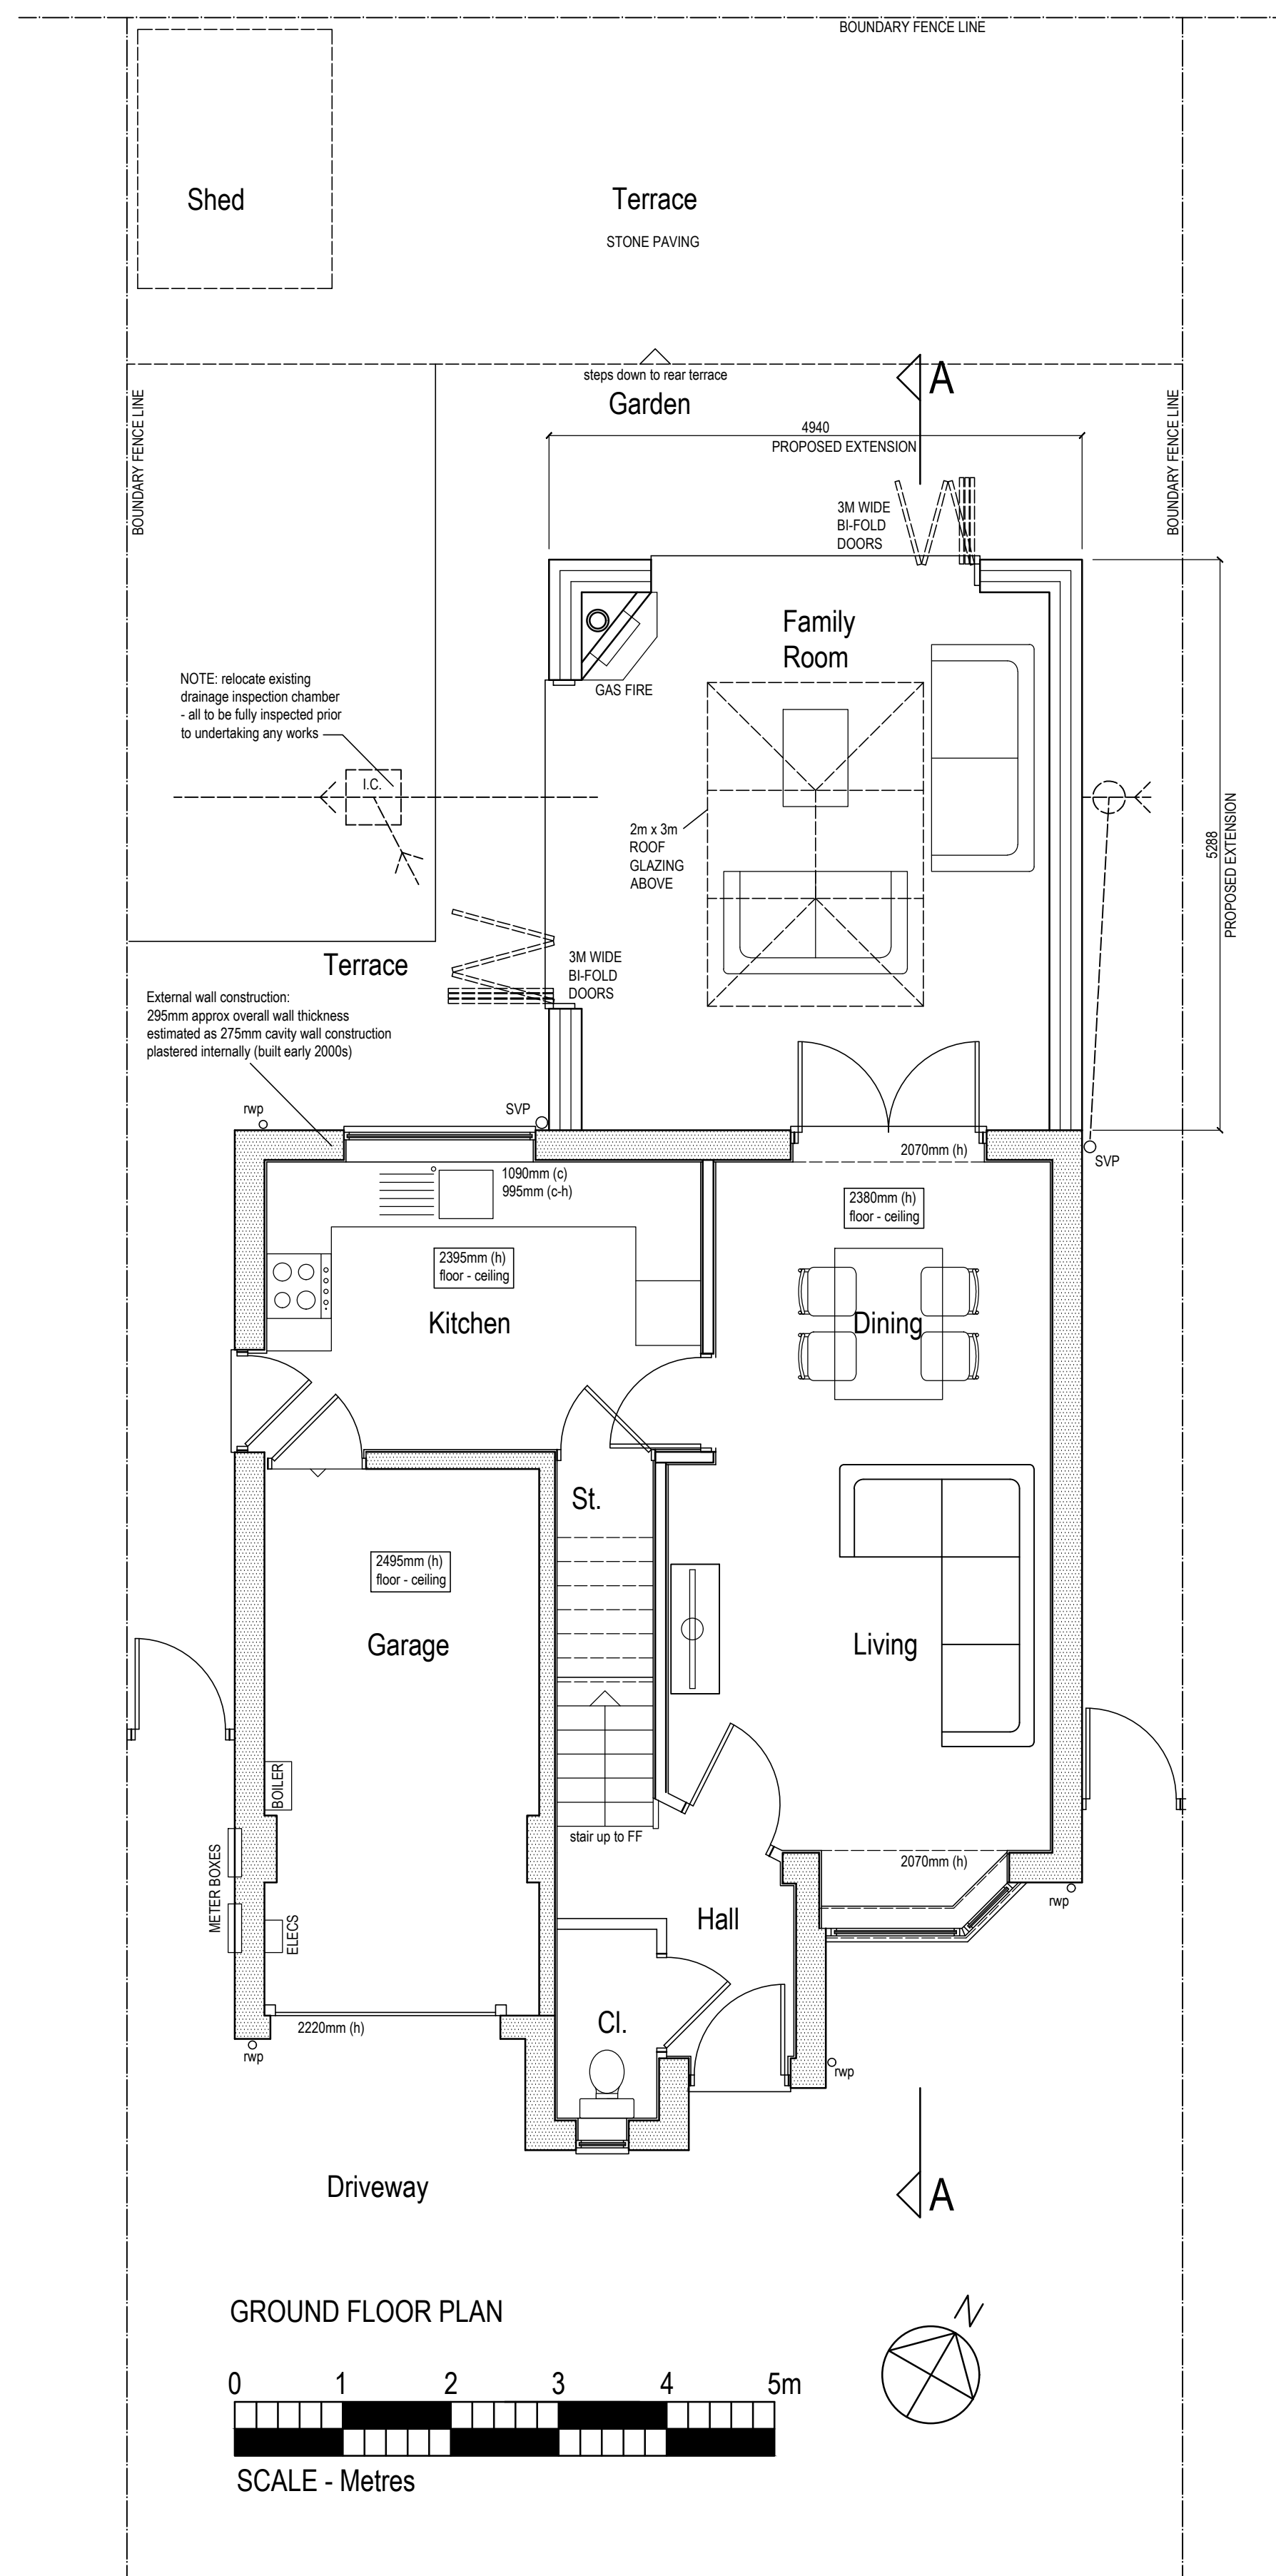

FIRST FLOOR PLAN

ROOF PLAN

MHA MARTIN HOLLAND ARCHITECT 5 Hallowgate Court, Kebsall, Tarporeley, Cheshire, CW6 0RE e. 07966 099149 e. martin.holland100@hotmail.com			
Project: Proposed extension & alterations at 4 Epsom Way, Wrexham, LL13 0LZ			
Dwg Title: GROUND FLOOR, FIRST FLOOR & ROOF PLANS AS PROPOSED			
Project: 201	Dwg No: 11	Rev: B	
Date: MAY 2011	Scale: 1:50@A1 1:100@A3	Stage: PLANNING	
Disclaimer This drawing and the building works depicted are the copyright of the Architect and may not be reproduced without permission. All measurements are to be finished or as indicated on the drawing. This drawing was prepared for the Client. Project & Site stated above. No responsibility is accepted whatsoever should the drawing be used for any other purpose or on any other site or for any other purpose than intended. This drawing is to be read in conjunction with all relevant drawings and specifications.			

B	21 06 21	Revised to client / planning comments
A	21 05 17	Planning application
Rev.	Date	Notes