




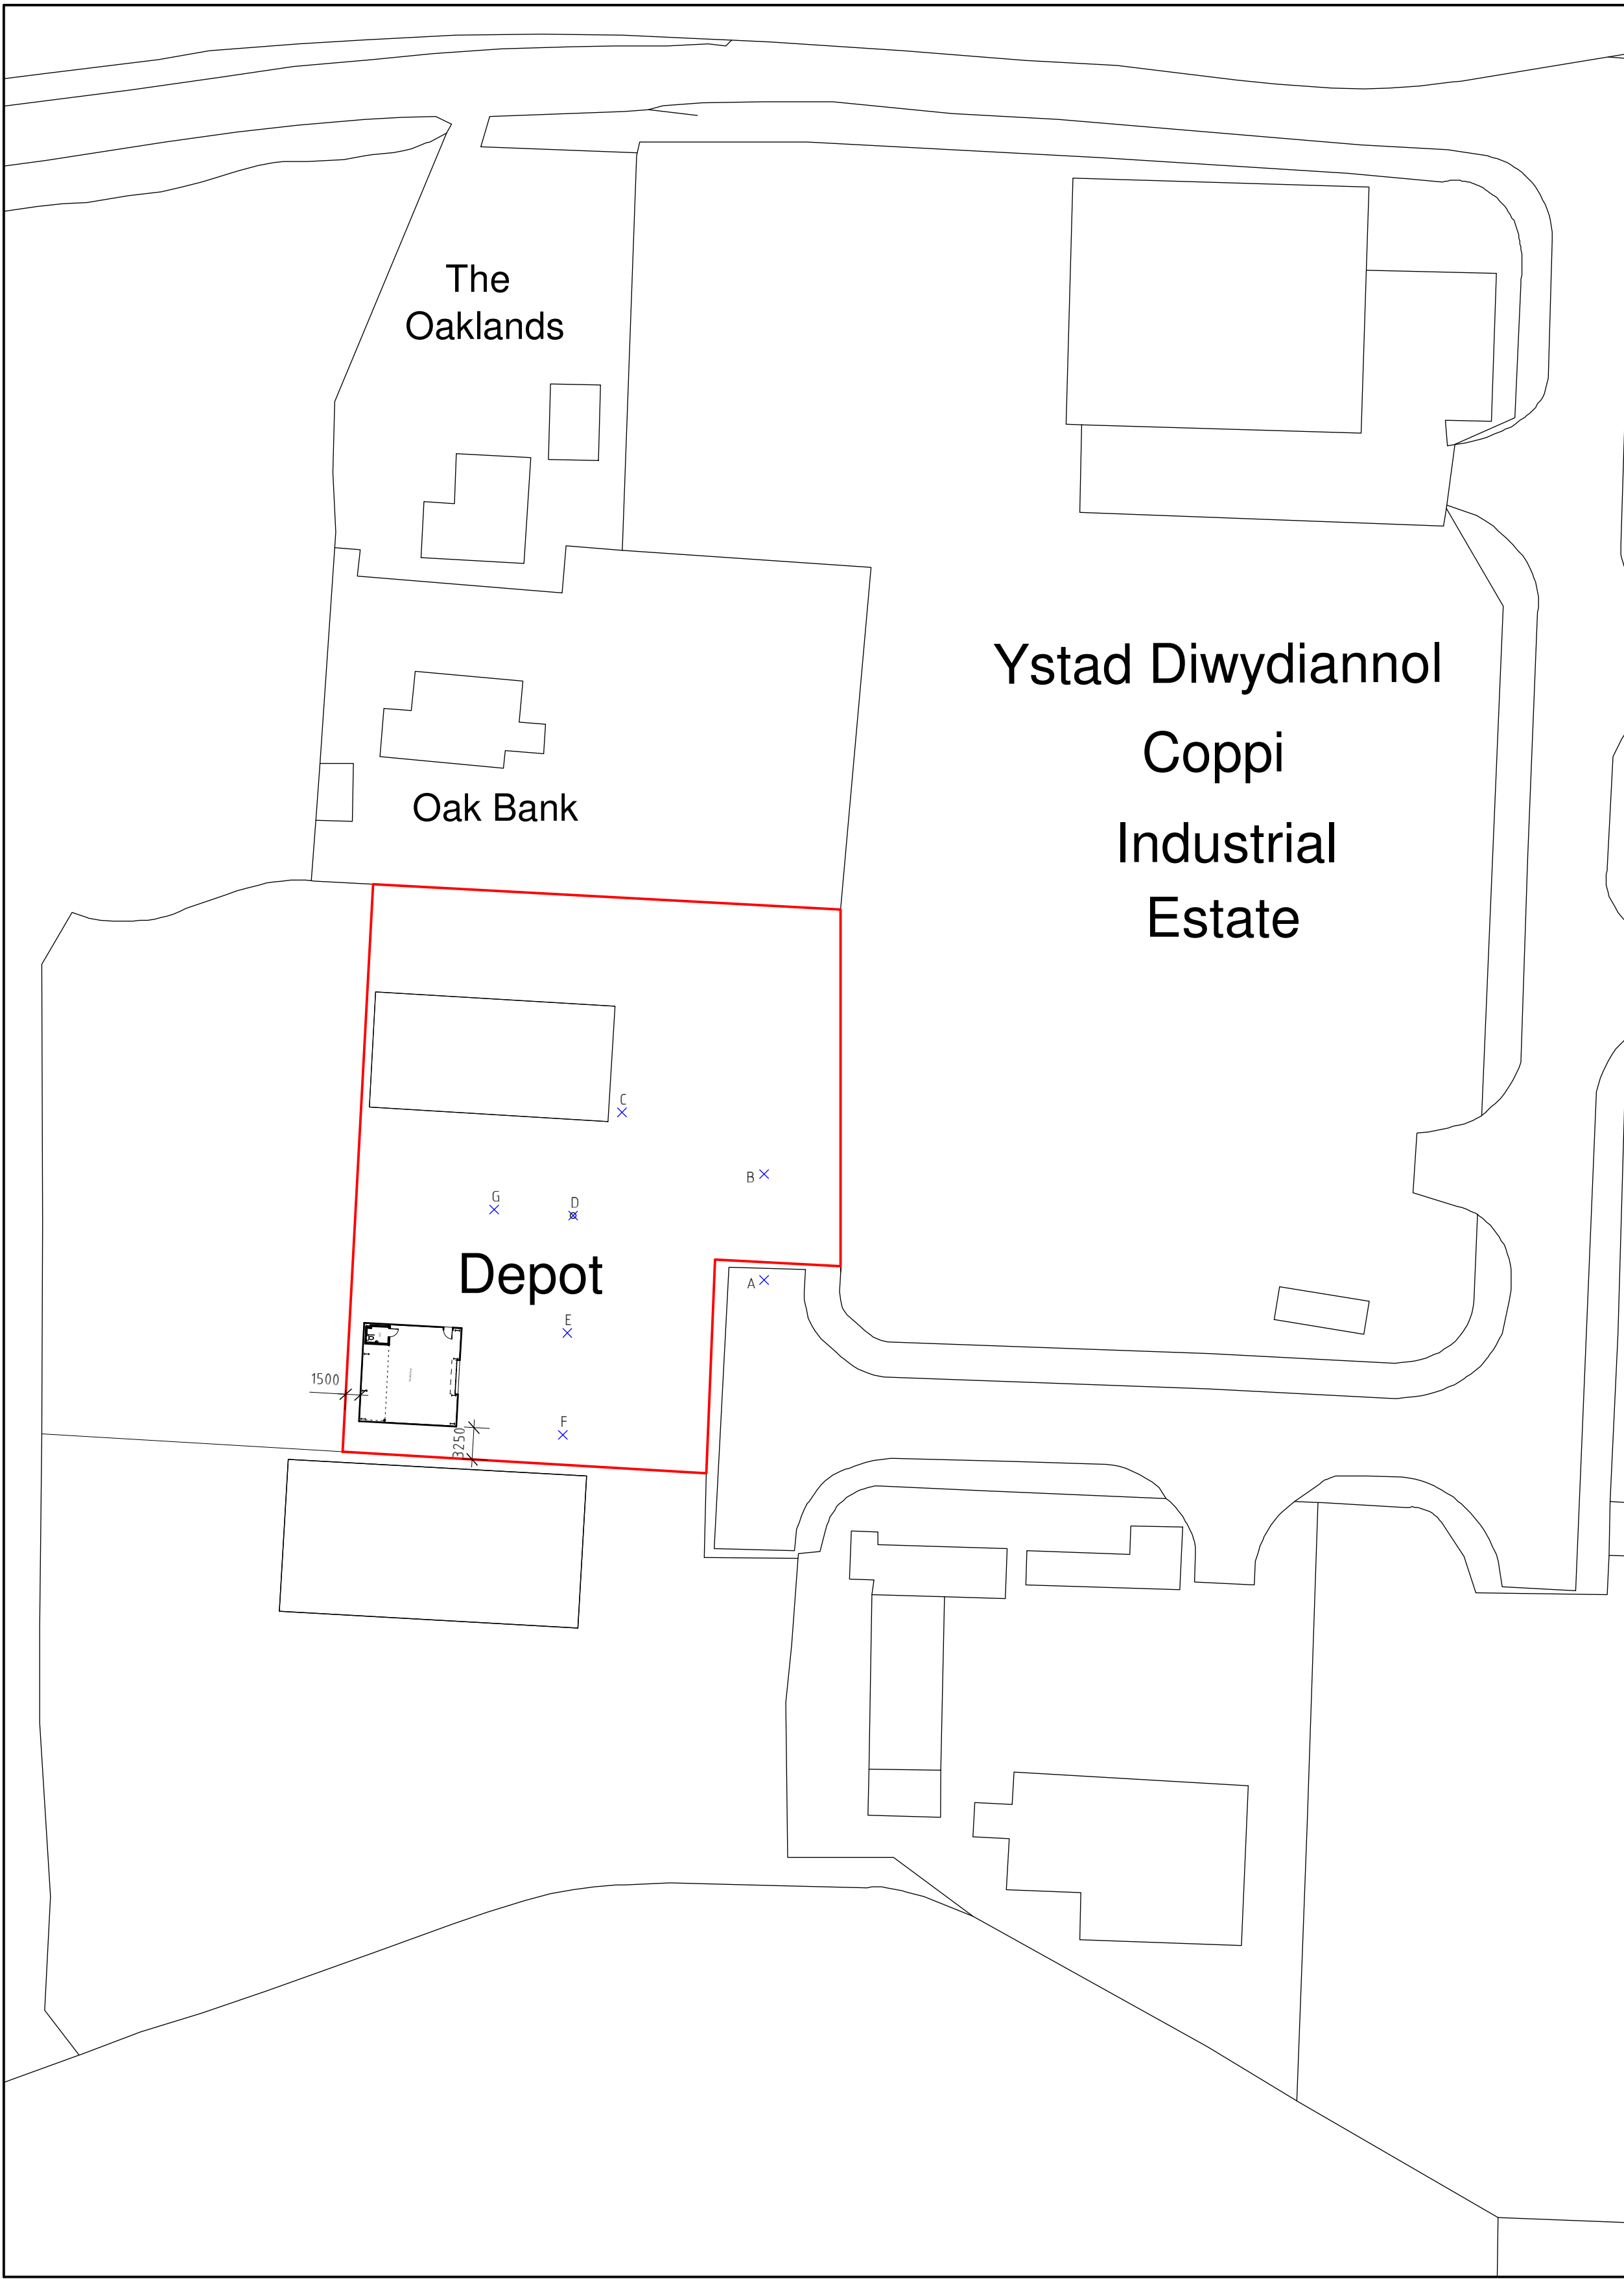

Site Plan 1:500

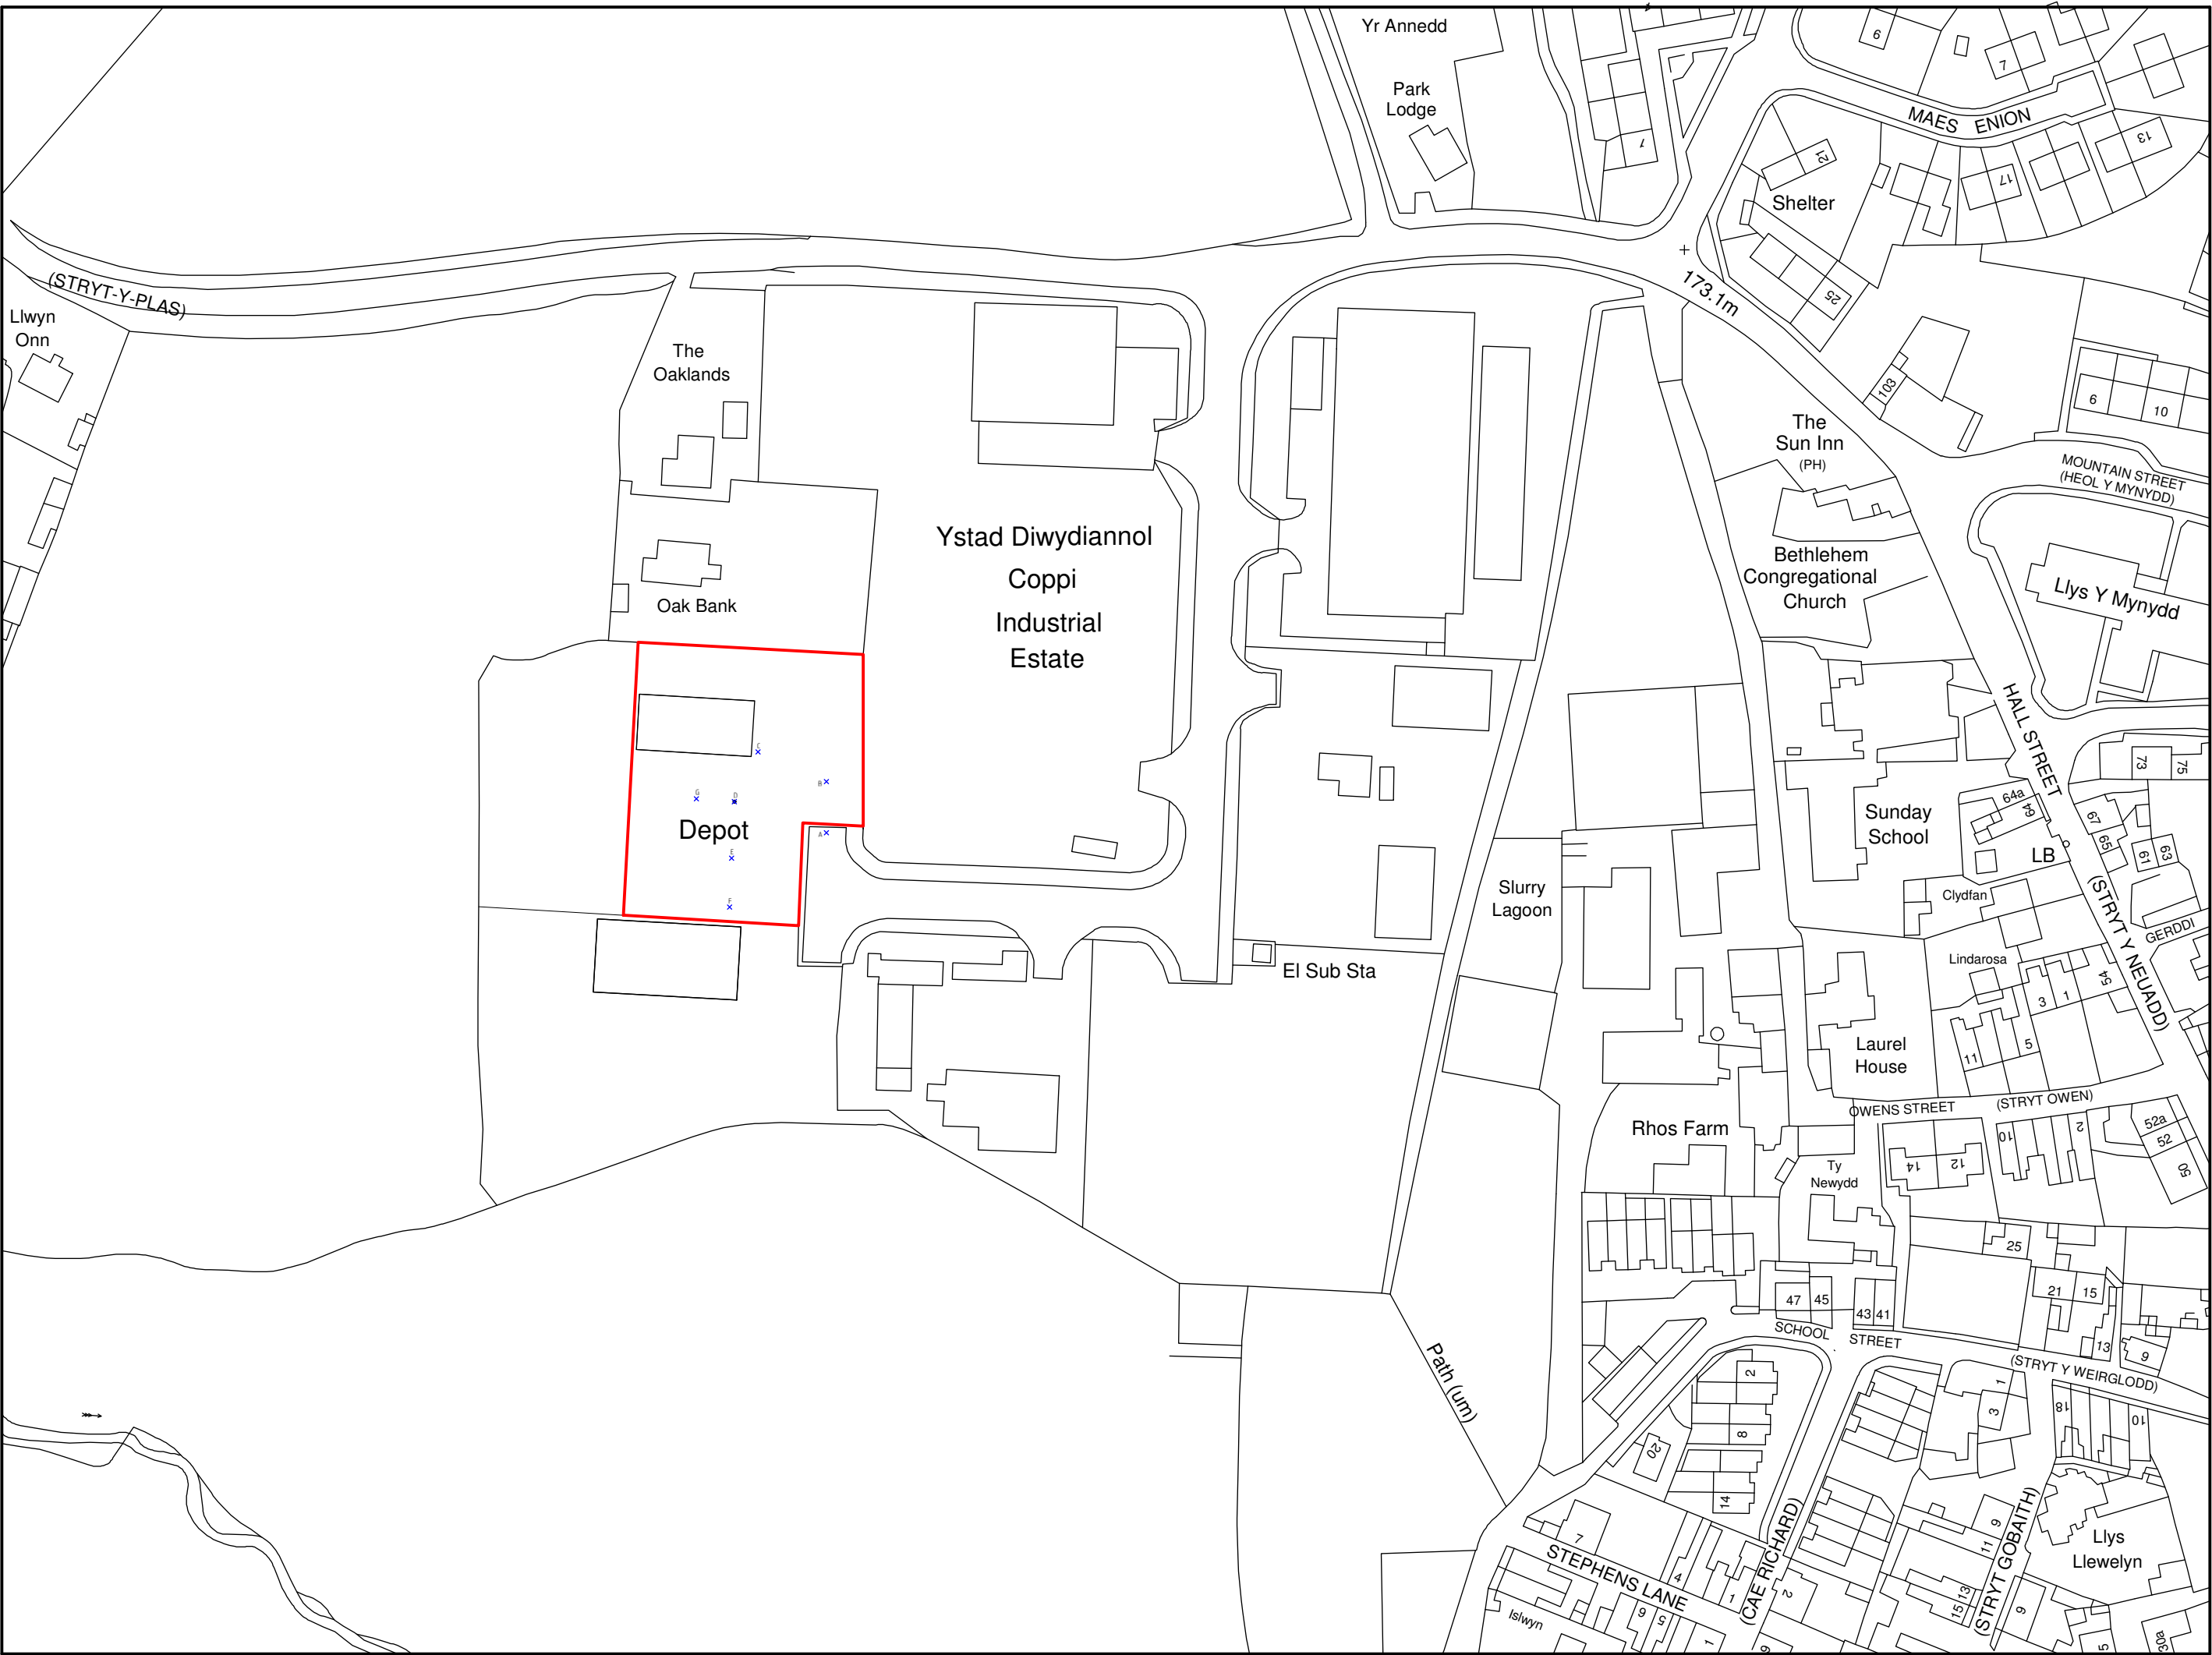

Location Plan 1:1250

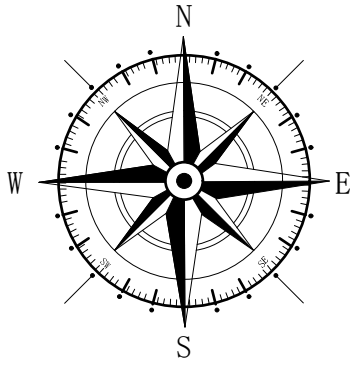

Key

- Surrounding Buildings
- Land owned
- Application Site

POINT	LEVEL
A	10.000
B	10.269
C	10.705
D	10.511
E	10.365
F	10.330
G	10.495

A	07/21	Planning Amends	D.J.E.
Rev	Date	Detail	Initial

Project:
Proposed storage unit at
Unit 6 Copi Industrial Estate,
Rhosllanerchrugog,
Wrexham. LL14 1TG.

Title:
Planning: Site
& Location Plan

Scale: (A1)
1:500 &
1:1250

Drawn By:
E.M.Jackson

Date:
June 2021

Drawing No:
J168/005

Sheet:
1 of 1

blueprint
architectural services

LABC partner

Office 3K4,
Redwither Business Tower,
Wrexham. LL13 9XT
Tel: 01978 356500
www.blueprintarchitectural.com
© copyright all rights reserved