


Proposed Site Plan

1 : 200

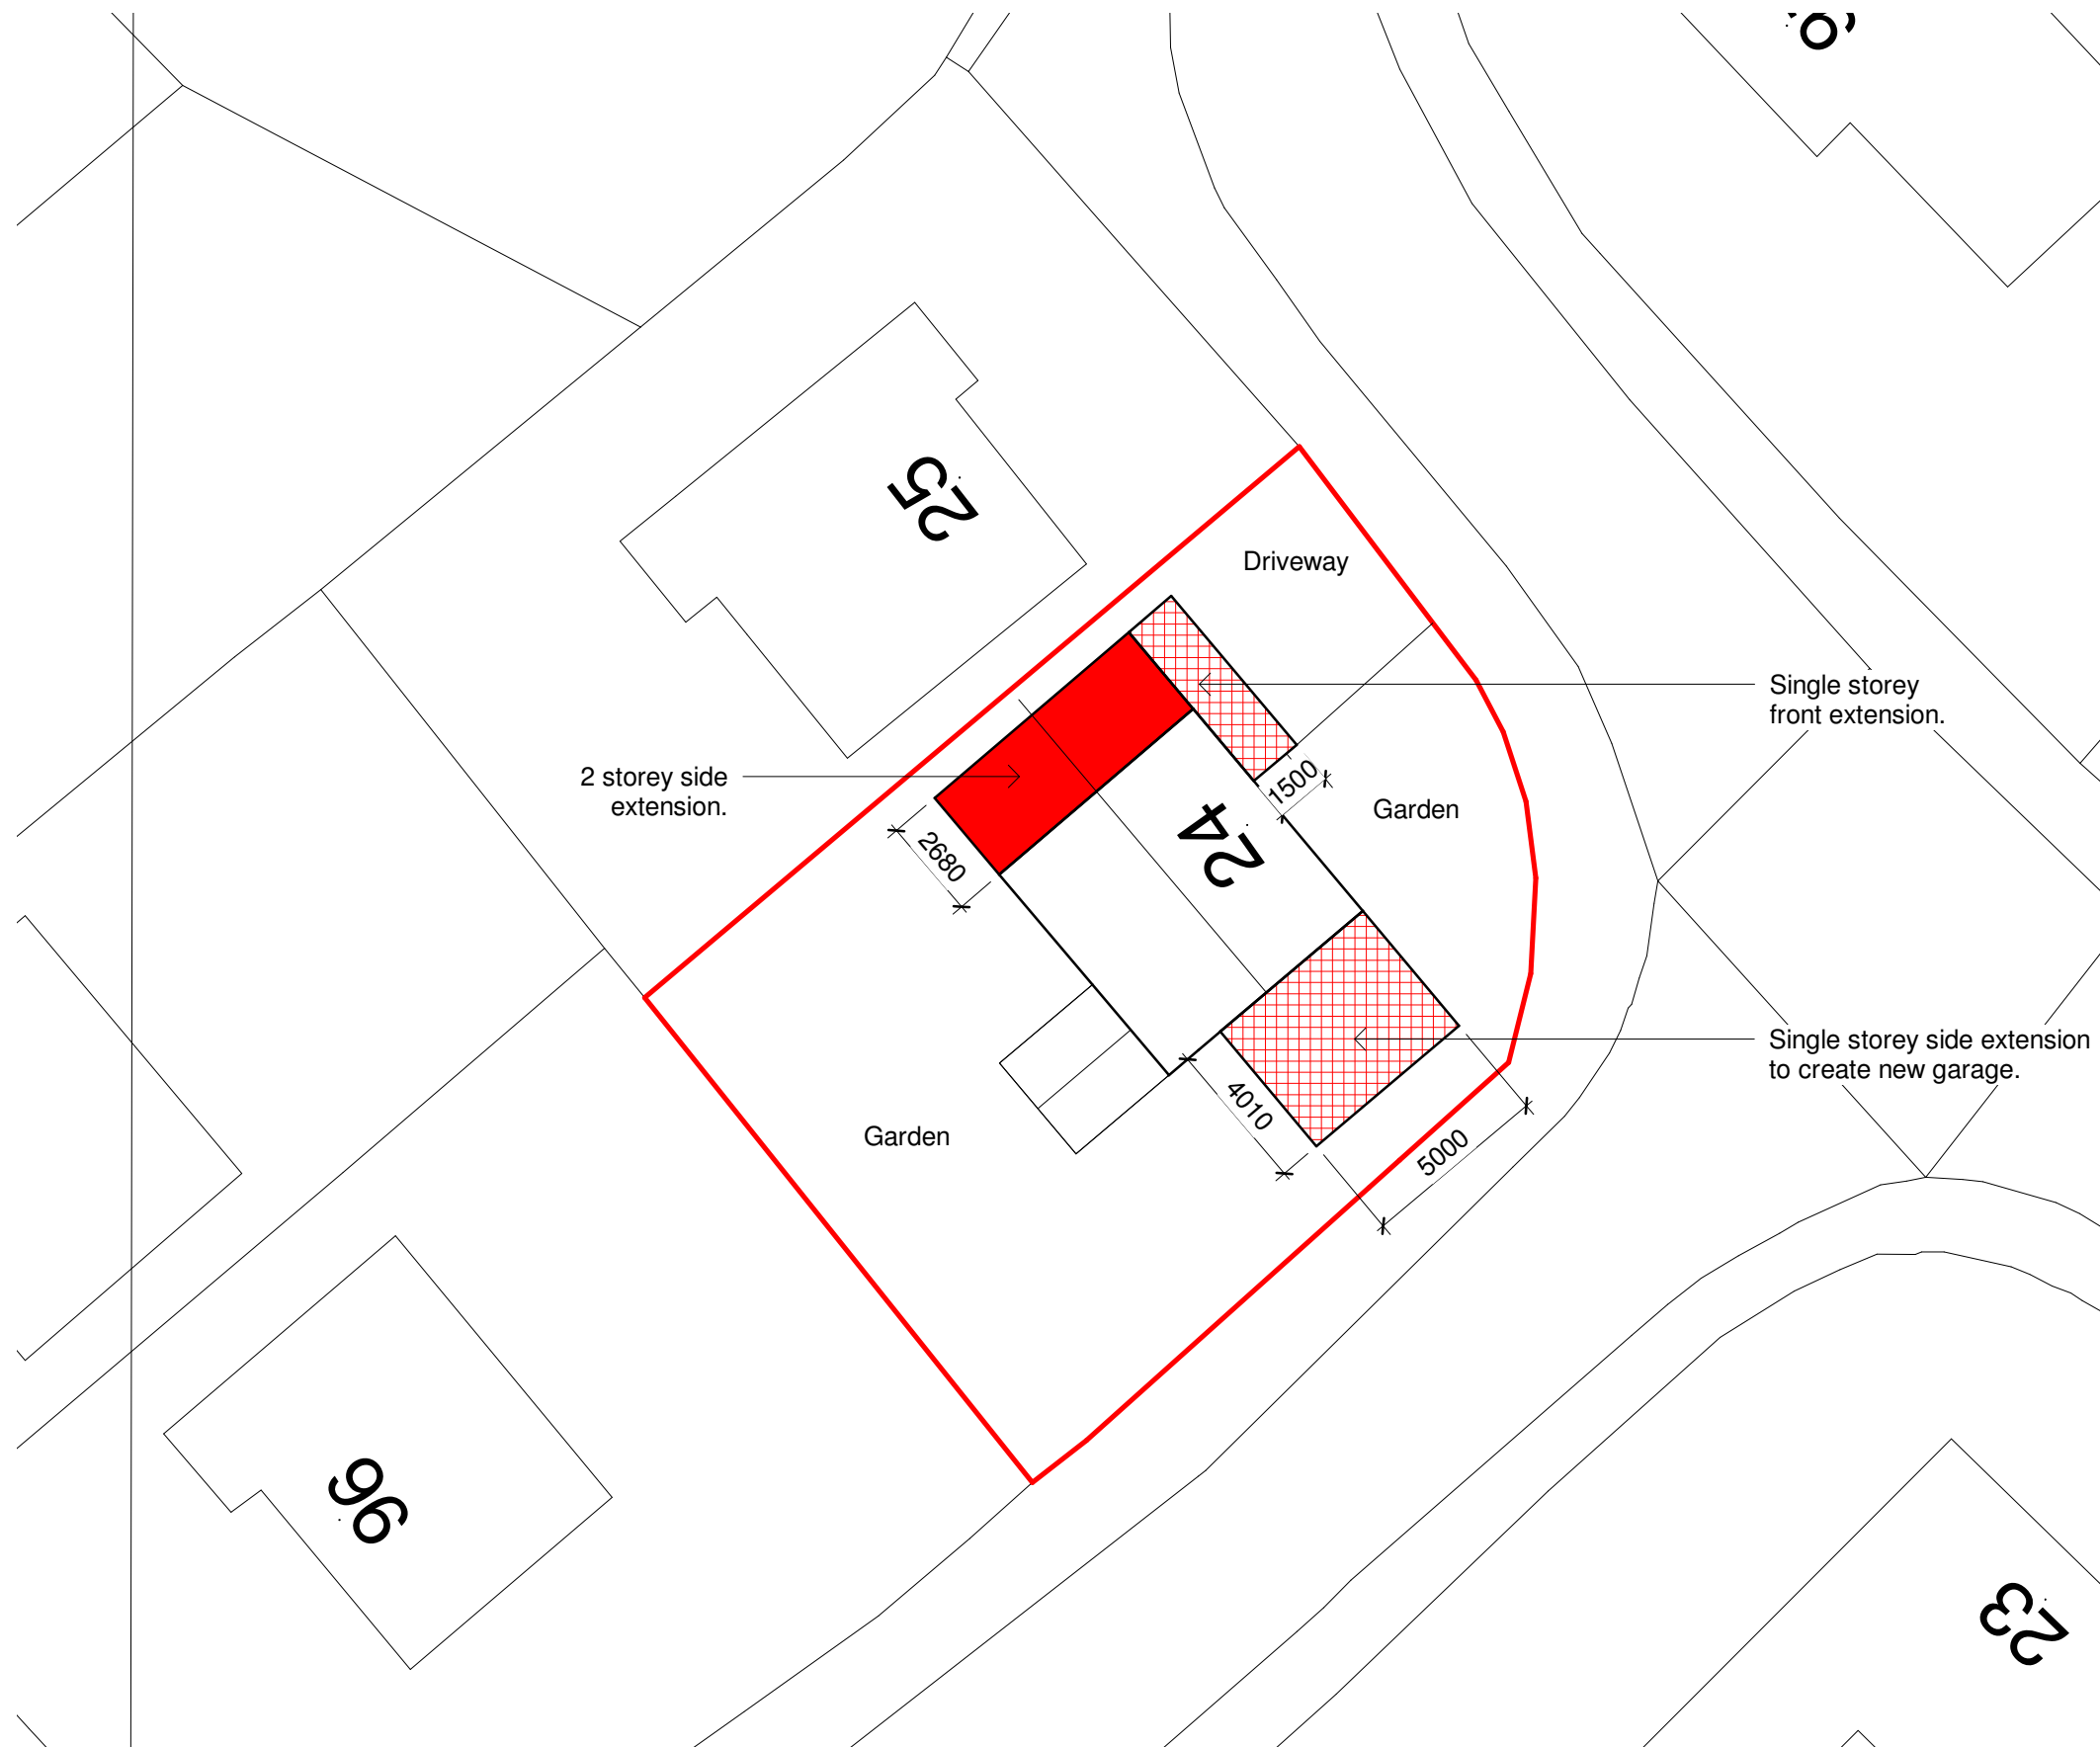

CROWN COPYRIGHT AND DATABASE RIGHTS 2021 OS LICENSE NO. 100019980



36 Plas Tirion, Johnstown,
Wrexham LL14 1UR
07543968690
geraint@weareframe.co.uk
www.weareframe.co.uk
facebook.com/frame.architect
instagram.com/we_are_frame

Project: 24 Pont Adam, Ruabon		
Title: Proposed Site Plan		
Scale @ A3: 1 : 200	Author: GE	Date: 13.04.21
Project Ref: 21-22	Drawing No: A101	Rev. A