



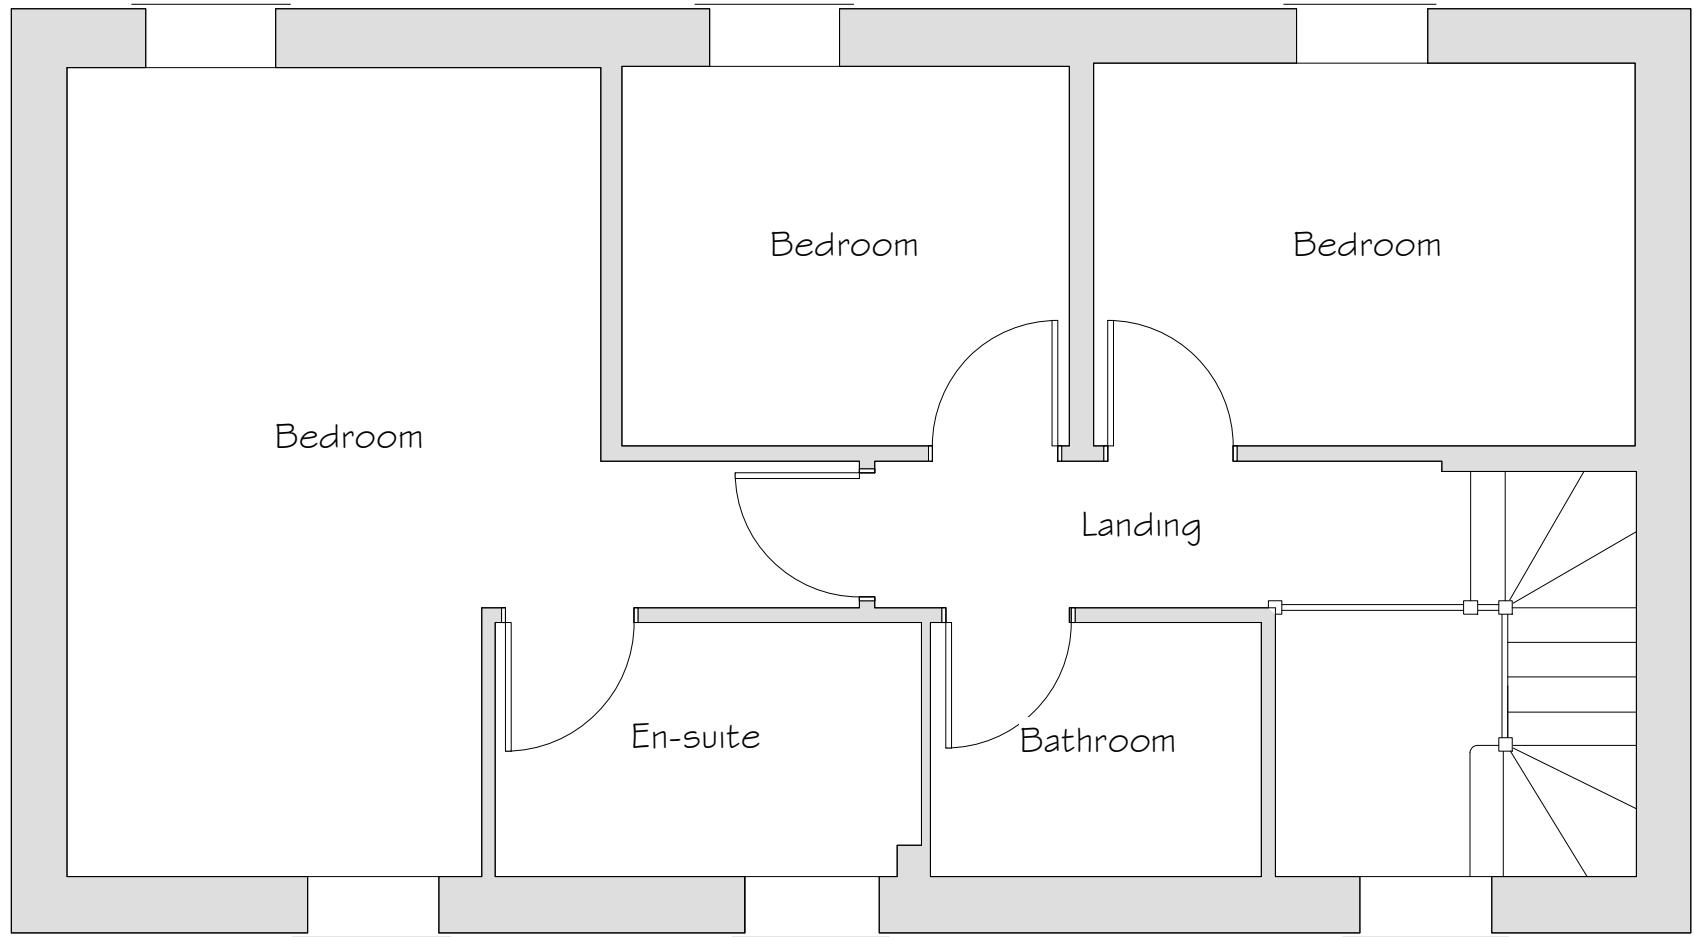


First Floor Plan

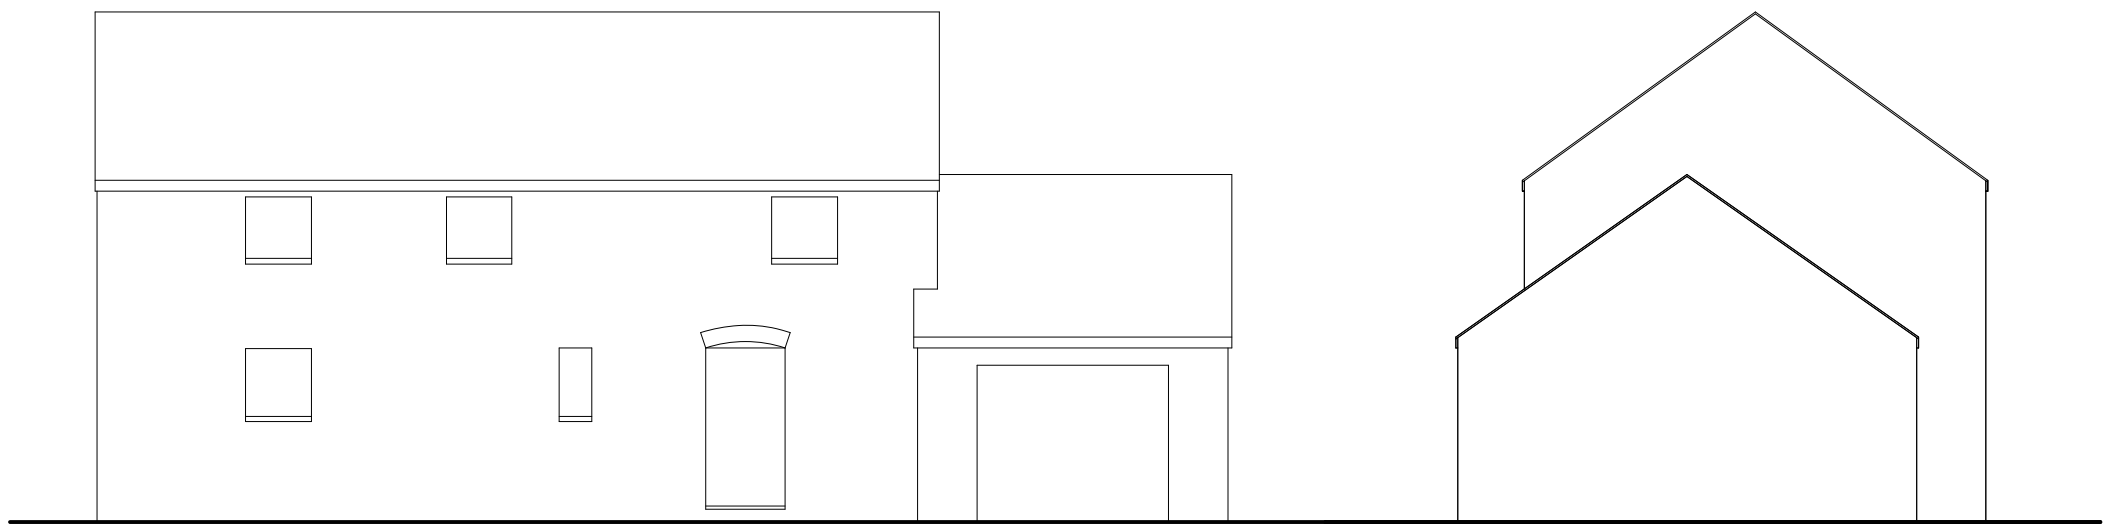


Front Elevation

Side Elevation

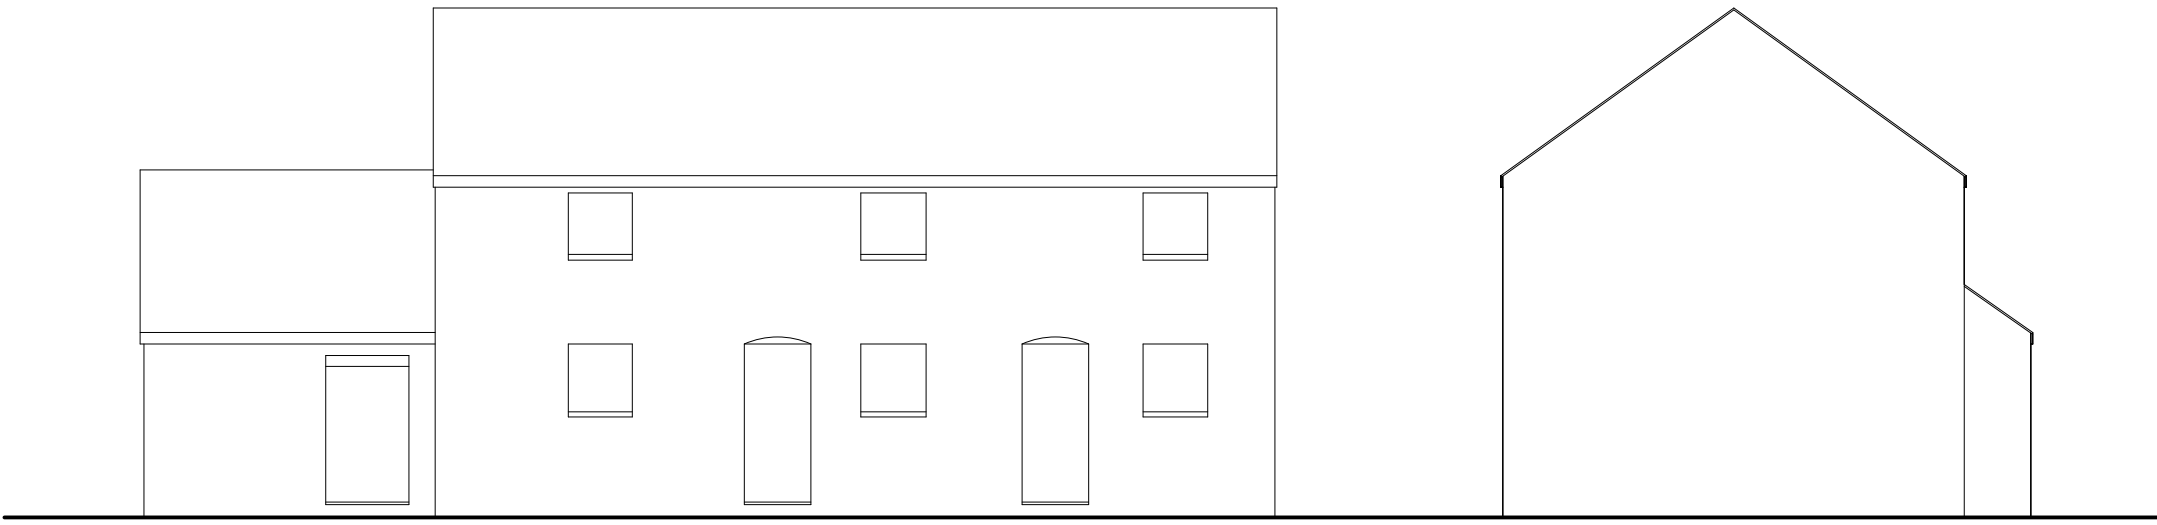

Rear Elevation

Side Elevation

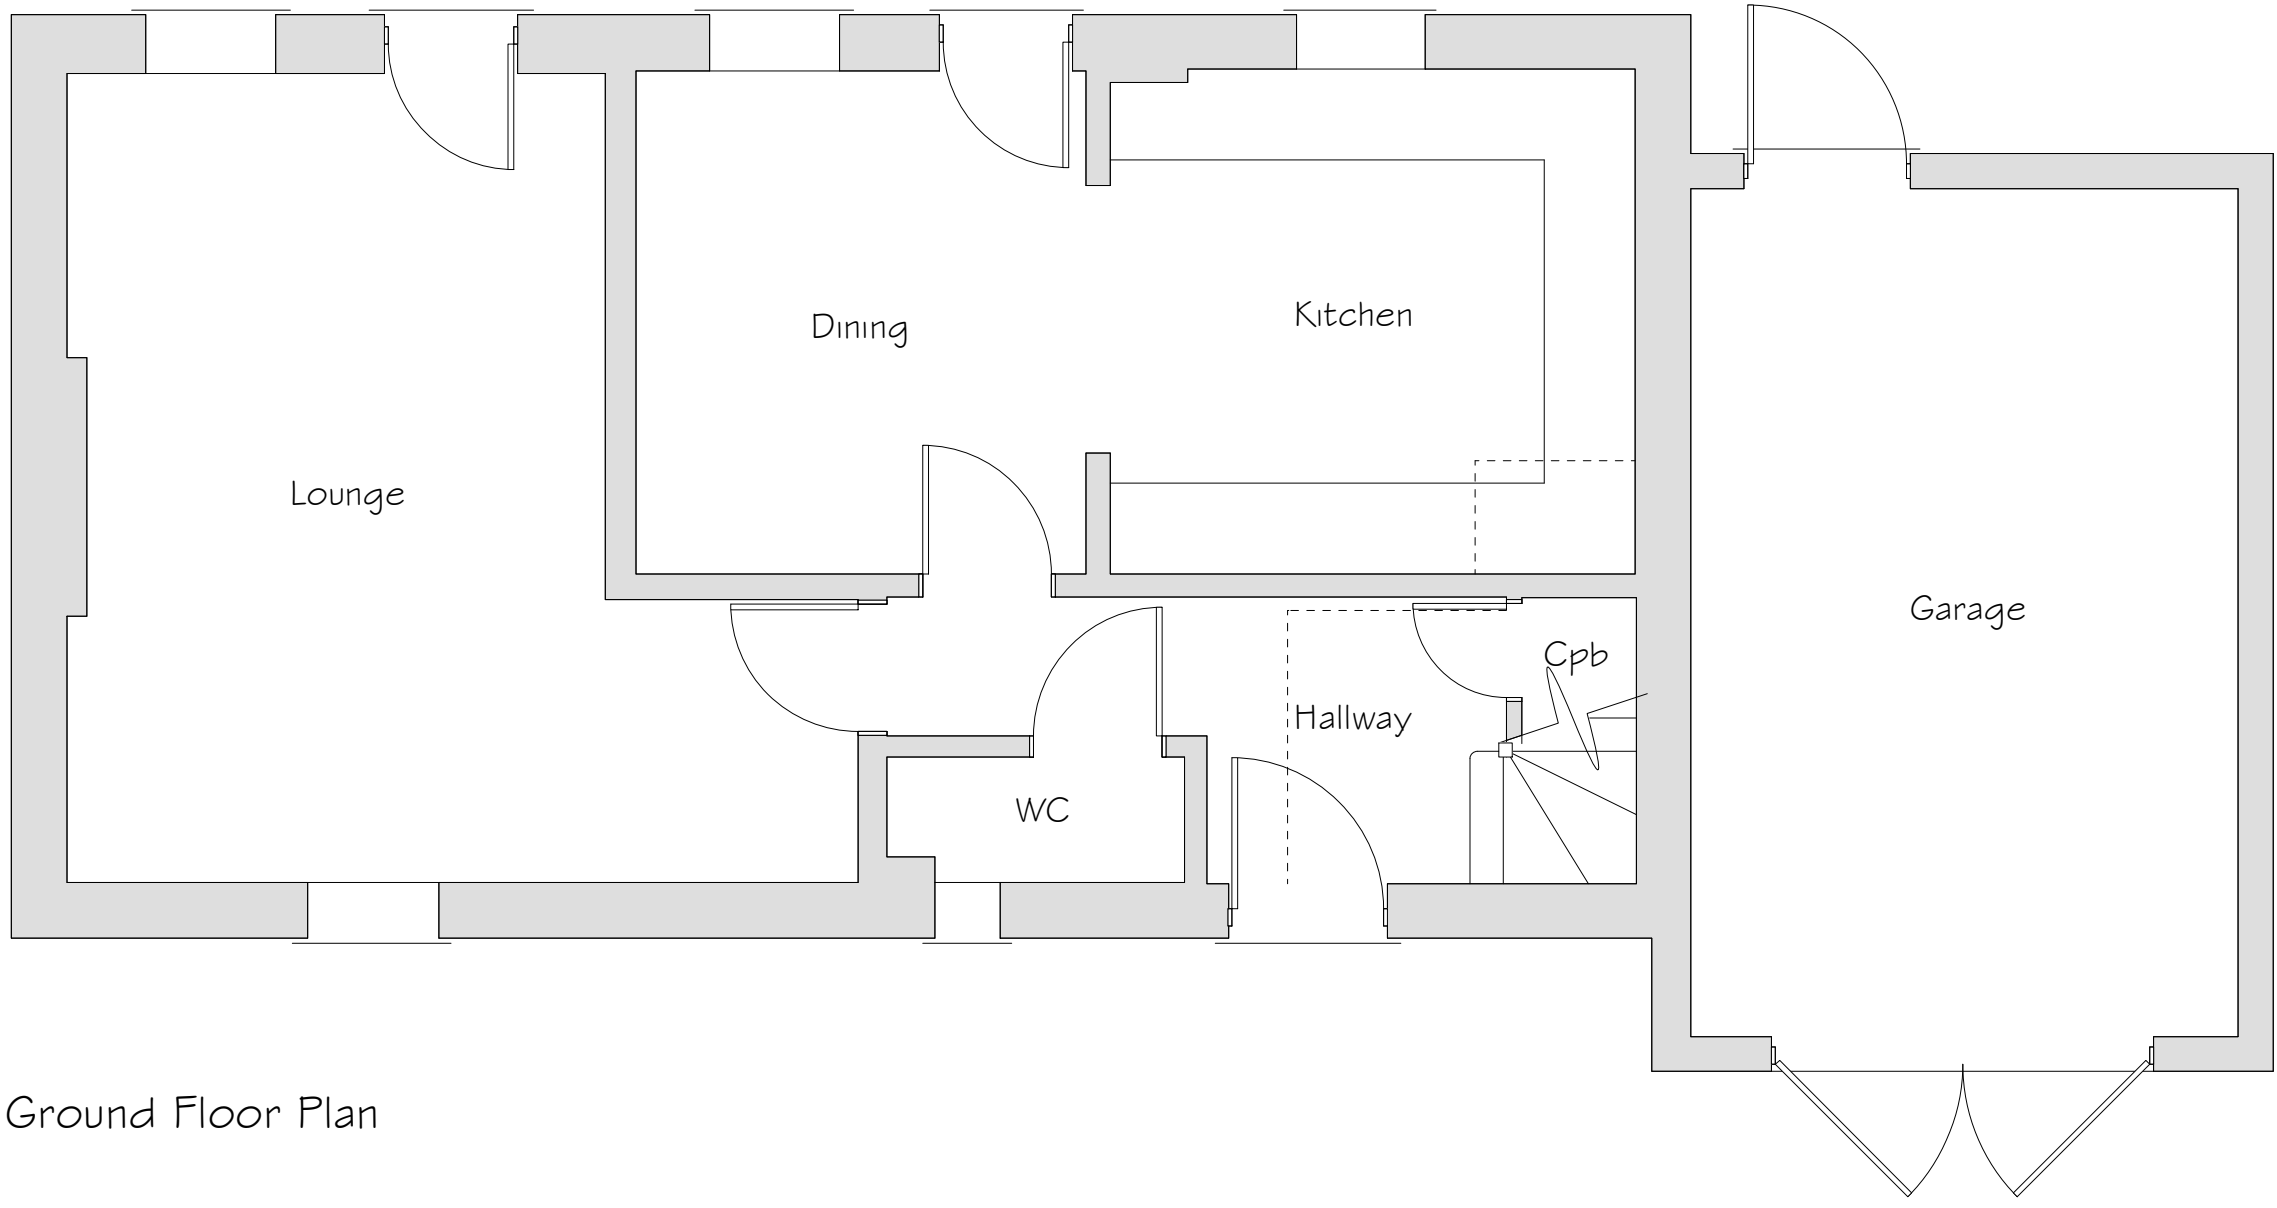

Ground Floor Plan

Rev	Date	Detail	Initial

Project:
Extension and Alterations to
10 Fern Close,
Cross Lanes
Wrexham

Title:
Existing

Scale: (A2)
1:50 &
1:100

Drawn By:
S Hatherall

Date:
Mar 2021

Drawing No:
S094/001

Sheet:
1 of 1

blueprint
architectural services

partner
LABC

Office 3K4,
Redwither Business Tower,
Wrexham. LL13 9XT
Tel: 01978 356500
www.blueprintarchitectural.com
© copyright all rights reserved