



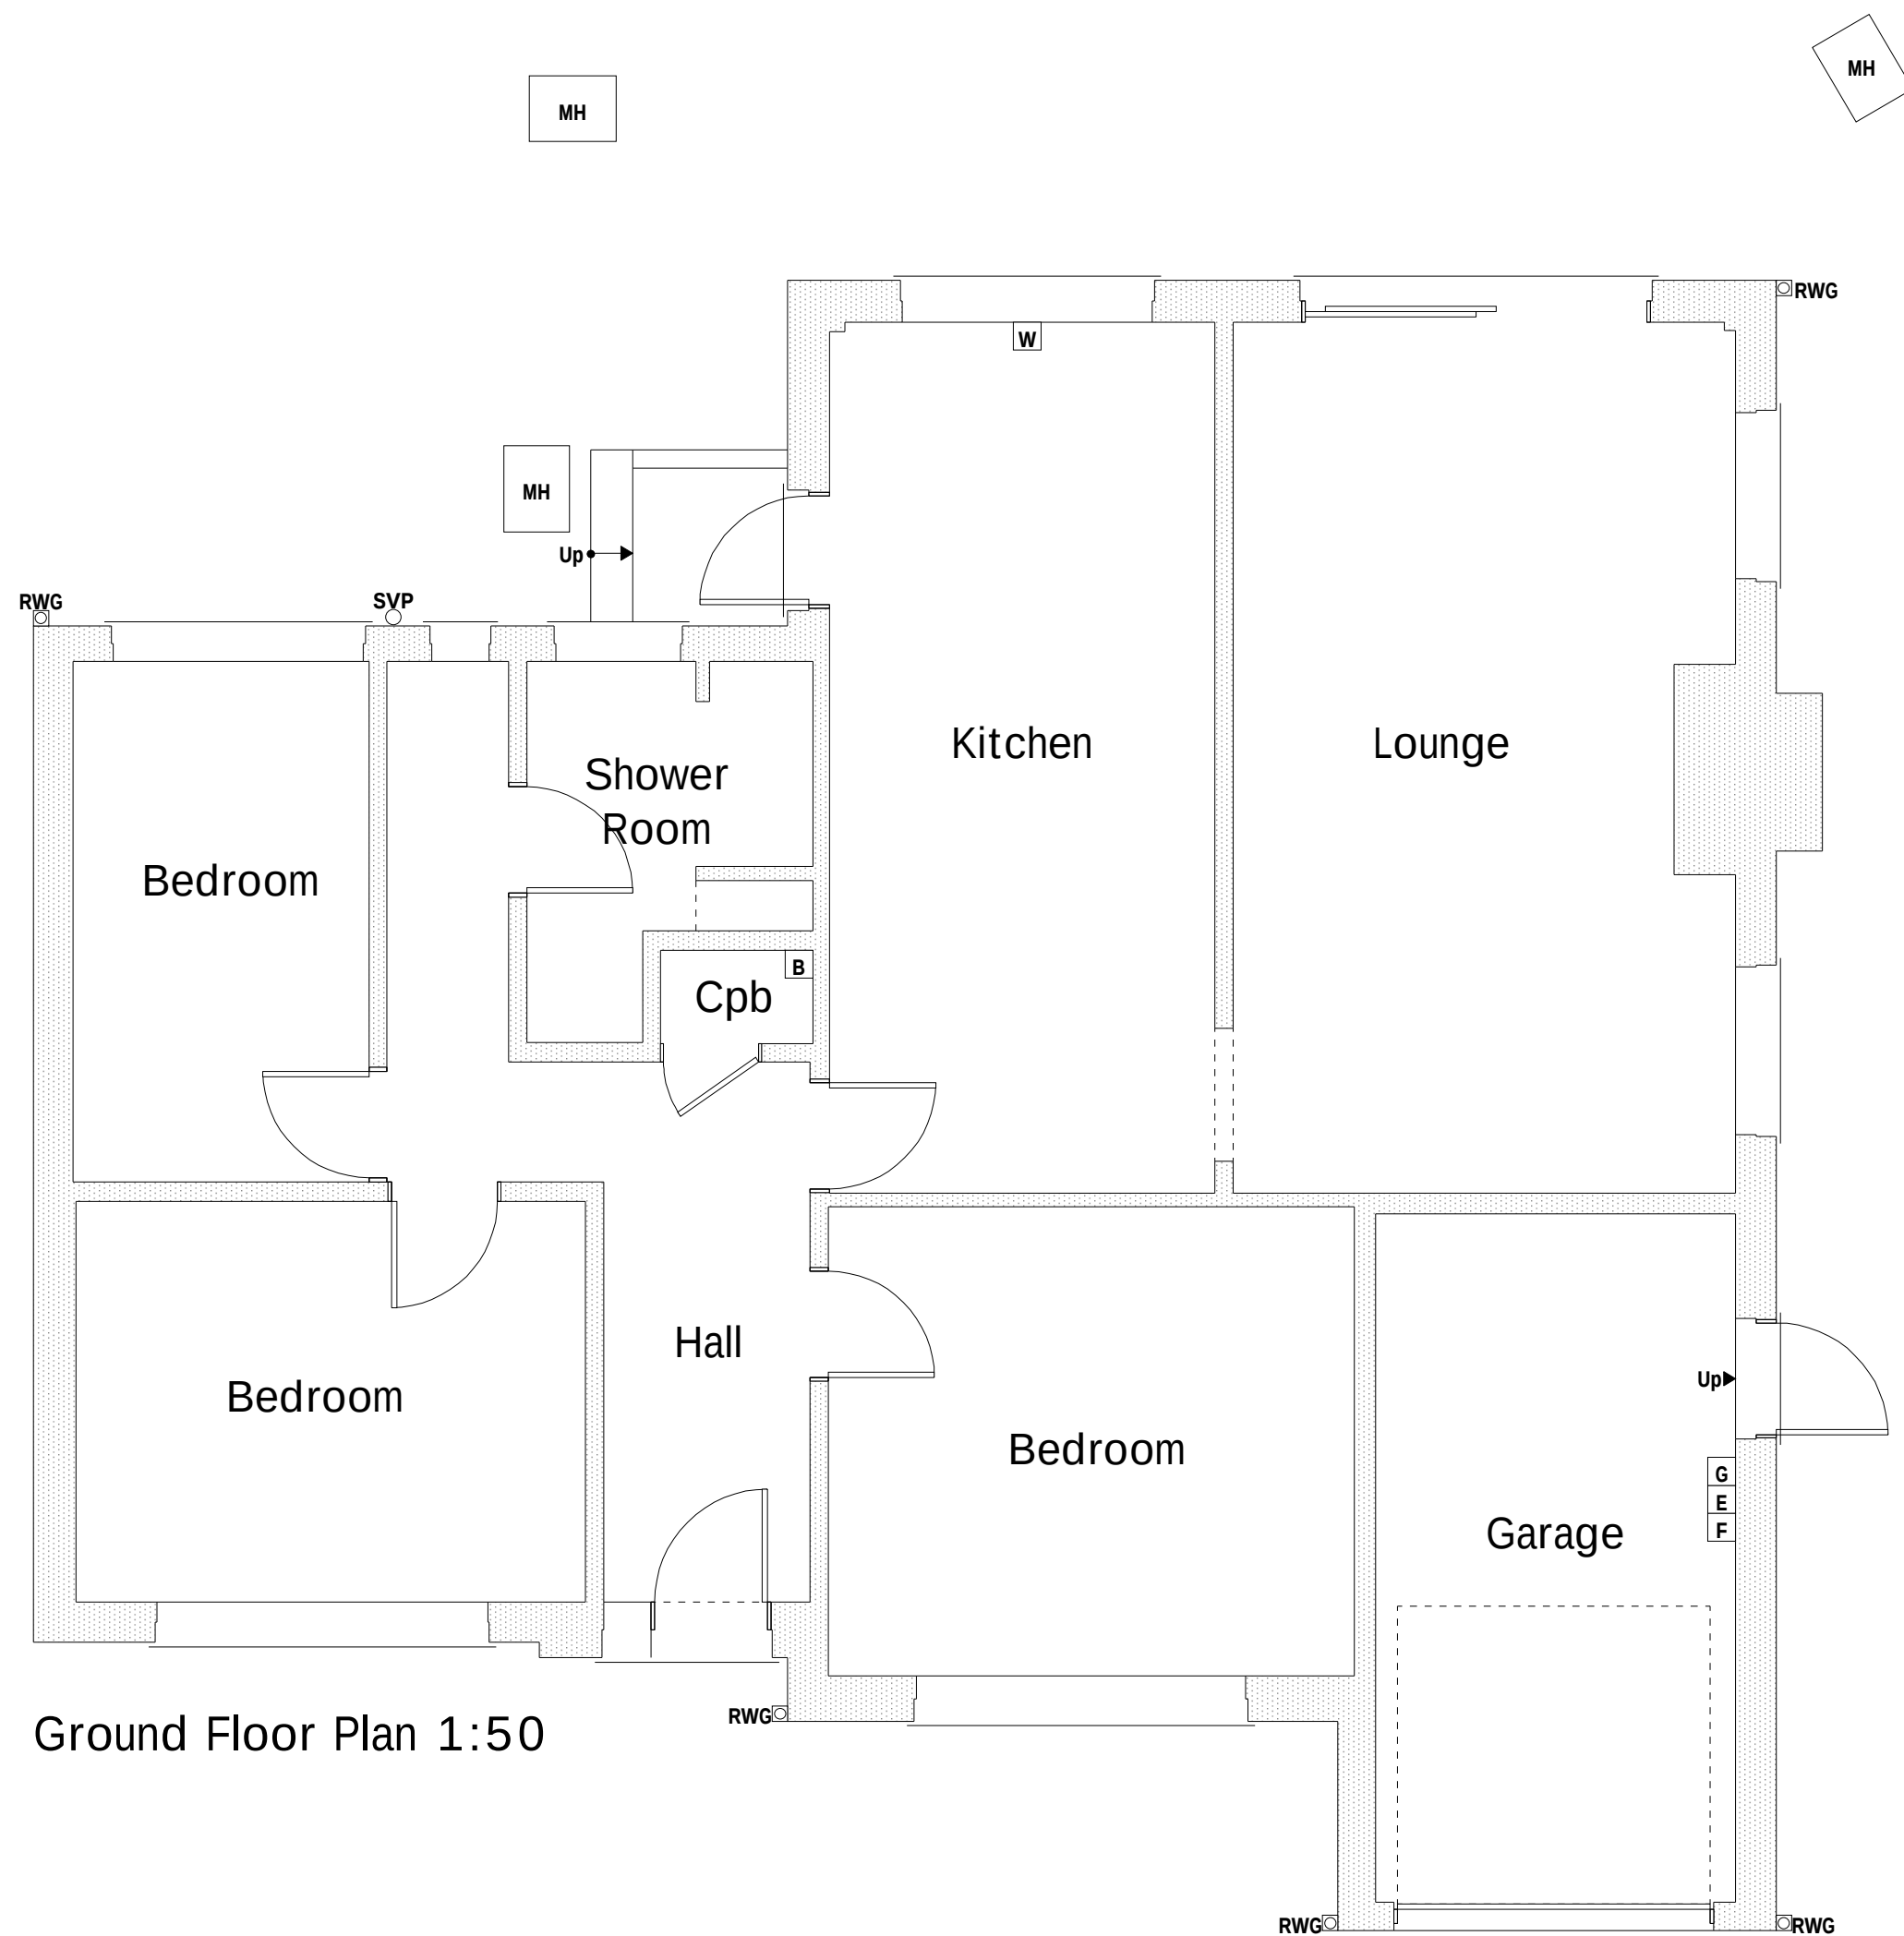


Ground Floor Plan 1:50




Front Elevation 1:100

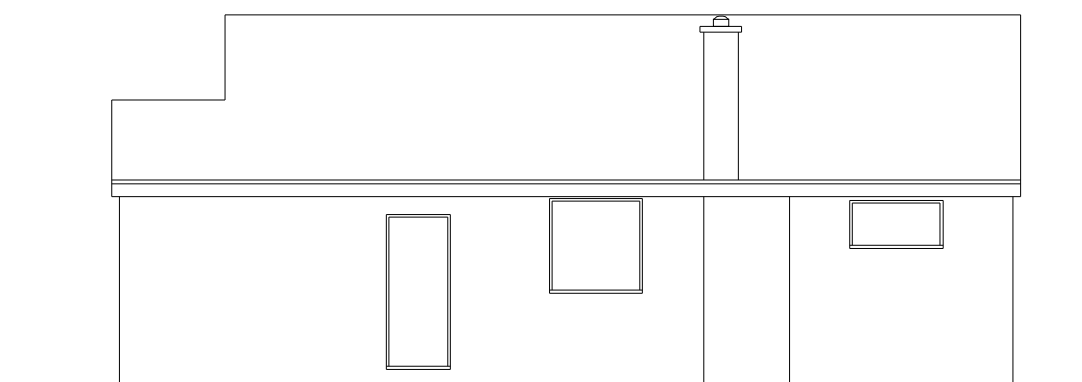

Side Elevation 1:100

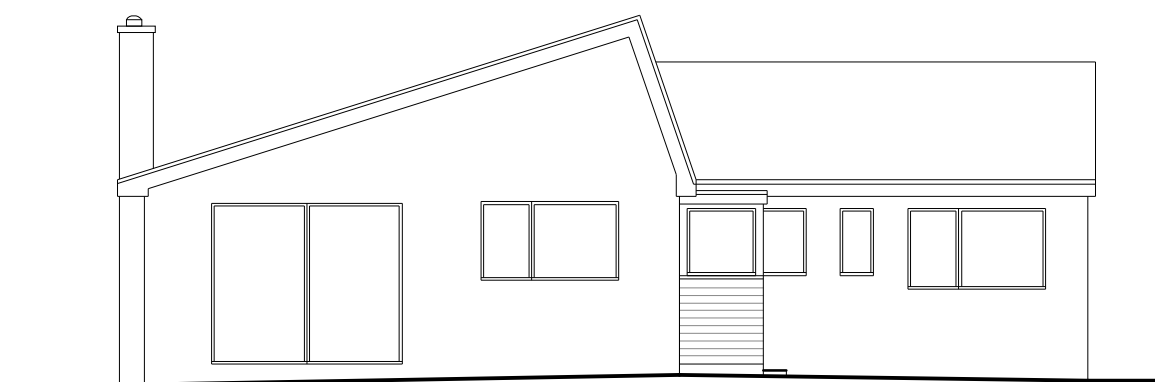

Rear Elevation 1:100

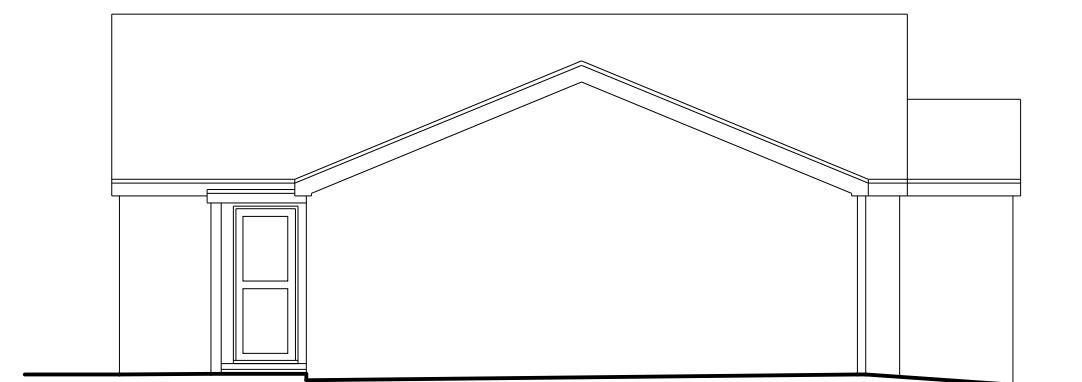

Side Elevation 1:100

Services Key	
☐ B	Existing Boiler Position
☐ G	Existing Gas Meter Position
☐ E	Existing Electric Meter Position
☐ F	Existing Fuse Box Position
☐ W	Existing Stopcock Position
MH	Existing Man Hole Position
☒	Existing Rain Water Gully (RWG) Position
☐	Existing Soil Vent Pipe (SVP) Position

A	06/21	Room names	SIH
Rev	Date	Detail	Initial

Project:
Proposed Alterations to,
14 Laurels Avenue,
Bangor-On-Dee,
Wrexham, LL13 0BQ.

Title:	Scale: (A2)
Existing	1:50 & 1:100

Drawn By:	Date:
E.M.Jackson	April 2021

Drawing No:	Sheet:
M121/001	1 of 1

Office 3K4,
Redwither Business Tower,
Wrexham. LL13 9XT
Tel: 01978 356500
www.blueprintarchitectural.com

© copyright all rights reserved