




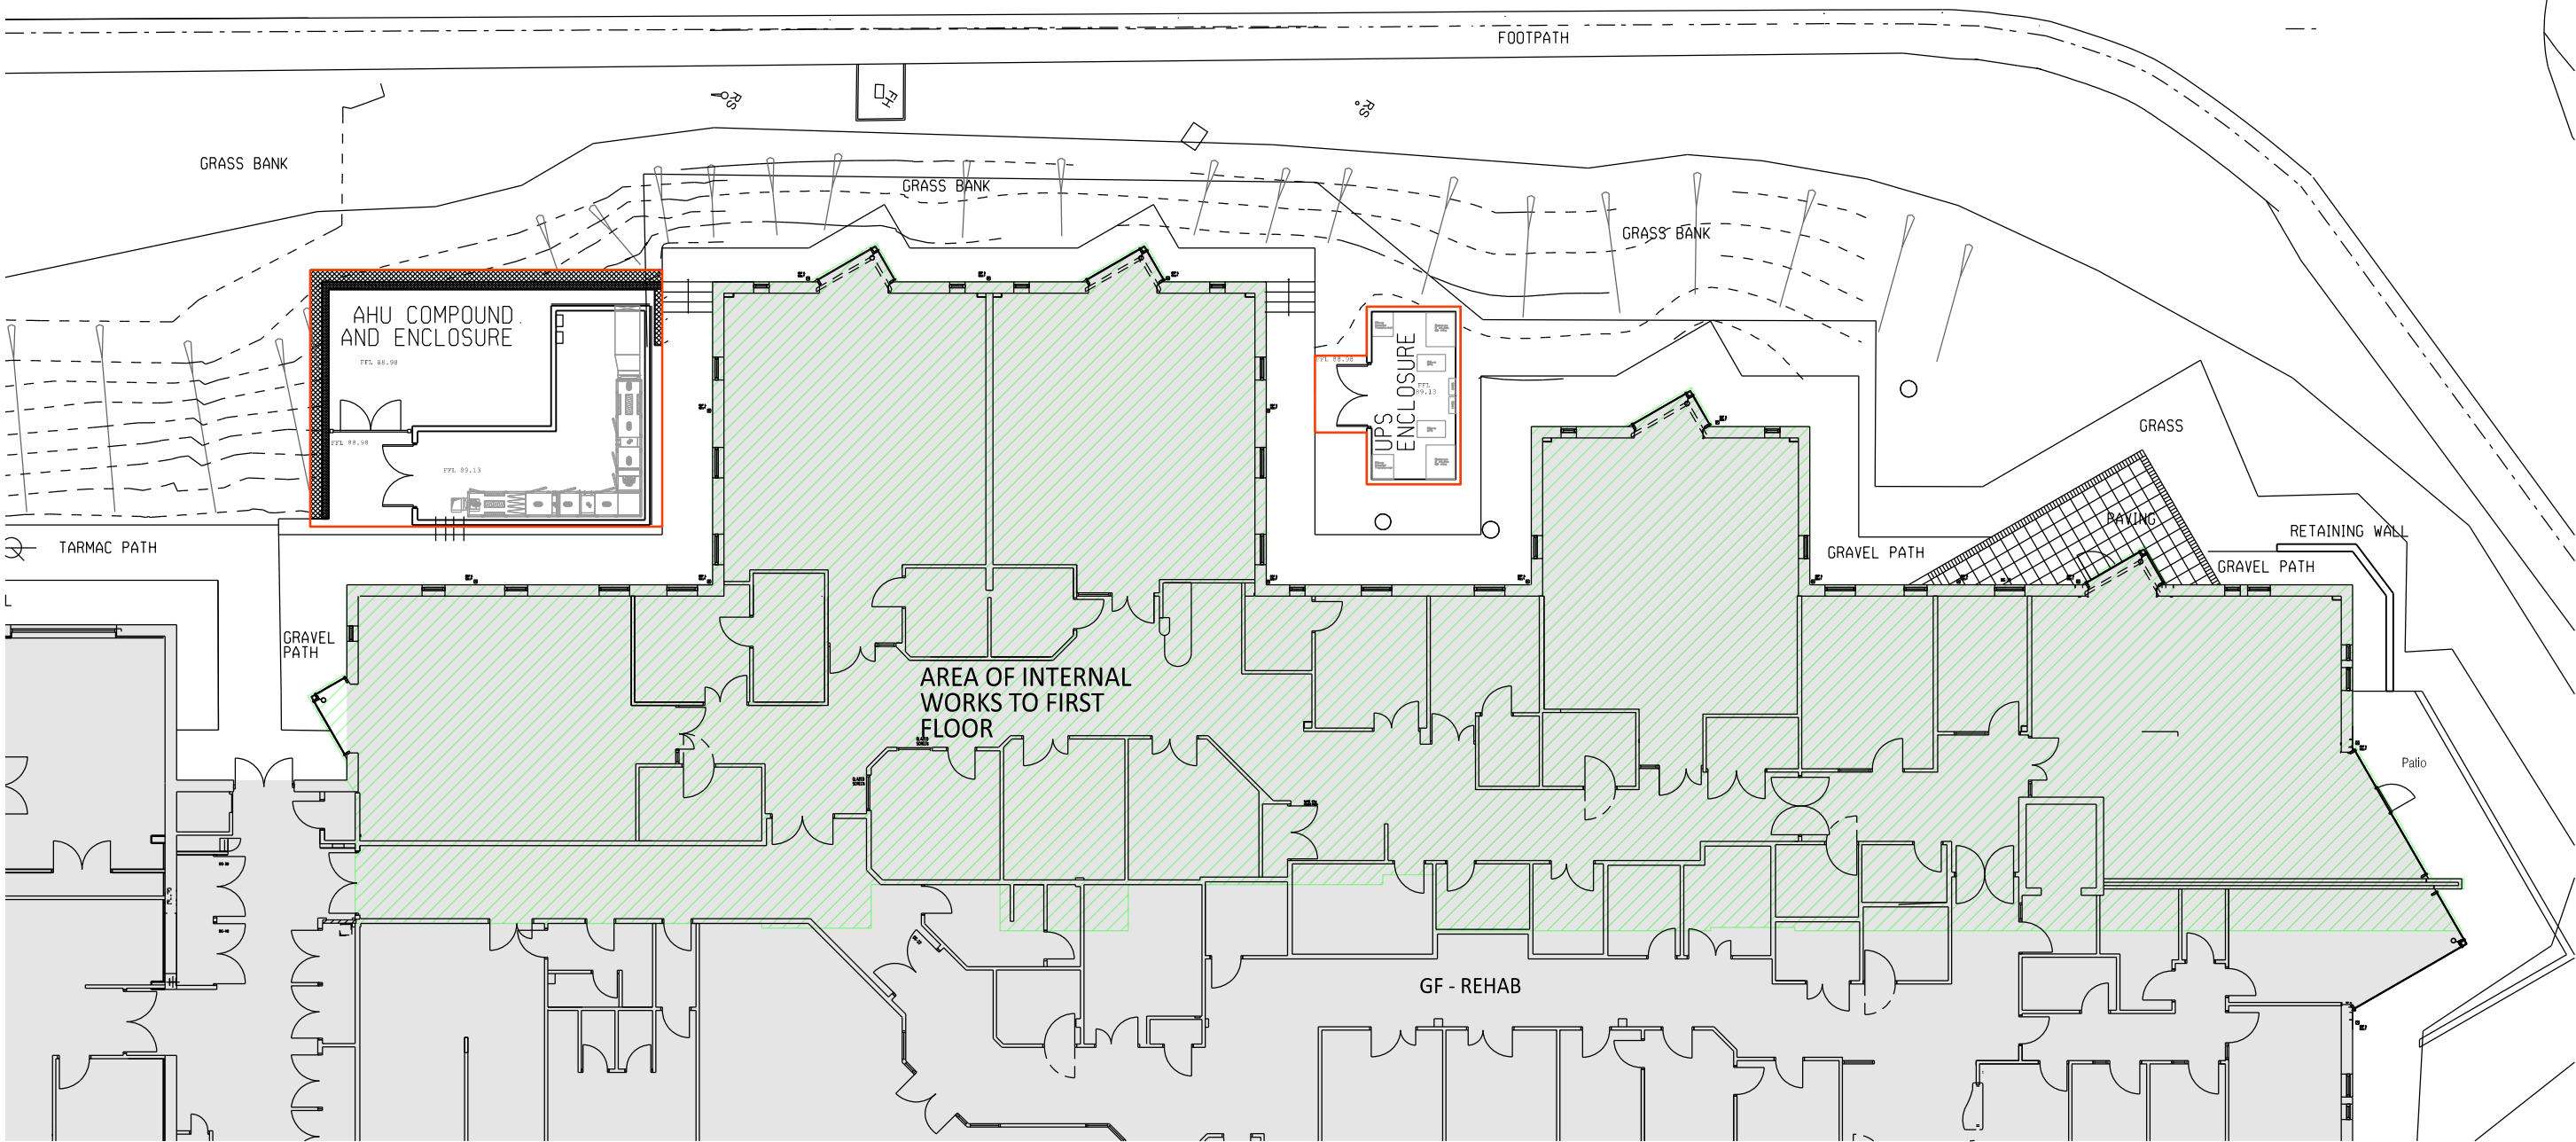


Site Plan indicating Proposed External Compound and Enclosures
1:200

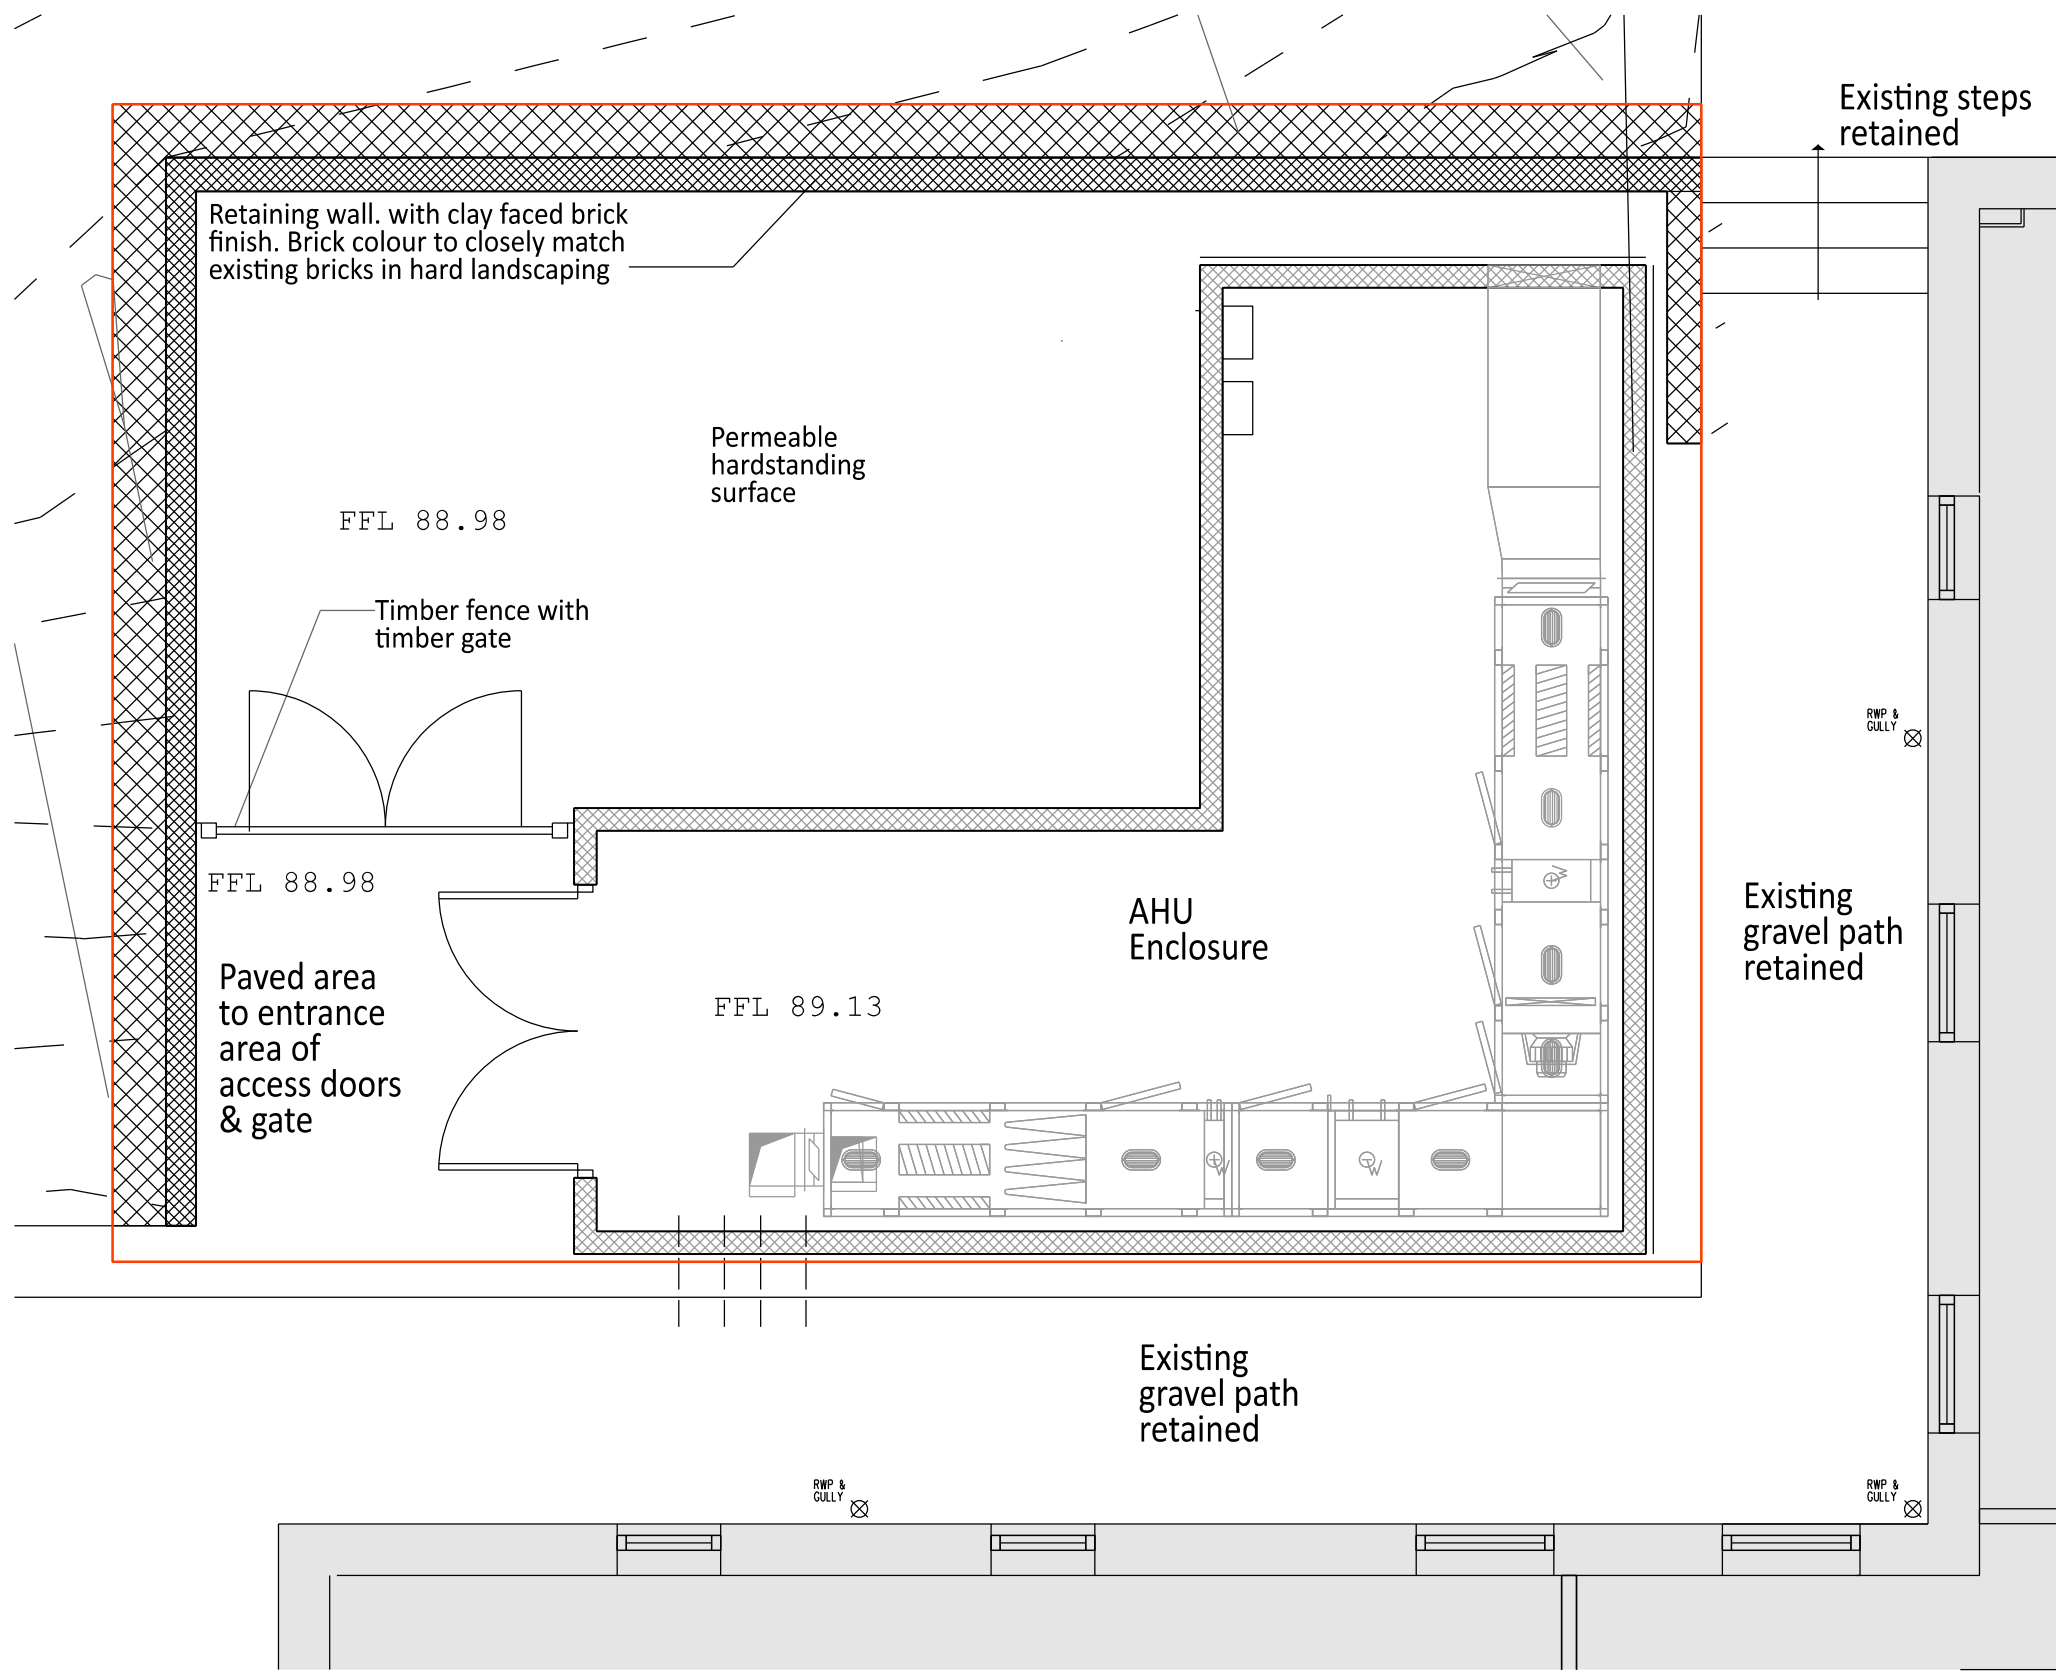

Part Site Plan indicating proposed Compound area and AHU Enclosure
1:50

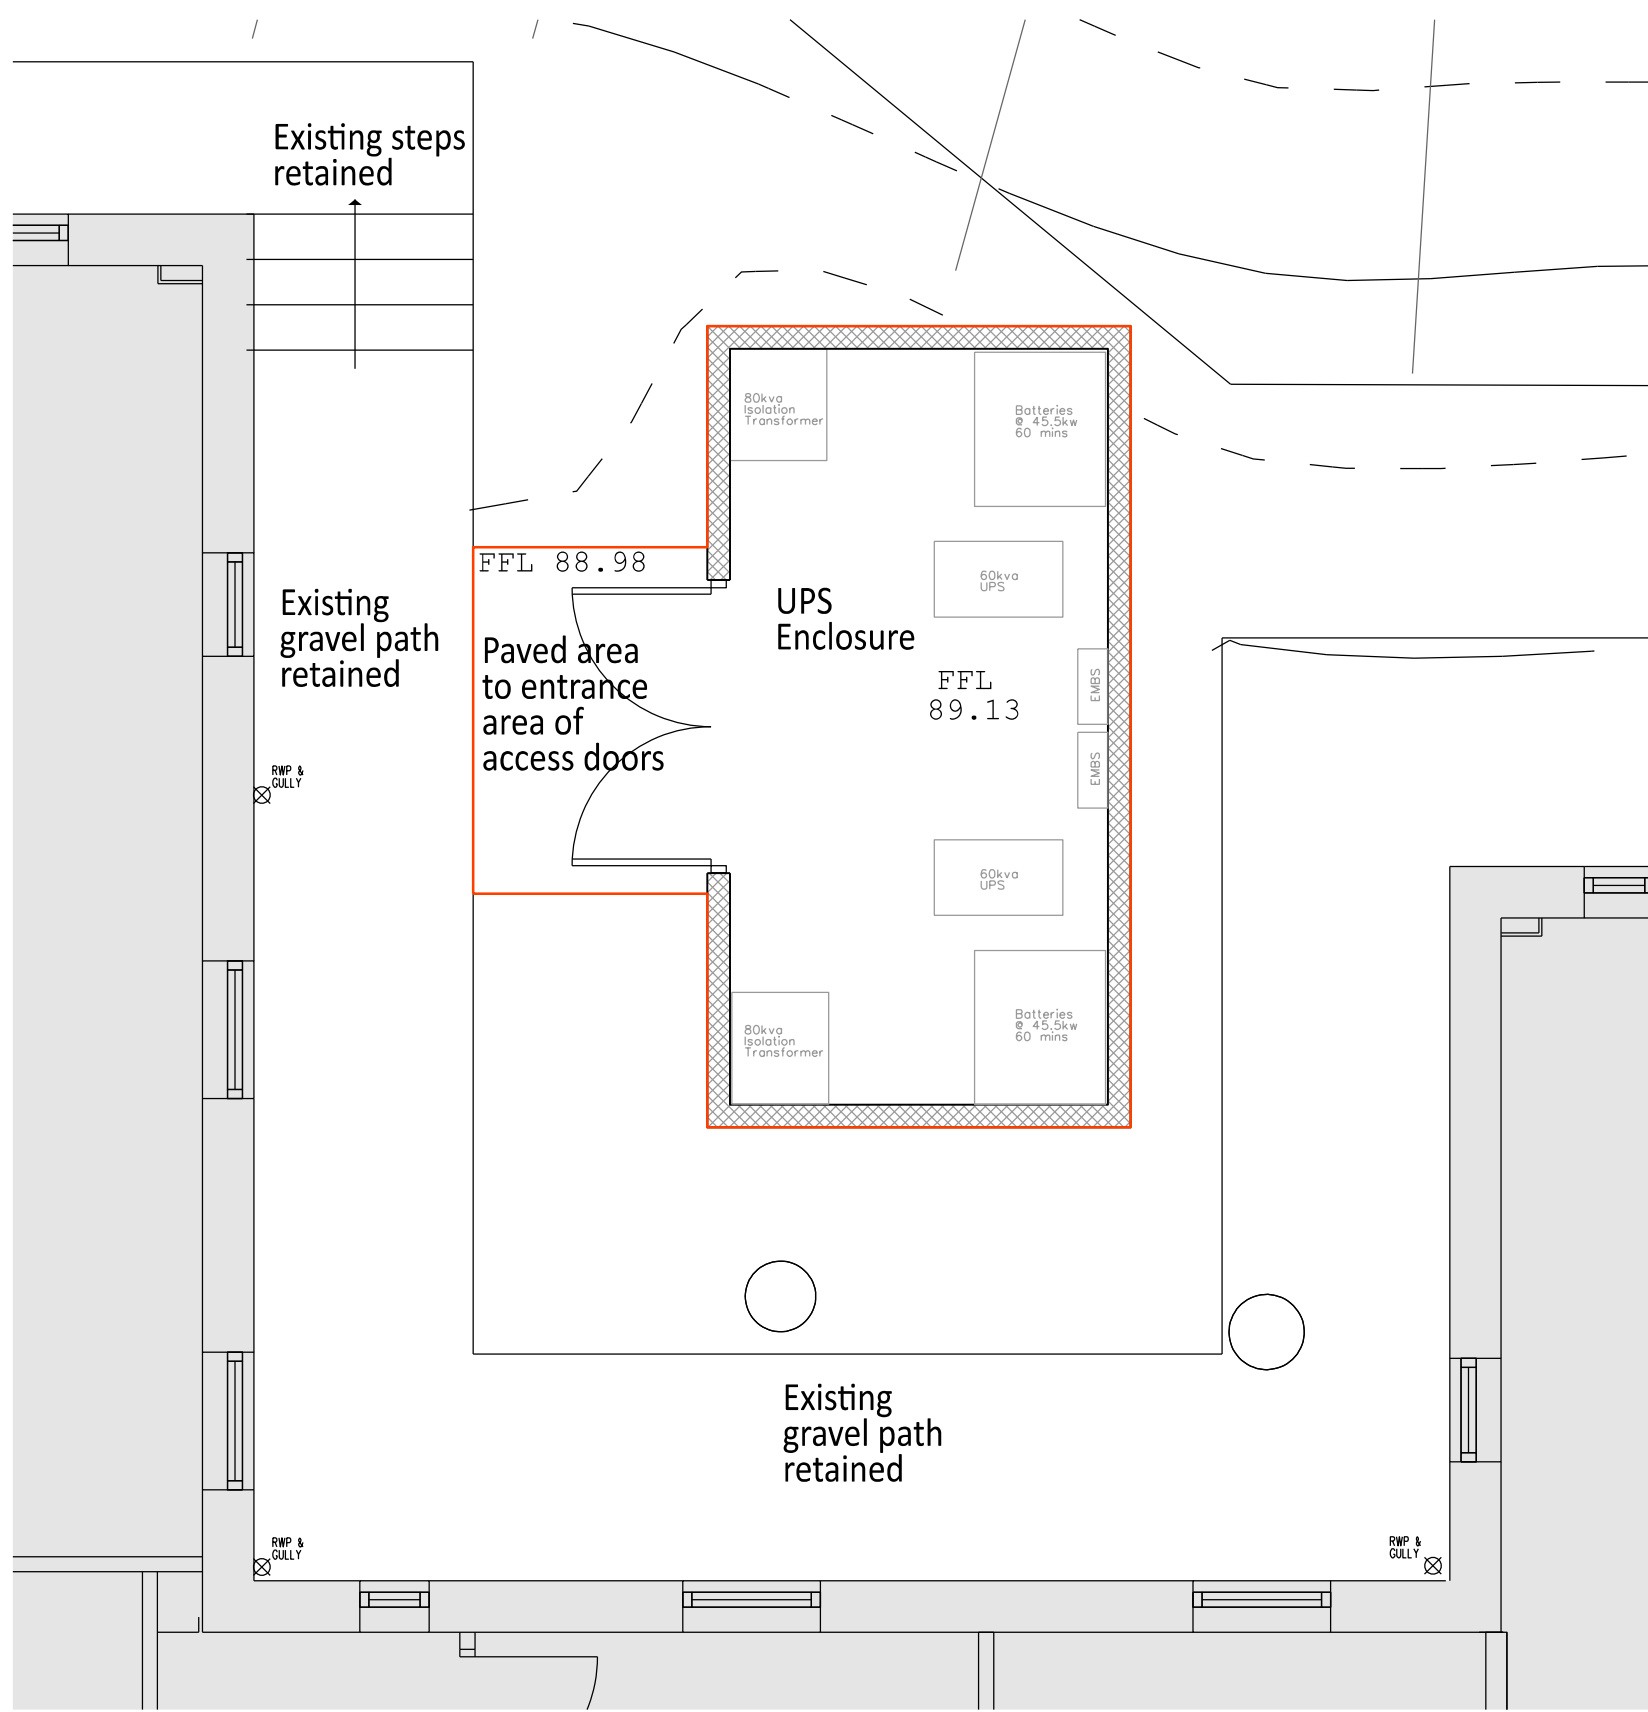

Part Site Plan indicating proposed UPS Enclosure
1:50

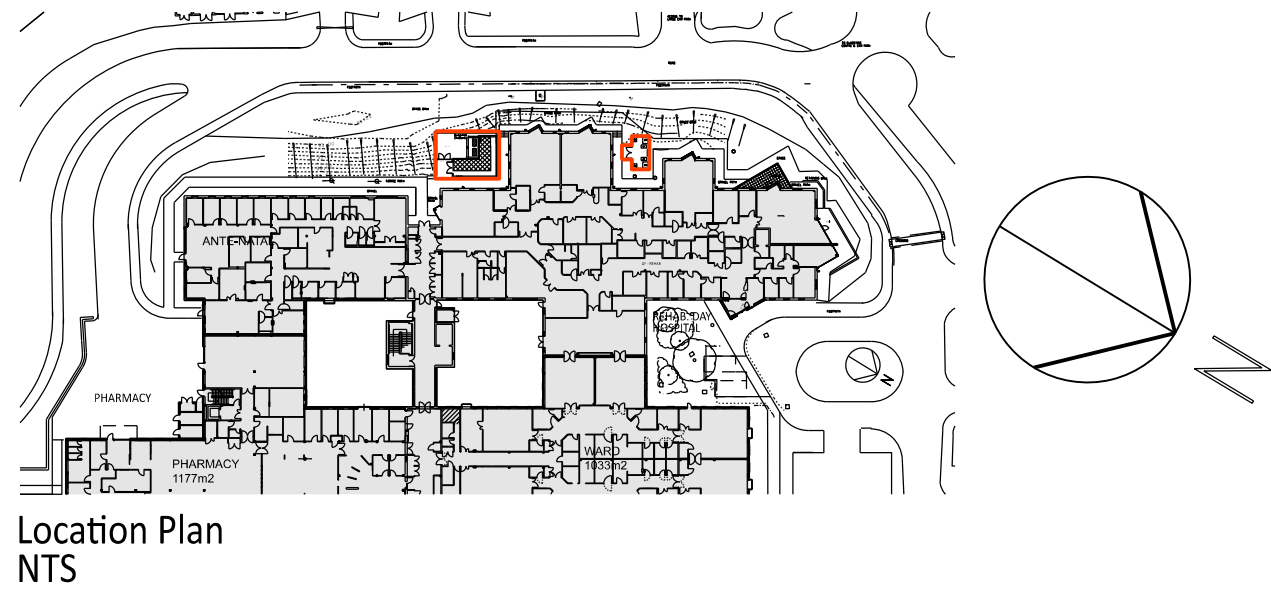

General Notes 1. Contractor to verify all dimensions and check level datums on site 2. All of the designs are the sole property of TACP Architects Ltd and may not be used without their written agreement 3. All prints, specifications and their copyright are the property of TACP Architects Ltd 4. Do not scale off drawings 5. All dimensions shall be checked on site before commencement of shop drawings, manufacture and all discrepancies must be reported to TACP Architects Ltd																													
Risk Assessments																													
Revisions <table><tr><th>Rev</th><th>Date</th><th>Description</th><th>By</th><th>Check</th></tr><tr><td> </td><td> </td><td> </td><td> </td><td> </td></tr><tr><td> </td><td> </td><td> </td><td> </td><td> </td></tr><tr><td> </td><td> </td><td> </td><td> </td><td> </td></tr><tr><td> </td><td> </td><td> </td><td> </td><td> </td></tr></table>					Rev	Date	Description	By	Check																				
Rev	Date	Description	By	Check																									
Consultants																													
Client Betsi Cadwaladr University Health Board																													
Project Title ITU, Onnen Ward, Wrexham Maelor Hospital																													
Drawing Title Overall Site Plan of Enclosures																													
Scale	Date	Drawn By	Checked By	Office																									
1:400@A3	03/2021	EP	GM	Wrexham																									
1:200@A1																													
Project No.	Project	Originator	Zone	Level																									
20016	WMH-TACP-PS-00-DR-A-900																												
TACP Architects Ltd Pembroke House Ellice Way Wrexham Technology Park Wrexham LL13 7YT T. 01978 291161 E. admin@tacparchitects.co.uk www.tacparchitects.co.uk Architecture • Interior Design • Healthcare Planning • Conservation • Masterplanning • Sustainable Design																													