



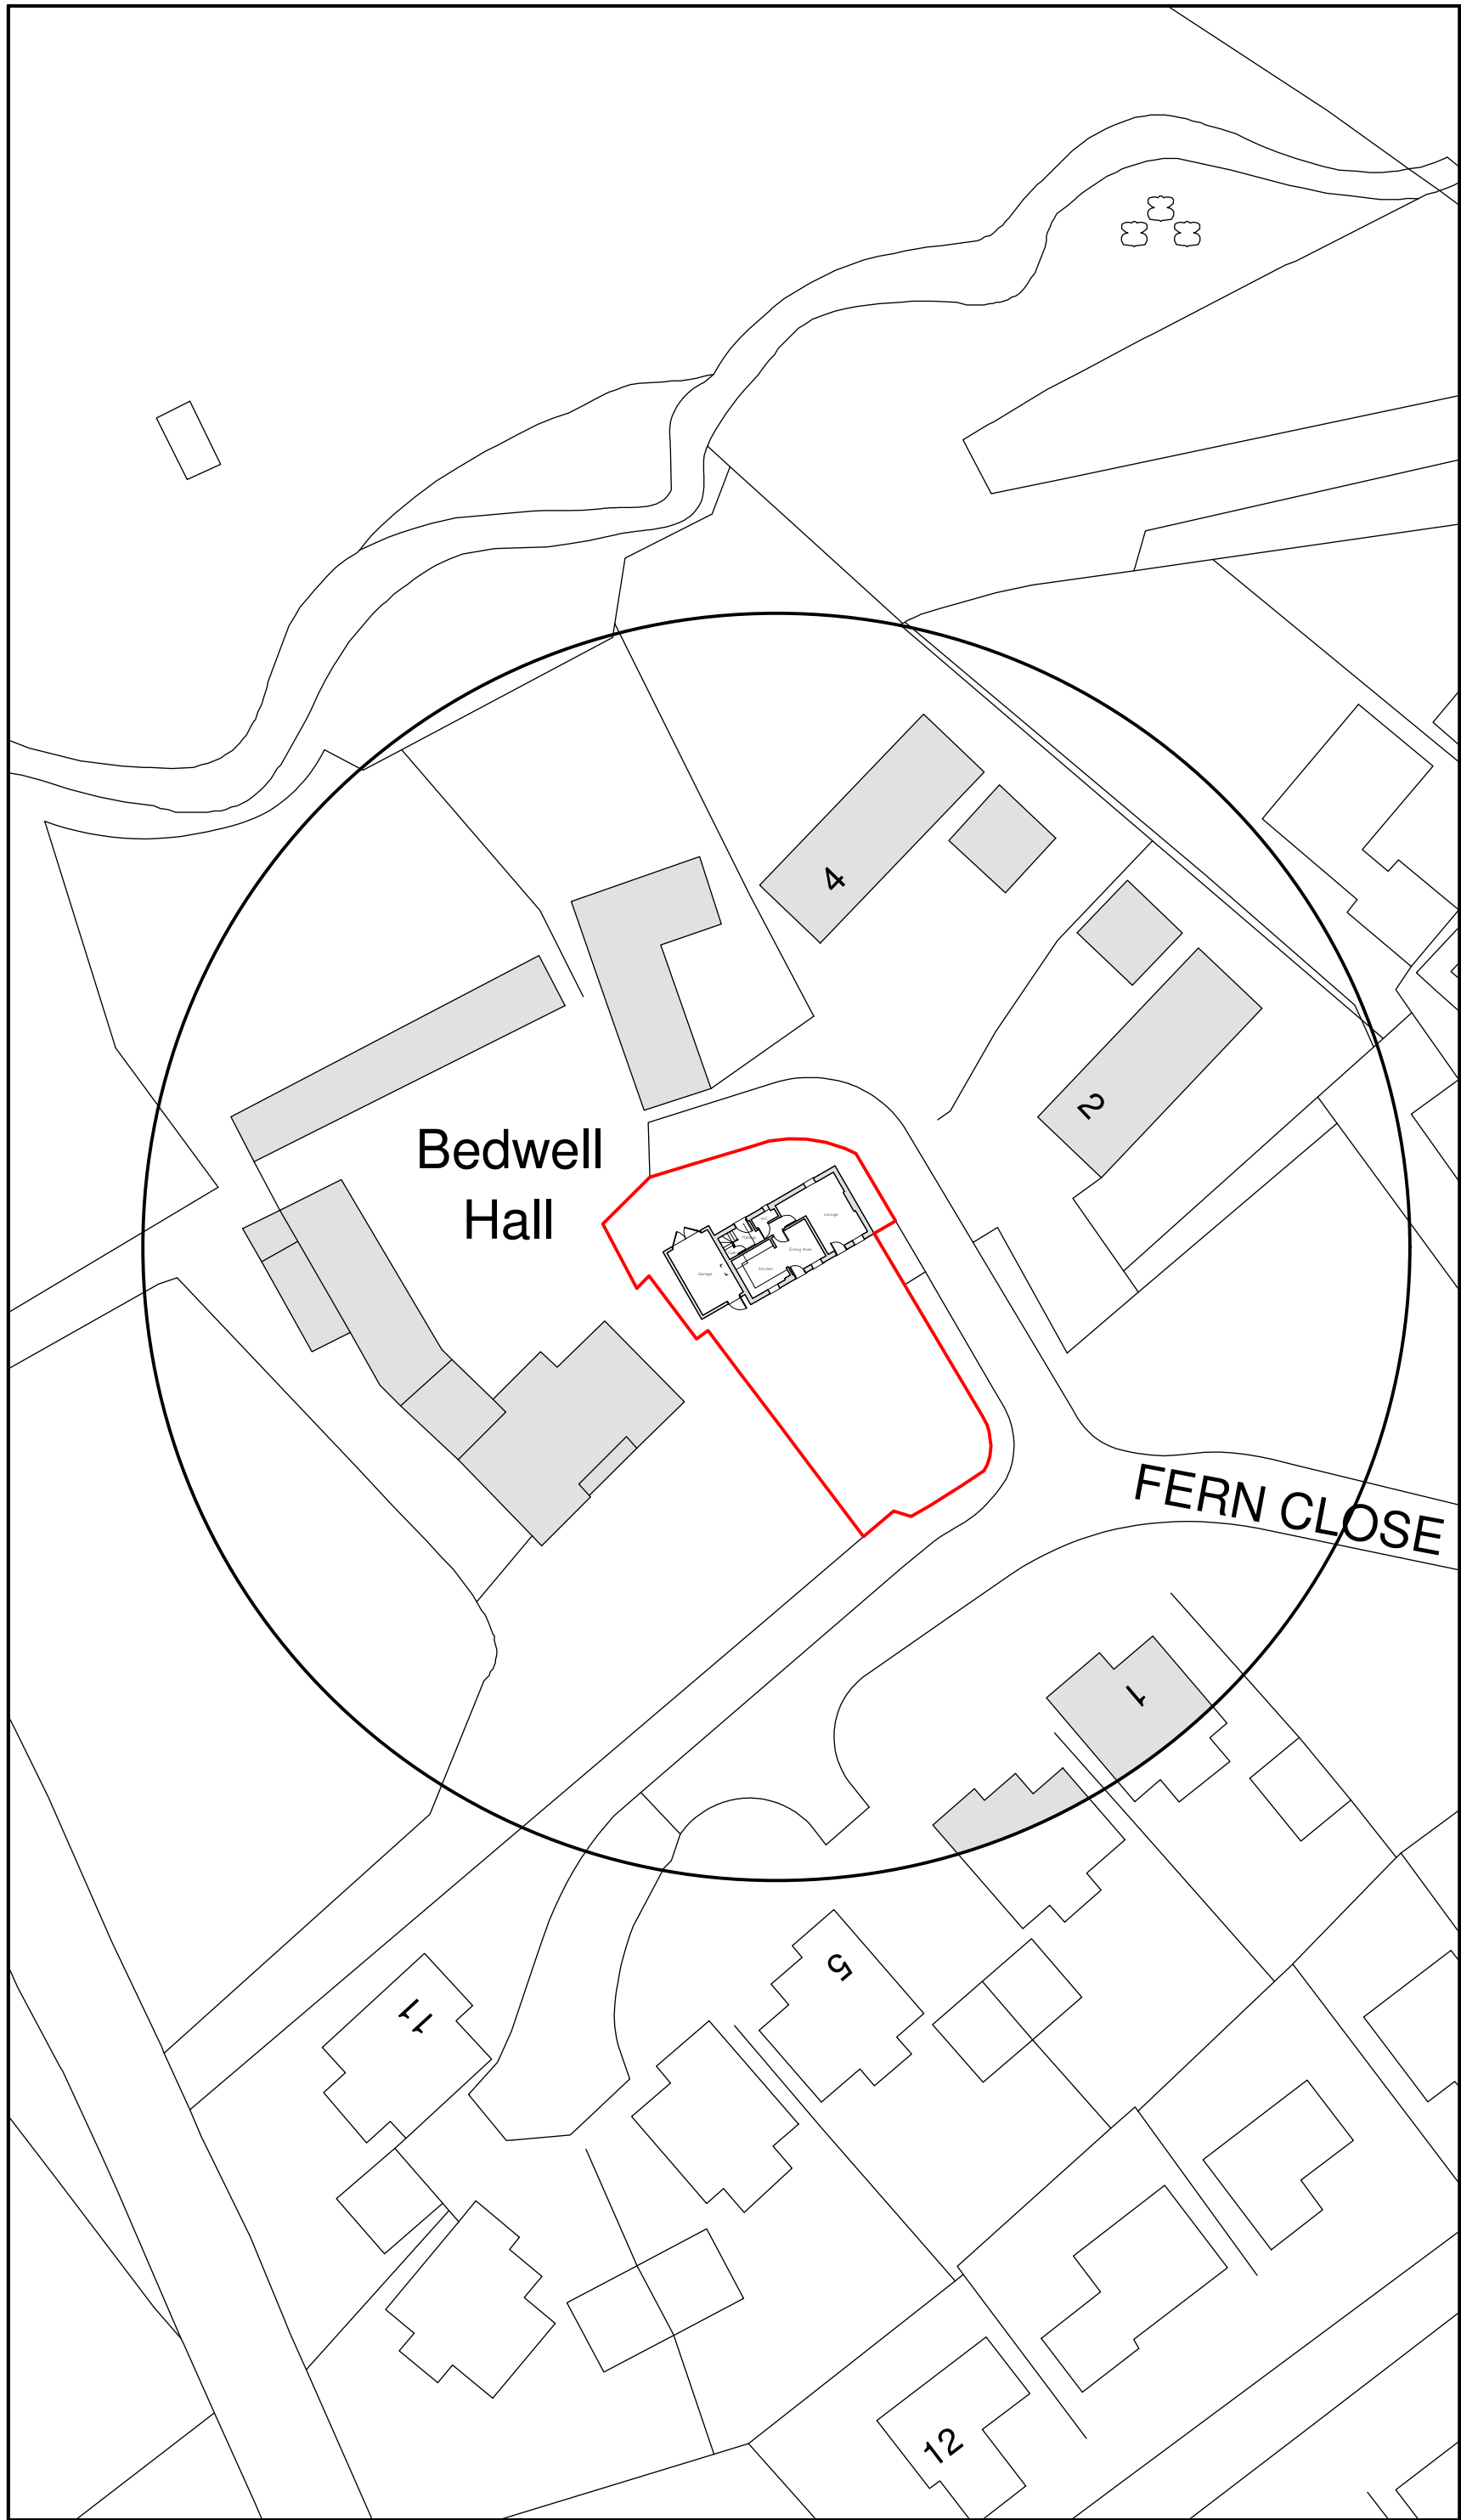

Site Plan 1:500

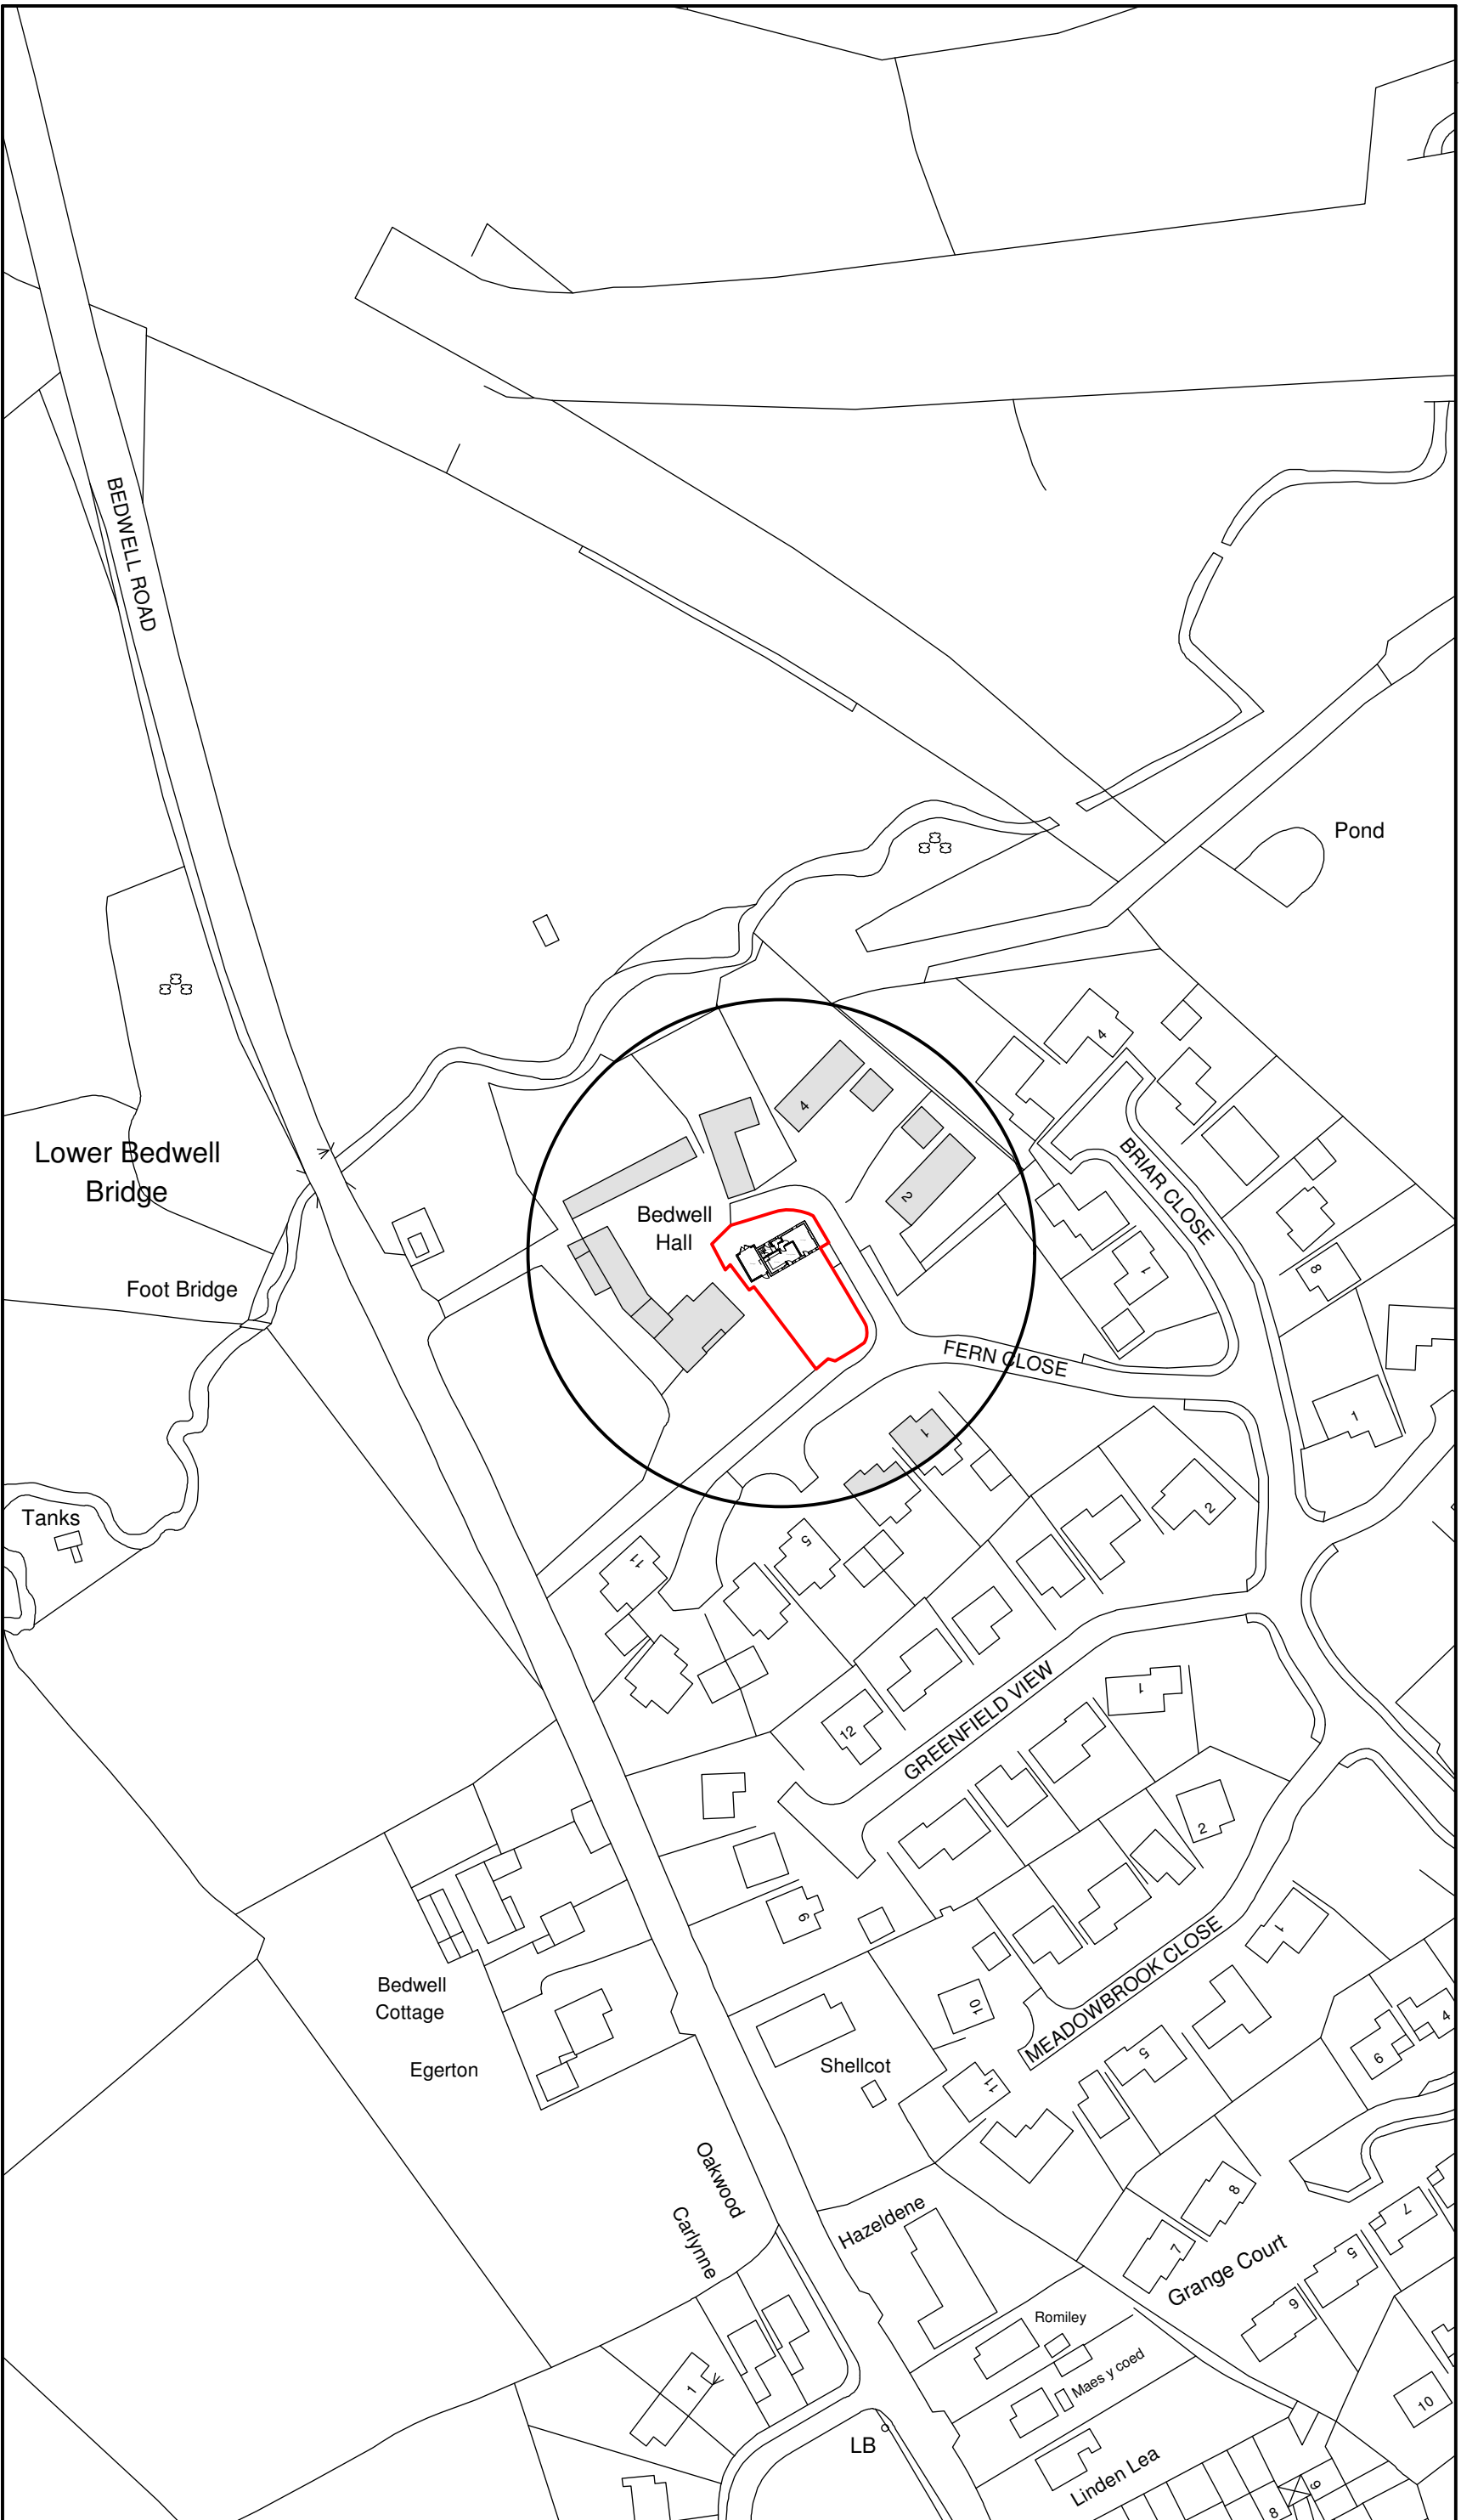

Location Plan 1:1250

Key

Surrounding Buildings

Application Site

Rev	Date	Detail	Initial

Project:
Extension and Alterations to
10 Fern Close,
Cross Lanes
Wrexham

Title: Planning:Site & Location Plan	Scale: (A2) 1:50 & 1:100
---	---------------------------------------

Drawn By: E.M.Jackson	Date: May 2021
Drawing No: S094/005	Sheet: 1 of 1

LABC

Office 3K4,
Redwither Business Tower,
Wrexham. LL13 9XT
Tel: 01978 356500
www.blueprintarchitectural.com
© copyright all rights reserved