




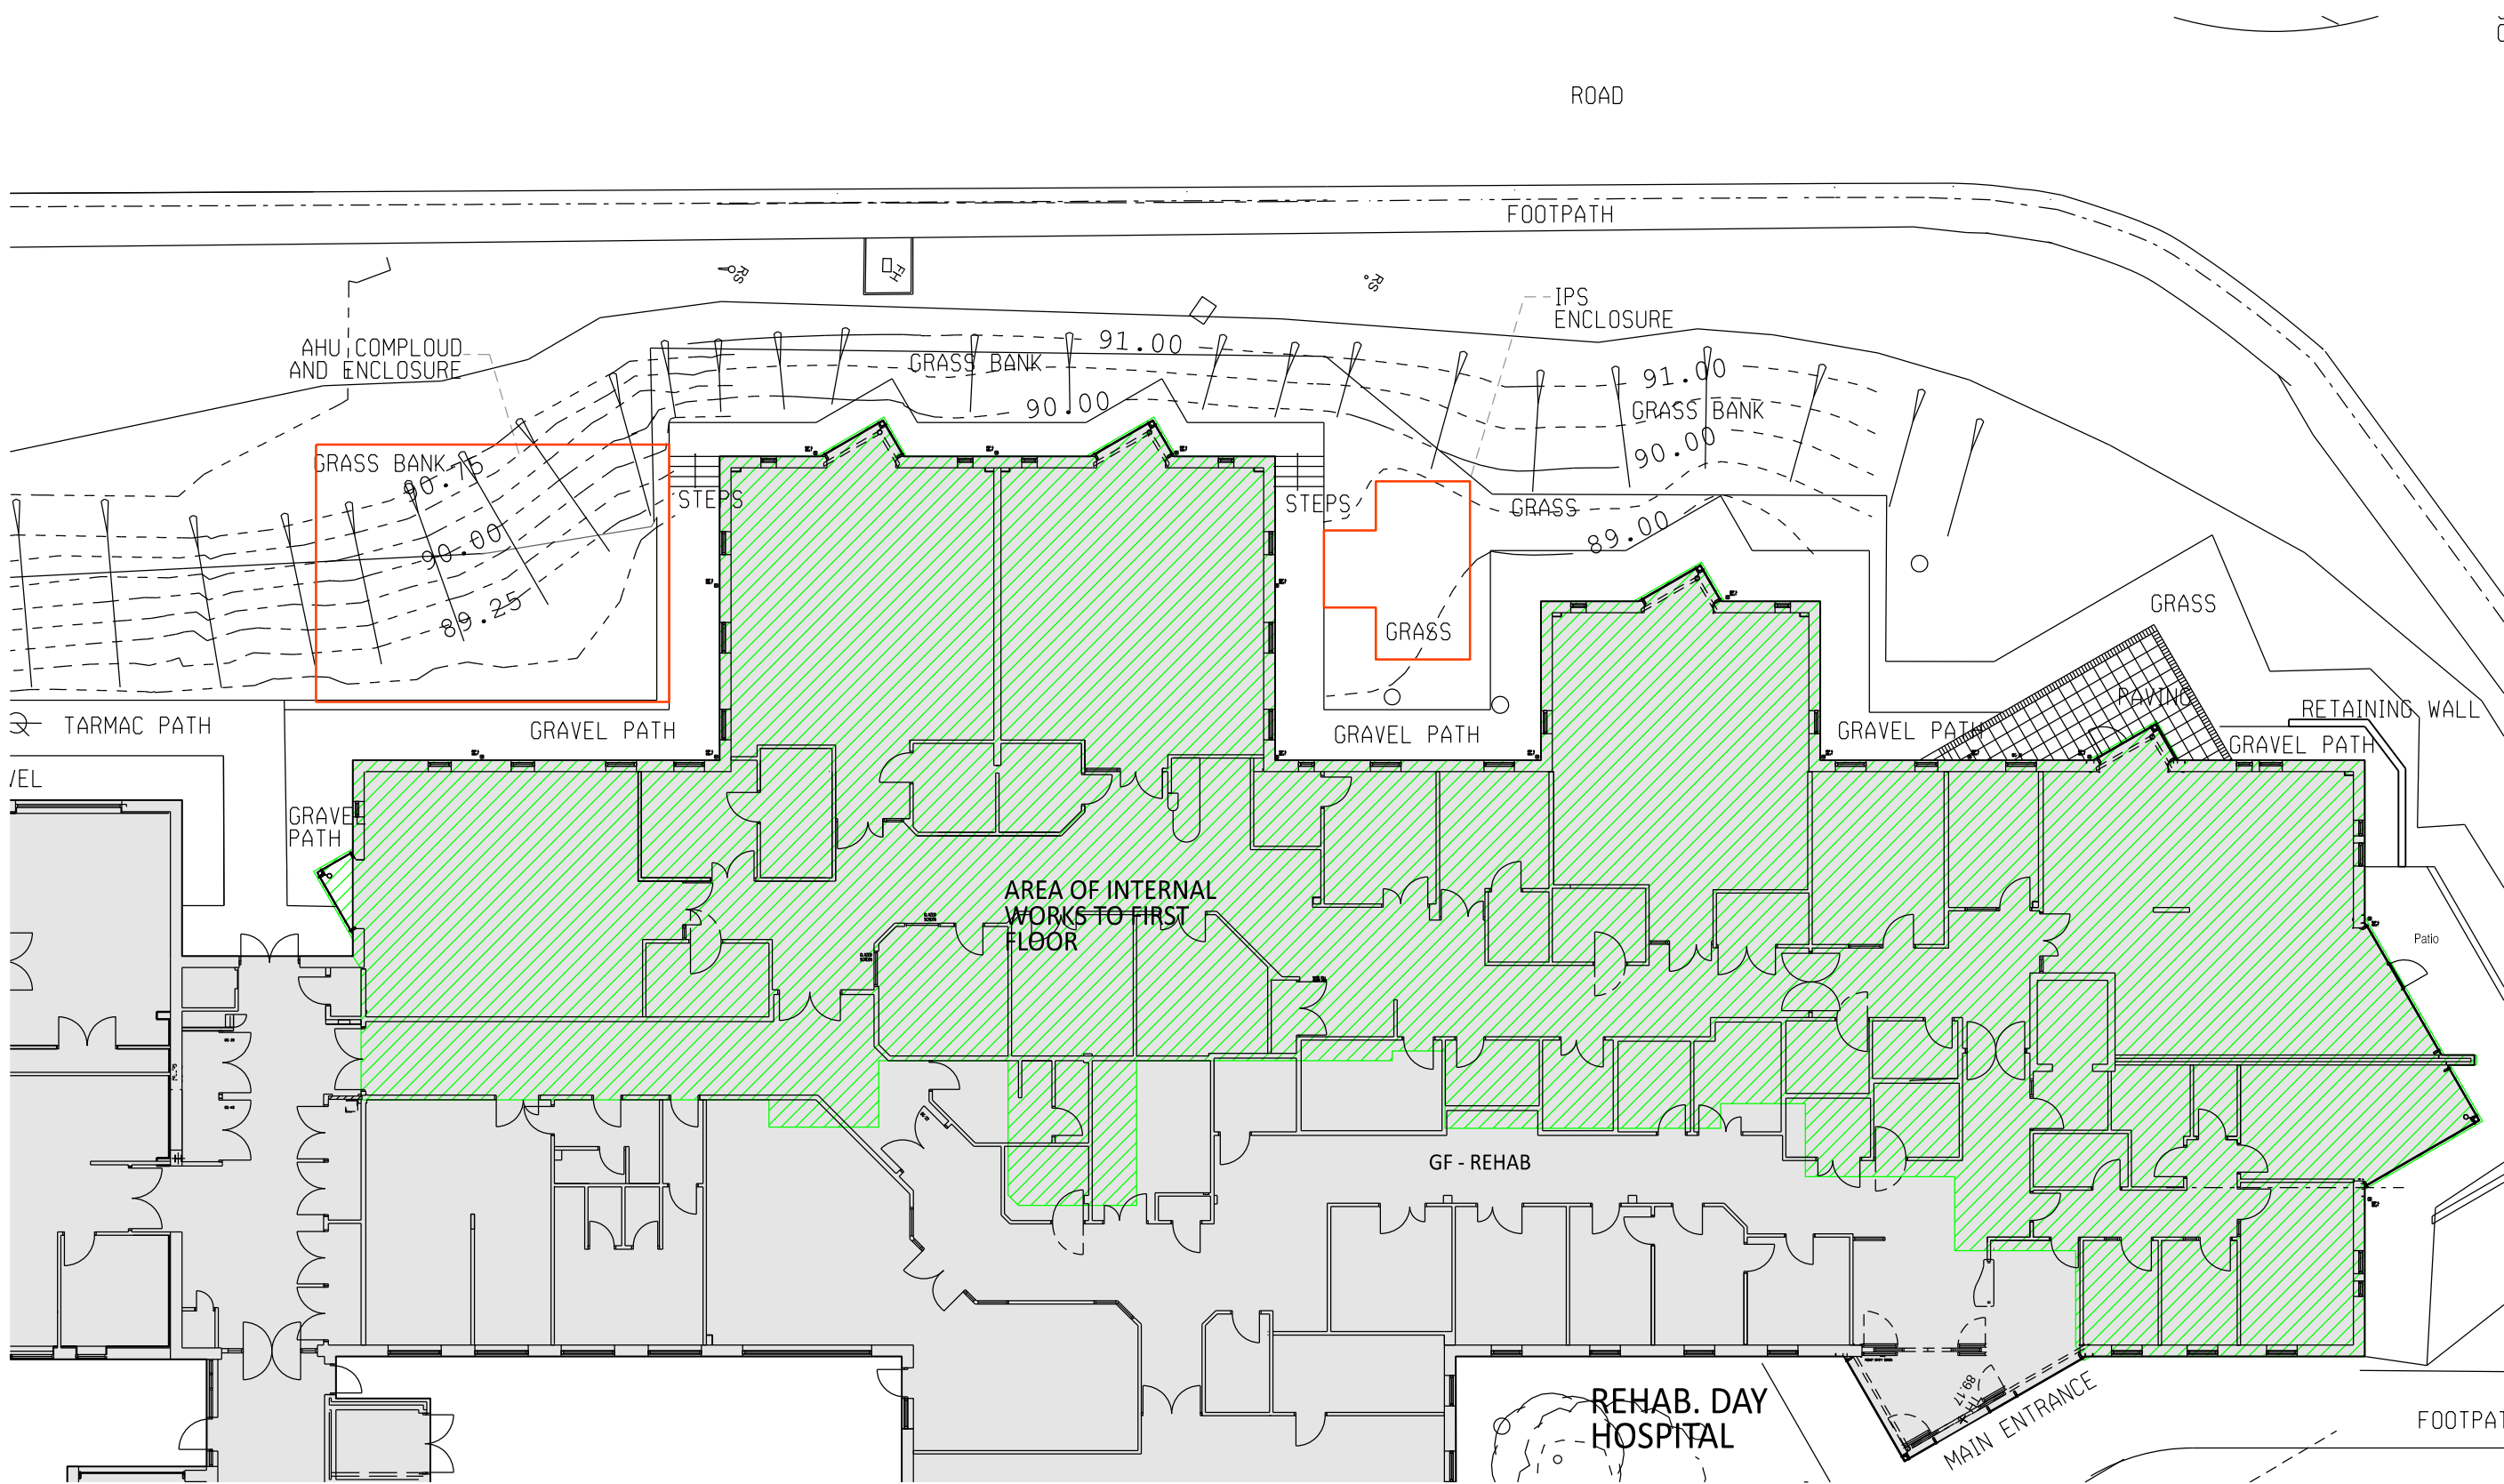

Site Plan indicating External Compound and Enclosures locations
1:200

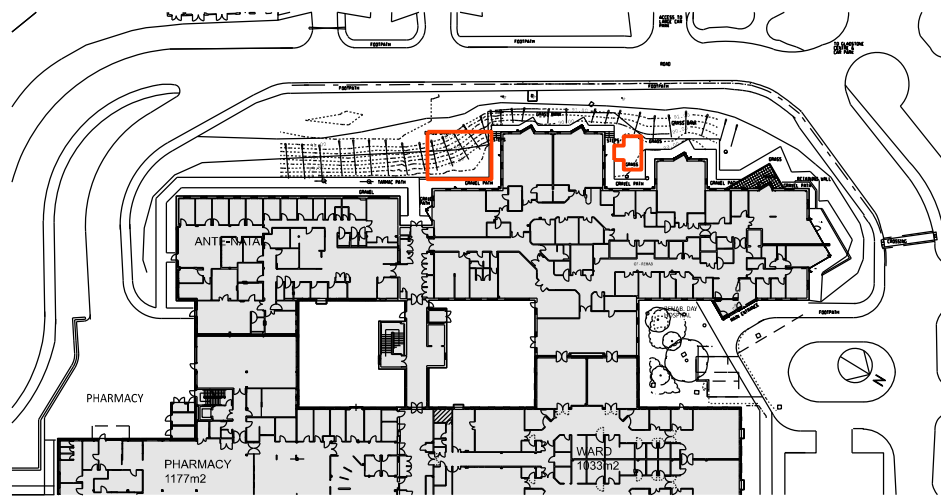

Location Plan
NTS

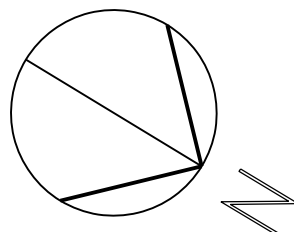

- General Notes
1. Contractor to verify all dimensions and check level datums on site
 2. All of the designs are the sole property of TACP Architects Ltd and may not be used without their written agreement
 3. All prints, specifications and their copyright are the property of TACP Architects Ltd
 4. Do not scale off drawings
 5. All dimensions shall be checked on site before commencement of shop drawings, manufacture and all discrepancies must be reported to TACP Architects Ltd

Risk Assessments

Revisions				
Rev	Date	Description	By	Check

Consultants

Client

Betsi Cadwaladr University Health Board

Project Title

ITU, Onnen Ward, Wrexham Maelor Hospital

Drawing Title

Site Plan as Existing

Scale	Date	Drawn By	Checked By	Office
1:400@A3 1:200@A1	01/2021	EP	GM	Wrexham

Project No.	Project	Originator	Zone	Level	Type	Role	Number	Revision
20016	WMH-TACP-ES-00-DR-A-900							

TACP Architects Ltd
Pembroke House
Ellice Way
Wrexham Technology Park
Wrexham LL13 7YI
T. 01978 291161
E. admin@tacparchitects.co.uk
www.tacparchitects.co.uk

Architecture • Interior Design • Healthcare Planning • Conservation • Masterplanning • Sustainable Design