



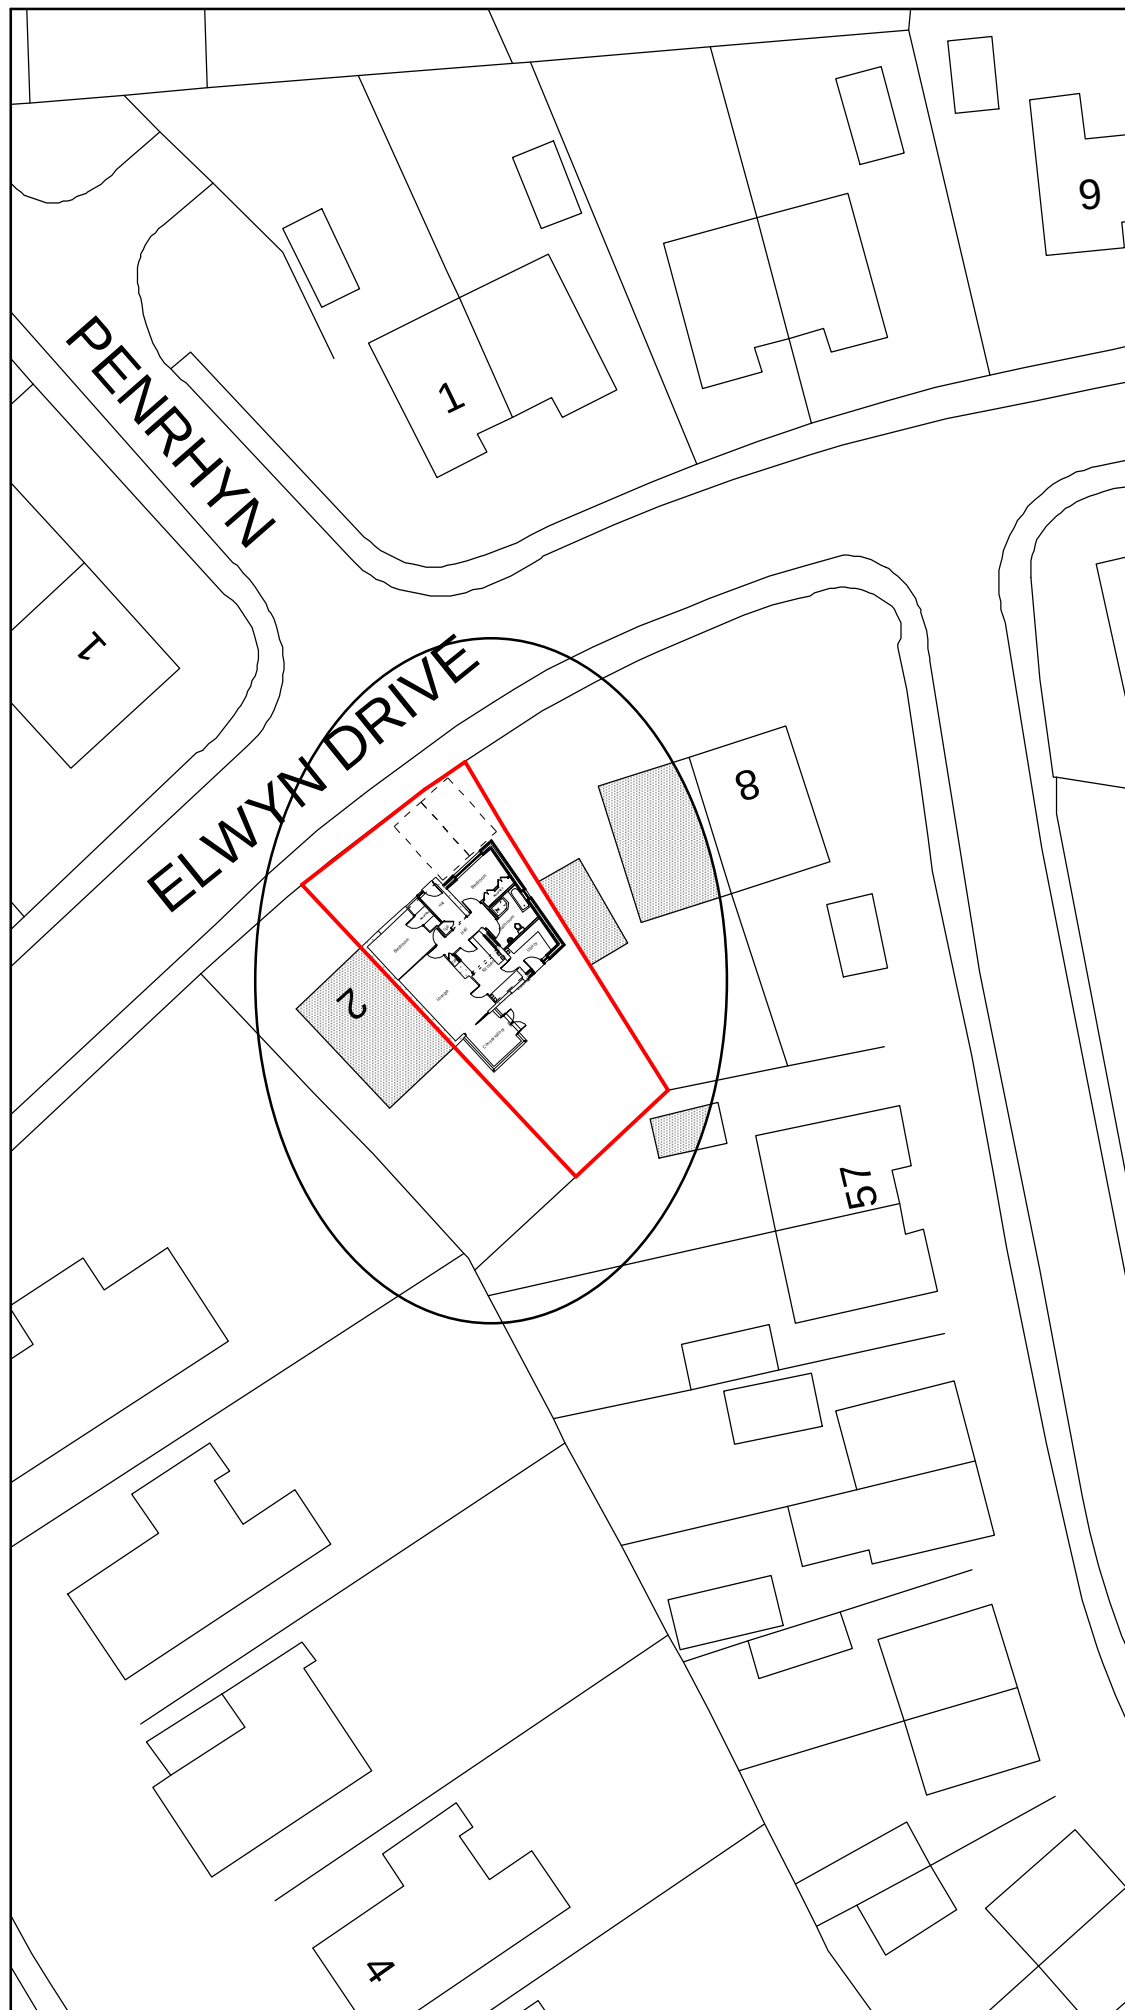


Site Plan 1:500

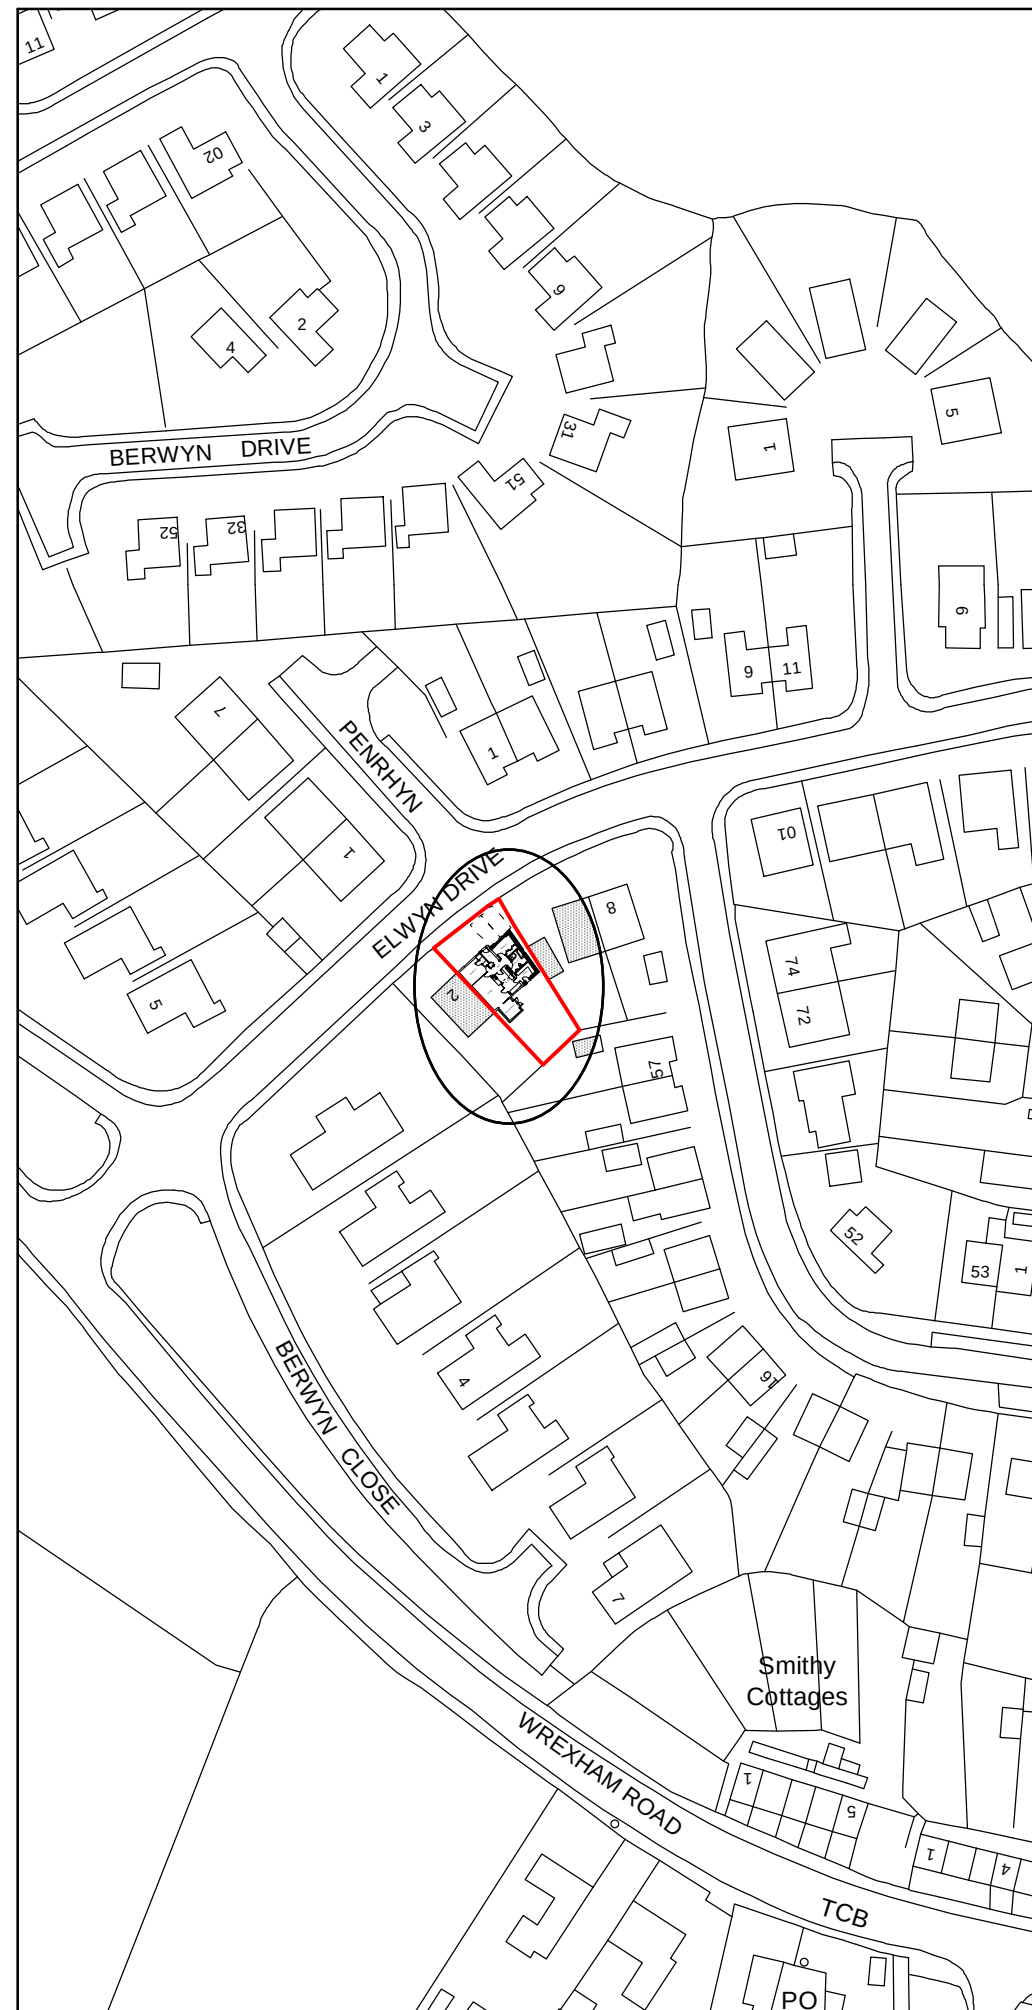

Location Plan 1:1250

Rev	Date	Detail	Initial
D	04/19	Planning Amends	E.M.J
C	03/19	Planning Amends	D.J.F.
B	09/18	Planning Amends	E.M.J
A	09/18	Planning Amends	E.M.J

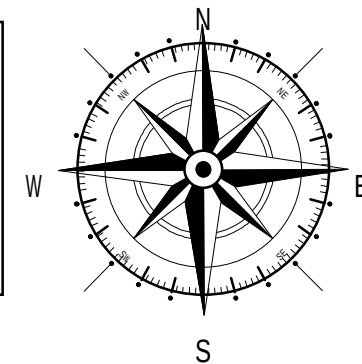

Rev	Date	Detail	Initial
D	04/19	Planning Amends	E.M.J
C	03/19	Planning Amends	D.J.F.
B	09/18	Planning Amends	E.M.J
A	09/18	Planning Amends	E.M.J

Project: Proposed Alterations at, 4 Elwyn Drive, Marchweil, Wrexham, LL13 OPU	
Title: Planning: Site & Location Plan	Scale: (A3) 1:500 & 1:1250

Drawn By: J Felgate	Date: Aug 2018
Drawing No: E062/004	Sheet: 1 of 1

blueprint
architectural services

partner
LABC

Office 3K4,
Redwither Business Tower,
Wrexham. LL13 9XT
Tel: 01978 356500
www.blueprintarchitectural.com
© copyright all rights reserved