





Notes

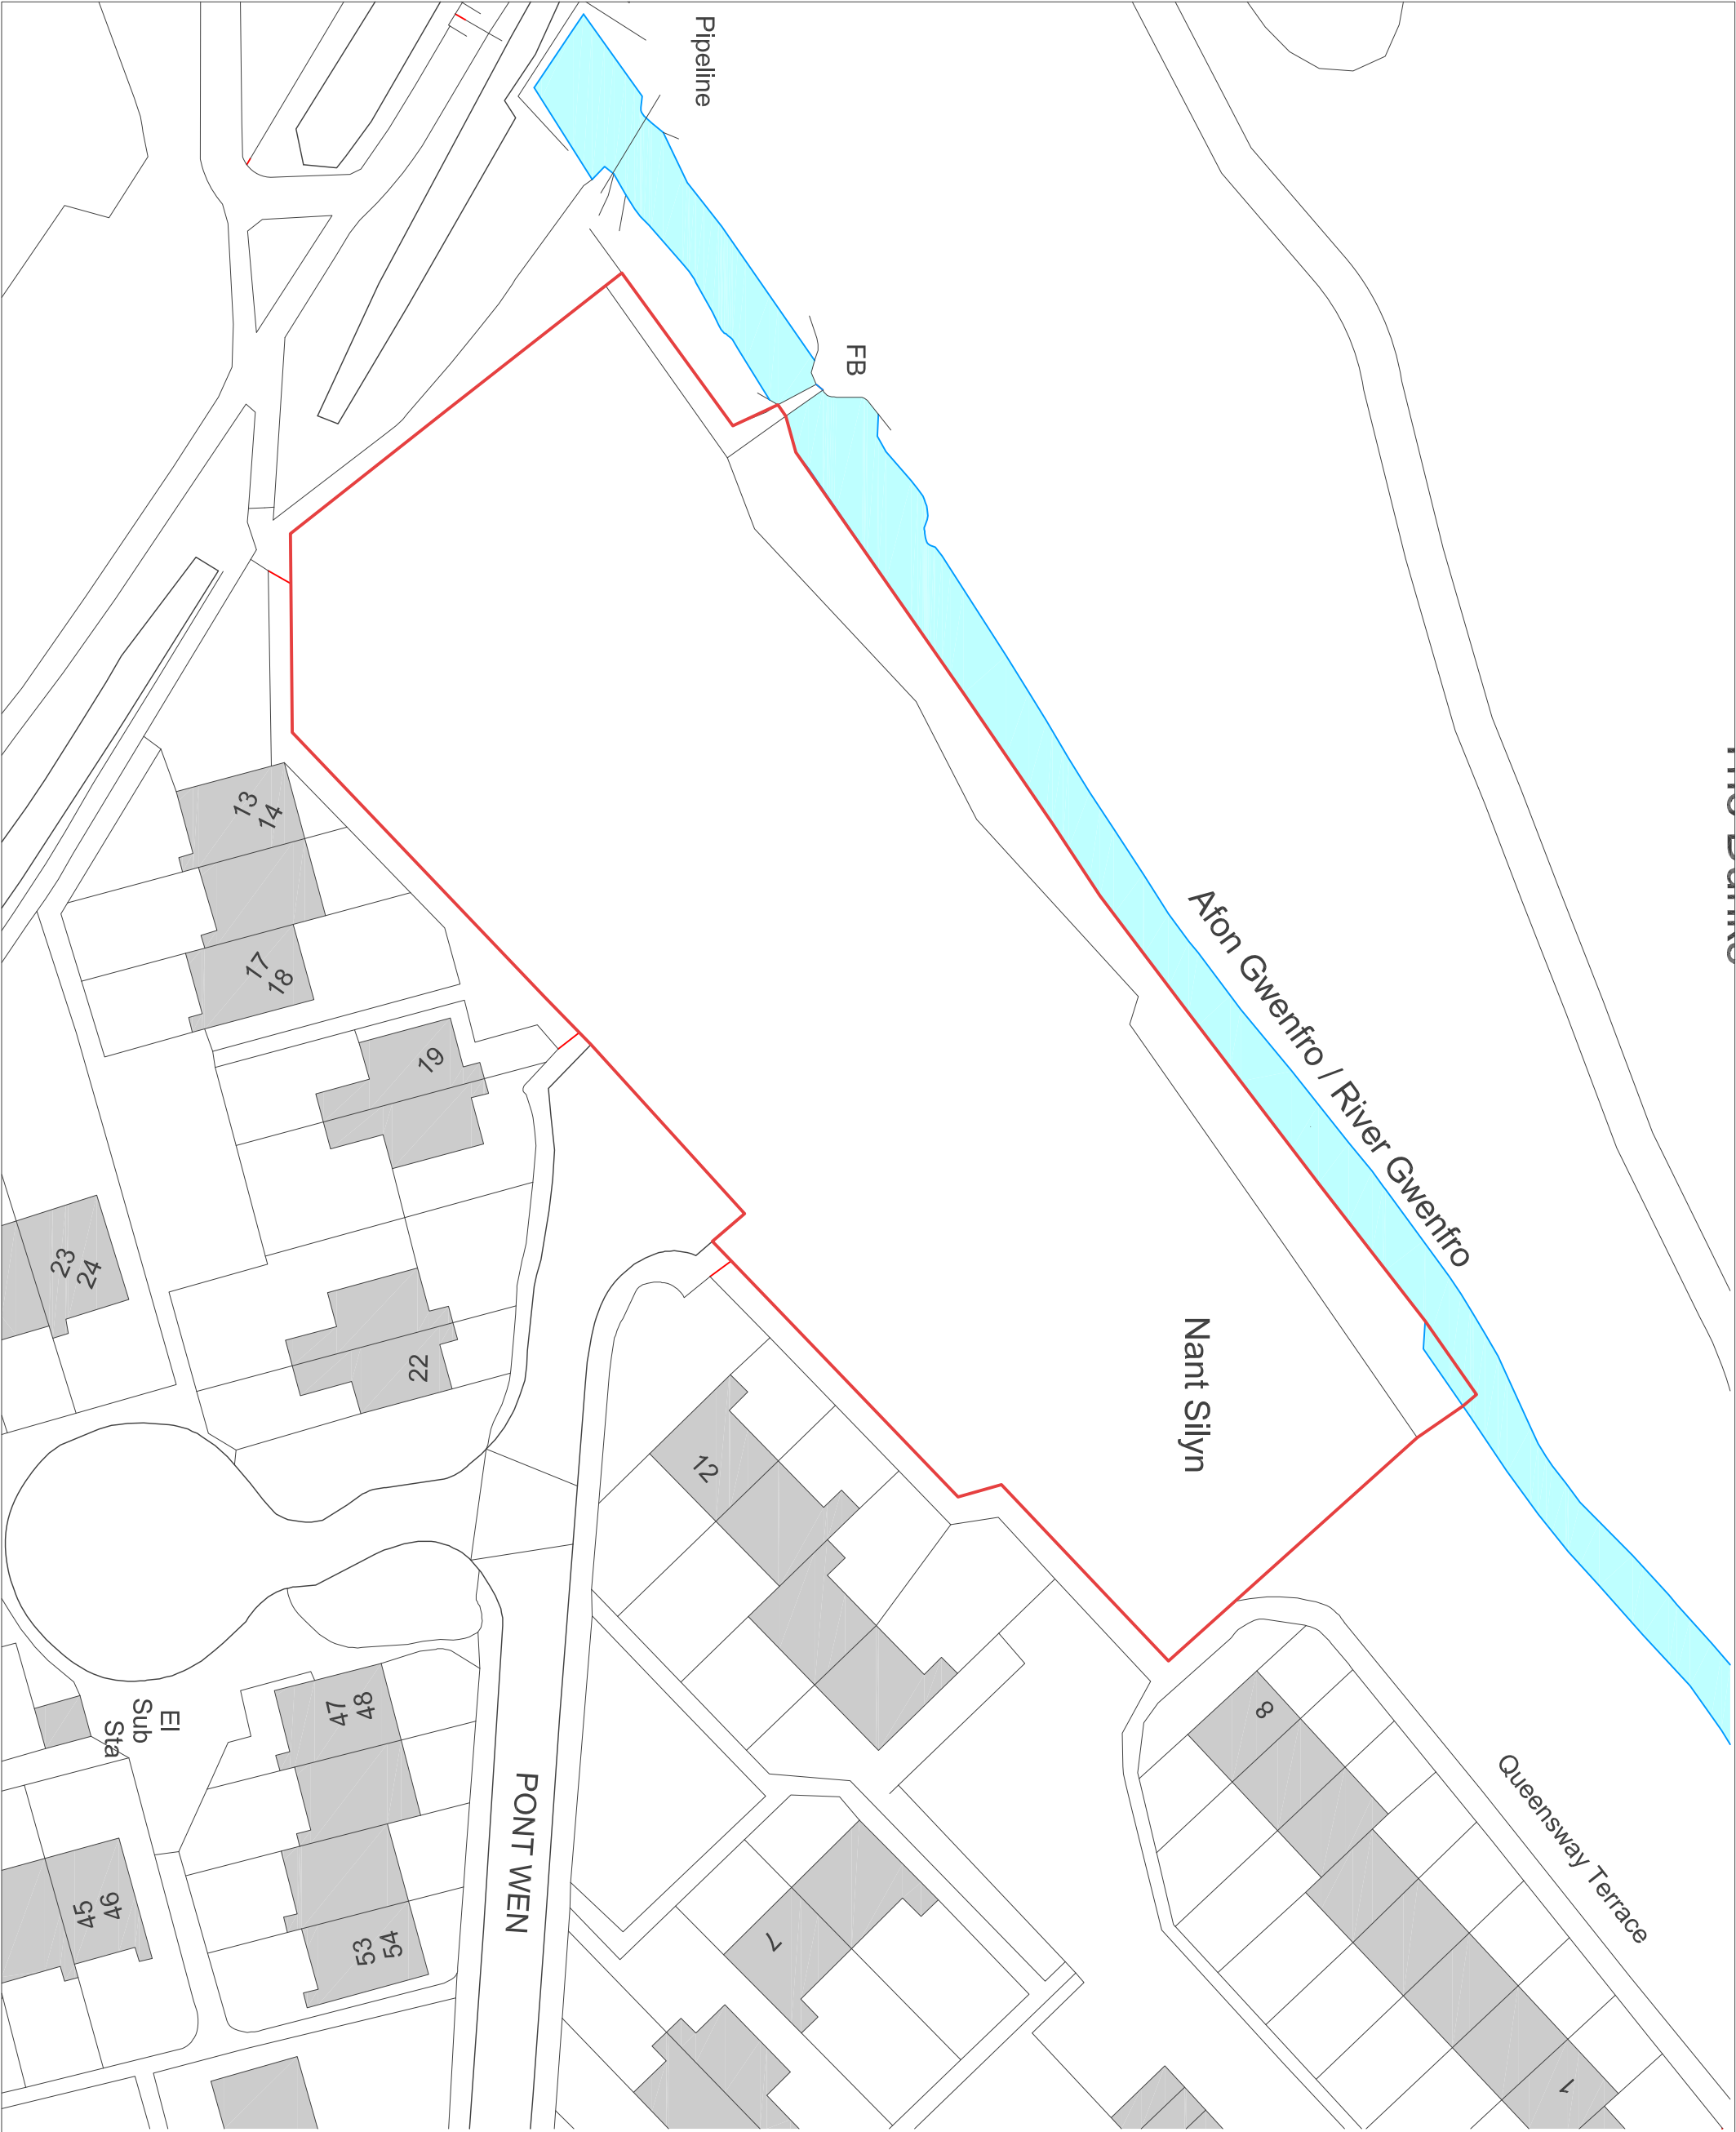

JDA Architects take no responsibility for any dimensions obtained by scaling from the drawings. If no dimension is shown the scale measurement. Supplying this drawing in digital form is solely for convenience and no reliance may be placed on digital data. All data must be checked against hard copy. Dimensions must be checked on site. Any errors or omissions are the responsibility of the client. This drawing is copyright of JDA Architects.

 

Rev	Description	Date	By

C	Concept	G	Contract
D	Planning	J	Construction
E	Building Regs	L	As Built
F	Tender	Sk	Sketch

j d a architects

info@jda-architects.com
www.jda-architects.com
moncheater: 0161 336 5011
liverpool: 0151 665 0112

j d a architects

Client:	For Works
Project:	Nant Silyn, Pont Wen, Wrexham, LL13 8SQ
Scale:	1:500
Drawn By:	RT
Checked By:	RH
Date:	Aug 18

Draw Number	A 1001	Description	Existing Site Plan - Nant Silyn	Rev
1004				

