


APPENDIX 1


EXTRACT OF PLANS FROM ENVIRONMENTAL STATEMENT

Notes


Head mounds, processing areas and site access not shown for clarity

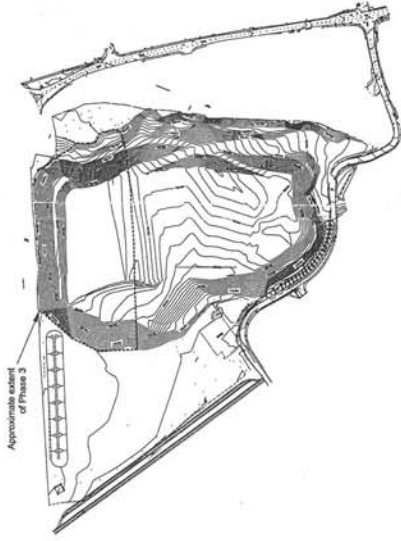


Commencement of Phase 3

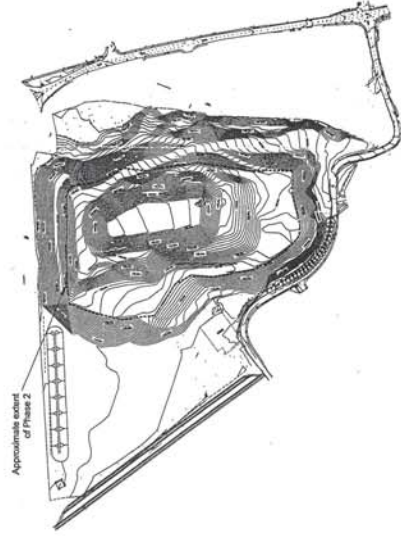


Commencement of Phase 2

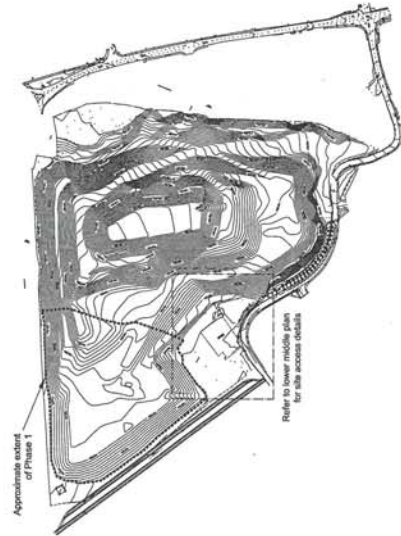


Existing - Commencement of Phase 1

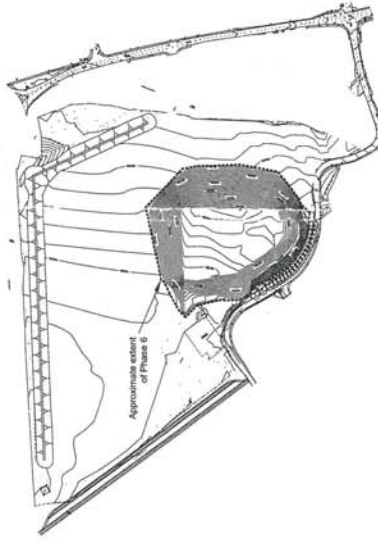


Commencement of Phase 6

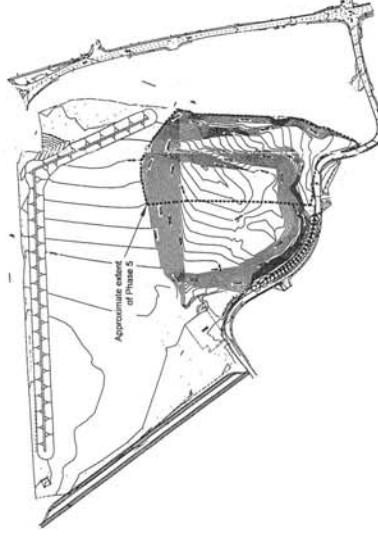

Commencement of Phase 5

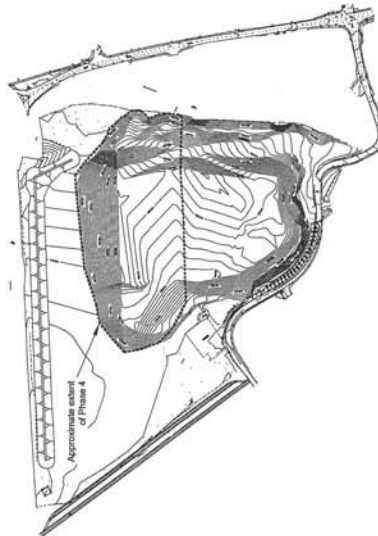

Commencement of Phase 4

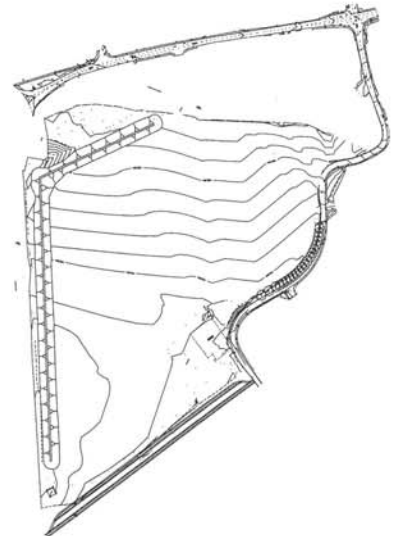

Completion

Key

- 1 Wheelwash facility
- 2 Weighbridge
- 3 Weighbridge Office
- 4 Messroom / Canteen
- 5 Toilets / Showers
- 6 Site Office
- 7 Meeting Room
- 8 Temporary Plant Maintenance Building

- 12.0m x 3.9m
- 15.0m x 3.0m
- 3.05m x 2.44m
- 6.1m x 3.5m
- 6.1m x 3.5m
- 6.1m x 3.5m
- 6.1m x 3.5m
- 25.0m x 24.0m

BERSHAM GLENSIDE LTD


Bersham Colliery Tip

**Proposed Phases
&
Site Access and Facilities**

Scale of 1:1 NTS
Drawing Status: Draft - For Information
Date: 02-10-06
Drawing No: BGL-001
Issue: A

COPYRIGHT IN THIS DRAWING IS THE PROPERTY OF BANCROFT CONSULTING LTD. NO PART OF THIS DRAWING IS TO BE REPRODUCED OR USED FOR THE EXECUTION OF ANY WORKS WITHOUT THE EXPRESS CONSENT OF BANCROFT CONSULTING LTD.

NOTES

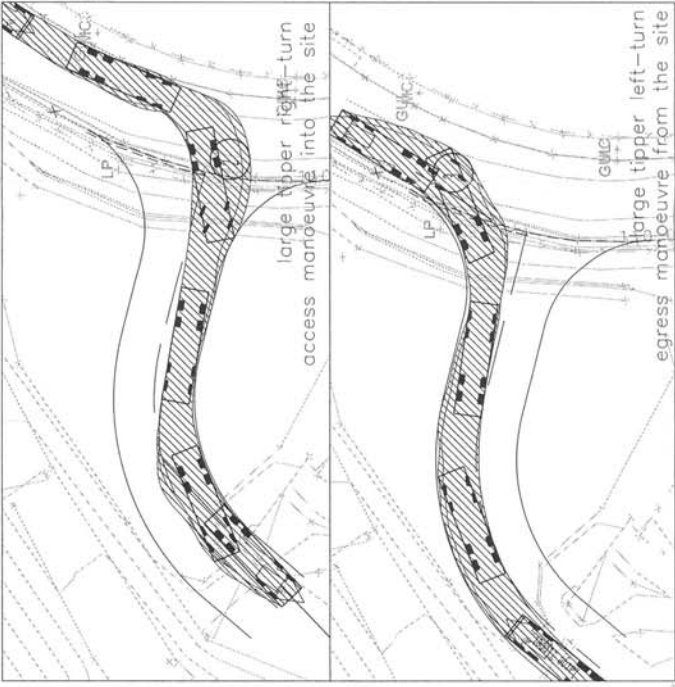

CHANGES TO VISIBILITY SPLAY DISTANCE	S/JH CJB
PRELIMINARY	S/JH CJB
DATE	DATE
BY	BY
REV	REV
1	1
2	2
3	3
100	100

CLIENT

CONTRACT
BERSHAM BANK COLLIERY TIP,
WREXHAM


TITLE

PROPOSED SITE ACCESS LAYOUT

bancroftconsulting
transport consultancy services
Bancroft Consulting Ltd
Mercury House
Shipstone Business Centre
Northgate, New Basford
Nottingham, NG7 7FN
t 0115 9718239
f 0115 9648201
e office@bancroftconsulting.co.uk

NAME (PRINT)	DATE
S/JH	26.09.06
CHECKED BY	DATE
CJB	26.09.06
SCALE	1:500
STATUS	PRELIMINARY
REV	REV
1	1
2	2
3	3
100	100

Doc. No. F06037/01
REV. No. 1
A

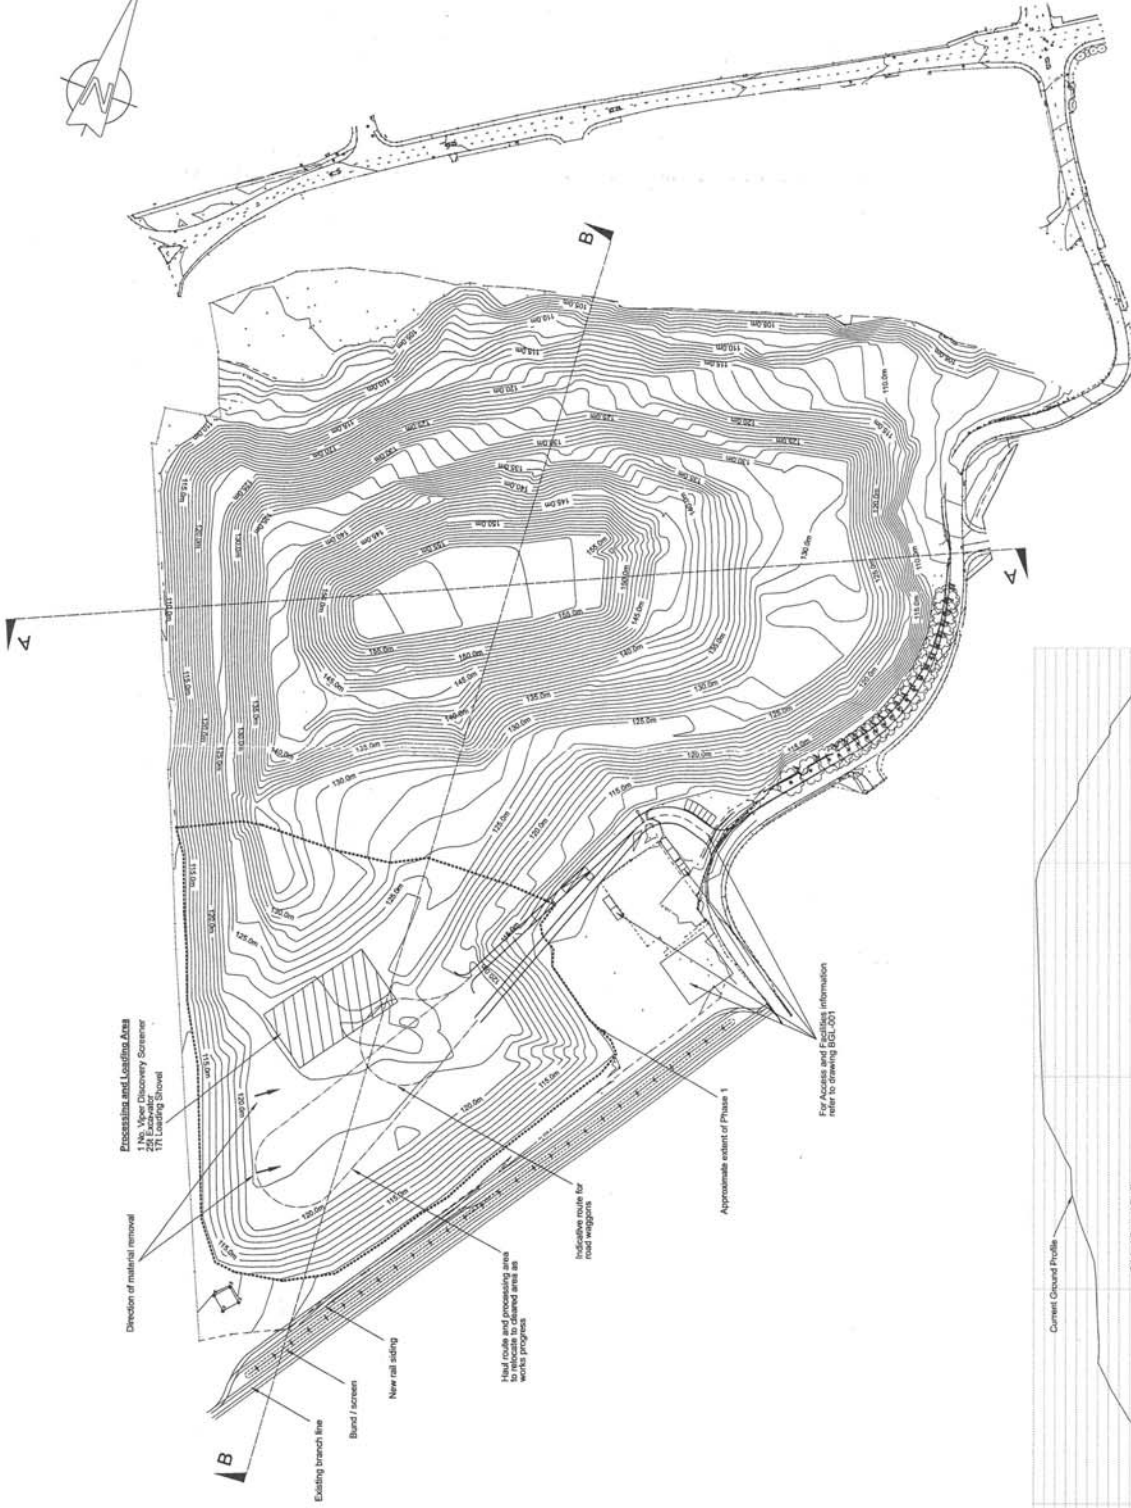

Excavation and Loading Area
1 No. Viper Discovery Screener
1 No. Viper Discovery
1 No. Leading Shovel

Direction of material removal

B

Existing branch line

Bund / screen


New rail siding

Hill route and processing area
works program


Indicative route for
road widening

Approximate extent of Phase 1

For Access and Facilities information
refer to drawing BGL-001

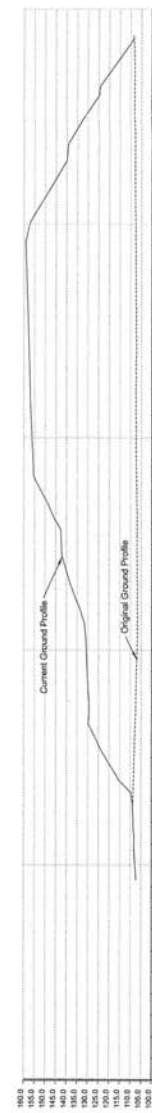

SECTION A-A

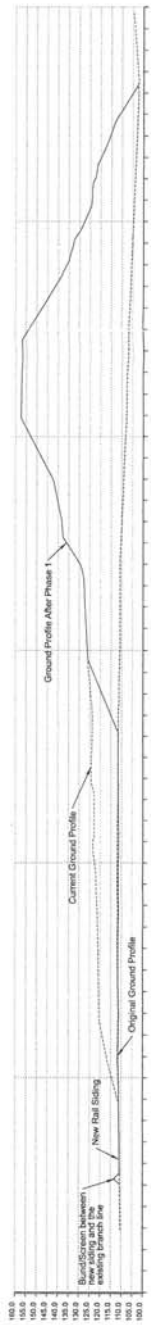

SECTION B-B

Client

BERSHAM GLENSIDE LTD

Job Title

Bersham Colliery Tip

Drawing Title

Commencement of Phase 1
Plan and Profiles

Scale of A1 1:1250

Drawing Status

Draft - For Information

Date




02-10-06




Drawing No.



BGL-002

Issue


A

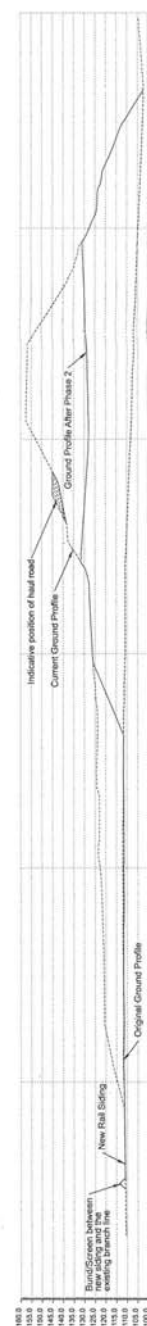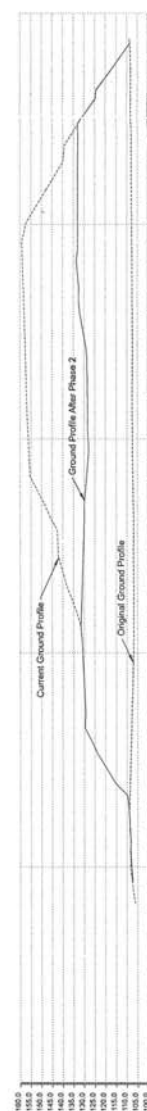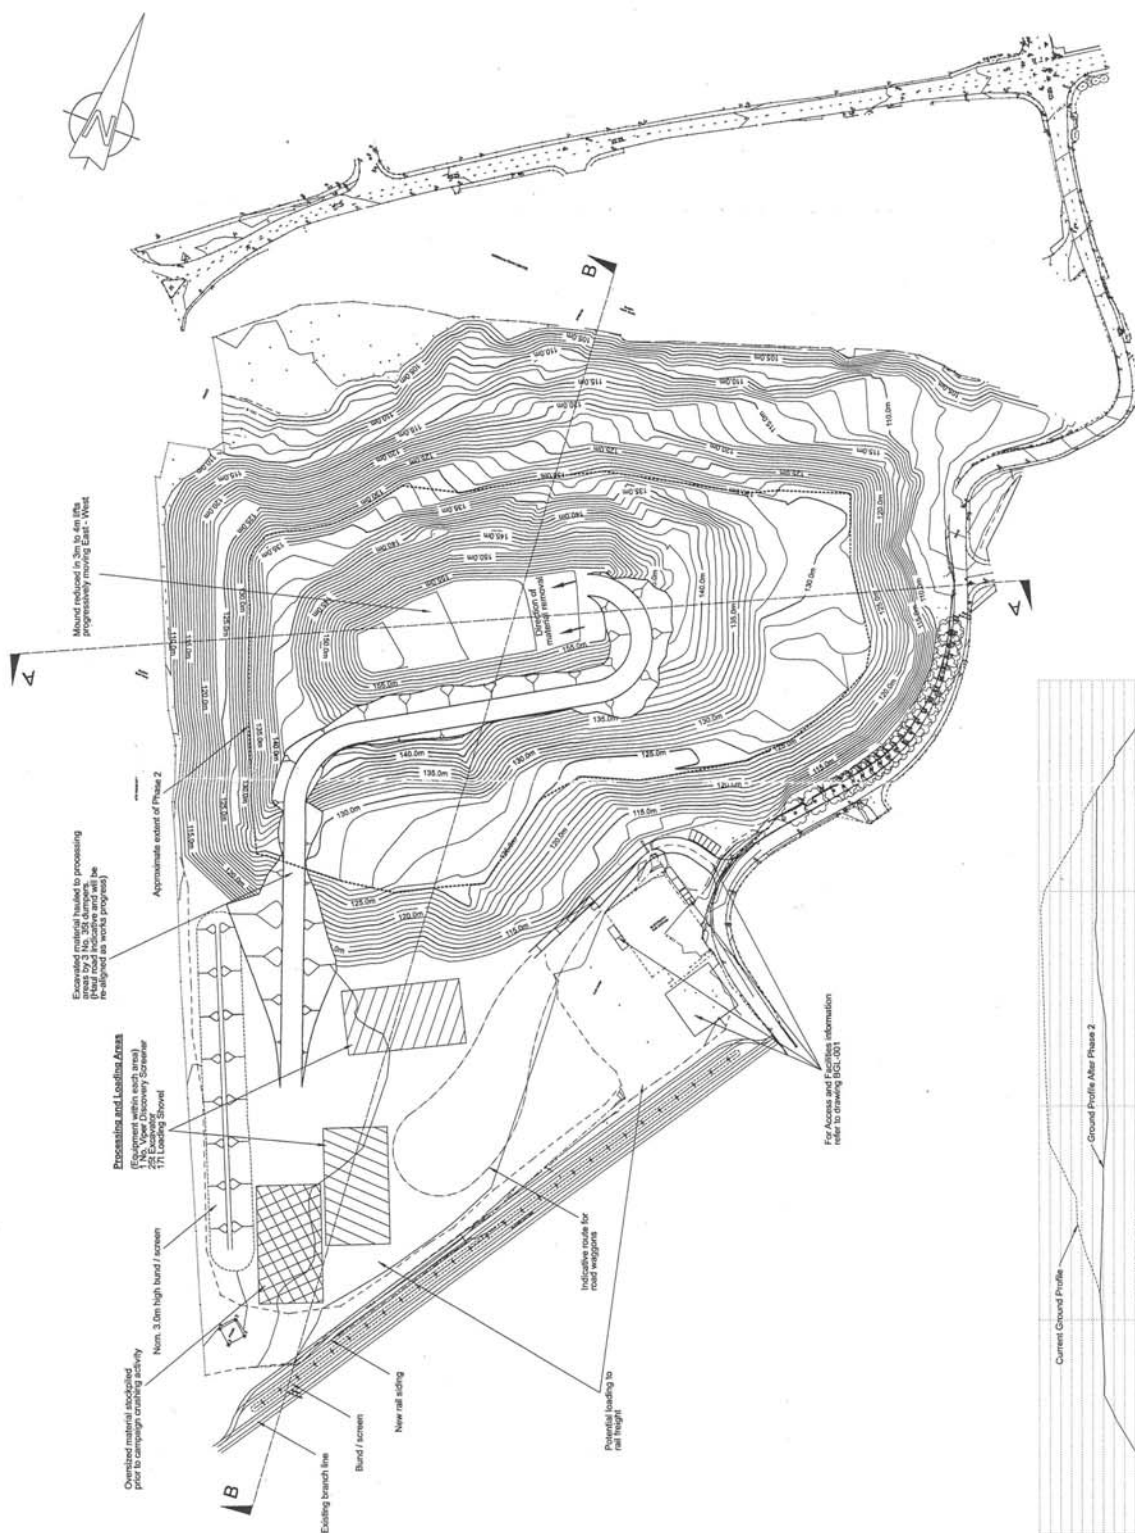

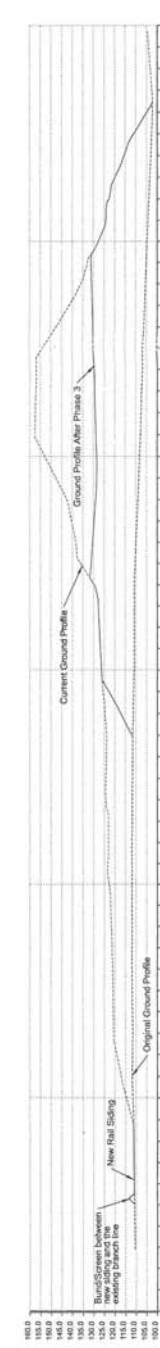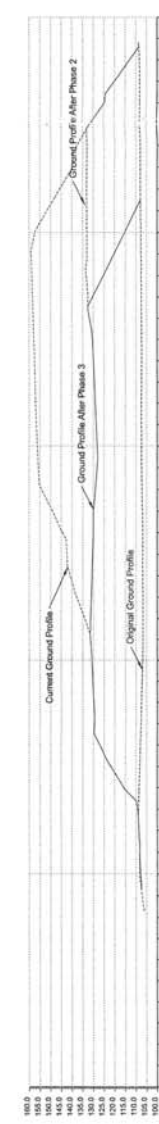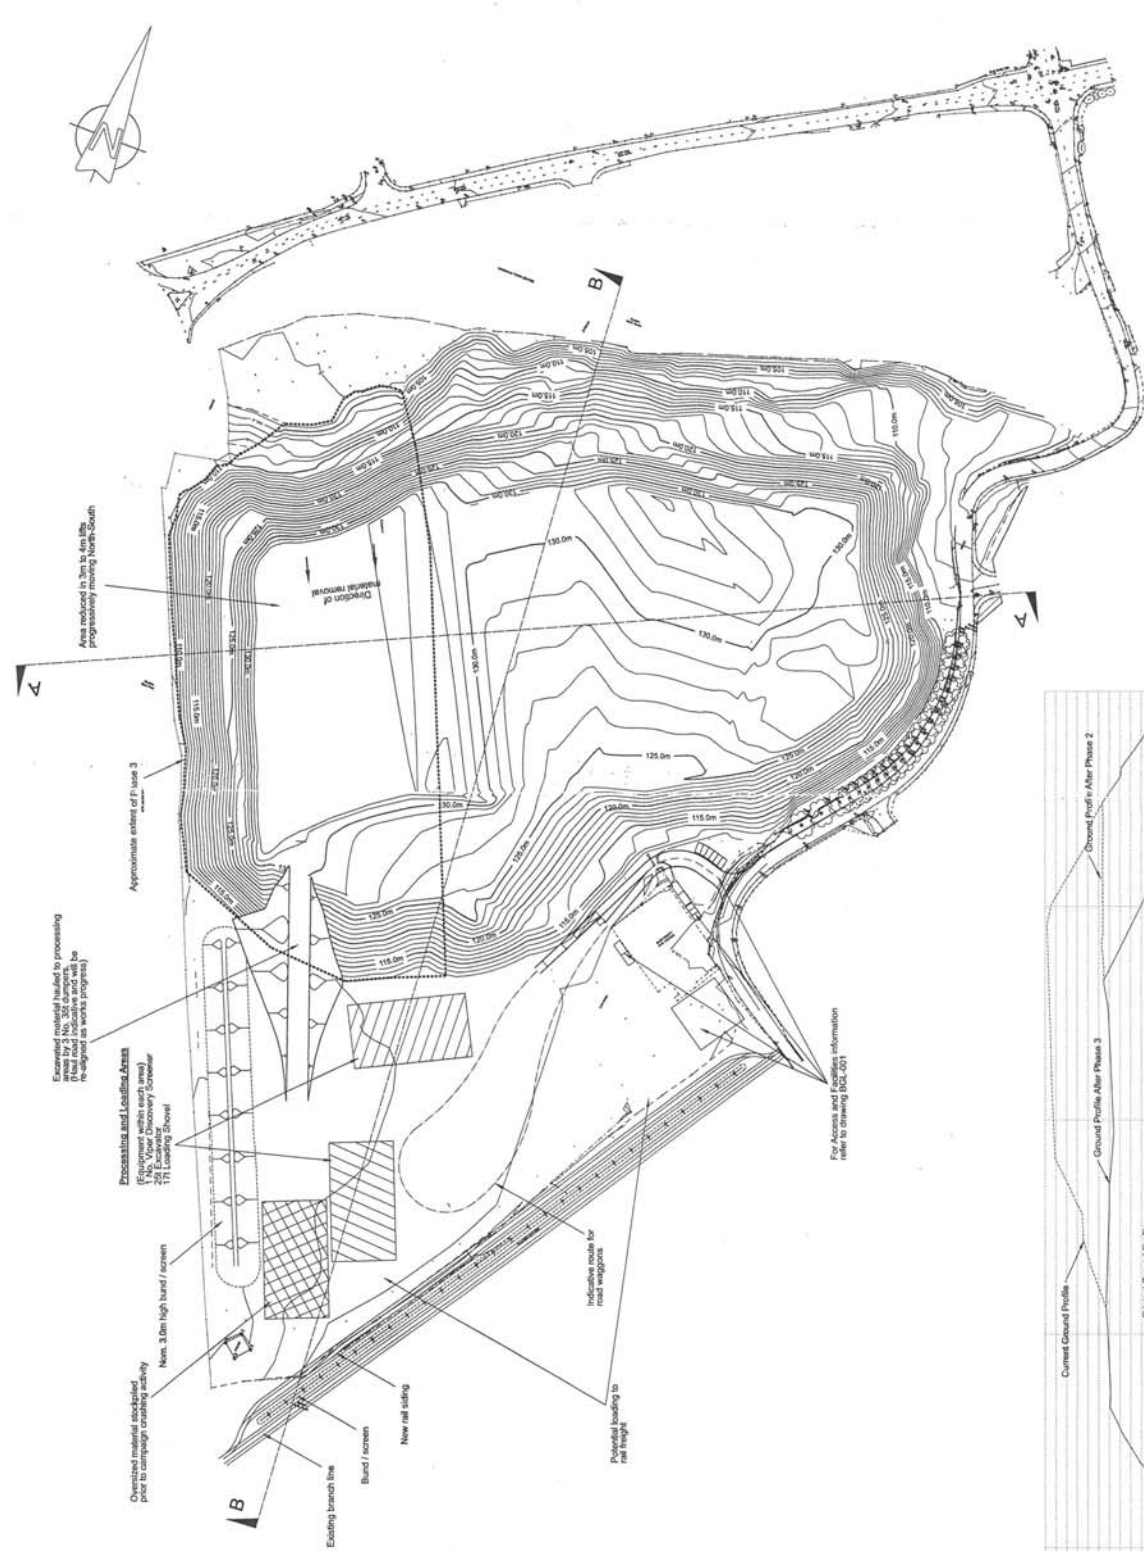


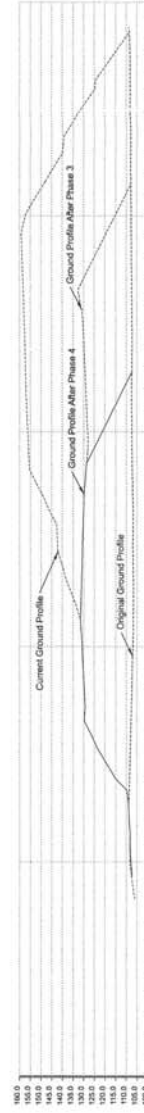
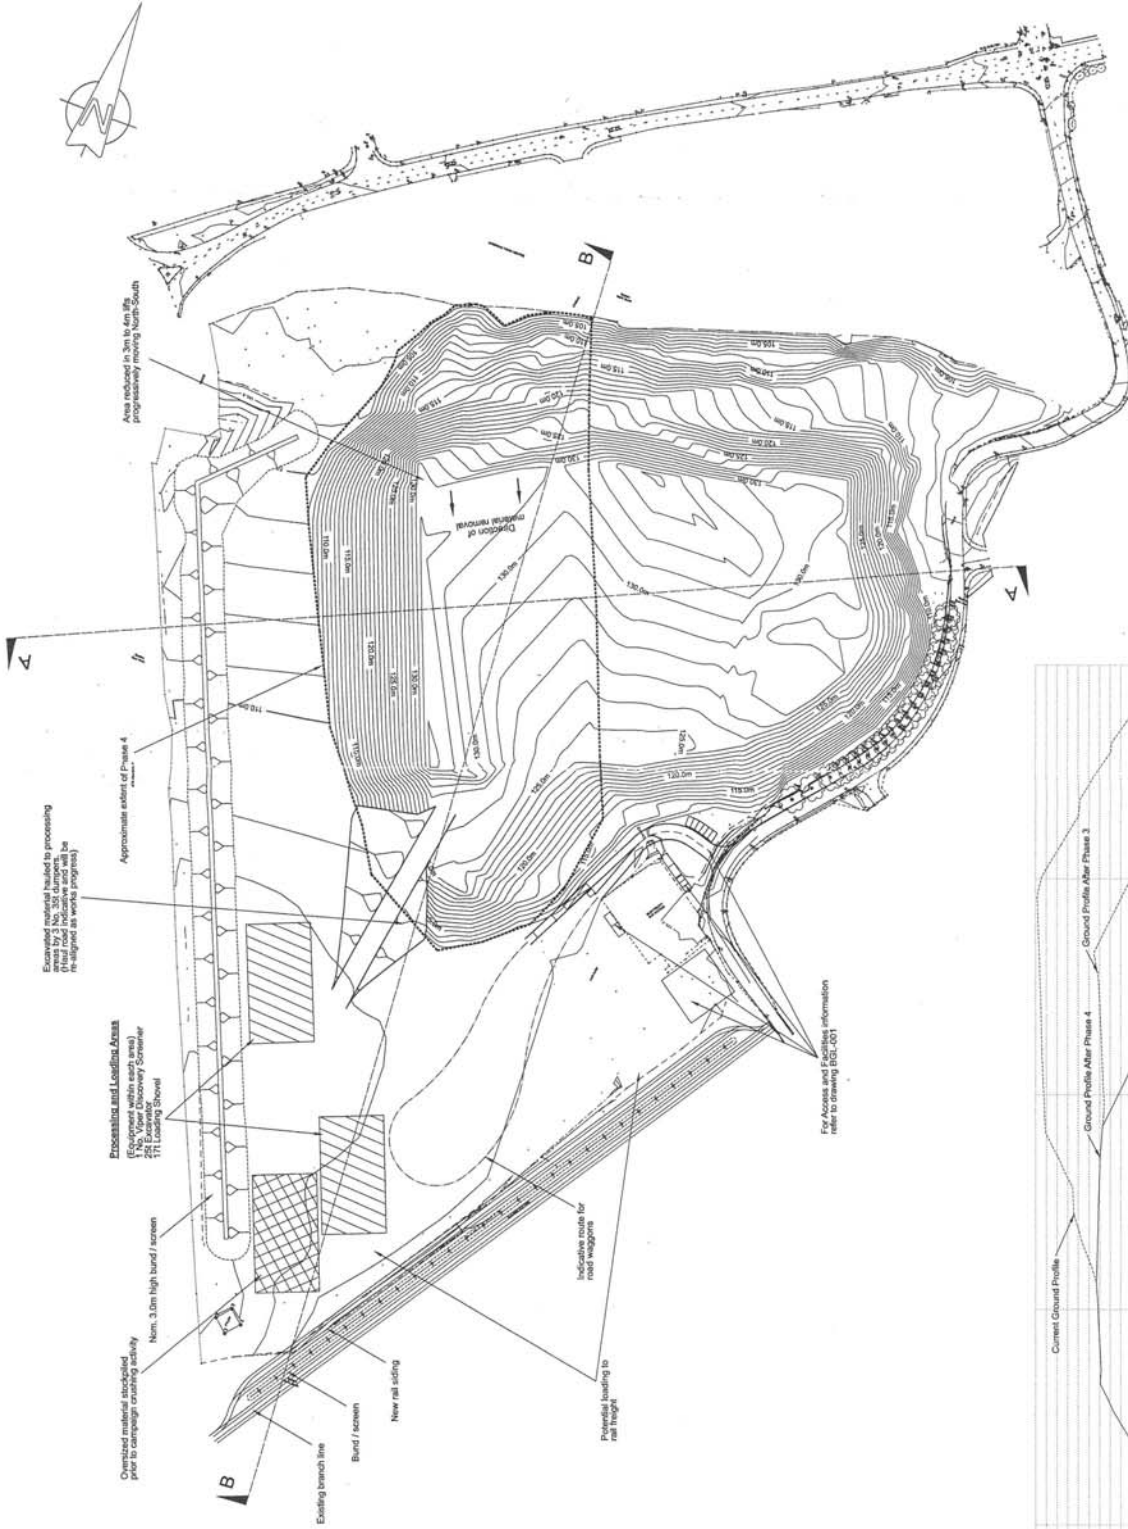



SECTION A:A

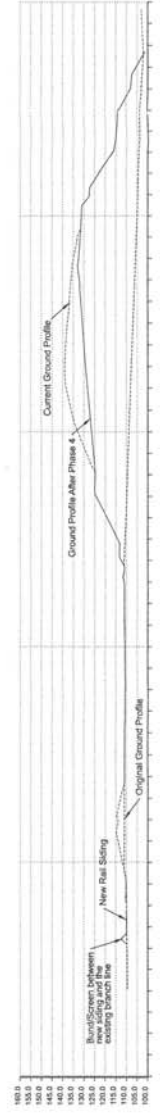


SECTION B:B

Client	BERSHAM GLENSIDE LTD
Job Title	Bersham Colliery Tip
Drawing Title	Commencement of Phase 4 Plan and Profiles
Scale of A1	1:1250
Drawing Status	Draft - For Information
Date	02-10-06
Drawing No	BGL-005
Issue	A

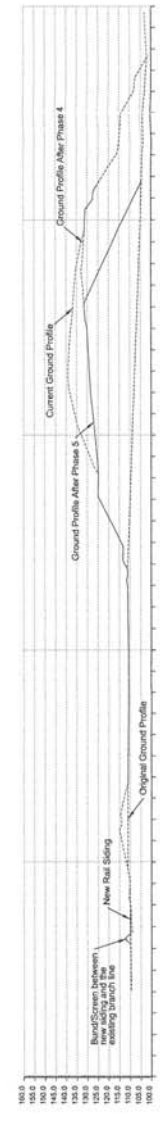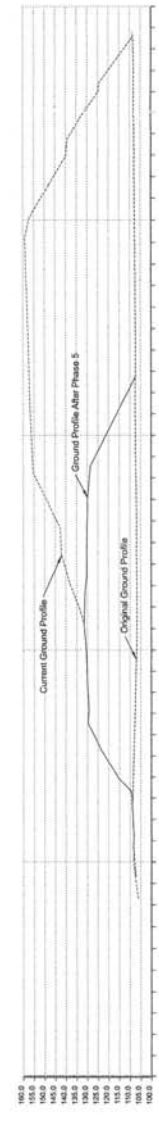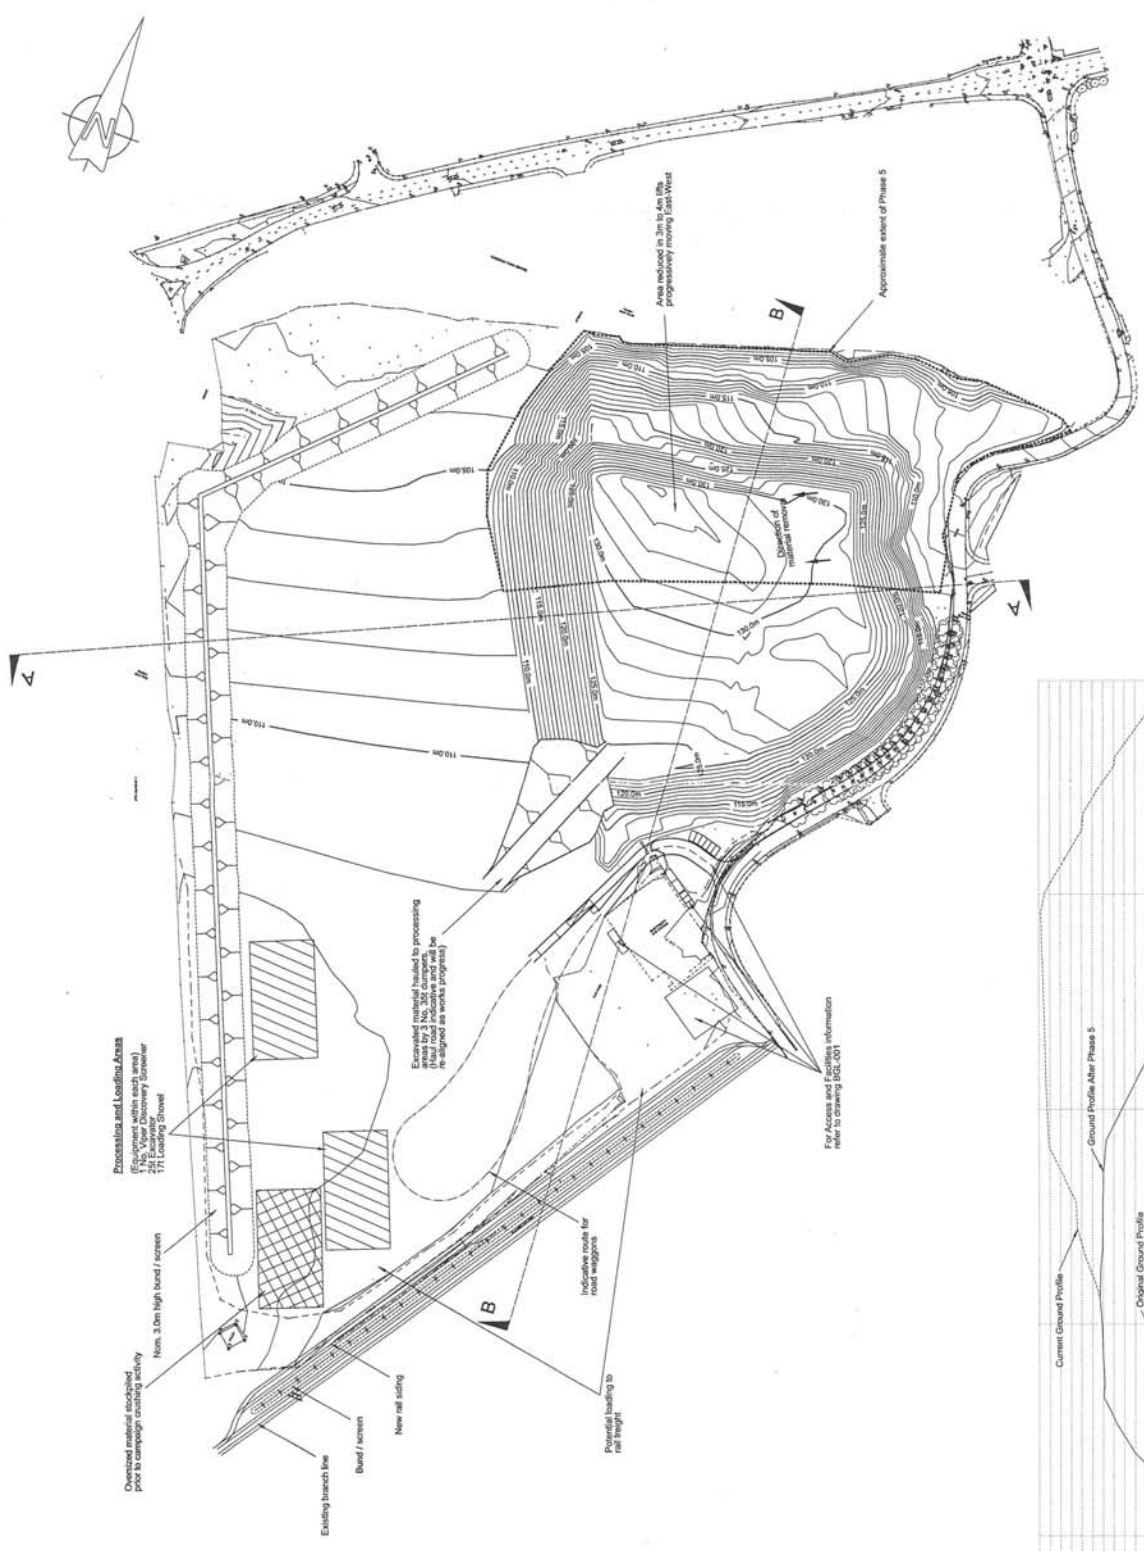


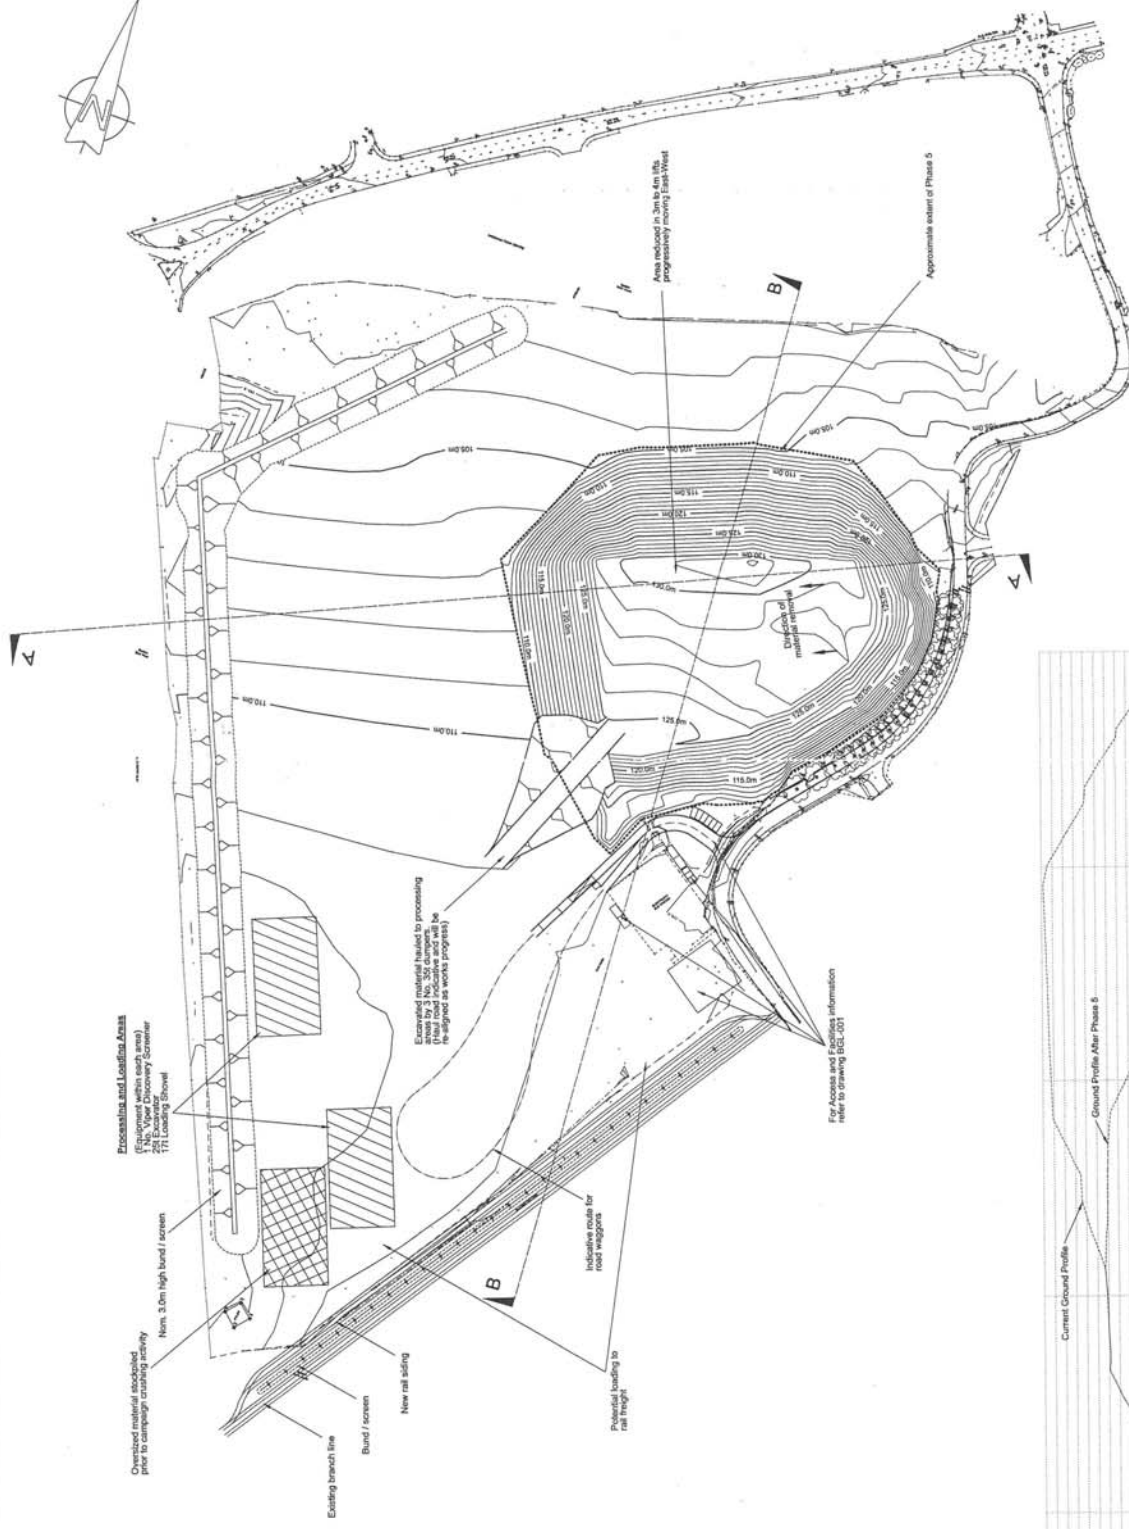

SECTION A:A

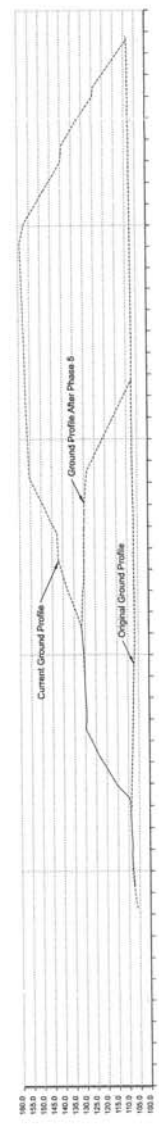

SECTION B:B

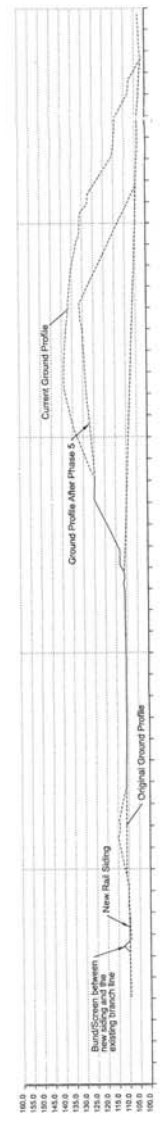

Client	BERSHAM GLENSIDE LTD
Job Title	Bersham Colliery Tip
Drawing Title	Commencement of Phase 6 Plan and Profiles
Scale at A1	1:1250
Drawing Status	Draft - For Information
Date	
Drawing No	
Issue	A