




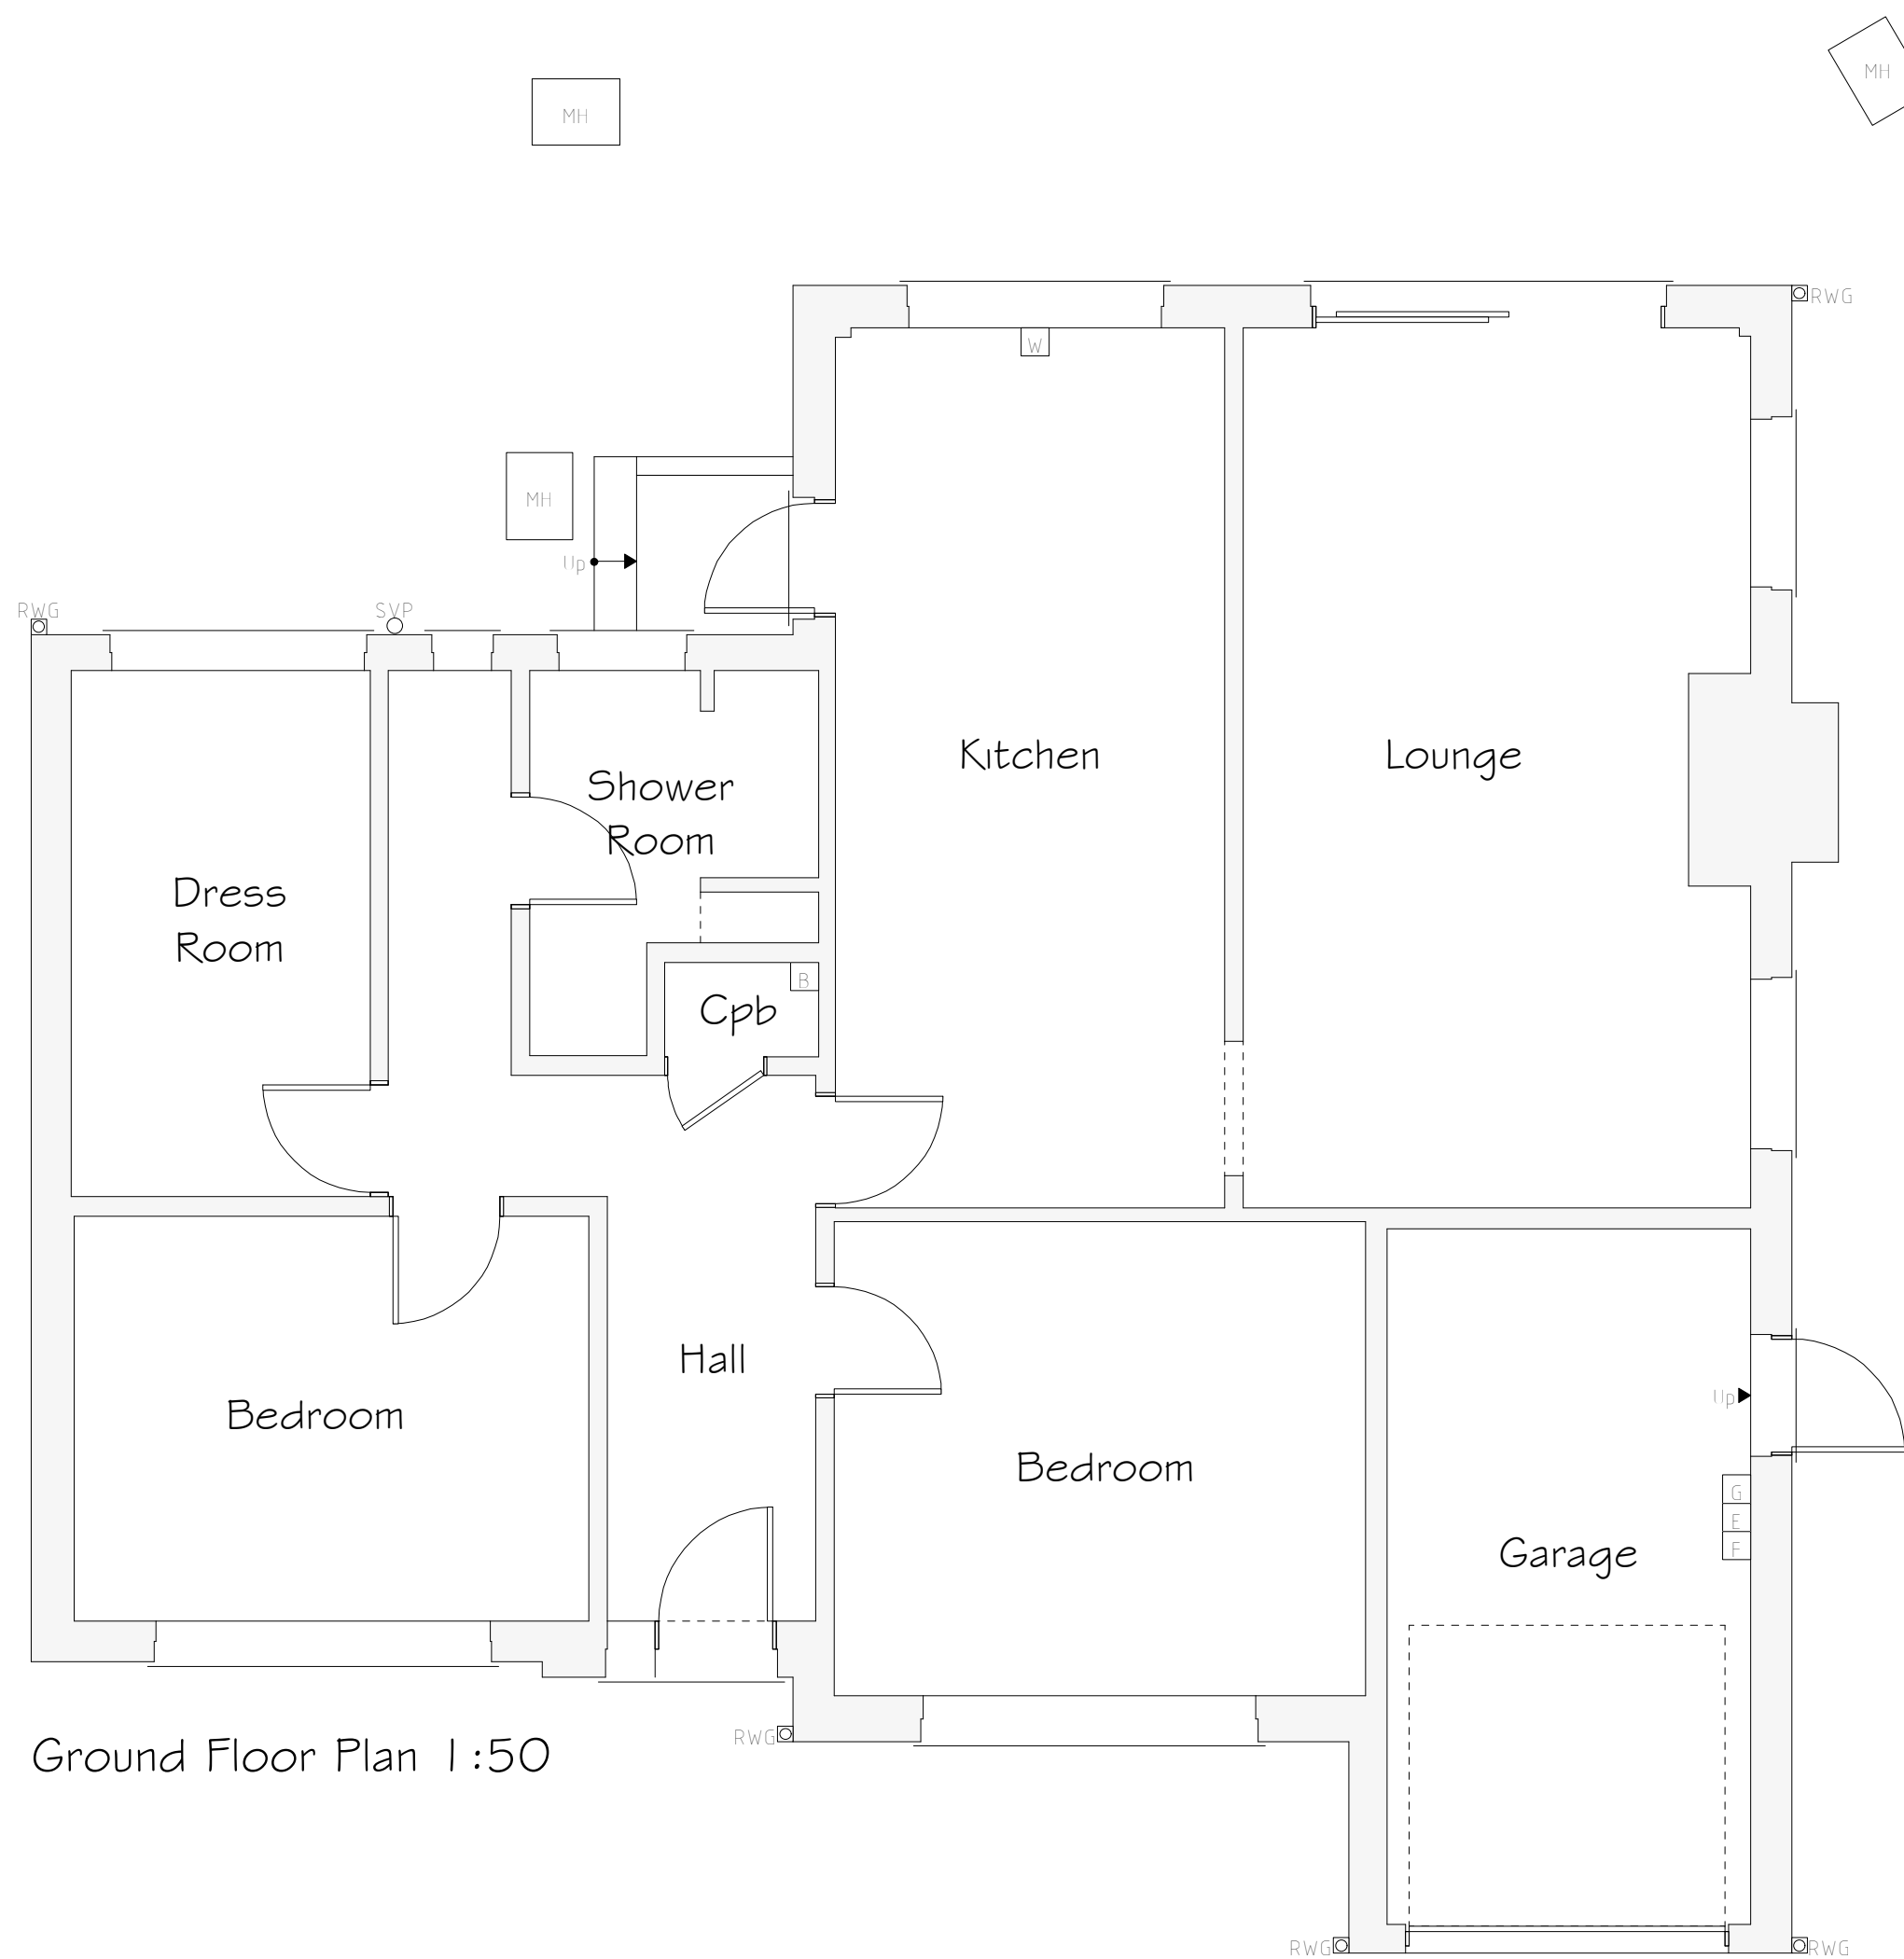


Ground Floor Plan 1:50

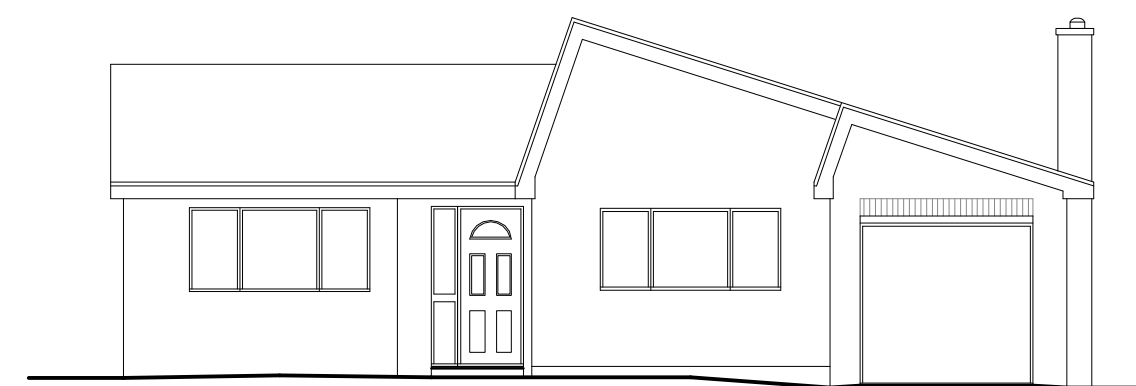


Front Elevation 1:100

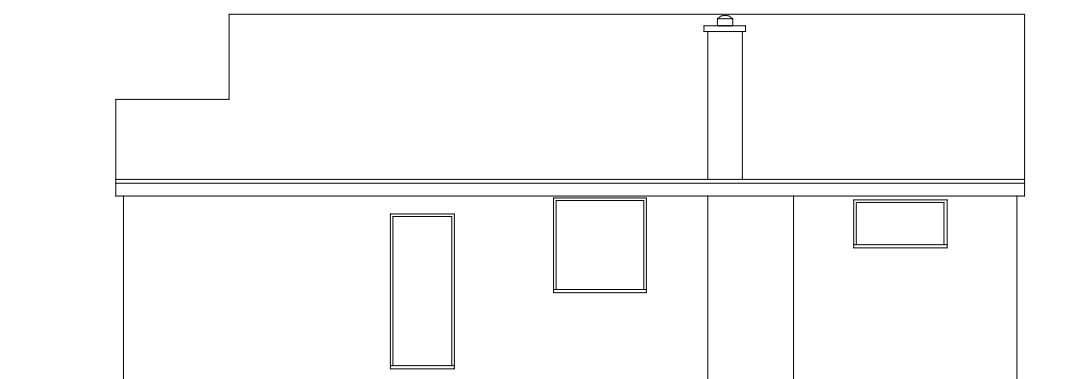

Side Elevation 1:100

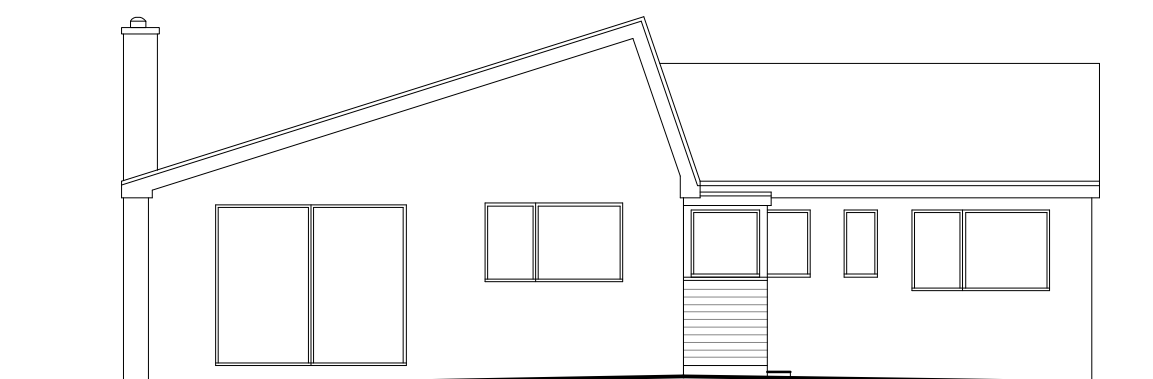

Rear Elevation 1:100

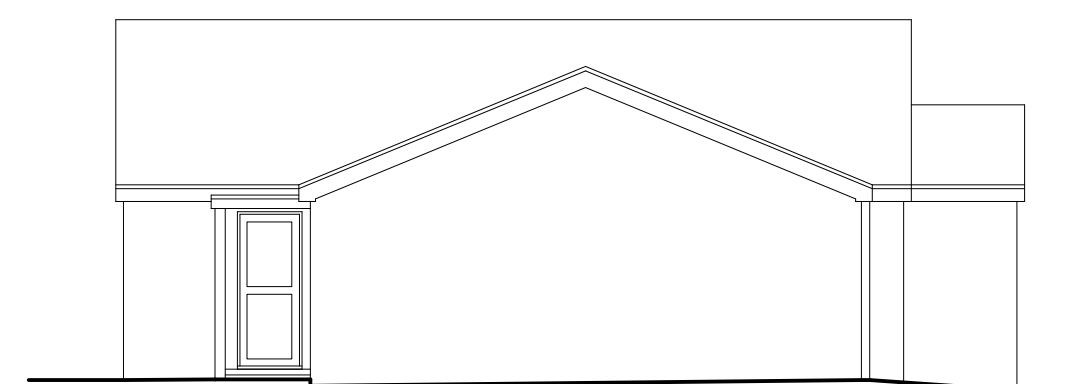

Side Elevation 1:100

Services Key

- ☐ Existing Boiler Position
- ☐ Existing Gas Meter Position
- ☐ Existing Electric Meter Position
- ☐ Existing Fuse Box Position
- ☐ Existing Stopcock Position
- ☐ Existing Man Hole Position
- ☒ Existing Rain Water Gully (RWG) Position
- ☐ Existing Soil Vent Pipe (SVP) Position

Rev	Date	Detail	Initial

Project:
Proposed Alterations to,
14 Laurels Avenue,
Bangor-On-Dee,
Wrexham, LL13 0BQ.

Title: Existing	Scale: (A2) 1:50 & 1:100
--------------------	--------------------------------

Drawn By: E.M.Jackson	Date: April 2021
--------------------------	---------------------

Drawing No: M121/001	Sheet: 1 of 1
-------------------------	------------------

blueprint
architectural services

Office 3K4,
Redwither Business Tower,
Wrexham. LL13 9XT
Tel: 01978 356500
www.blueprintarchitectural.com
© copyright all rights reserved