





Rev	Date	Iss. By	App. By	Description
P01	15/04/25	MM	AMS	First issue for Review and Comment
P02	20/04/25	JAM	AMS	Transformers coordinated with road
P03	02/05/25	AMS	MMMS	Coordinate Annotations & GO
				Transformer height amended

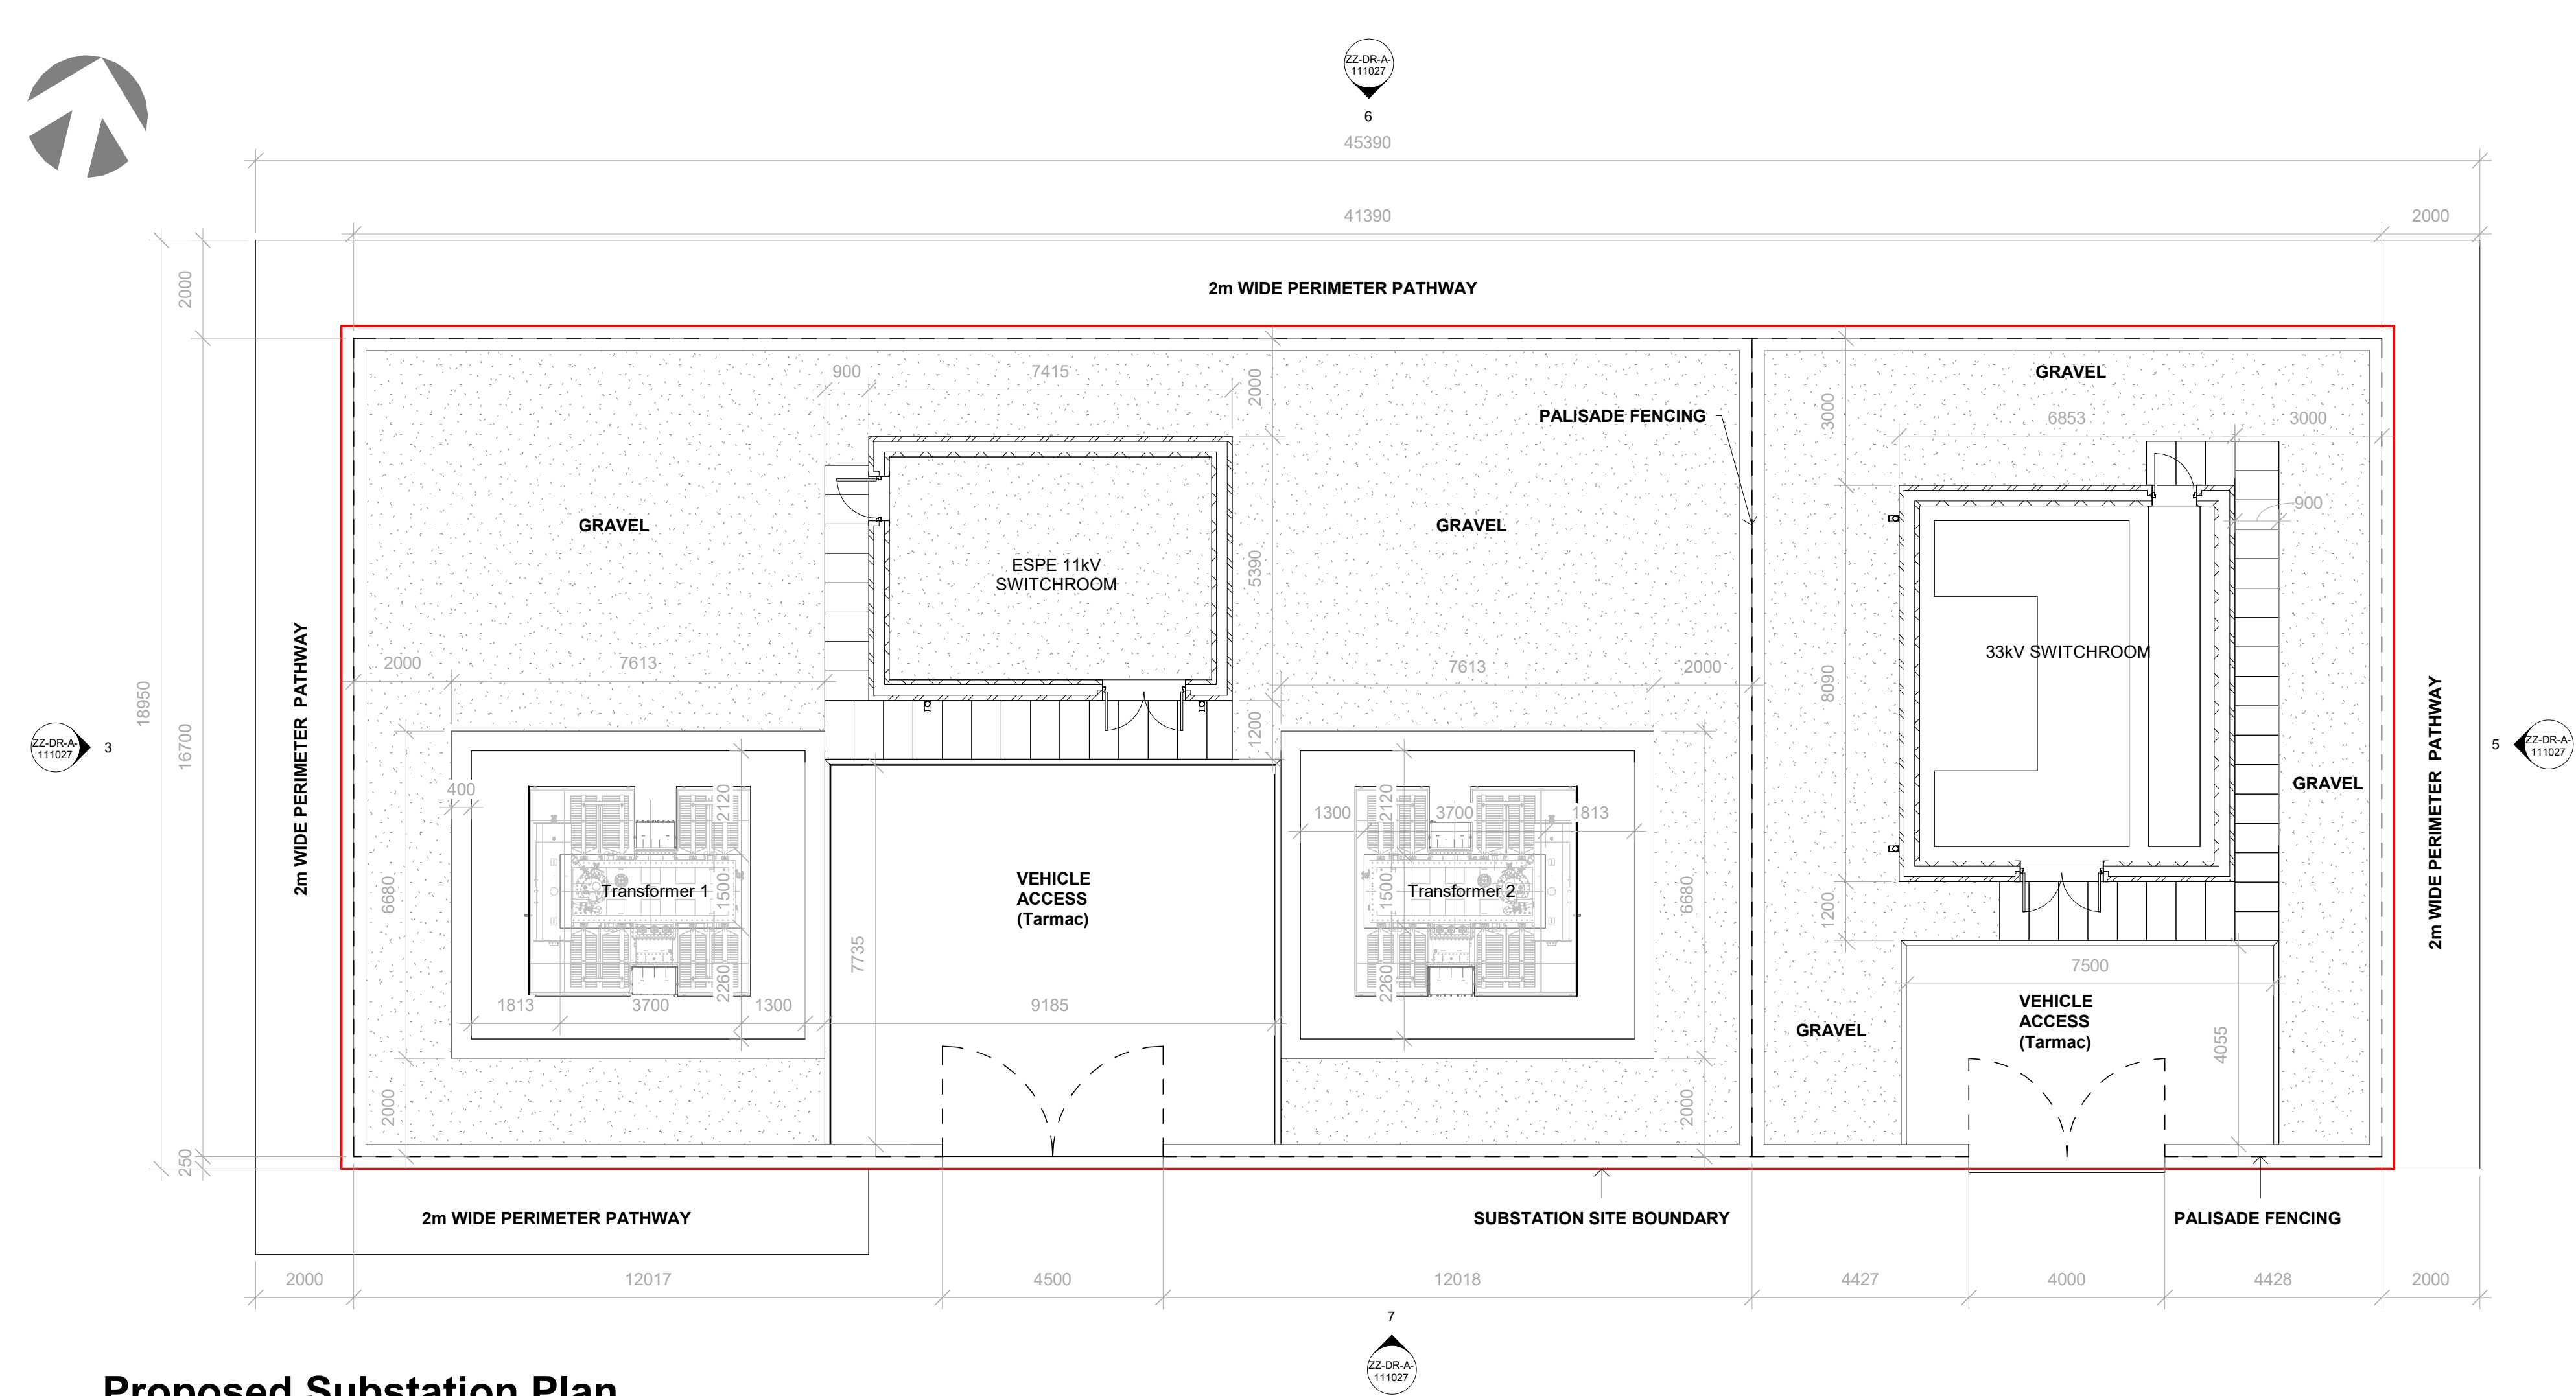


Proposed Substation Plan
1 : 100

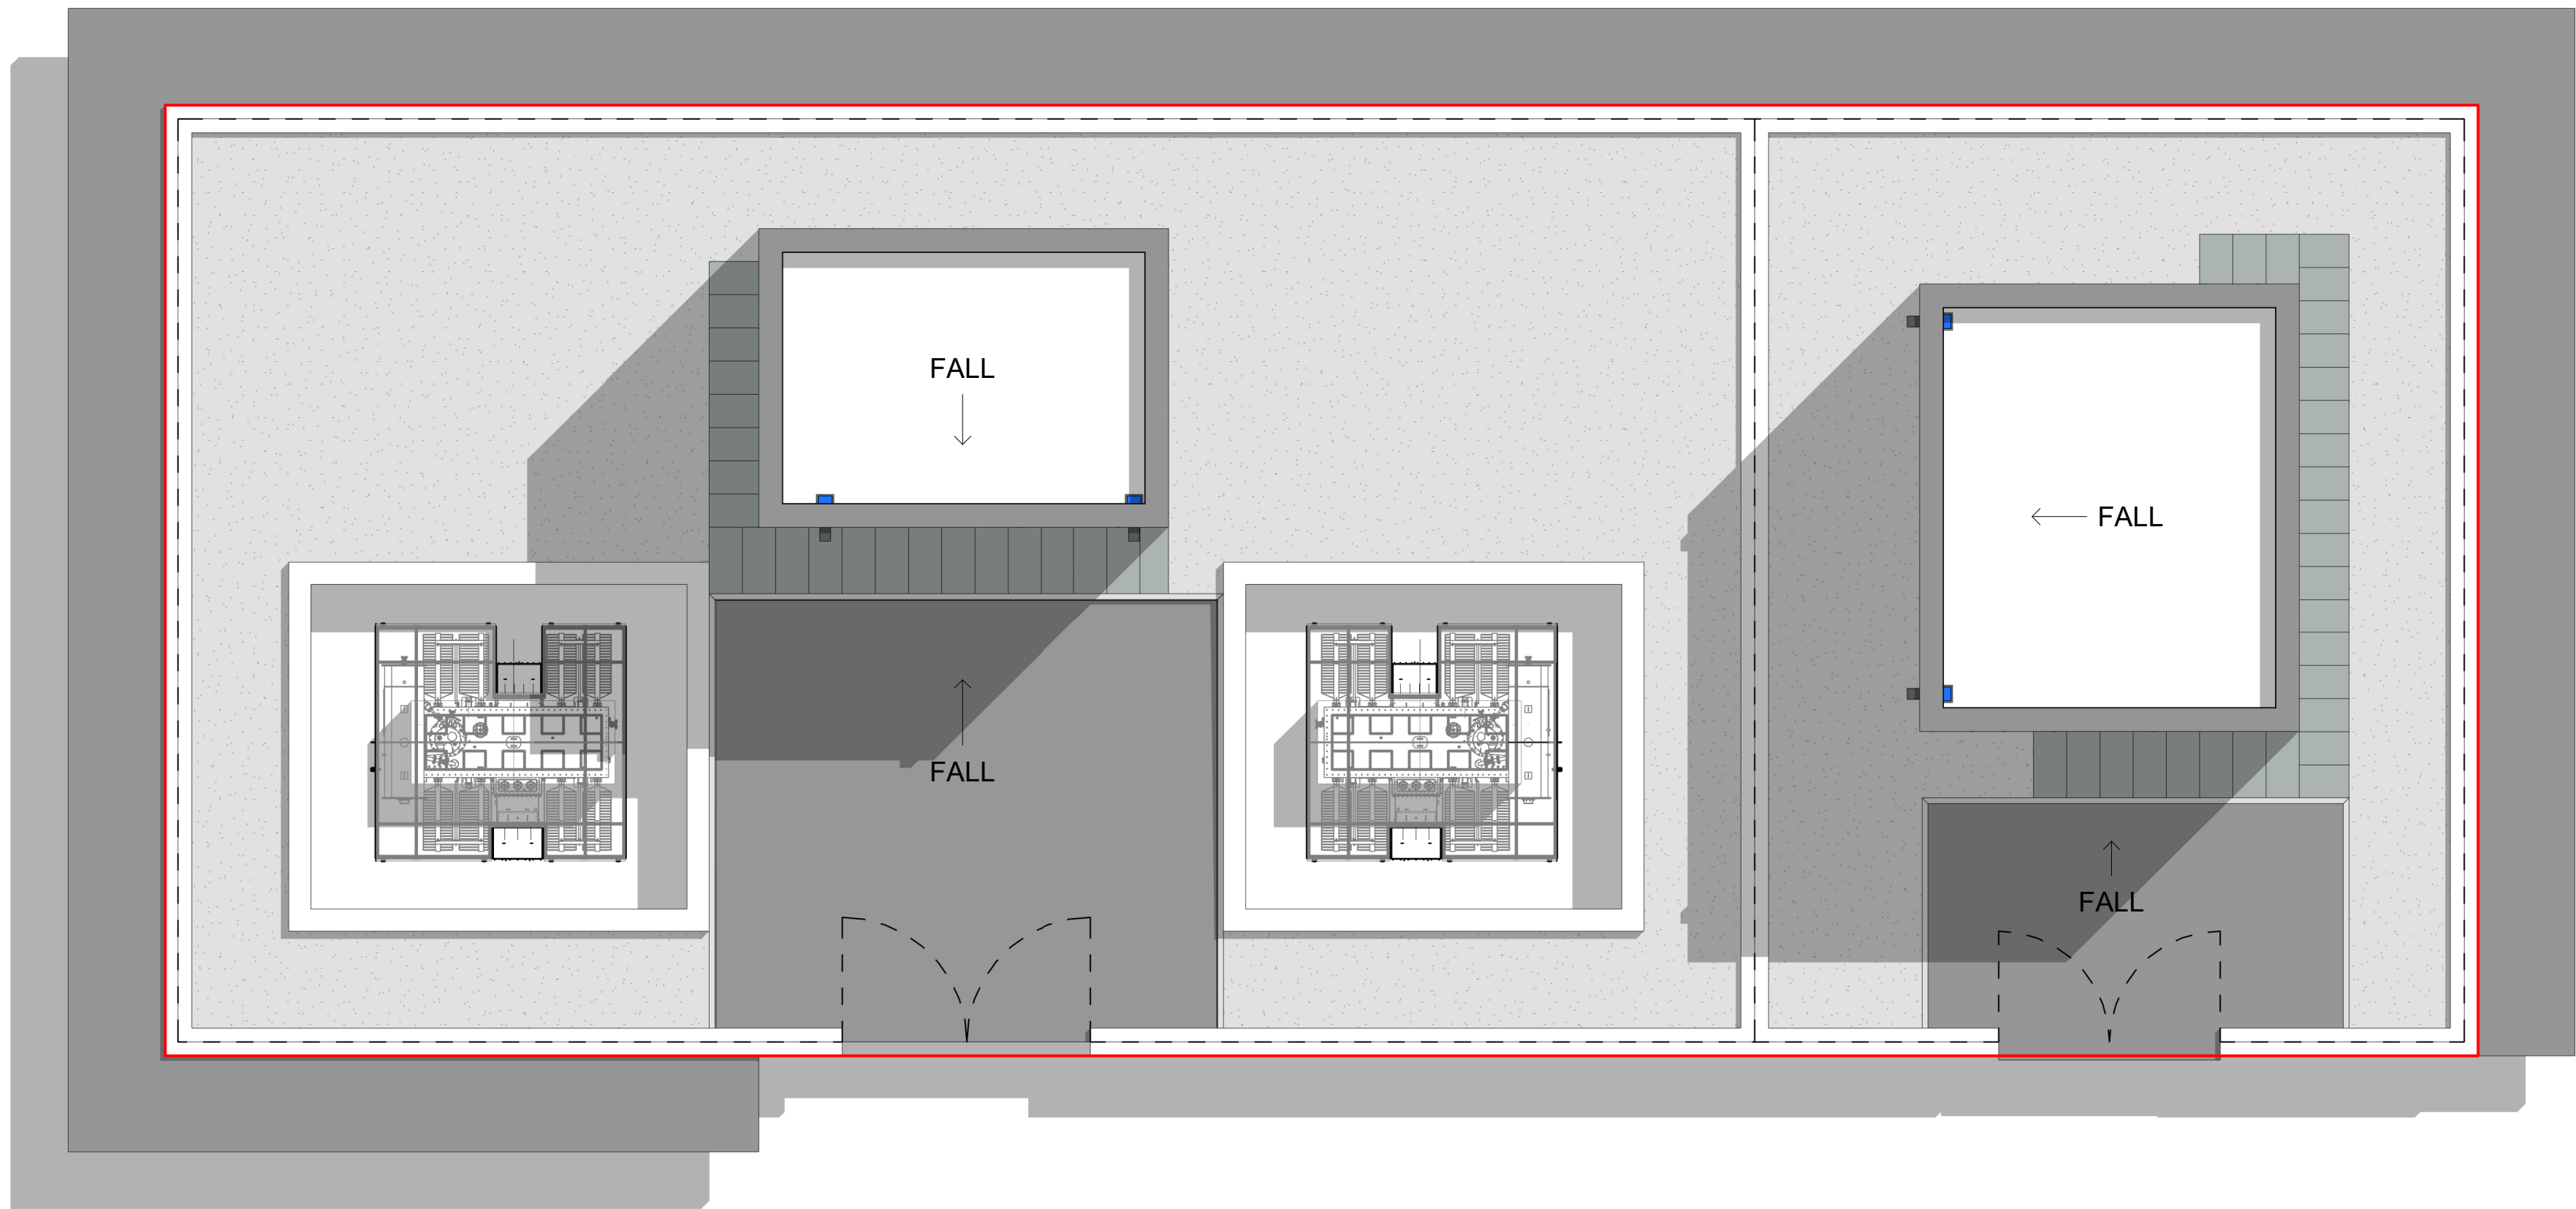


Switchroom Roof Plan
1 : 100

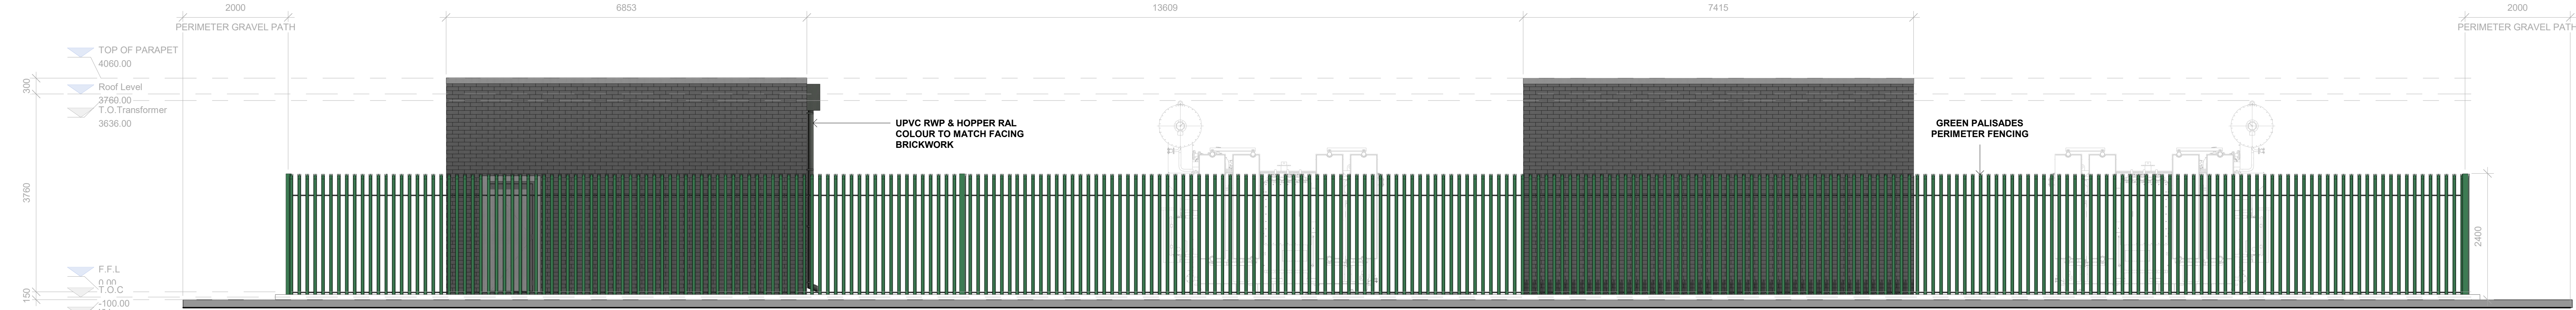 

Proposed North Elevation
1 : 50

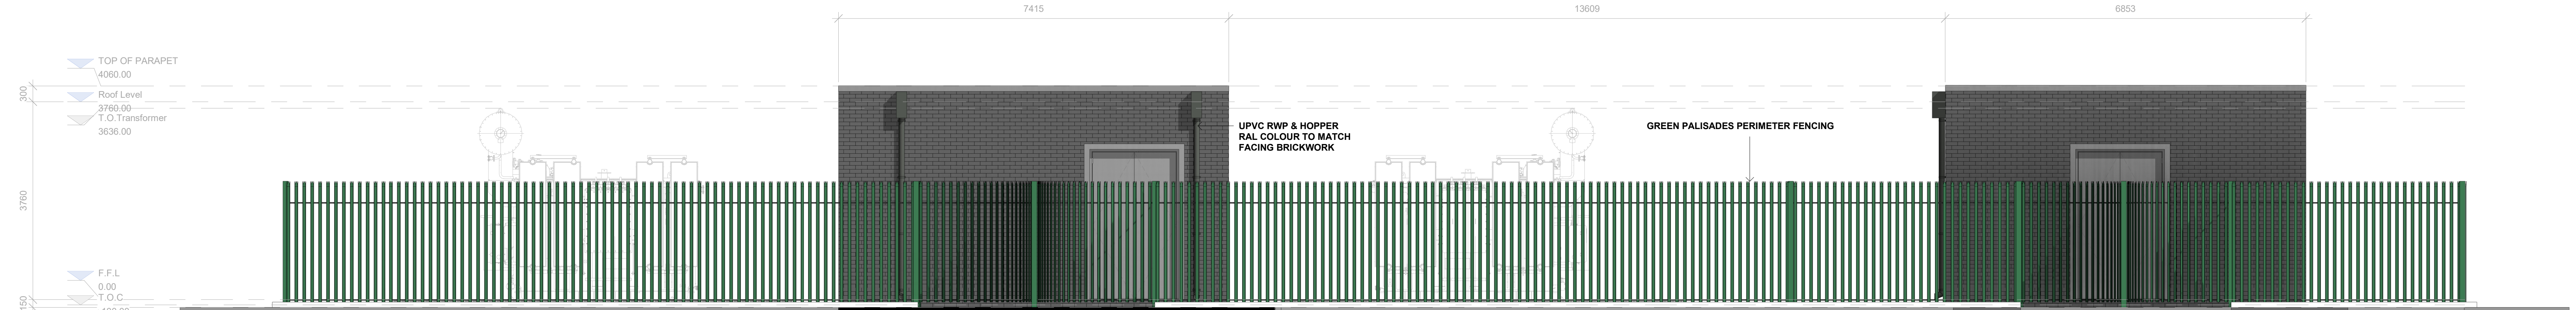

Proposed South Elevation
1 : 50

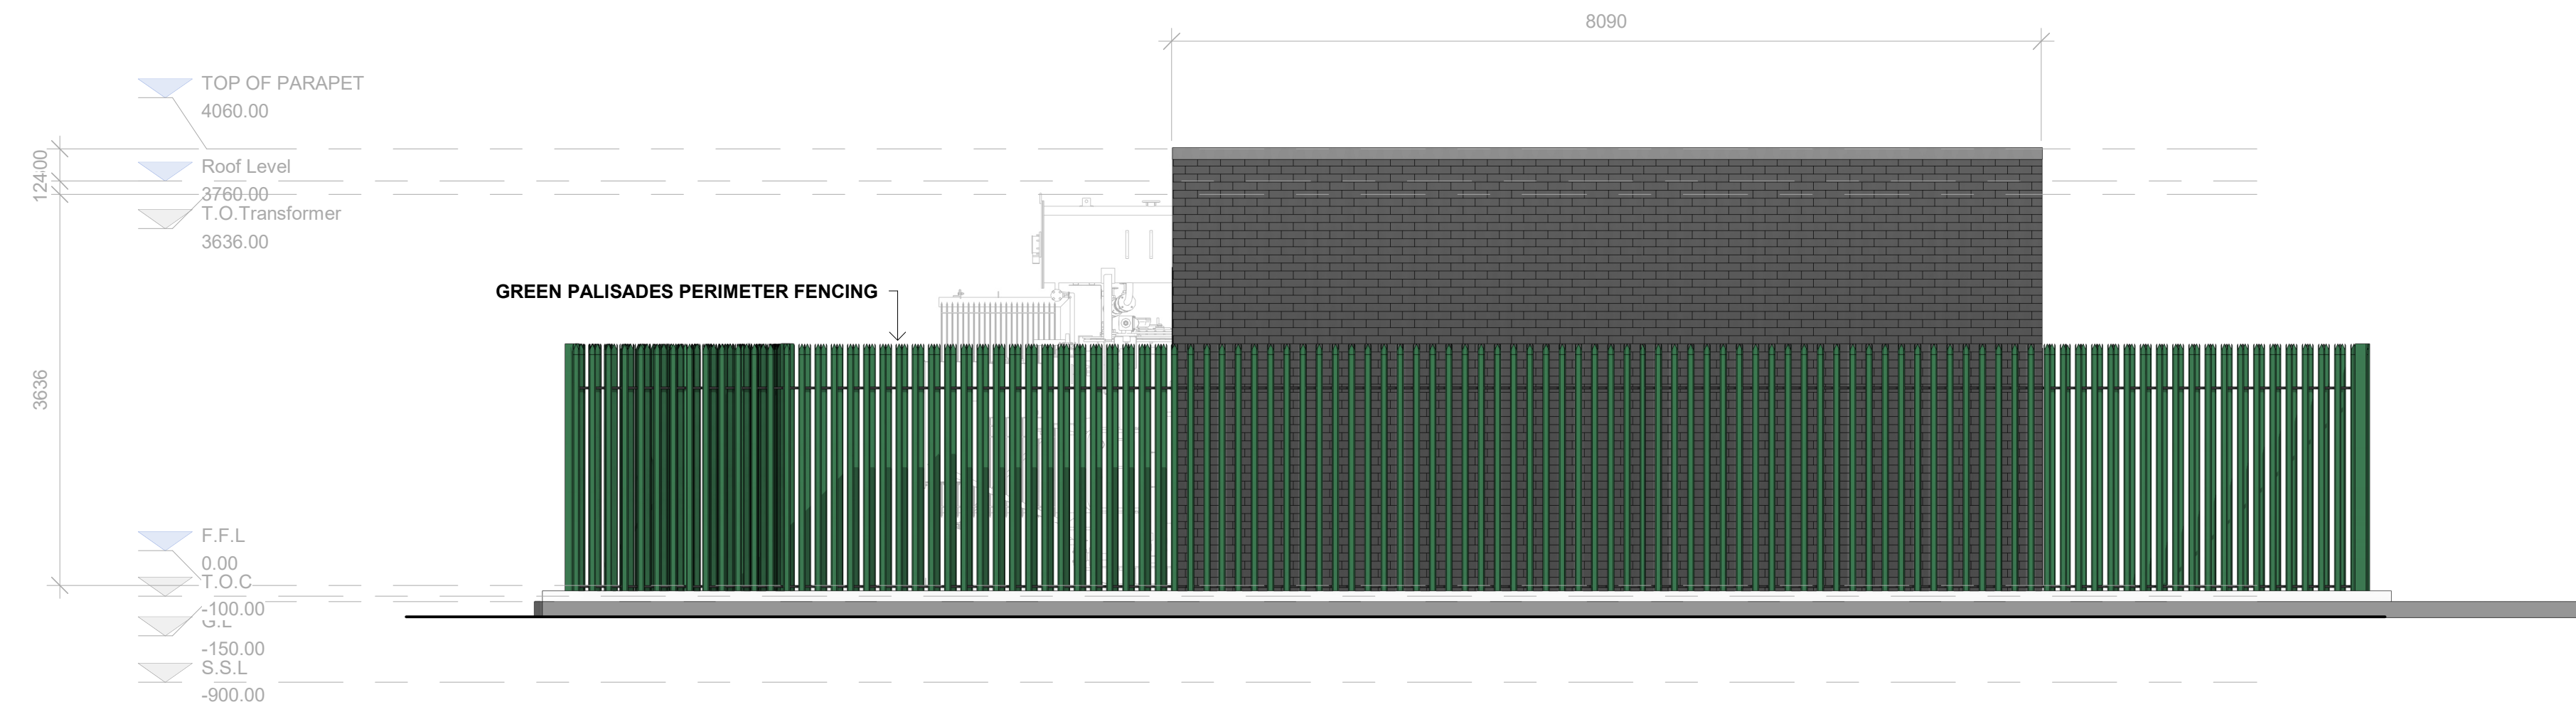

Proposed East Elevation
1 : 50



Proposed West Elevation
1 : 50



SGP

Architects + Masterplanners

Waterfront House
2a Smith Way
Grove Park
Enderby
Leicester LE19 1SX

t: +44 (0)116 247 0557
www.stephengeorge.co.uk

Bryn Lane Primary Substation
Bryn Lane, Wrexham Industrial Estate

Drawing Name:
Substation Plans & Elevations

Drawing Stage: Planning

Status: S3

SGP File Ref: 22136-SGP-SS-ZZ-M0-00001 Substation

22-136 15/04/25 MM MMMS As Issued @ A0 P03

22136-SGP-SS-ZZ-DR-A- 111027