




FRONT ELEVATION




REAR ELEVATION



END ELEVATION

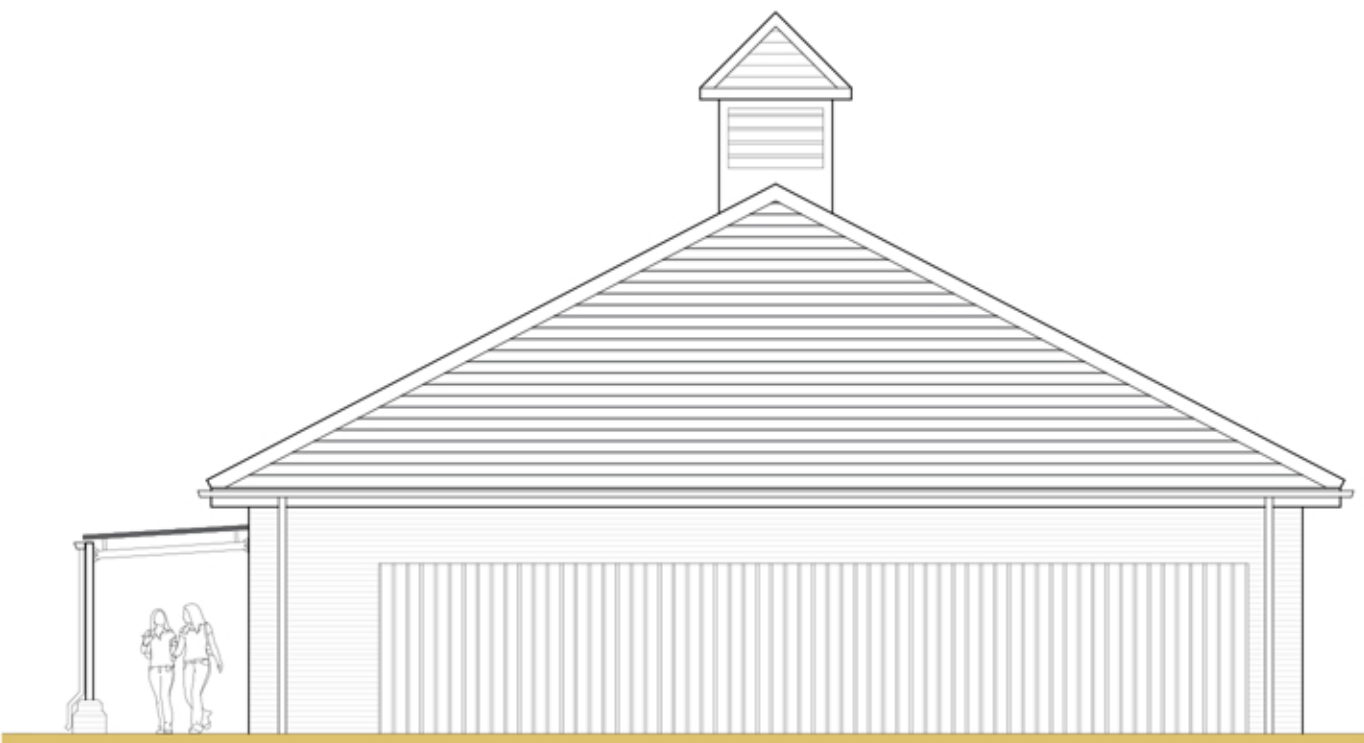

END ELEVATION

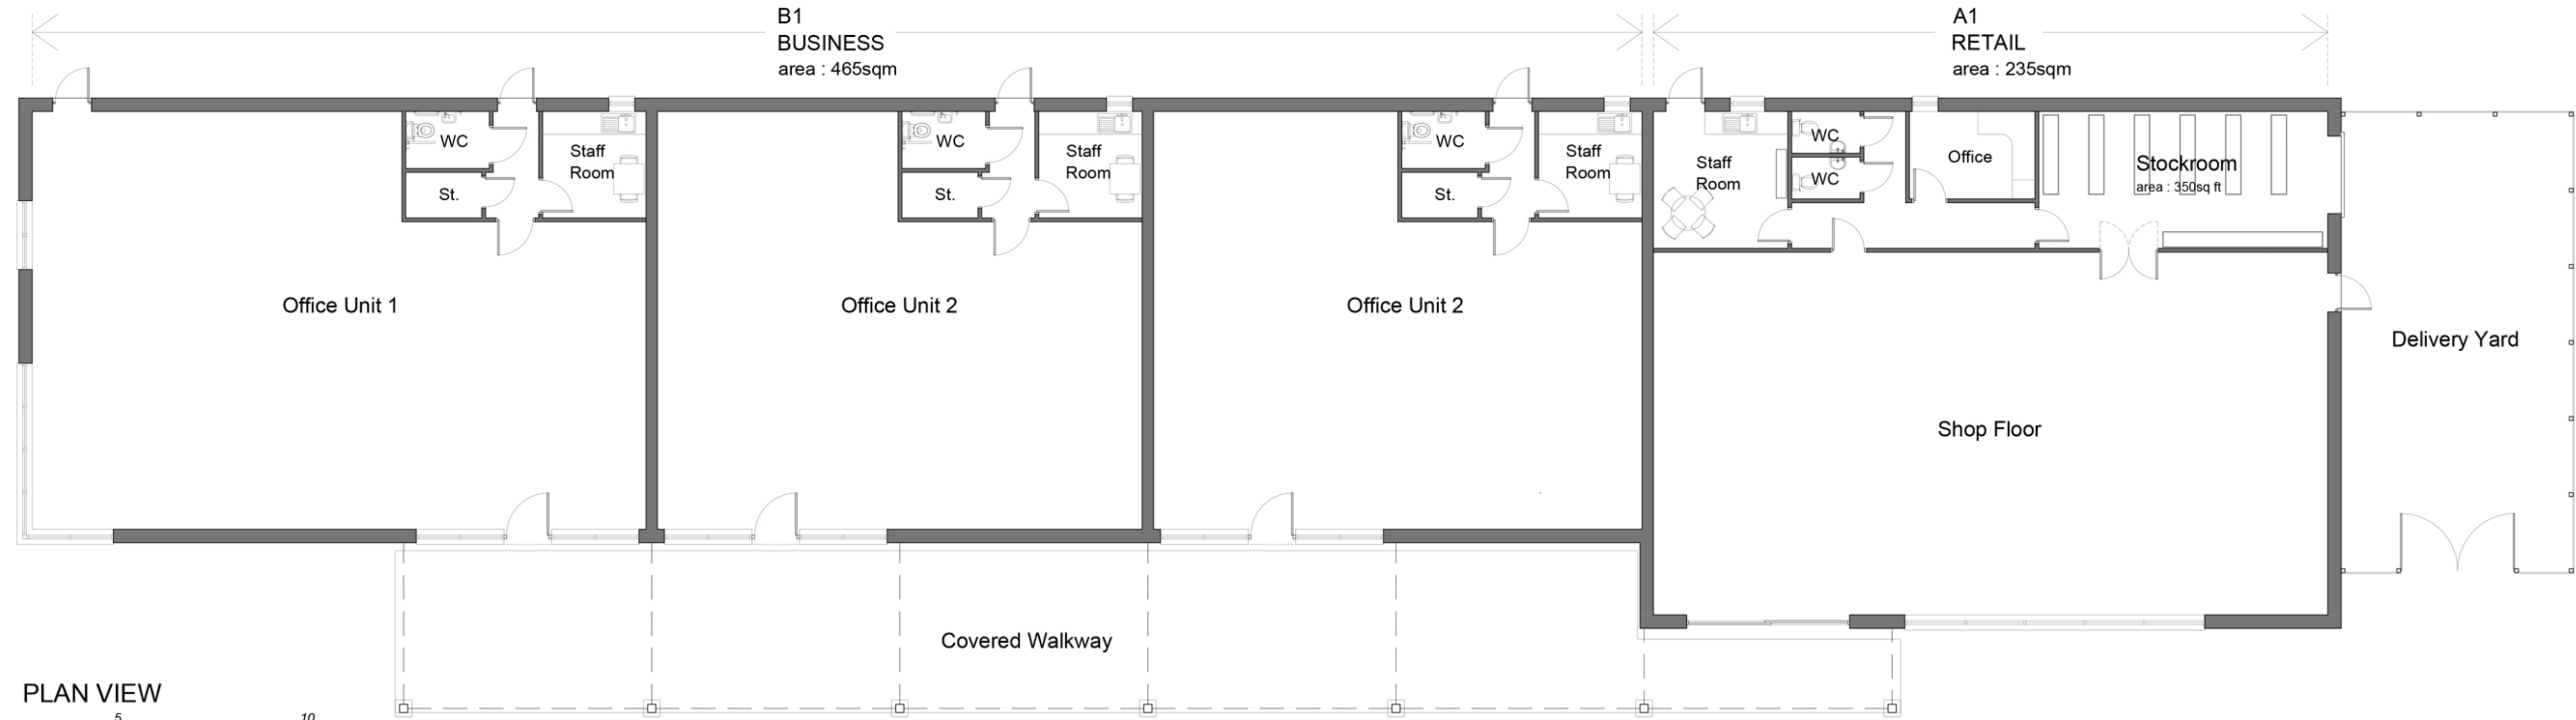

PLAN VIEW

Revision:	By:	Date:

PLANNING DRAWING

Client:

GLADMAN

Project Title:

Residential Development

Address:

Bangor Road,
Johnstown

Drawing Title:

Retail & Office Units
Plans & Elevations

Drawing No:

GL/BRJP/RET/01

Den: Ckd: Date: 27/09/23

Scale: 1:100 Paper Size: A1 Rev:

e-mail: enquiries@baldwindesign.net
www.baldwindesign.net

4 Marina Walk, Perrinington Wharf, Plunk Lane, Leigh, WNY 4EZ
Tel: 01925 747615

Baldwin Design