




CYCLE STORE 1
accommodating 12no. bikes

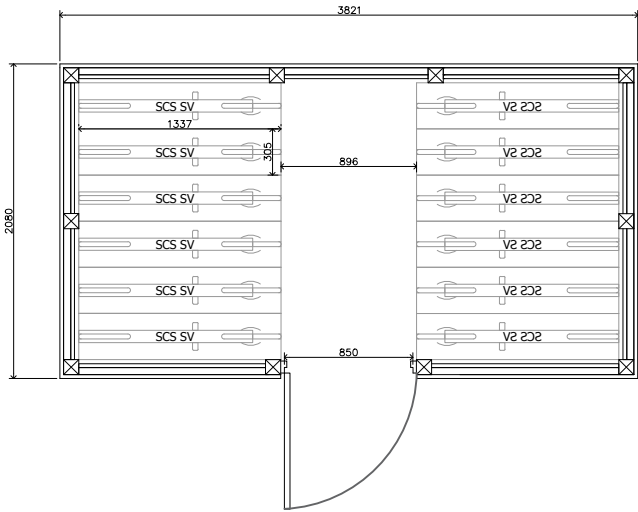


PROPOSED FLOOR PLAN

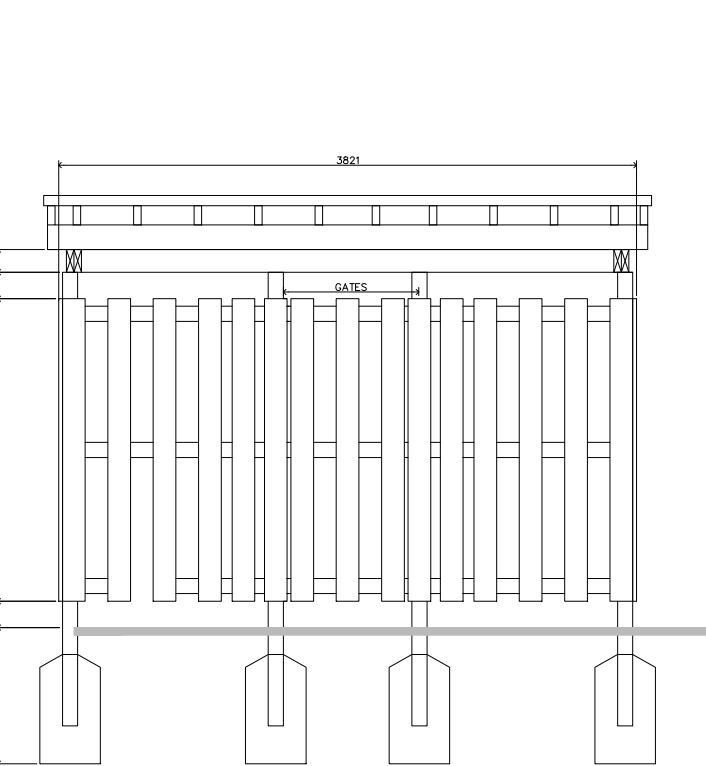


PROPOSED FRONT ELEVATION

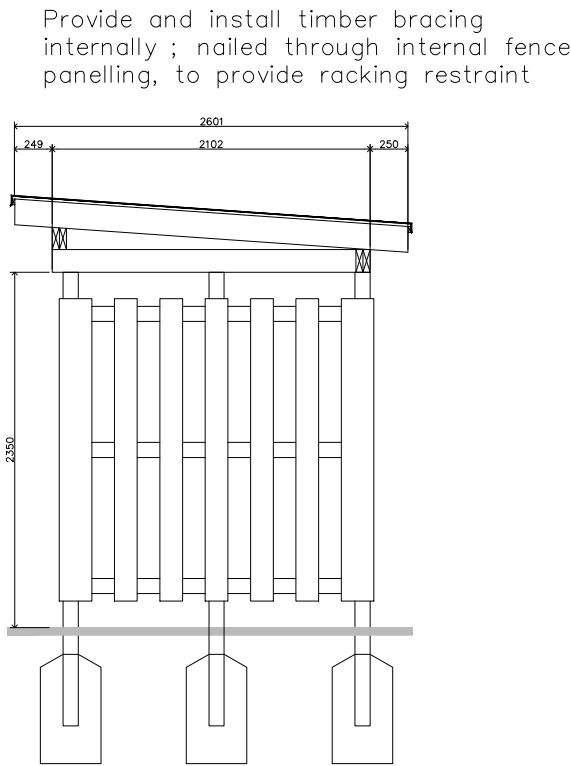


PROPOSED SIDE ELEVATION

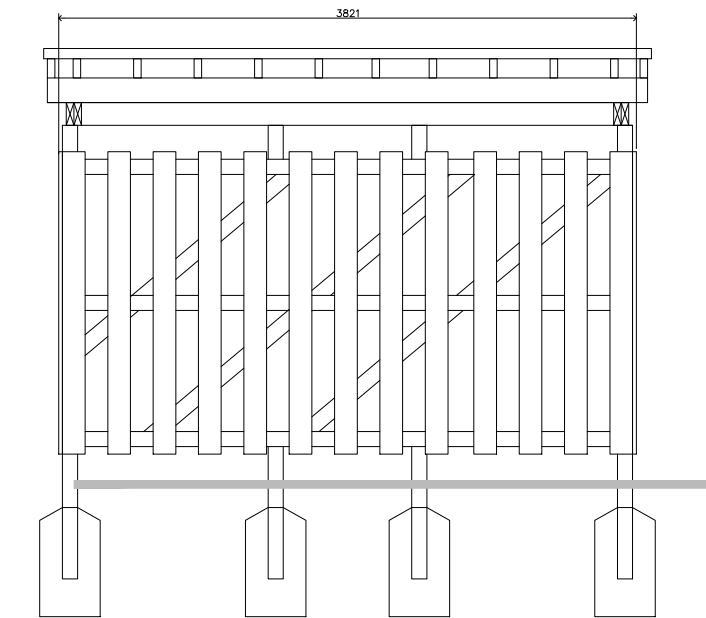


PROPOSED REAR ELEVATION

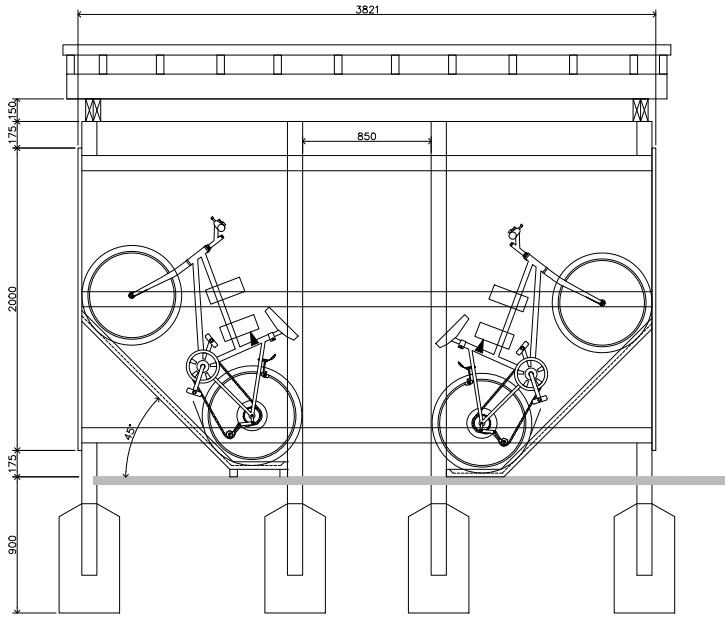


TYPICAL SECTION

 


CYCLE STORE 2
accommodating 24no. bikes

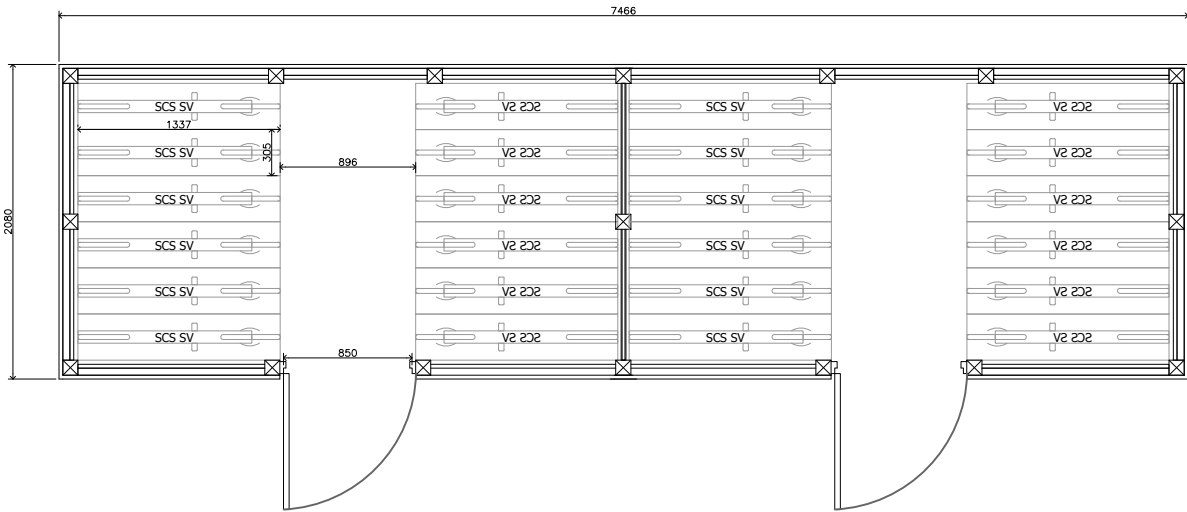


PROPOSED FLOOR PLAN

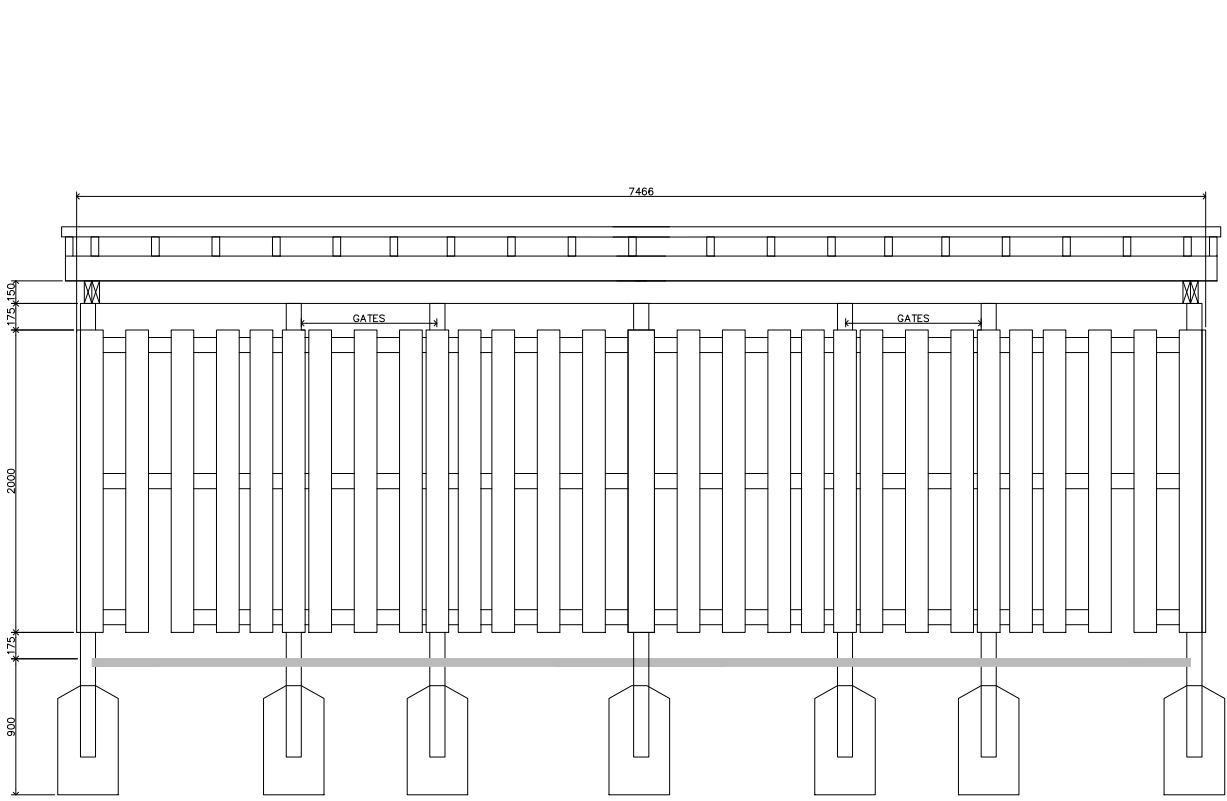

PROPOSED FRONT ELEVATION

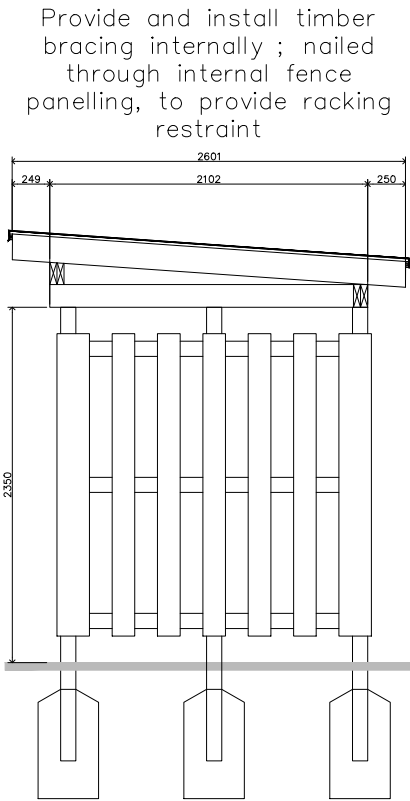

PROPOSED SIDE ELEVATION

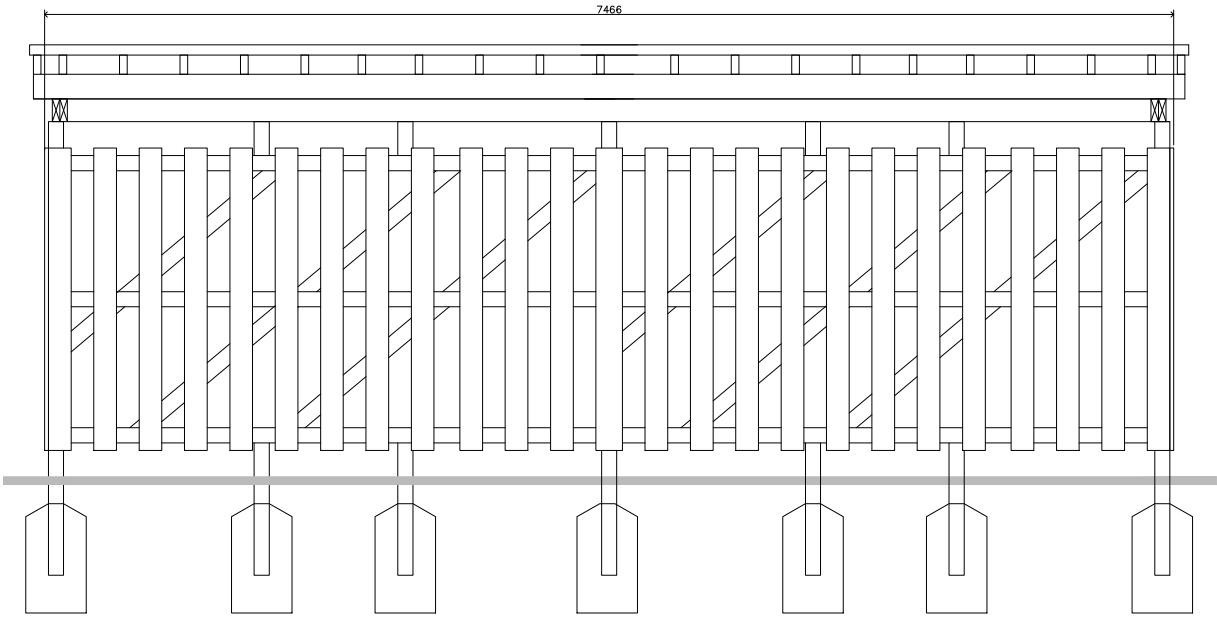

PROPOSED REAR ELEVATION

IMPORTANT NOTE:
COPYRIGHT OF THIS DRAWING BELONGS SOLELY TO BALDWIN
DESIGN CONSULTANCY LTD.

Revision:	By:	Date:
A - Cycle Stores widened, section showing 45 degree angled bike stand	OKB	20.06.25

Baldwin

Design

Consultancy Ltd

e-mail: enquiries@baldwindesign.net
www.baldwindesign.net

4 Marina Walk, Pennington Wharf, Plank Lane, Leigh, WN7 4EZ
Tel: 01925 747615

Client:

Project Title:

Residential Development

Address:

Bangor Road,
Johnstown

Drawing Title:

Proposed Cycle Stores for
Apartments

Drawing No:

G-BR-CS-01

Dwn: MB
Ckd: GB
Scale: 1:50

Date: 05/02/2025
Paper Size: A2
Rev: A