




First Floor Plan



Second Floor Plan

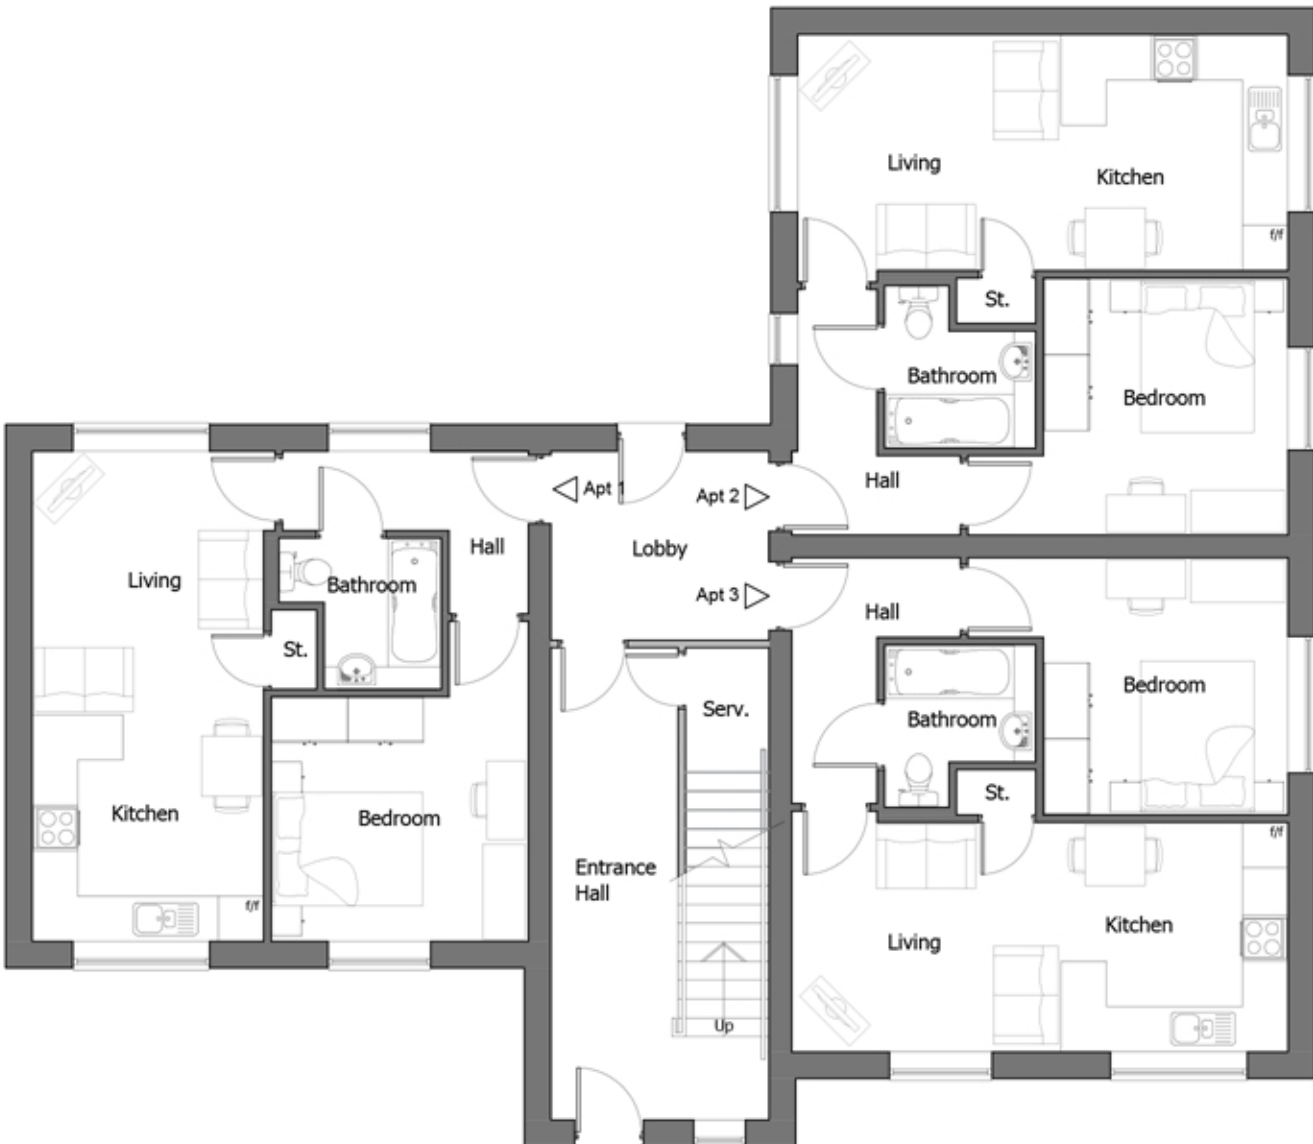

Ground Floor Plan



Revision:	By:	Date:

012345678910

www.baldwindesign.net

Baldwin Design

e-mail: enquires@baldwindesign.net
www.baldwindesign.net

4 Marina Walk, Pennington Wharf, Plank Lane, Leigh, WNT 4EZ
Tel: 01925 747615

Client:



Project Title:

Residential Development

Address:

Bangor Road,
Johnstown

Drawing Title:

Apartment Block 1
Floor Plans

Drawing No:

GL/BRJ/P/APT_01/01

Dwn: SQ

Ckd: ST

Date: 27/09/23

Scale: 1:100

Paper Size: A2

Rev: