



Front Elevation 1:100

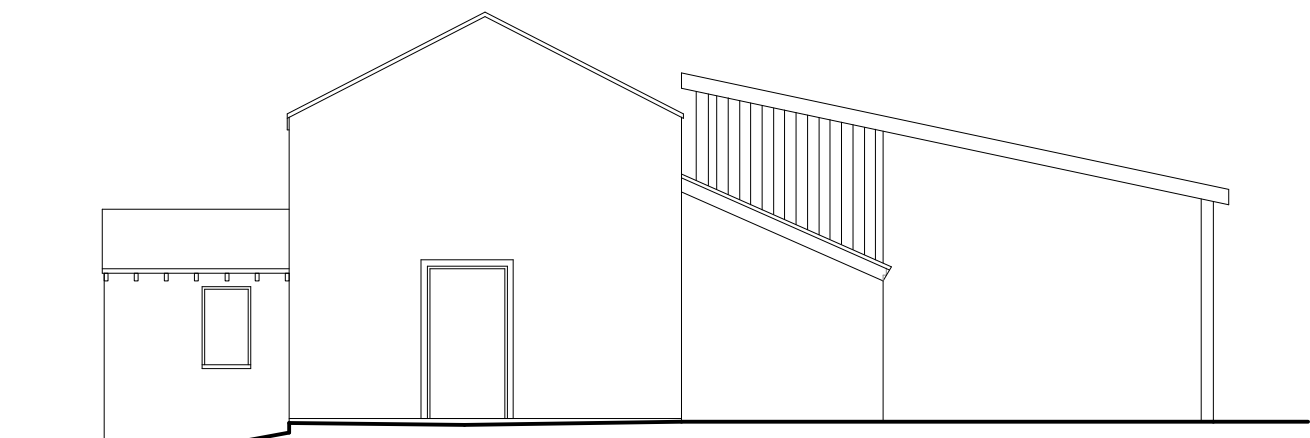


Side Elevation 1:100



Rear Elevation 1:100

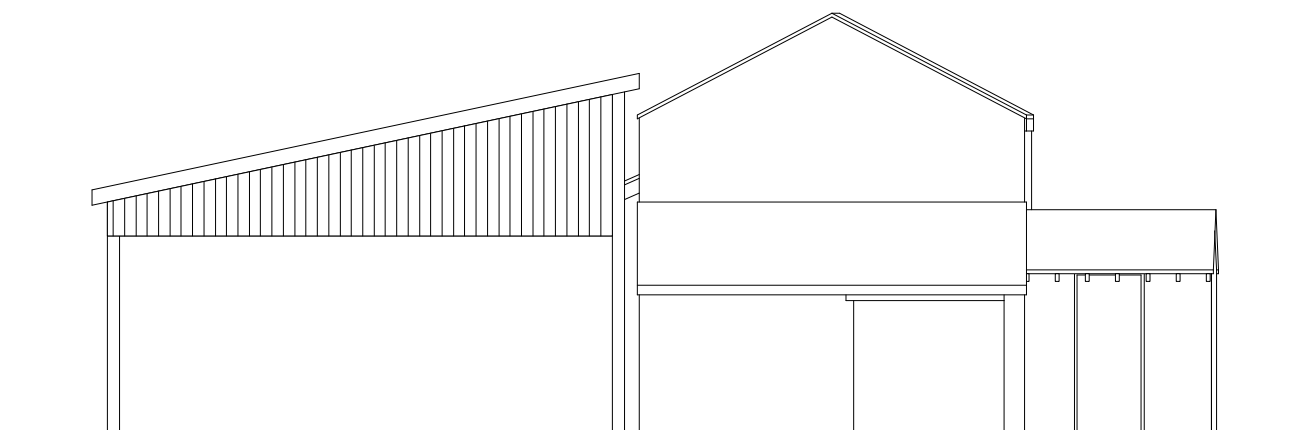

Side Elevation 1:100

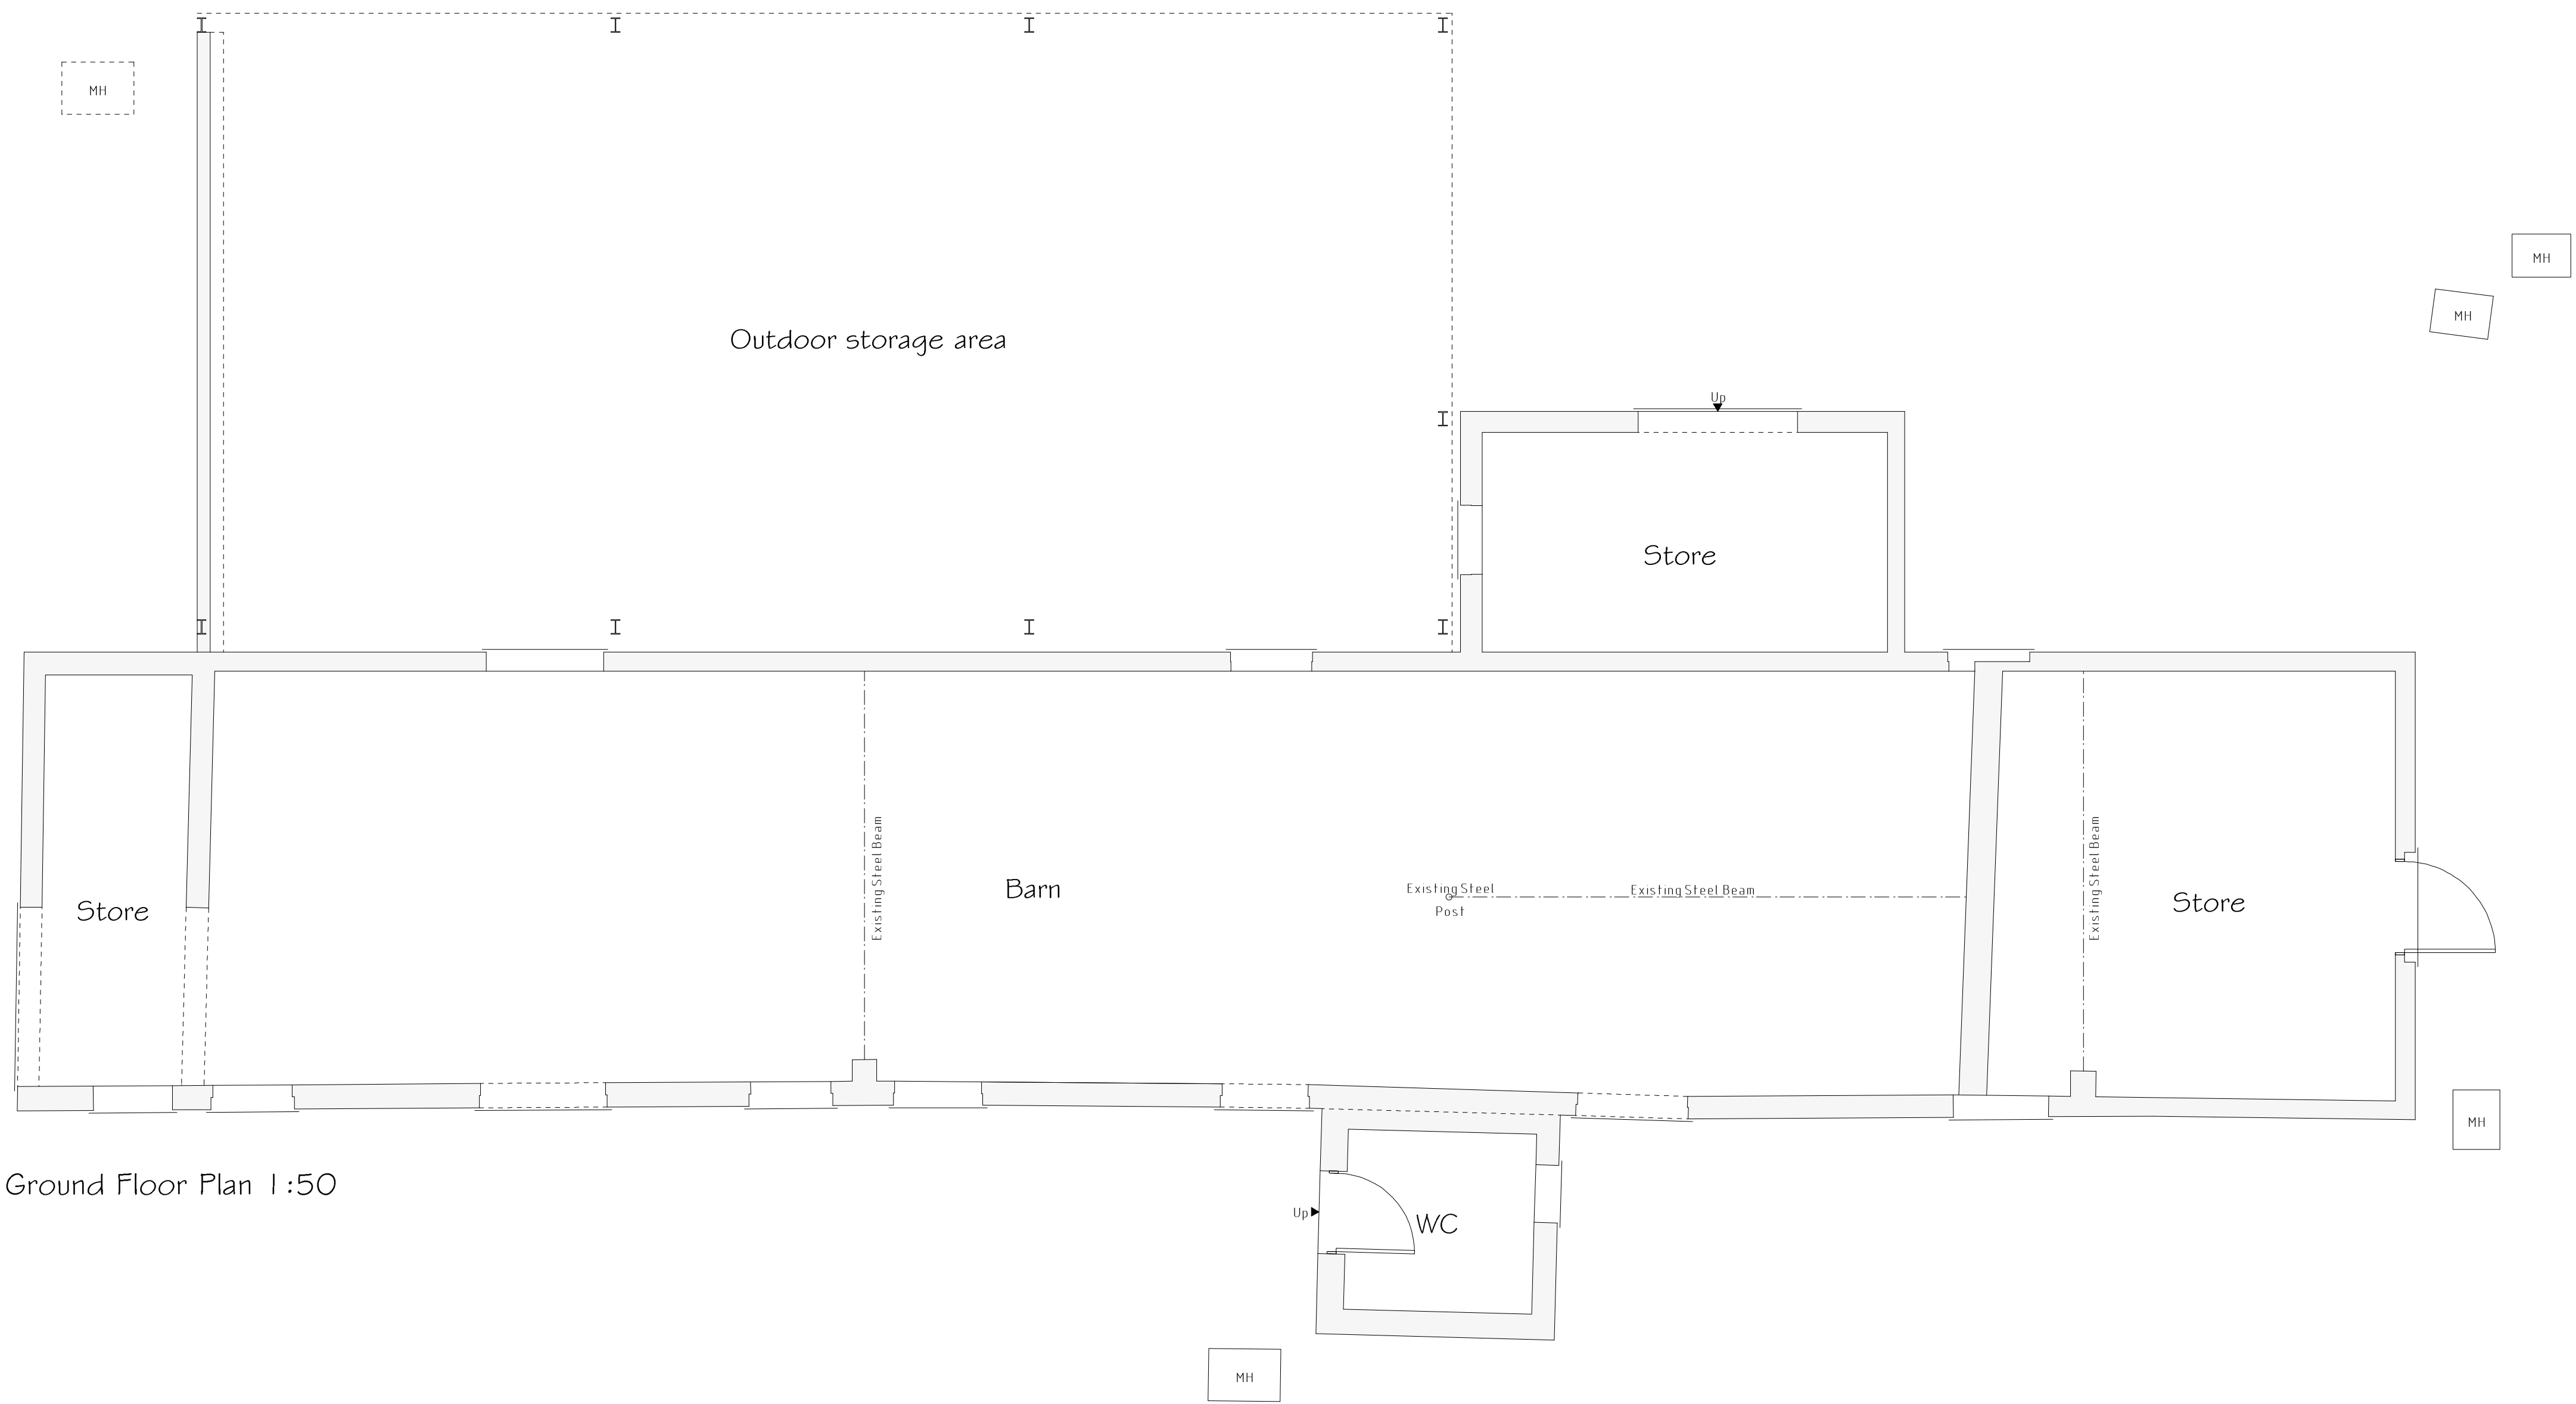

Ground Floor Plan 1:50

Services Key			
MH	Existing Man Hole Position		

Rev	Date	Detail	Initial

Project: Proposed Alterations to Barn at, Buck Road, Holt, Wrexham, LL13 9TF.	
Title: Existing: Barn	Scale: (A1) 1:50 & 1:100

Drawn By: E.M.Jackson	Date: Nov 2022
--------------------------	-------------------

Drawing No: B164/001	Sheet: 1 of 1
-------------------------	------------------



Office 3K4,
Redwither Business Tower,
Wrexham. LL13 9XT
Tel: 01978 356500
www.blueprintarchitectural.com
© copyright all rights reserved