

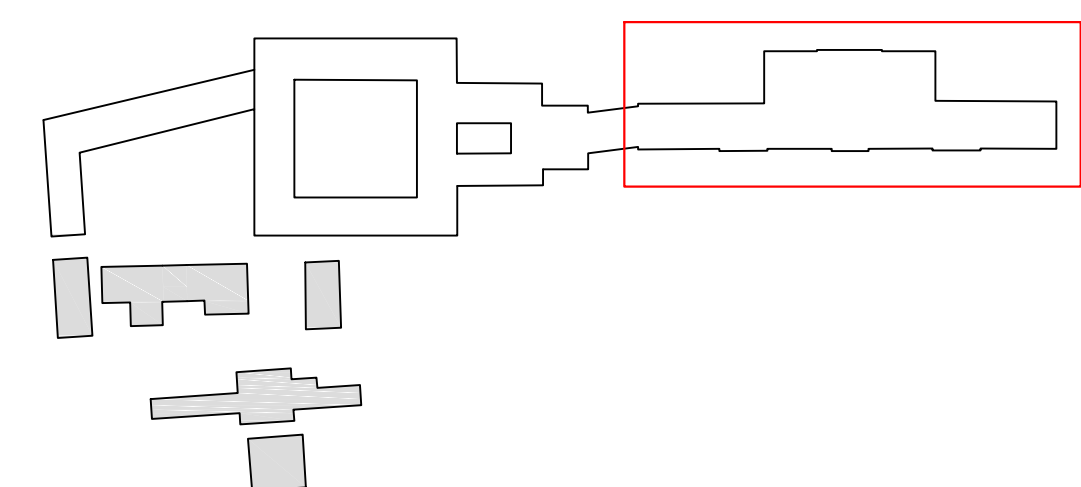
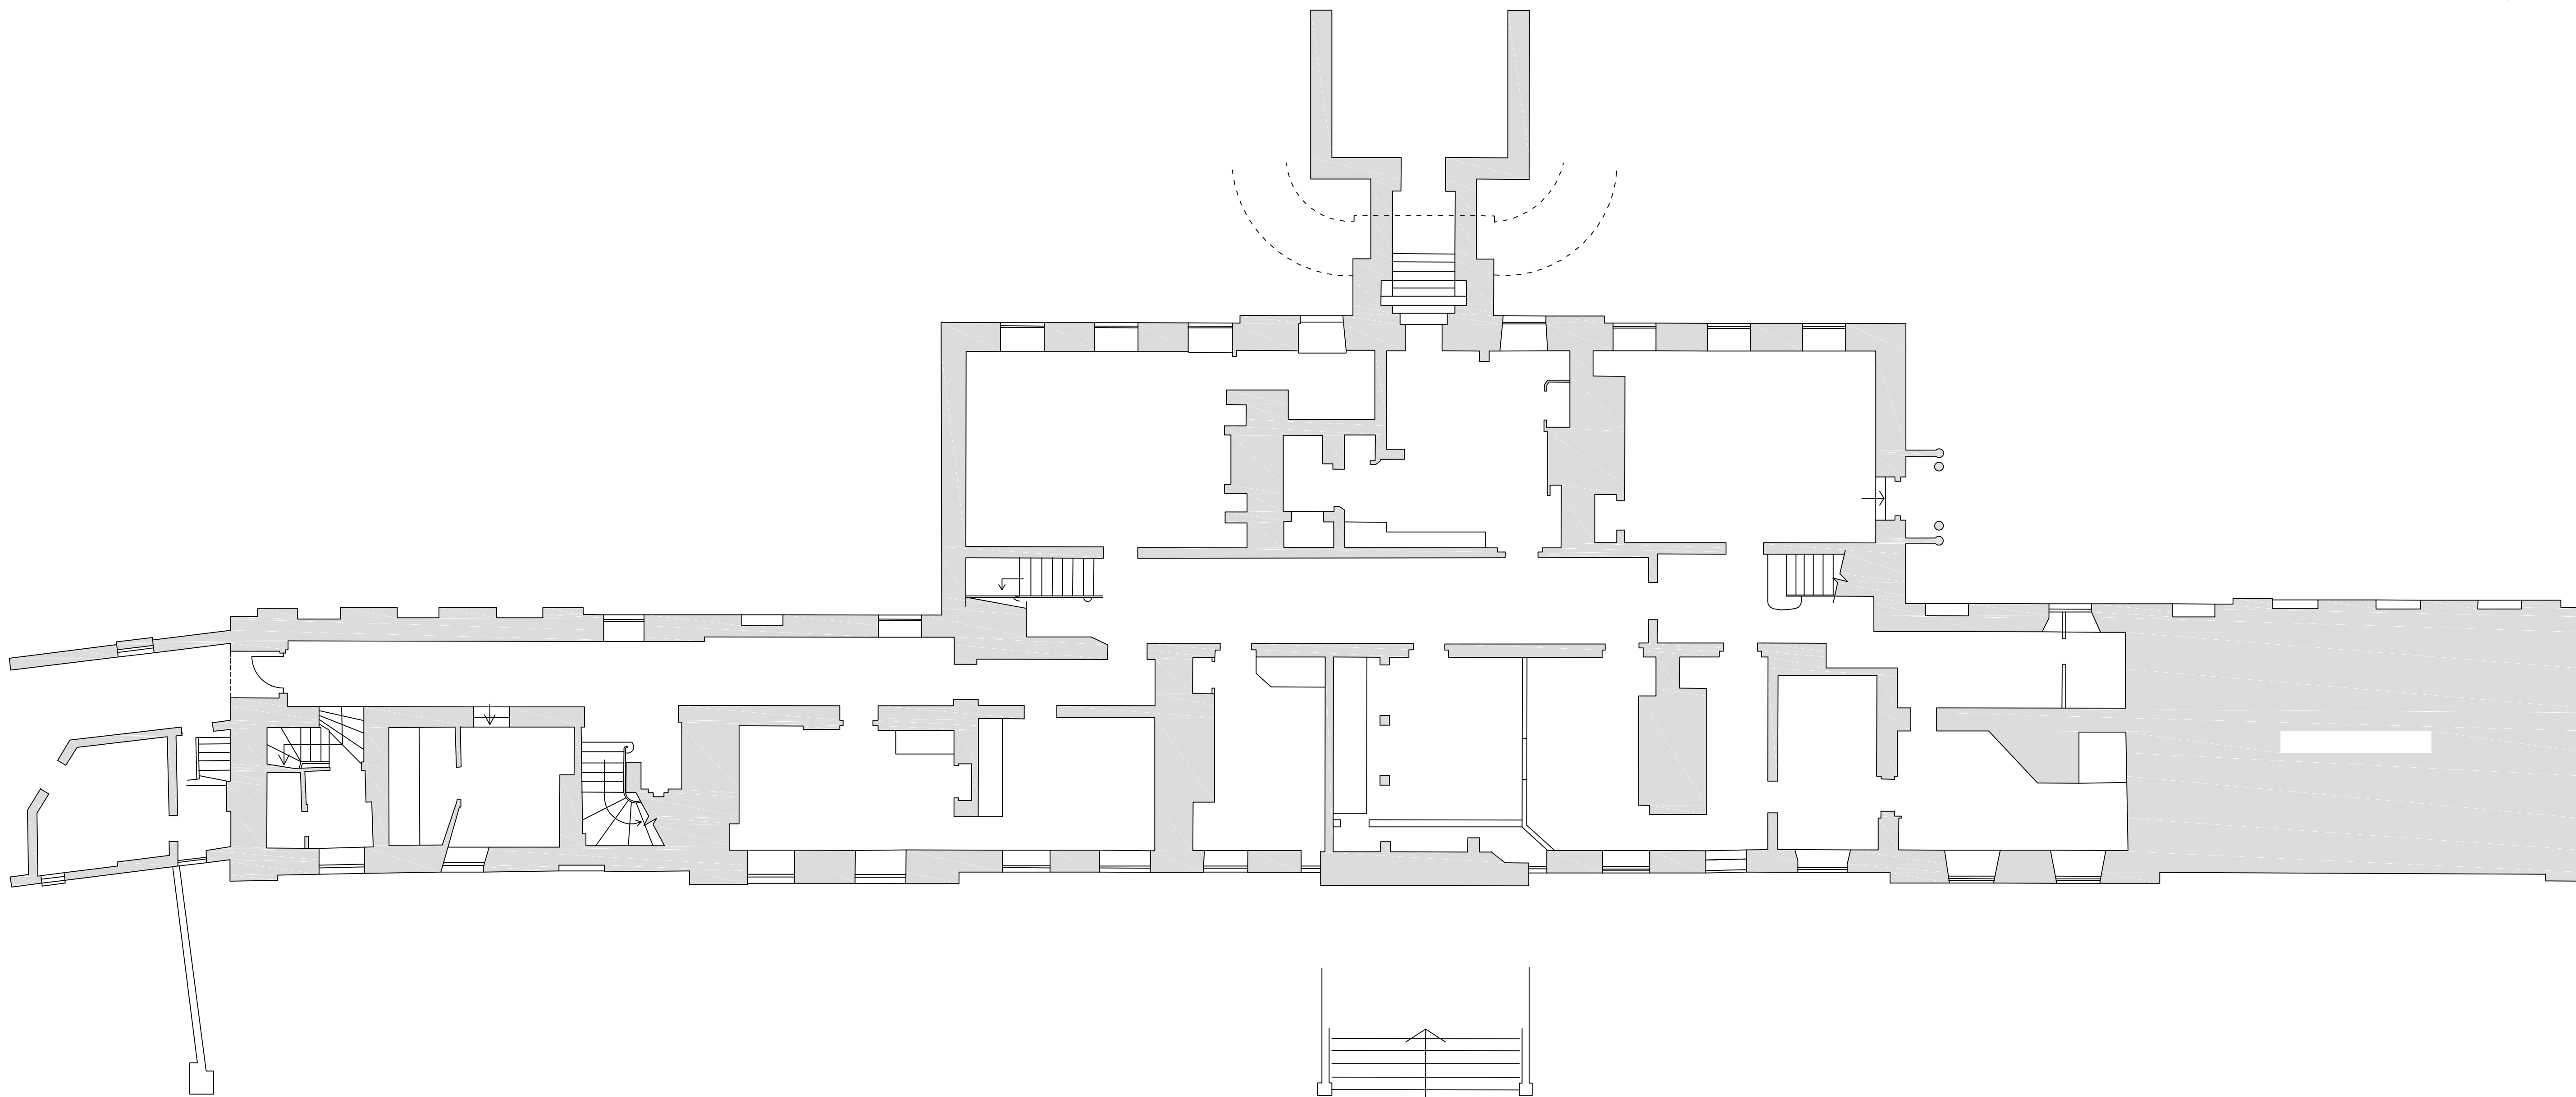
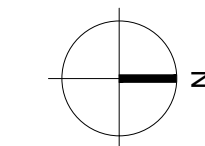
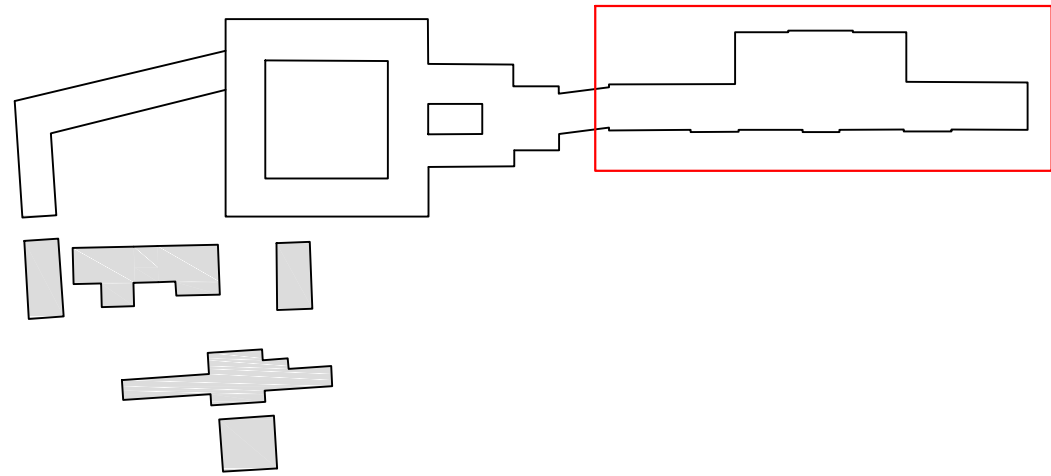


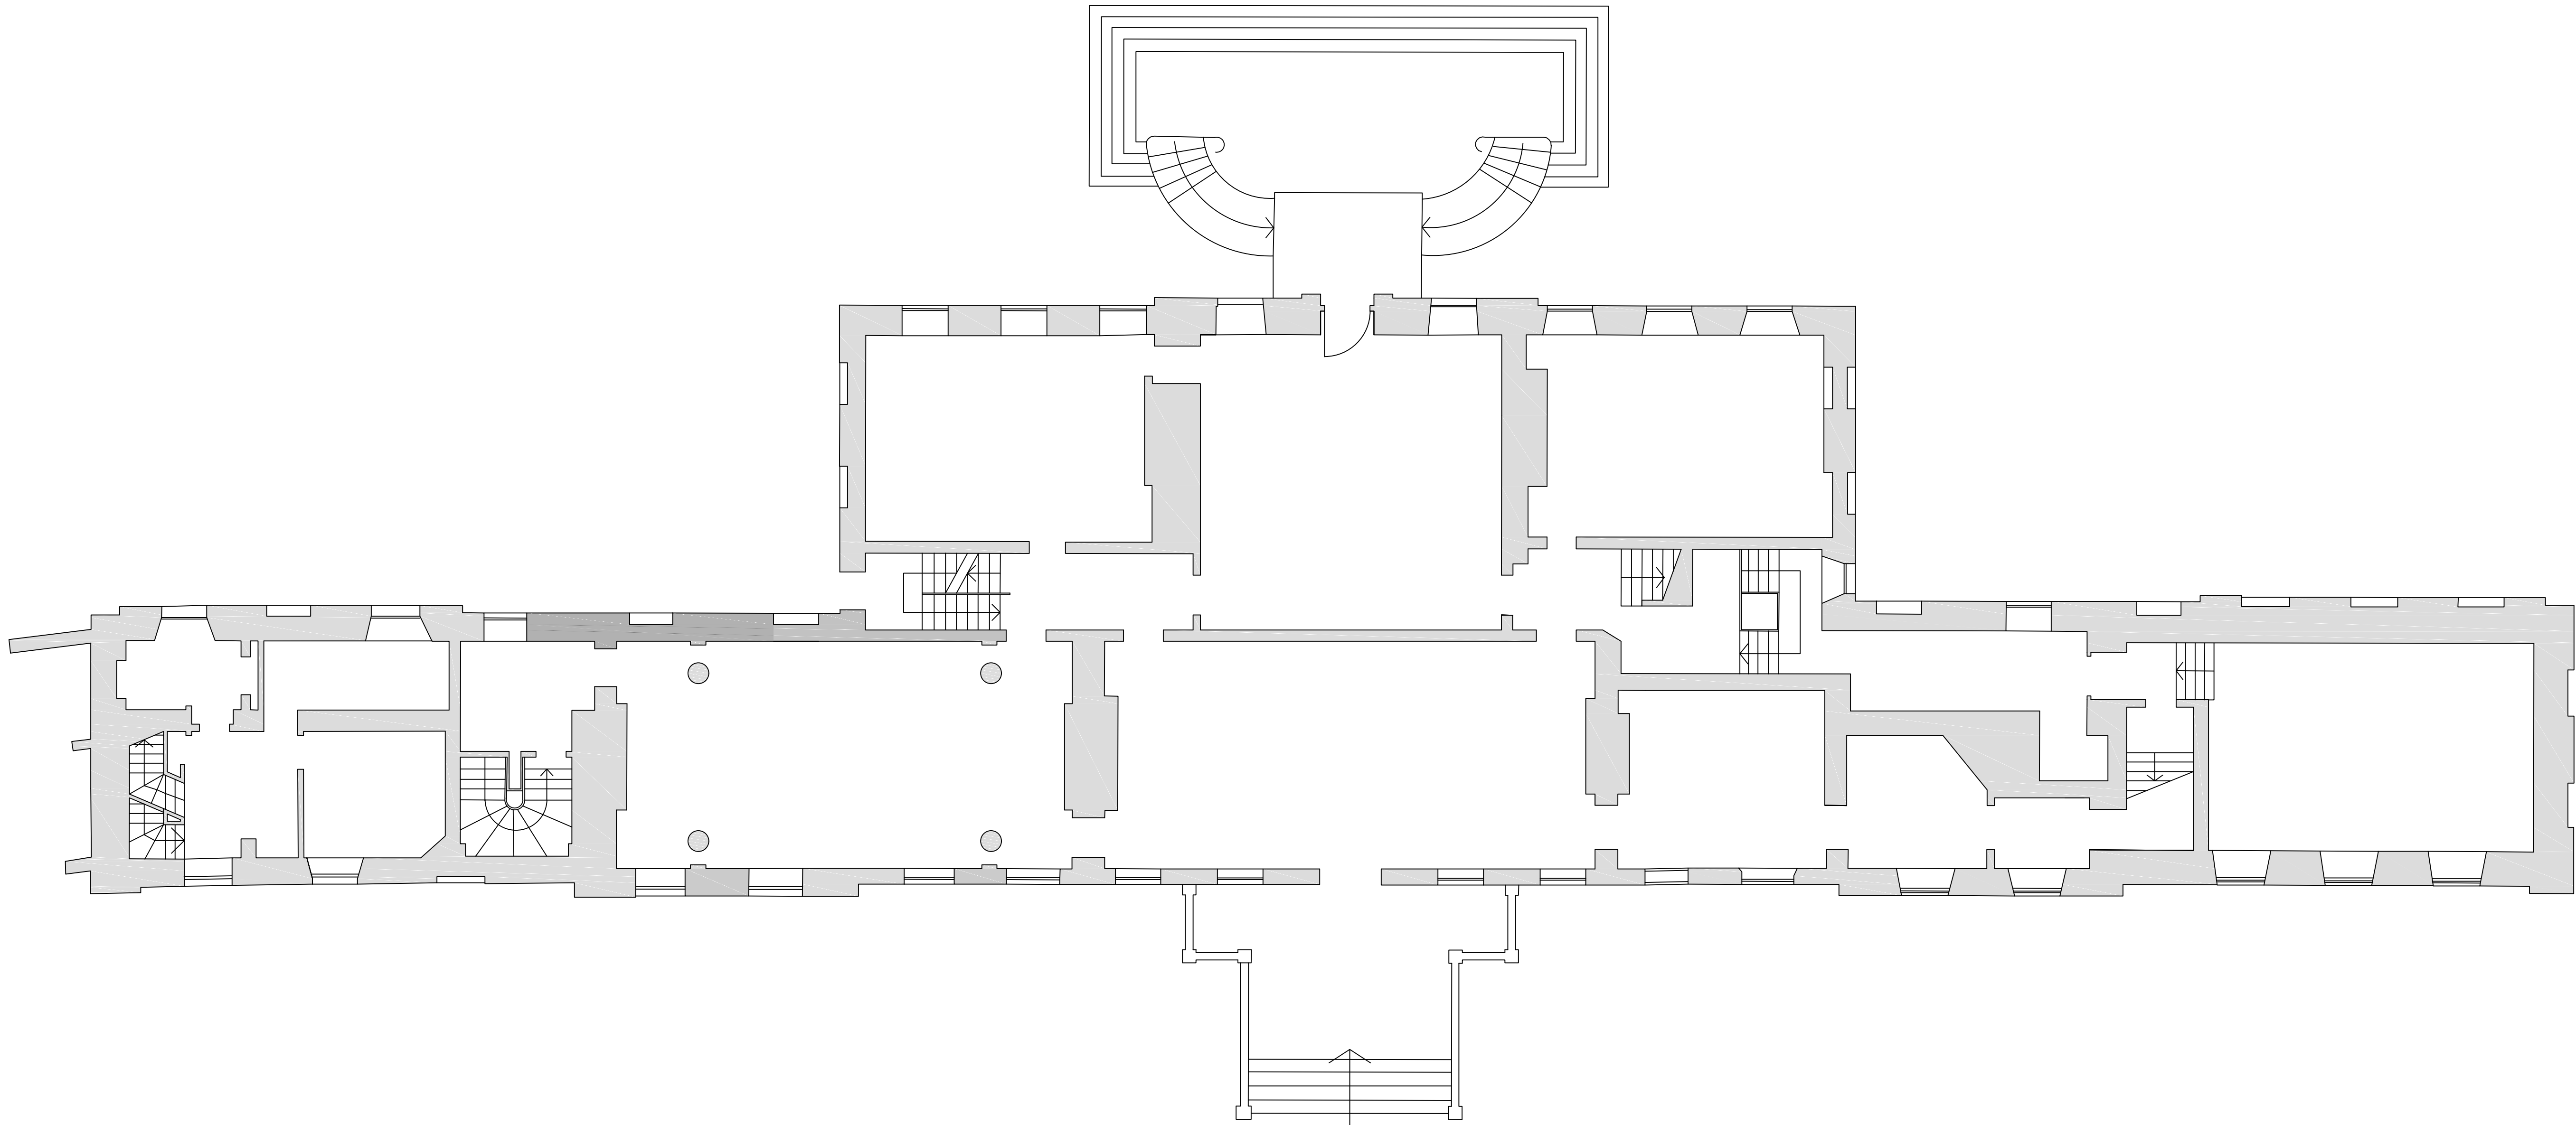

Floor Plans based on drawings provided by the National Trust.
Existing doors that do not have works to them not shown.
For works relating to fire stopping and survey of existing doors refer General Items on SoW.
Refer to Schedule of Works for details of works items noted.

[illegible]

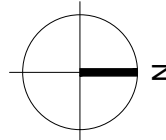

Key Plan:
Scale 1:1250

NOTES

Floor Plans based on drawings provided by the National Trust.
Existing doors that do not have works to them not shown.
For works relating to fire stopping and survey of existing doors refer General Items on SoW.
Refer to Schedule of Works for details of works items noted.

<




Donald Insall Associates
Chartered Architects and Historic Building Consultants

Y Beows, Pool Lane
Conwy LL32 8PZ
(+44) 01492 592 378
conwy@insall-architects.co.uk

Erddig Hall, Wrexham

Existing First Floor Plan
Main House



Project	NTWFS.01	No	02-1001
Scale (A1)	1:100	Status	3P
		Revision	0

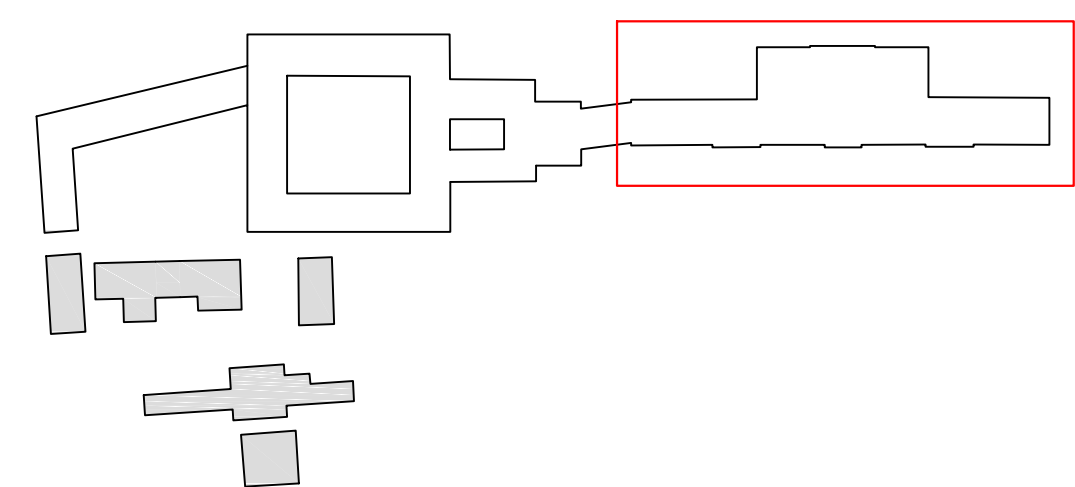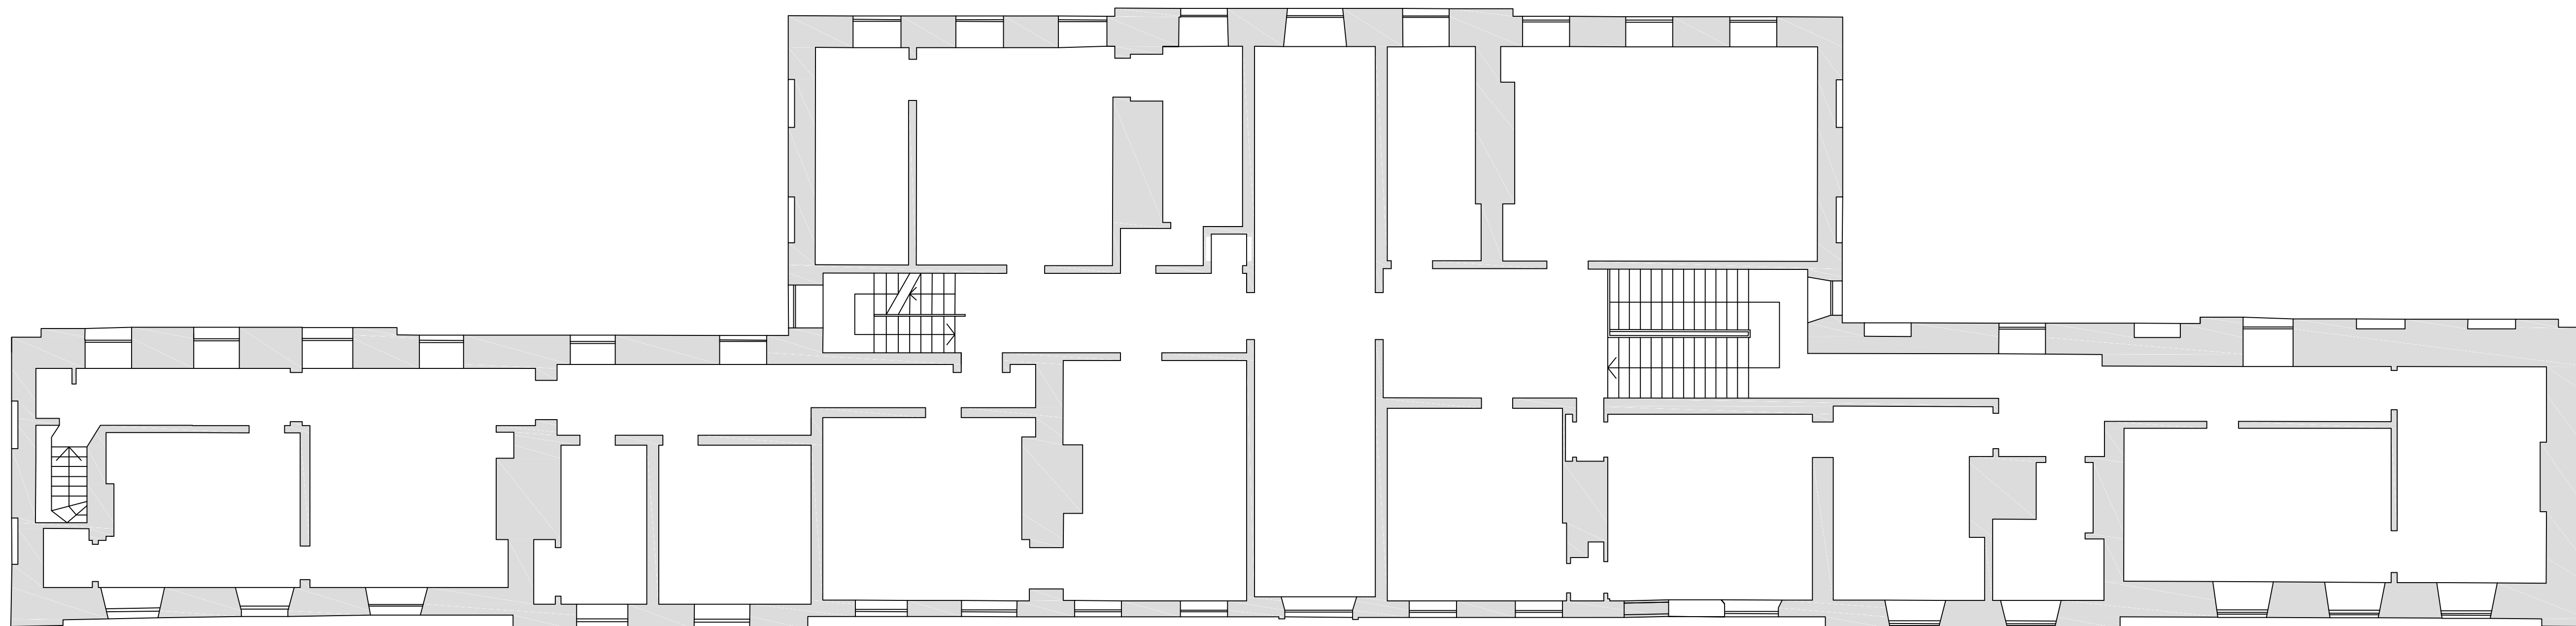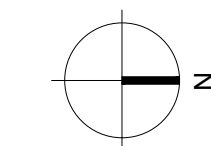

Key Plan:
Scale 1:1250

Floor Plans based on drawings provided by the National Trust.
Existing doors that do not have works to them not shown.
For works relating to fire stopping and survey of existing doors refer General Items on SoW.
Refer to Schedule of Works for details of works items noted.




[illegible]

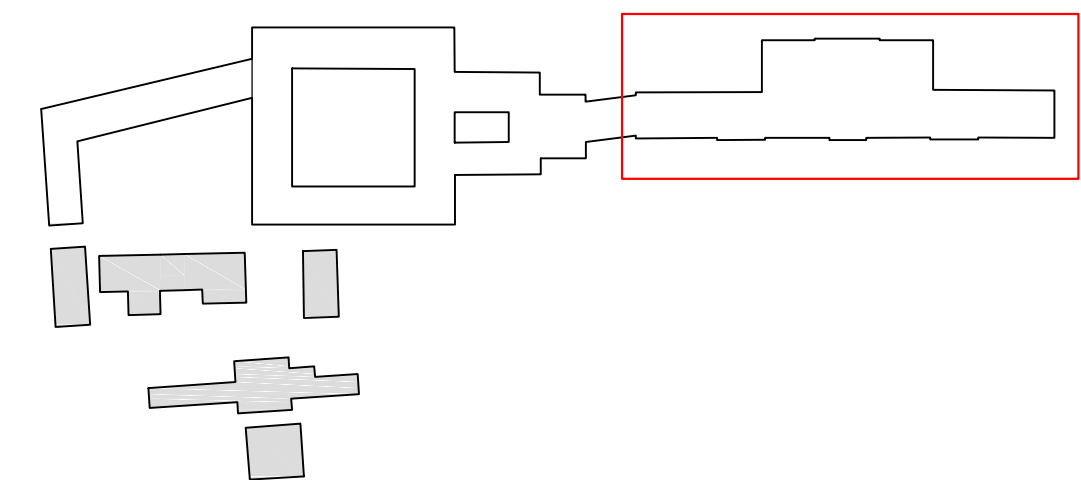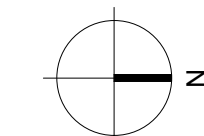

Notes	Drawing Status
1. Any dwg format drawing is to be read in conjunction with and at the scale of the accompanying pdf.	F Feasibility
2. Where colours other than black or grey are used, the drawing must be plotted in colour.	S Sketch Design
3. For status "C" (Construction) drawings all dimensions are to be checked on site by the contractor, scaling is for Local Authority purposes only.	P Planning
4. Unless otherwise indicated, all dimensions are in millimeters.	B Building Control
5. All information on this drawing is to be read in conjunction with the relevant Donald Insall Associates specification and trade contractors' drawings and information by specialists.	D Developed Design
6. In the event of any discrepancy, please contact us immediately.	M Measurement
7. This drawing may contain survey information by others and is to be used solely for the purposes for which it was issued.	T Tender
8. There are uncontrolled documents issued for information purposes only. If you have any queries regarding the drawings, please contact DIA immediately.	C Construction
9. Please note DIA cannot be held responsible for any errors arising from changes made to an uncontrolled dwg file.	R Record

© 2019 DONALD INSALL ASSOCIATES LTD

Project NTWFS.01	No 02-1003	
Scale (A1) 1:100	Status 3P	Revision 0

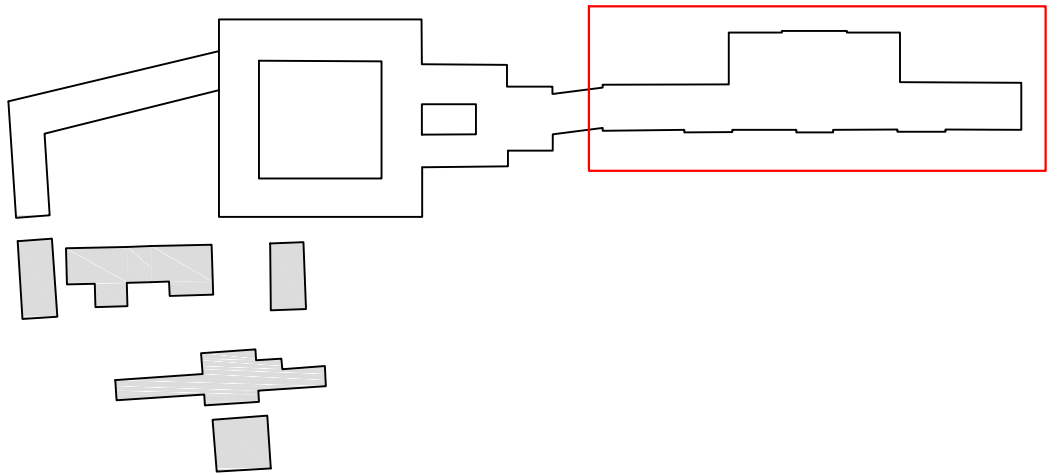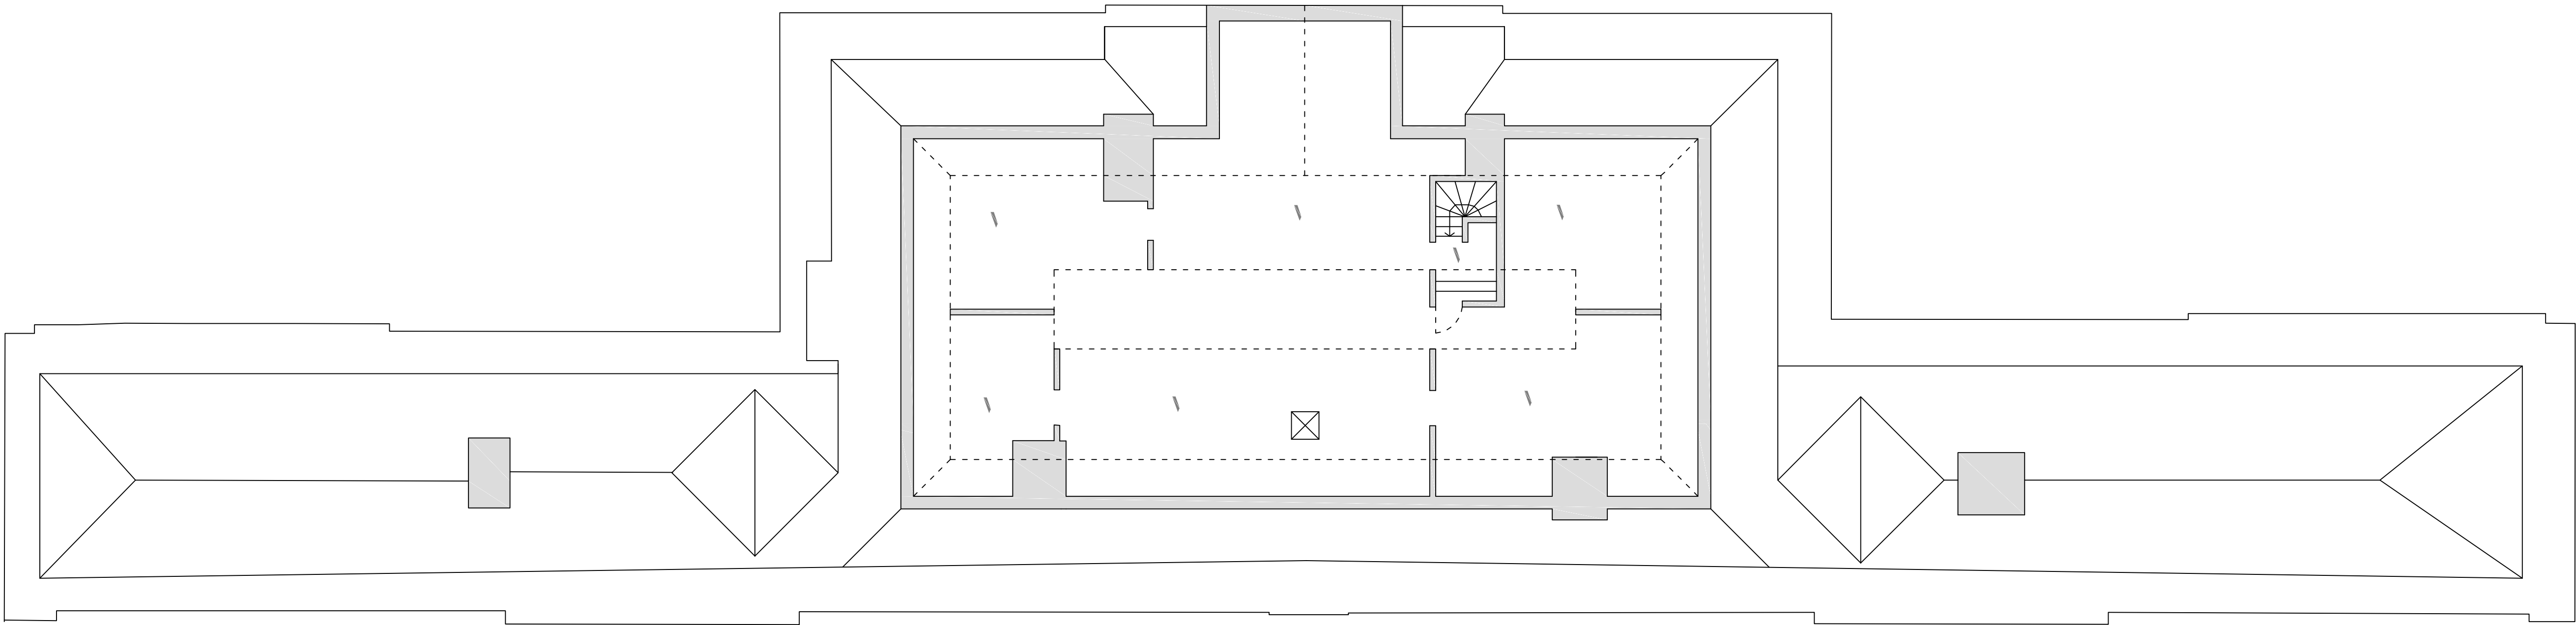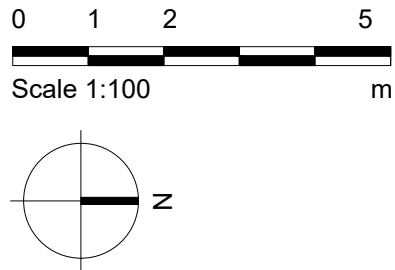


Key Plan:
Scale 1:1250

NOTES

Floor Plans based on drawings provided by the National Trust.
Existing doors that do not have works to them not shown.
For works relating to fire stopping and survey of existing doors refer General Items on SoW.
Refer to Schedule of Works for details of works items noted.


Notes 1. Any dwg format drawing is to be read in conjunction with and at the scale of the accompanying pdf. 2. Where colours other than black or grey are used, the drawing must be plotted in colour. 3. For status 'C' (Construction) drawings all dimensions are to be checked on site by the contractor, scaling is for Local Authority purposes only. 4. Unless otherwise indicated, all dimensions are in millimeters. 5. All information on this drawing is to be read in conjunction with the relevant Donald Insall Associates specification and trade contractors' drawings and information by specialists. 6. In the event of any discrepancy, please contact us immediately. 7. This drawing may contain survey information by others and is to be used solely for the purposes for which it was issued. 8. These are uncontrolled documents issued for information purposes only. If you have any queries regarding the drawings, please contact DIA immediately. 9. Please note DIA cannot be held responsible for any errors arising from changes made to an uncontrolled dwg file.	Drawing Status F Feasibility S Sketch Design P Planning B Building Control D Developed Design M Measurement T Tender C Construction R Record	
---	---	--	--	

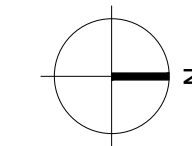

This architectural floor plan depicts a building layout with several rooms and a central corridor system. The plan is oriented with a north arrow pointing towards the top-left corner. The layout includes:

- Room 1:** A large rectangular room on the left side of the plan.
- Room 2:** A large rectangular room in the center of the plan.
- Room 3:** A large rectangular room on the right side of the plan.
- Central Area (ii):** A central area labeled 'ii' containing a staircase and a small room with a desk and chair.
- Corridors and Entrances:** A network of corridors and entrances connects the various rooms. A main entrance is located on the left side, and another entrance is on the right side.
- Staircases:** There are two main staircases: one in the central area (ii) and another in the bottom-left corner.
- Rooms and Features:**
 - Room 1 contains a desk and chair.
 - Room 2 contains a desk and chair.
 - Room 3 contains a desk and chair.
 - Room 4 (top-left) contains a desk and chair.
 - Room 5 (top-right) contains a desk and chair.
 - Room 6 (bottom-left) contains a desk and chair.
 - Room 7 (bottom-right) contains a desk and chair.


The drawing is a technical architectural sketch showing walls, doors, windows, and furniture. The lines are clean and precise, typical of a professional architectural drawing.

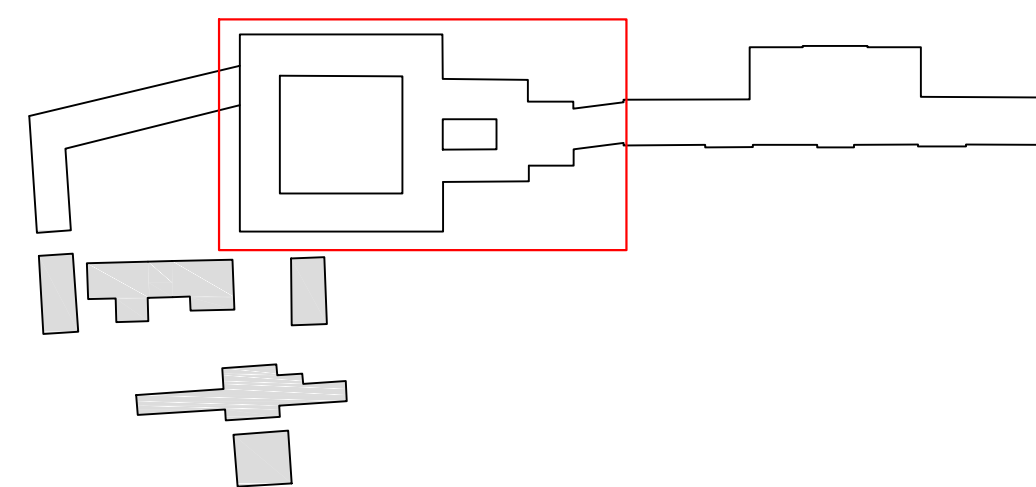

Notes		Drawing Status
1. Any dwg format drawing is to be read in conjunction with and at the scale of the accompanying pdf.		F Feasibility
2. Where colours other than black or grey are used, the drawing must be plotted in colour.		S Sketch Design
3. For status "C" (Construction) drawings all dimensions are to be checked on site by the contractor, scaling is for Local Authority purposes only.		P Planning
4. Unless otherwise indicated, all dimensions are in millimeters.		B Building Control
5. All information on this drawing is to be read in conjunction with the relevant Donald Insall Associates specification and trade contractors' drawings and information by specialists.		D Developed Design
6. In the event of any discrepancy, please contact us immediately.		M Measurement
7. This drawing may contain survey information by others and is to be used solely for the purposes for which it was issued.		T Tender
8. These are uncontrolled documents issued for information purposes only. If you have any queries regarding the drawings, please contact DIA immediately.		C Construction
9. Please note DIA cannot be held responsible for any errors arising from changes made to an uncontrolled dwg file.		R Record
© 2019 DONALD INSALL ASSOCIATES LTD		

[illegible]

Project NTWFS.01	No 02-1005	
Scale (A1) 1:100	Status 3P	Revision 0

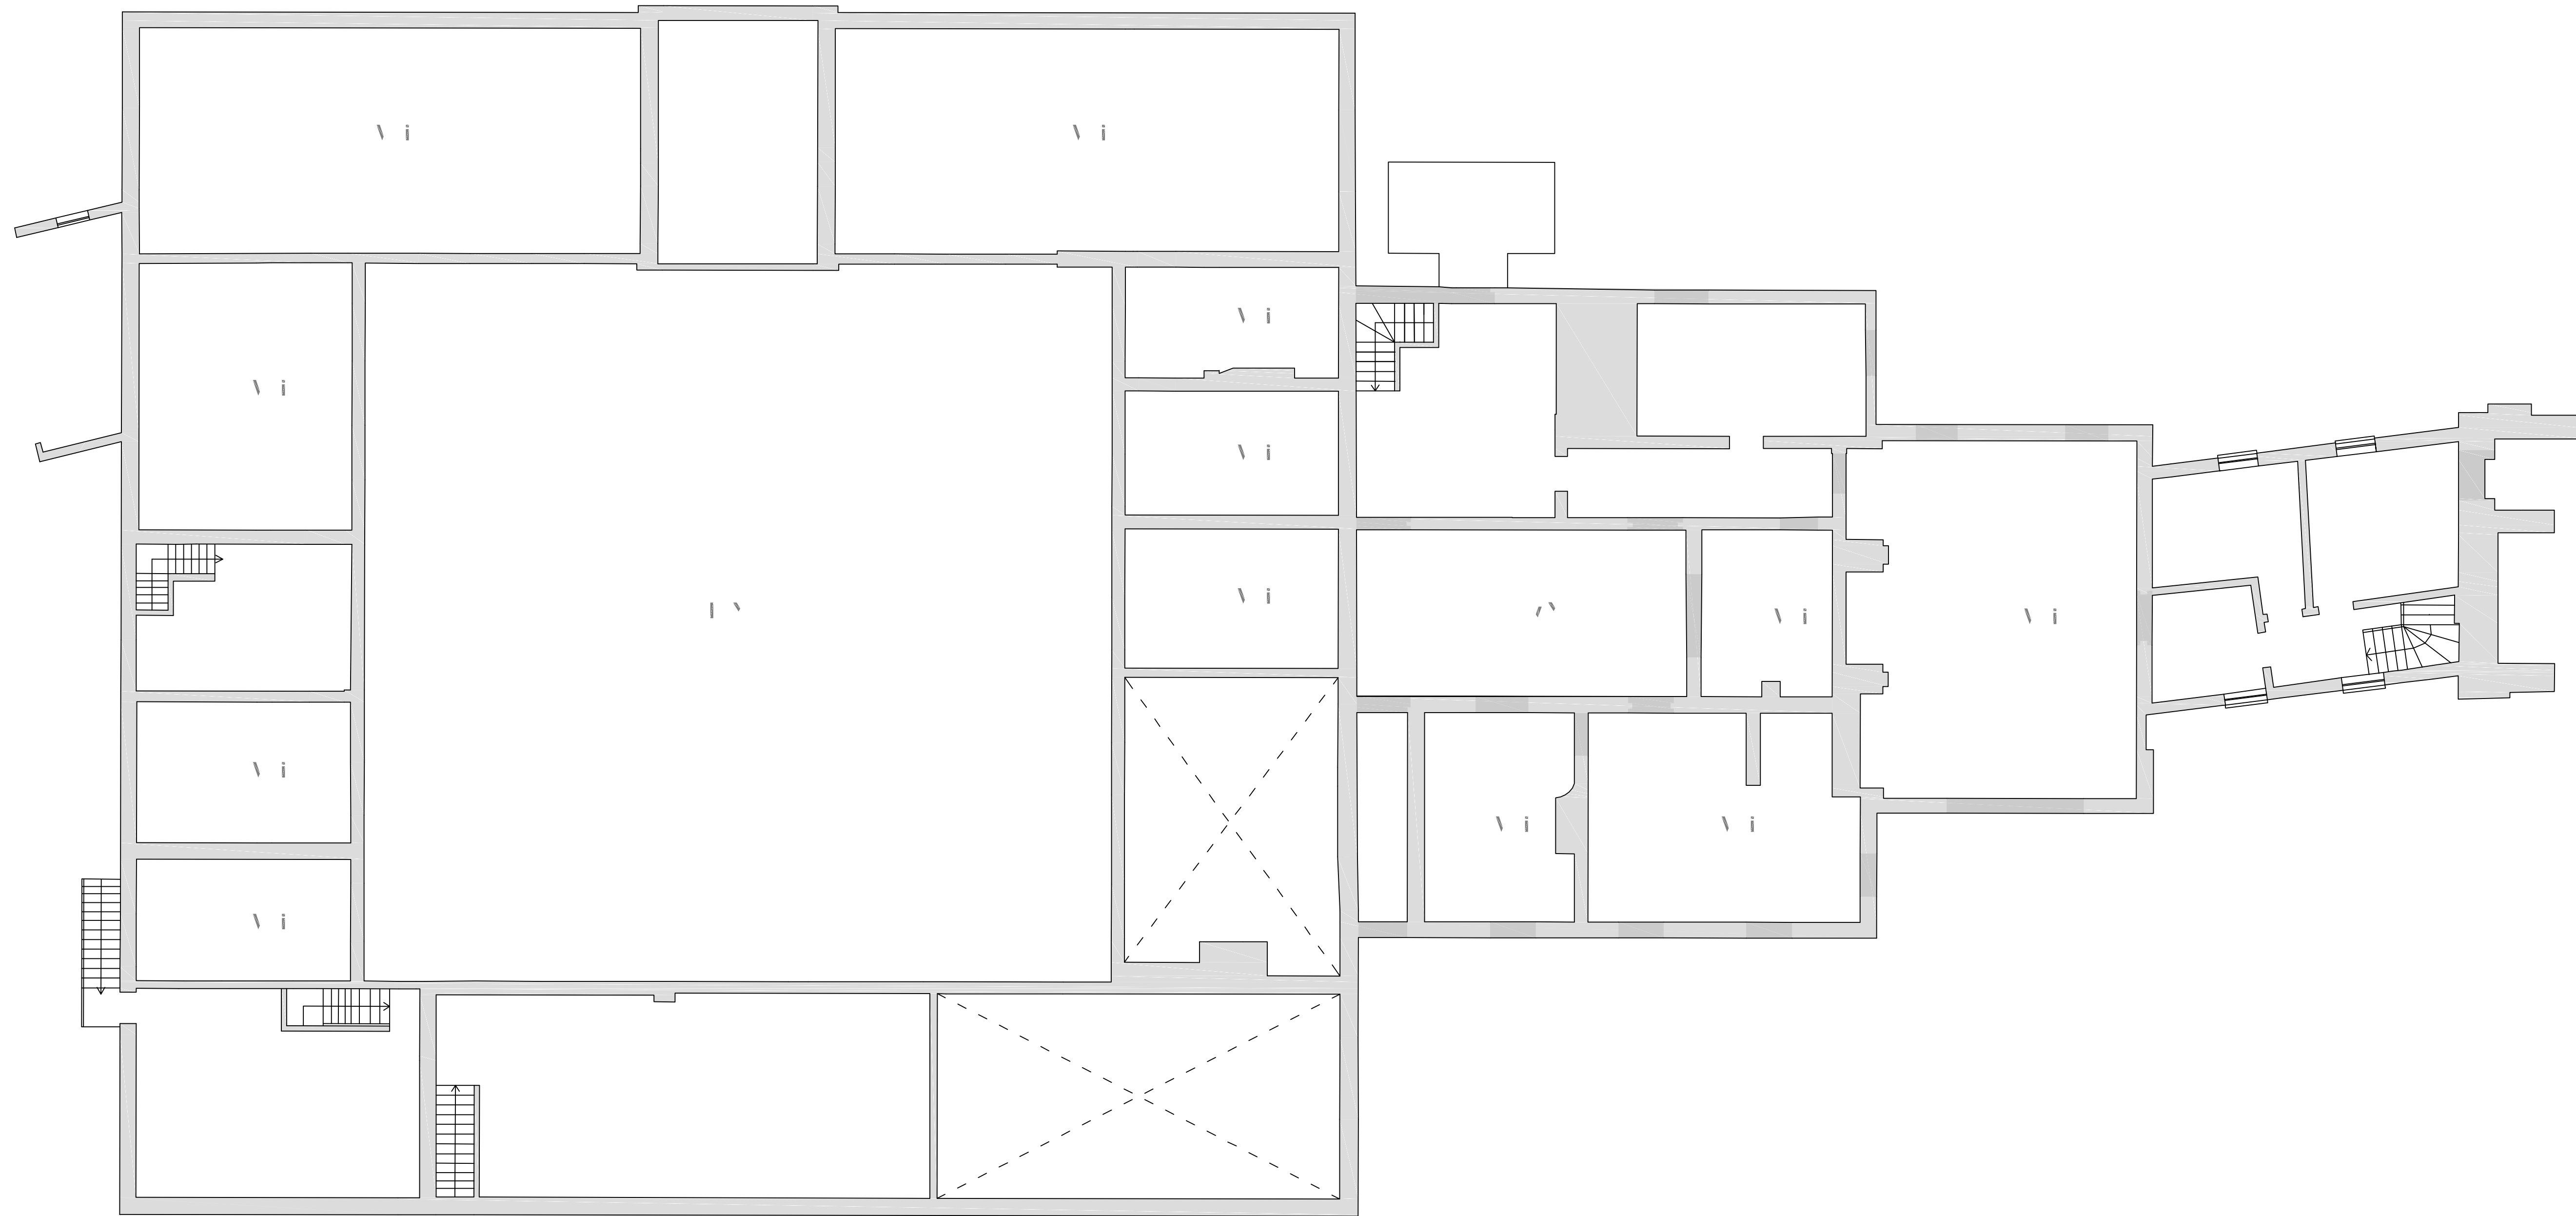

Floor Plans based on drawings provided by the National Trust.
Existing doors that do not have works to them not shown.
For works relating to fire stopping and survey of existing doors refer General Items on SoW.
Refer to Schedule of Works for details of works items noted.



Notes

1. Any dwg format drawing is to be read in conjunction with and at the scale of the accompanying pdfd.

2. Where colours other than black or grey are used, the drawing must be plotted in colour.

3. For status 'C' (Construction) drawings all dimensions are to be checked on site by the contractor, scaling is for Local Authority purposes only.

4. Unless otherwise indicated, all dimensions are in millimeters.

5. All information on this drawing is to be read in conjunction with the relevant Donald Insall Associates specification and trade contractors' drawings and information by specialists.

6. In the event of any discrepancy, please contact us immediately.

7. This drawing may contain survey information by others and is to be used solely for the purposes for which it was issued.

8. These are uncontrolled documents issued for information purposes only. If you have any queries regarding the drawings, please contact DIA immediately.

9. Please note DIA cannot be held responsible for any errors arising from changes made to an uncontrolled dwg file.

© 2019 DONALD INSALL ASSOCIATES LTD

Drawing Status

F Feasibility

S Sketch Design

P Planning

B Building Control

D Developed Design

M Measurement

T Tender

C Construction

R Record

Rev

Date

Dwn

Auth

Revision

Rev

Date

Dwn

Auth

Revision

P0

02-06-2023

RXF

MT0

Initial Issue

Donald Insall Associates

Chartered Architects and Historic Building Consultants

Y Bewes, Pool Lane

Conwy LL32 8PZ

(+44) 01492 592 378

conwy@insall-architects.co.uk

Erddig Hall, Wrexham

Existing First Floor Plan

Courtyard

Project

NTWFS.01

Scale (A1)

1:100

No

02-1006

Status


3P

Revision

0



Floor Plans based on drawings provided by the National Trust.
Existing doors that do not have works to them not shown.
For works relating to fire stopping and survey of existing doors refer General Items on SoW.
Refer to Schedule of Works for details of works items noted.

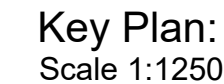

Notes

1. Any dwg format drawing is to be read in conjunction with and at the scale of the accompanying pdfd.

2. Where colours other than black or grey are used, the drawing must be plotted in colour.

3. For status 'C' (Construction) drawings all dimensions are to be checked on site by the contractor, scaling is for Local Authority purposes only.

4. Unless otherwise indicated, all dimensions are in millimeters.

5. All information on this drawing is to be read in conjunction with the relevant Donald Insall Associates specification and trade contractors' drawings and information by specialists.

6. In the event of any discrepancy, please contact us immediately.

7. This drawing may contain survey information by others and is to be used solely for the purposes for which it was issued.

8. These are uncontrolled documents issued for information purposes only. If you have any queries regarding the drawings, please contact DIA immediately.

9. Please note DIA cannot be held responsible for any errors arising from changes made to an uncontrolled dwg file.

Drawing Status

F Feasibility

S Sketch Design

P Planning

B Building Control

D Developed Design

M Measurement

T Tender

C Construction

R Record

Rev

Date

Dwn

Auth

Revision

P0

02-03-2023

RXF

MT0

Initial Issue

Rev

Date

Dwn

Auth

Revision

Donald Insall Associates

Chartered Architects and Historic Building Consultants

Y Bewes, Pool Lane

Conwy LL32 8PZ

(+44) 01492 592 378

conwy@insall-architects.co.uk

Erddig Hall, Wrexham

Existing Ground Floor Plan

Outer Yard

Project

NTWFS.01

Scale (A1)

1:100

No

02-1007


Status

3P

Revision


0

© 2019 DONALD INSALL ASSOCIATES LTD

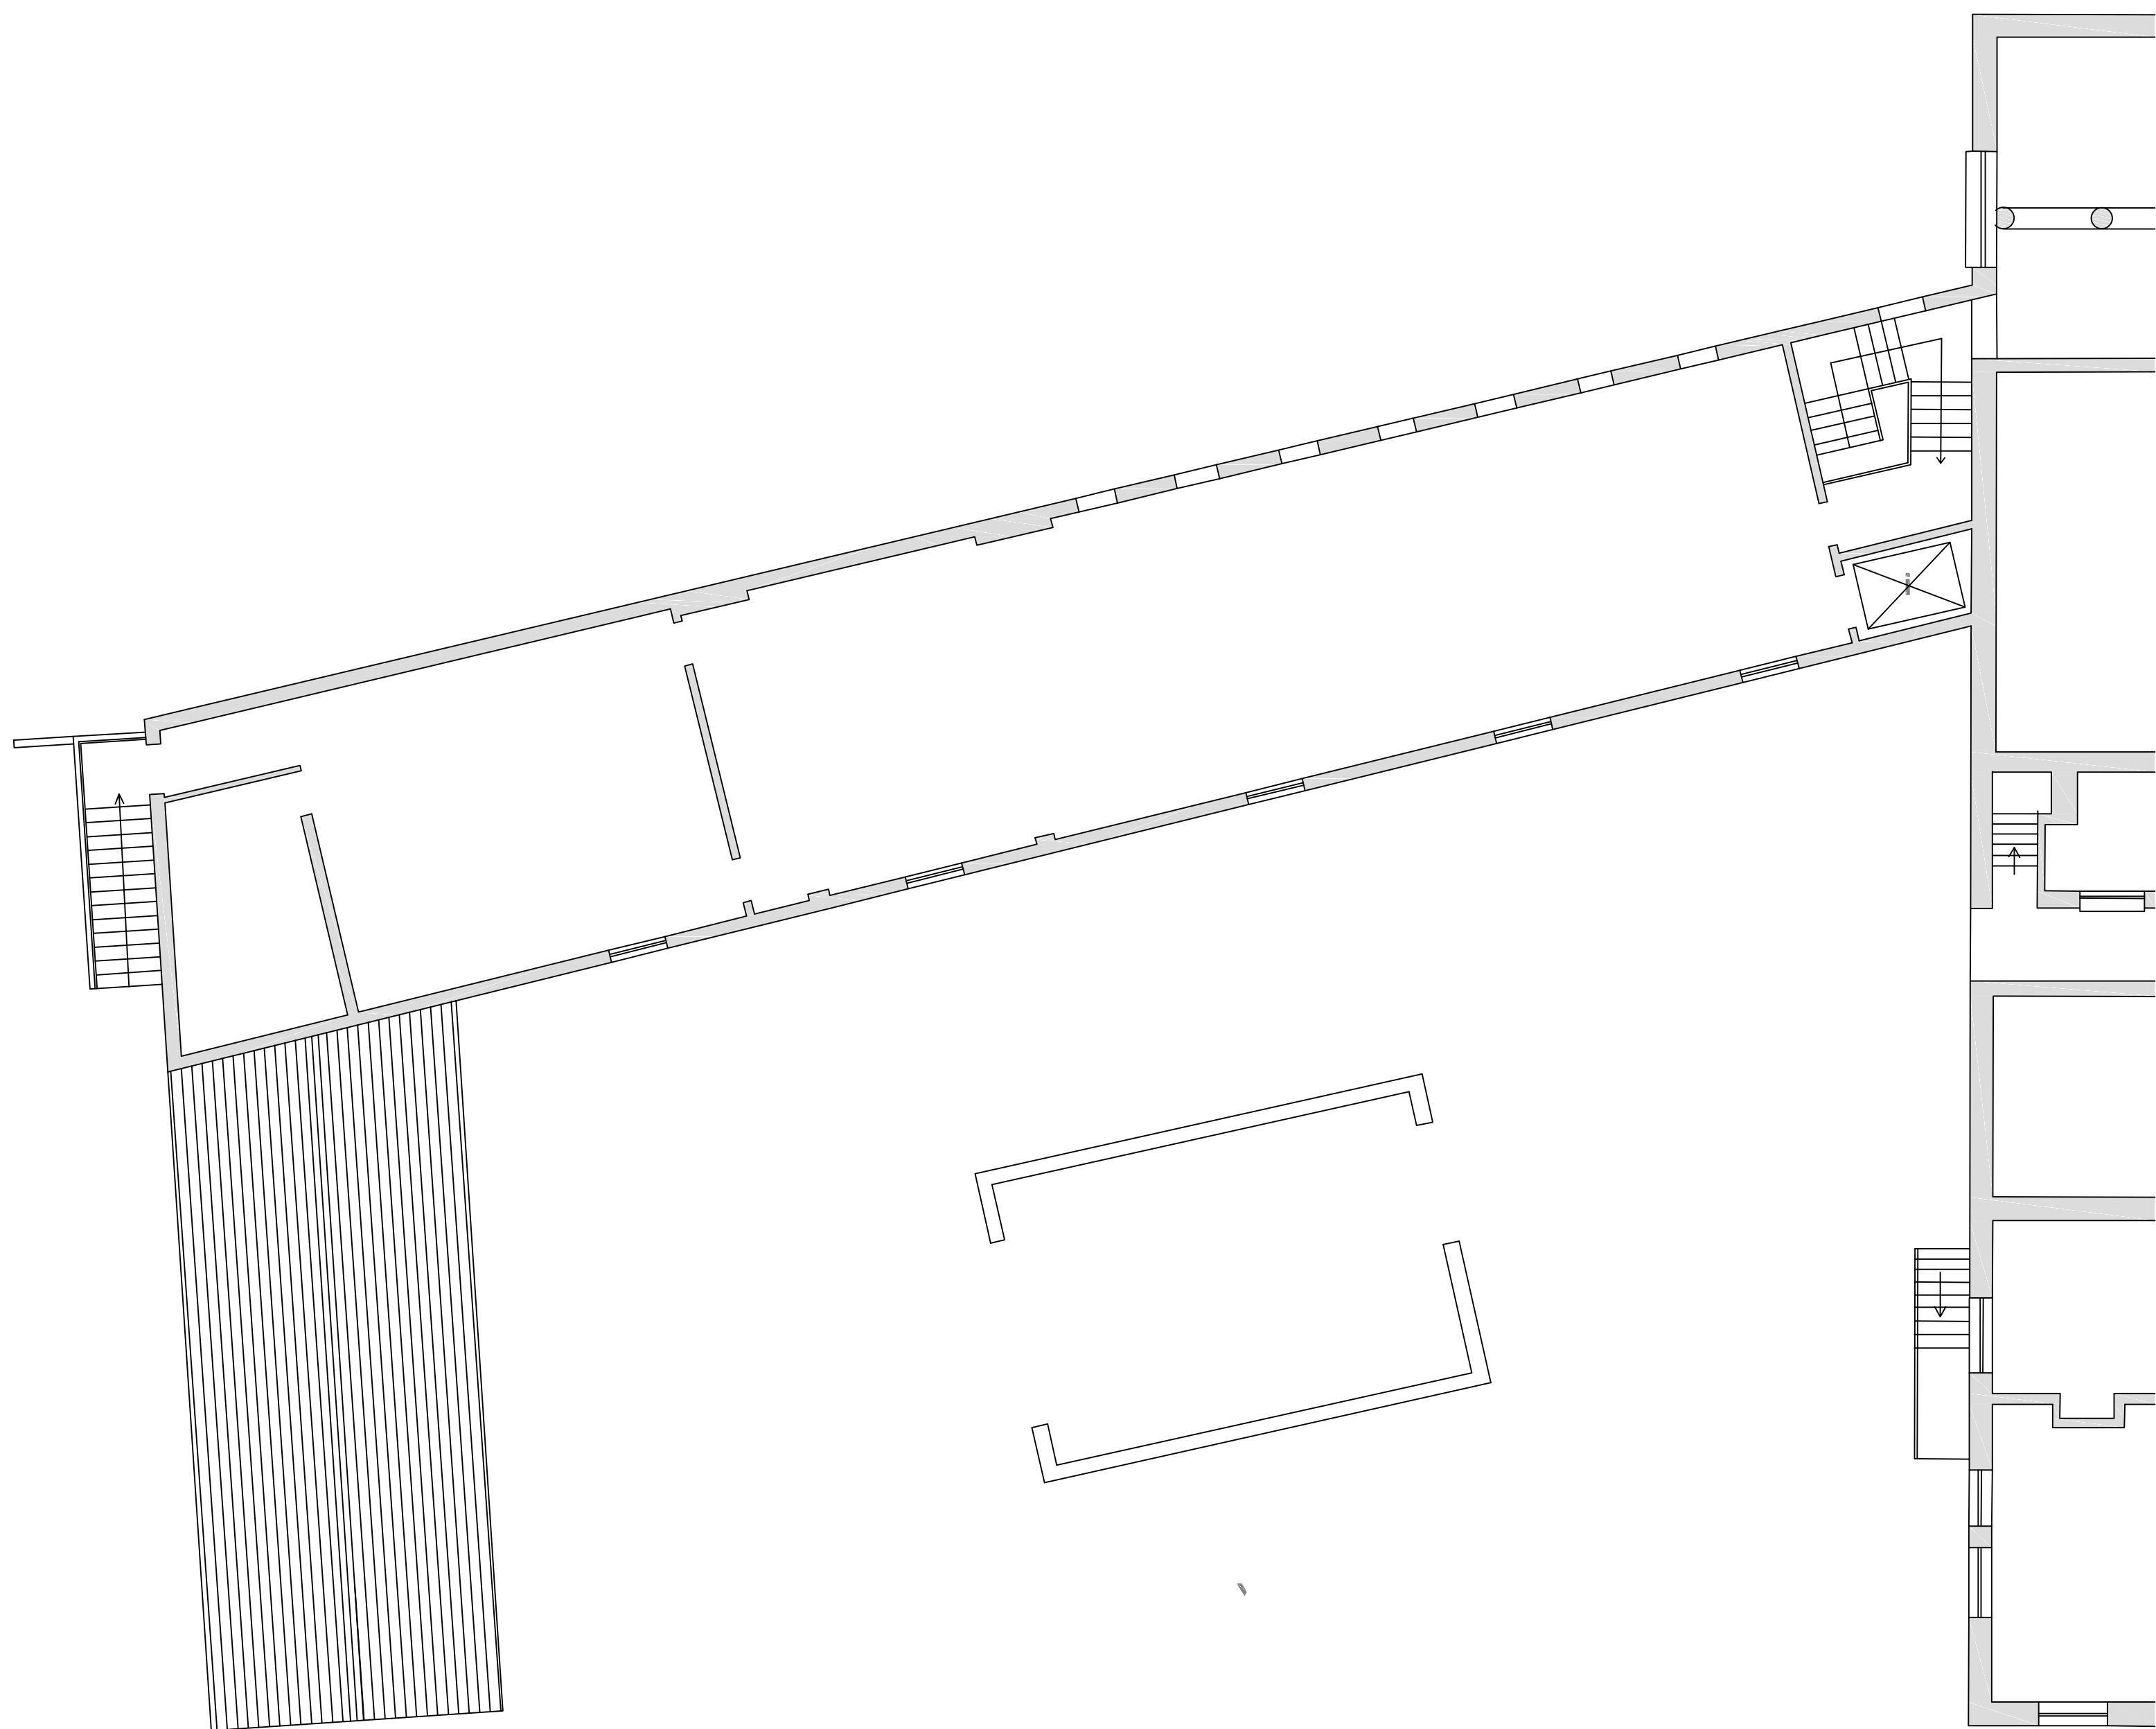


Floor Plans based on drawings provided by the National Trust.
Existing doors that do not have works to them not shown.
For works relating to fire stopping and survey of existing doors refer General Items on SoW.
Refer to Schedule of Works for details of works items noted.

[illegible]

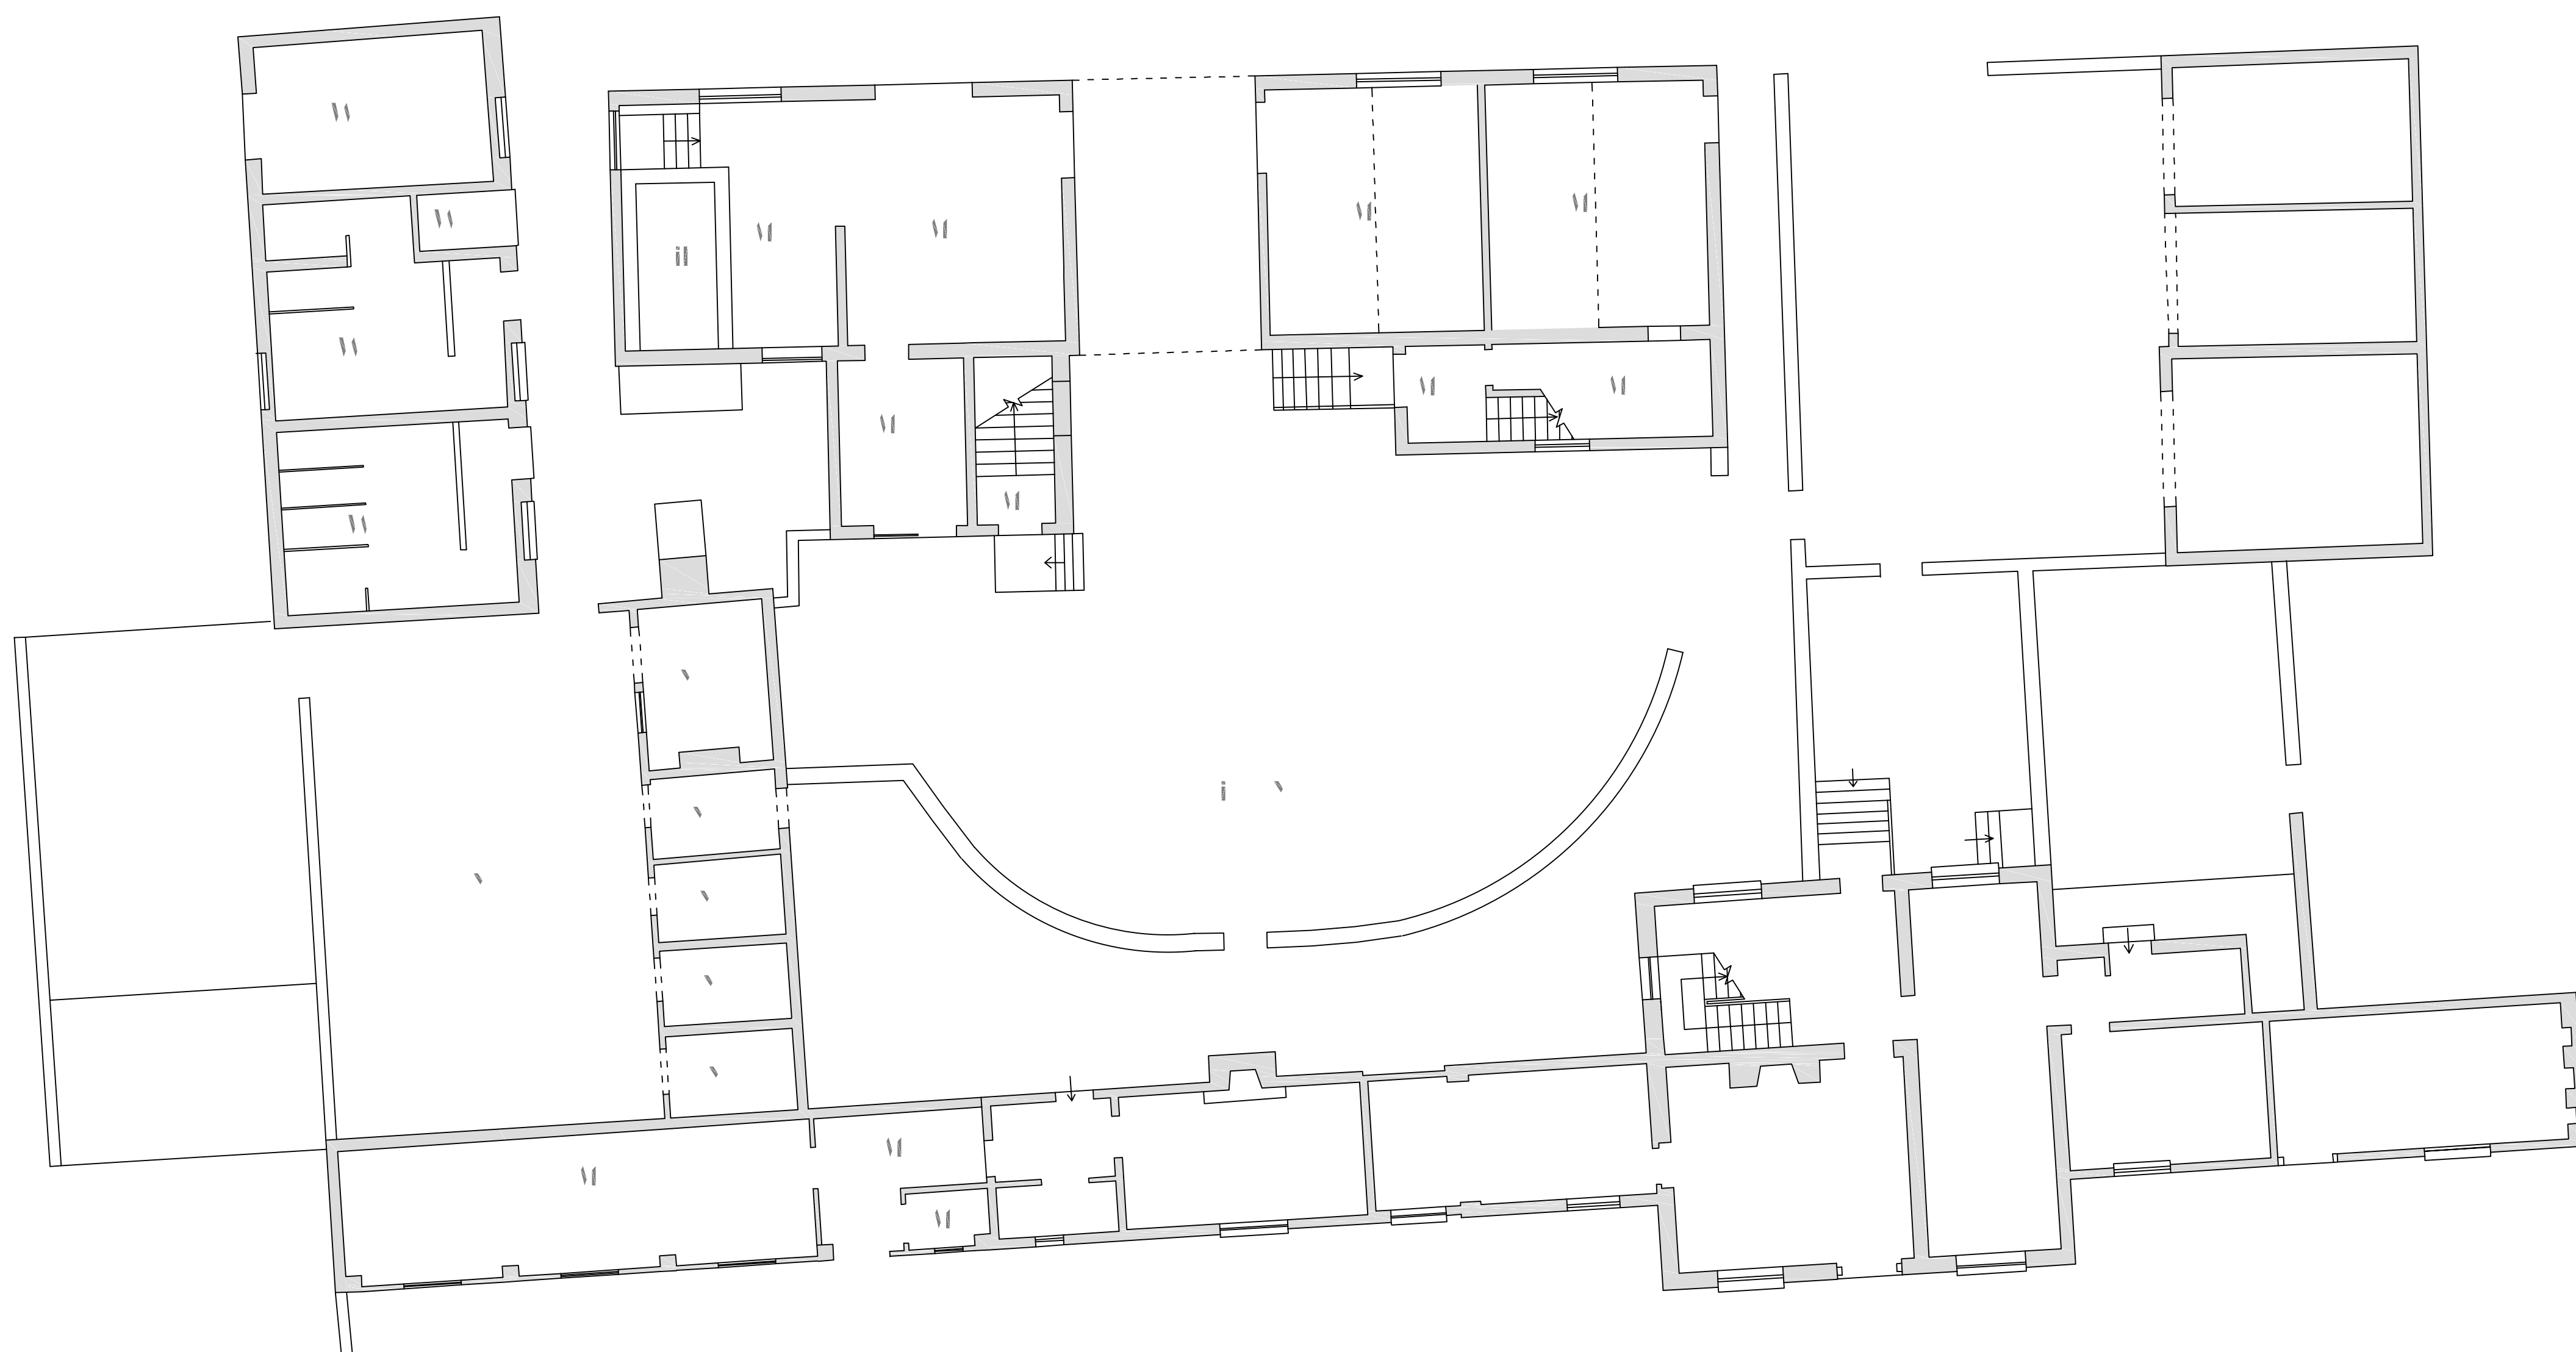

NOTES




Floor Plans based on drawings provided by the National Trust.
Existing doors that do not have works to them not shown.
For works relating to fire stopping and survey of existing doors refer General Items on SoW.
Refer to Schedule of Works for details of works items noted.

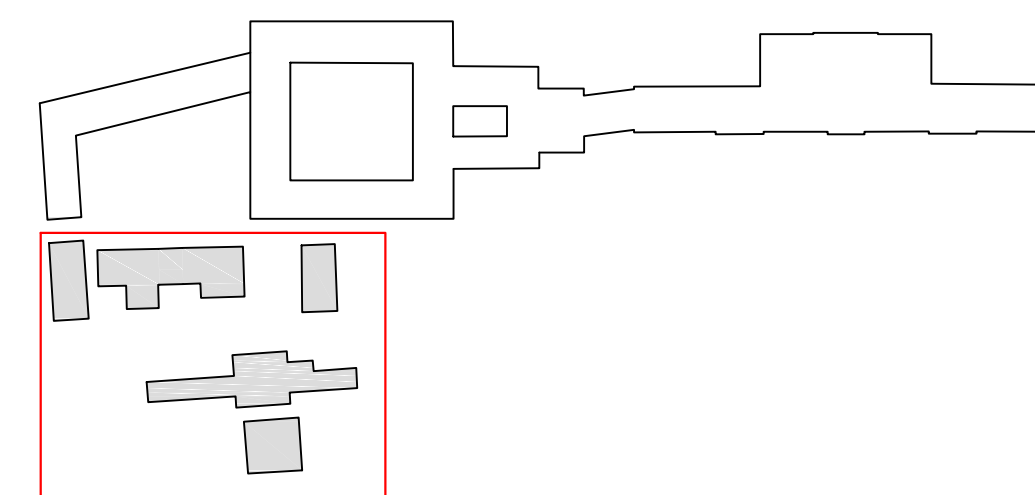

Key Plan:
Scale 1:1250

Notes										Drawing Status										Donald Insall Associates Chartered Architects and Historic Building Consultants Y Bewcs, Pool Lane Conwy LL32 8PZ (+44) 01492 592 378 conwy@insall-architects.co.uk Erddig Hall, Wrexham Existing Ground Floor Plan Lime Yard <table><tr><td>Project</td><td>NTWFS.01</td><td>No</td><td colspan="2">02-1009</td></tr><tr><td>Scale (A1)</td><td>1:100</td><td>Status</td><td>3P</td><td>Revision</td></tr><tr><td></td><td></td><td></td><td></td><td>0</td></tr></table>										Project	NTWFS.01	No	02-1009		Scale (A1)	1:100	Status	3P	Revision					0
Project	NTWFS.01	No	02-1009	
Scale (A1)	1:100	Status	3P	Revision	
				0	
1. Any dwg format drawing is to be read in conjunction with and at the scale of the accompanying pdf. 2. Where colours other than black or grey are used, the drawing must be plotted in colour. 3. For status 'C' (Construction) drawings all dimensions are to be checked on site by the contractor, scaling is for Local Authority purposes only. 4. Unless otherwise indicated, all dimensions are in millimeters. 5. All information on this drawing is to be read in conjunction with the relevant Donald Insall Associates specification and trade contractors' drawings and information by specialists. 6. In the event of any discrepancy, please contact us immediately. 7. This drawing may contain survey information by others and is to be used solely for the purposes for which it was issued. 8. These are uncontrolled documents issued for information purposes only. If you have any queries regarding the drawings, please contact DIA immediately. 9. Please note DIA cannot be held responsible for any errors arising from changes made to an uncontrolled dwg file.										F Feasibility S Sketch Design P Planning B Building Control D Developed Design M Measurement T Tender C Construction R Record																																		
Rev Date Dwn Auth Revision										PO 02-06-2023 RXF MTO Initial Issue																																		
Rev Date Dwn Auth Revision										Rev Date Dwn Auth Revision																																		

© 2019 DONALD INSALL ASSOCIATES LTD

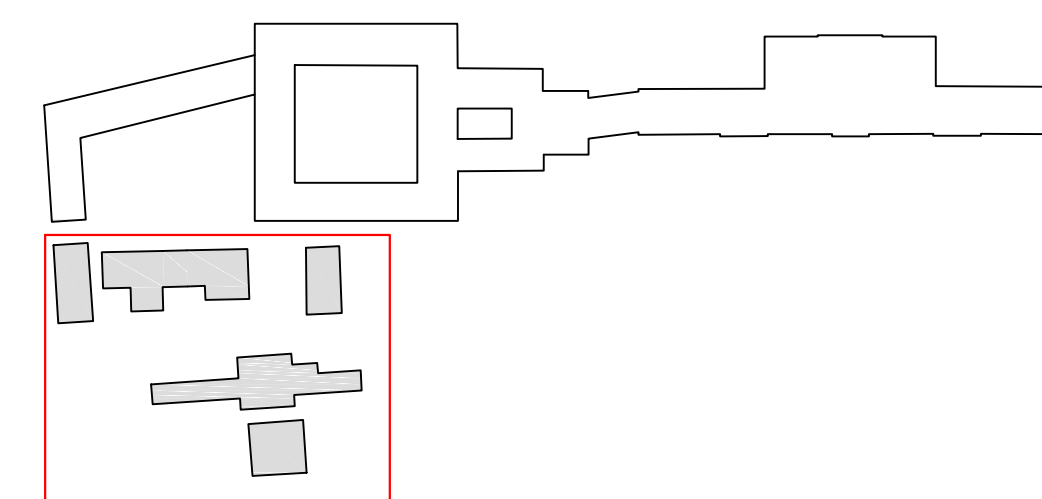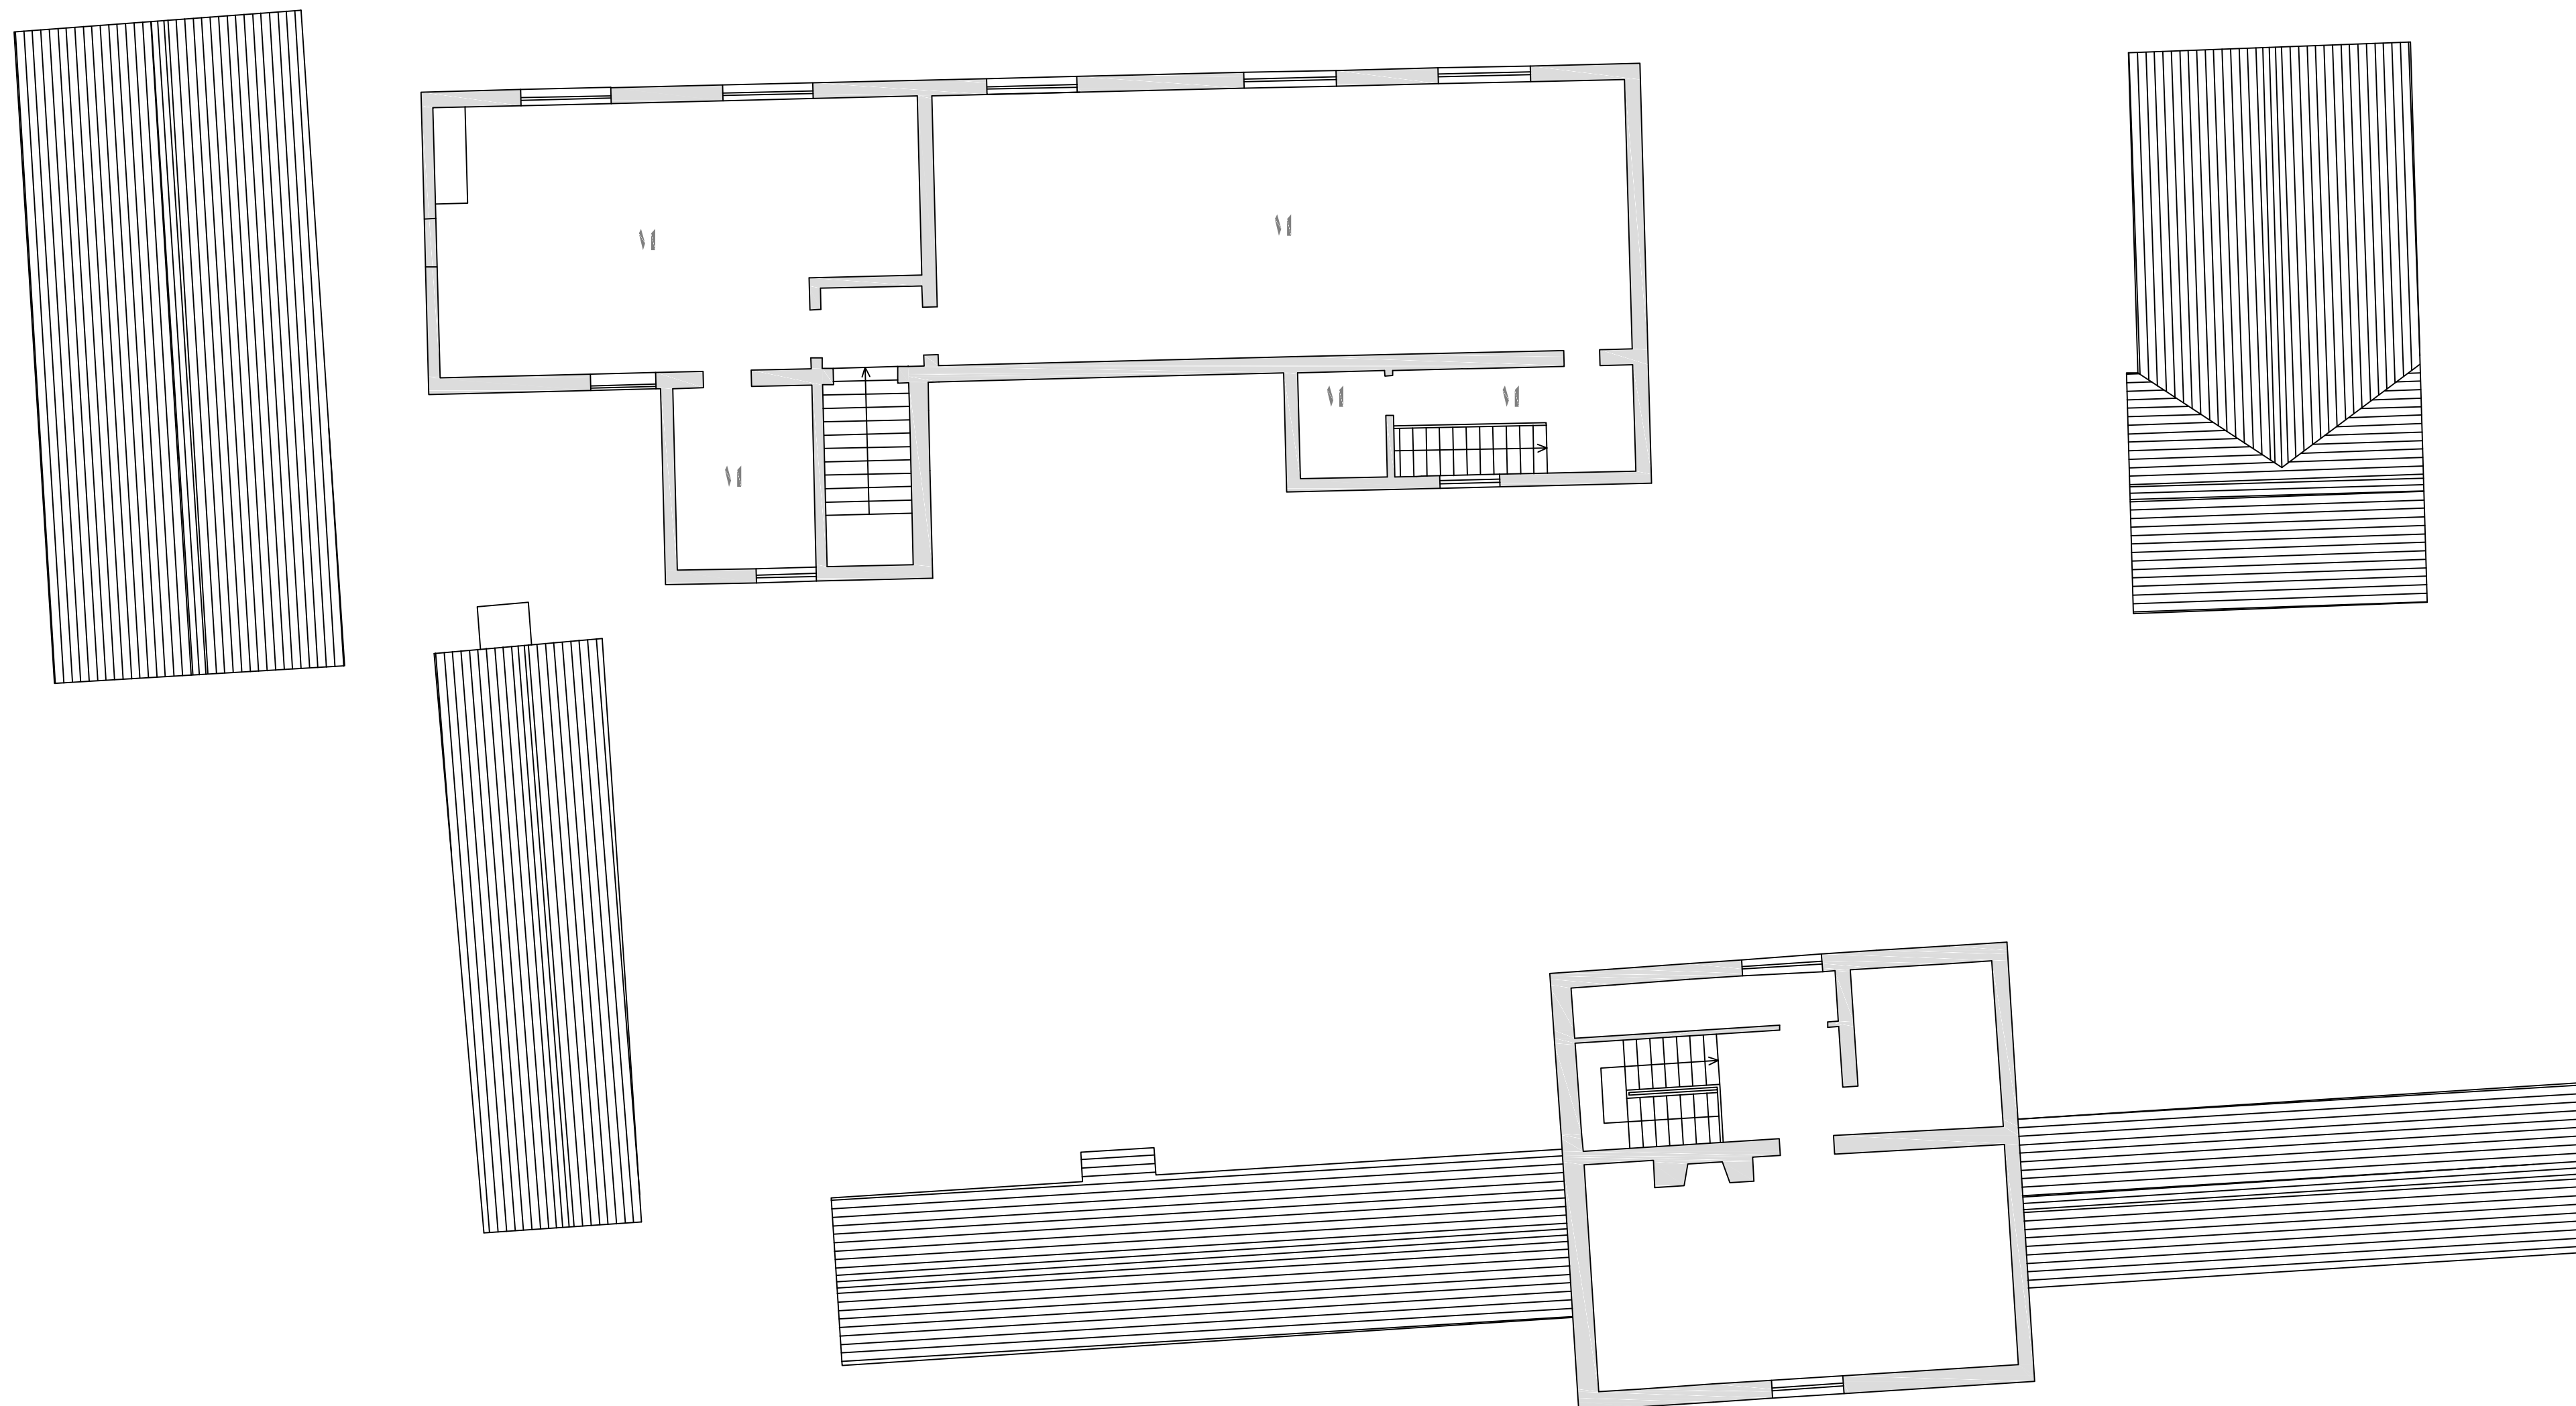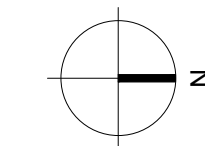

Key Plan:
Scale 1:1250

Floor Plans based on drawings provided by the National Trust.
Existing doors that do not have works to them not shown.
For works relating to fire stopping and survey of existing doors refer General Items on SoW.
Refer to Schedule of Works for details of works items noted.

Notes										Drawing Status										Donald Insall Associates Chartered Architects and Historic Building Consultants Y Bews, Pool Lane Conwy LL32 8PZ (+44) 01492 592 378 conwy@insall-architects.co.uk Erddig Hall, Wrexham Existing First Floor Plan Lime Yard Project NTWFS.01 No 02-1010 Scale (A1) 1:100 Status 3P Revision 0									
1. Any dwg format drawing is to be read in conjunction with and at the scale of the accompanying pdf.										F Feasibility																			
2. Where colours other than black or grey are used, the drawing must be plotted in colour.										S Sketch Design																			
3. For status 'C' (Construction) drawings all dimensions are to be checked on site by the contractor, scaling is for Local Authority purposes only.										P Planning																			
4. Unless otherwise indicated, all dimensions are in millimeters.										B Building Control																			
5. All information on this drawing is to be read in conjunction with the relevant Donald Insall Associates specification and trade contractors' drawings and information by specialists.										D Developed Design																			
6. In the event of any discrepancy, please contact us immediately.										M Measurement																			
7. This drawing may contain survey information by others and is to be used solely for the purposes for which it was issued.										T Tender																			
8. These are uncontrolled documents issued for information purposes only. If you have any queries regarding the drawings, please contact DIA immediately.										C Construction																			
9. Please note DIA cannot be held responsible for any errors arising from changes made to an uncontrolled dwg file.										R Record																			
© 2019 DONALD INSALL ASSOCIATES LTD																				PO02-06-2023RXFMTOInitial Issue									
RevDateDwnAuthRevision										RevDateDwnAuthRevision										RevDateDwnAuthRevision									