




Existing Site Plan
1 : 2000

Rev	Date	By	Description
A	10/03/2023	JMS	Revised in line with CBRE comments
B	27/03/2023	AZ	Drawing revised in line with comments received on design team meeting on 27.03.2023
C	29/03/2023	AZ	Drawing revised in line with comments received on design team meeting on 28.03.2023

LEGEND	
	Application Boundary 37.21Ha 91.94Ac
	Ownership Boundary 89.30Ha 220.66Ac

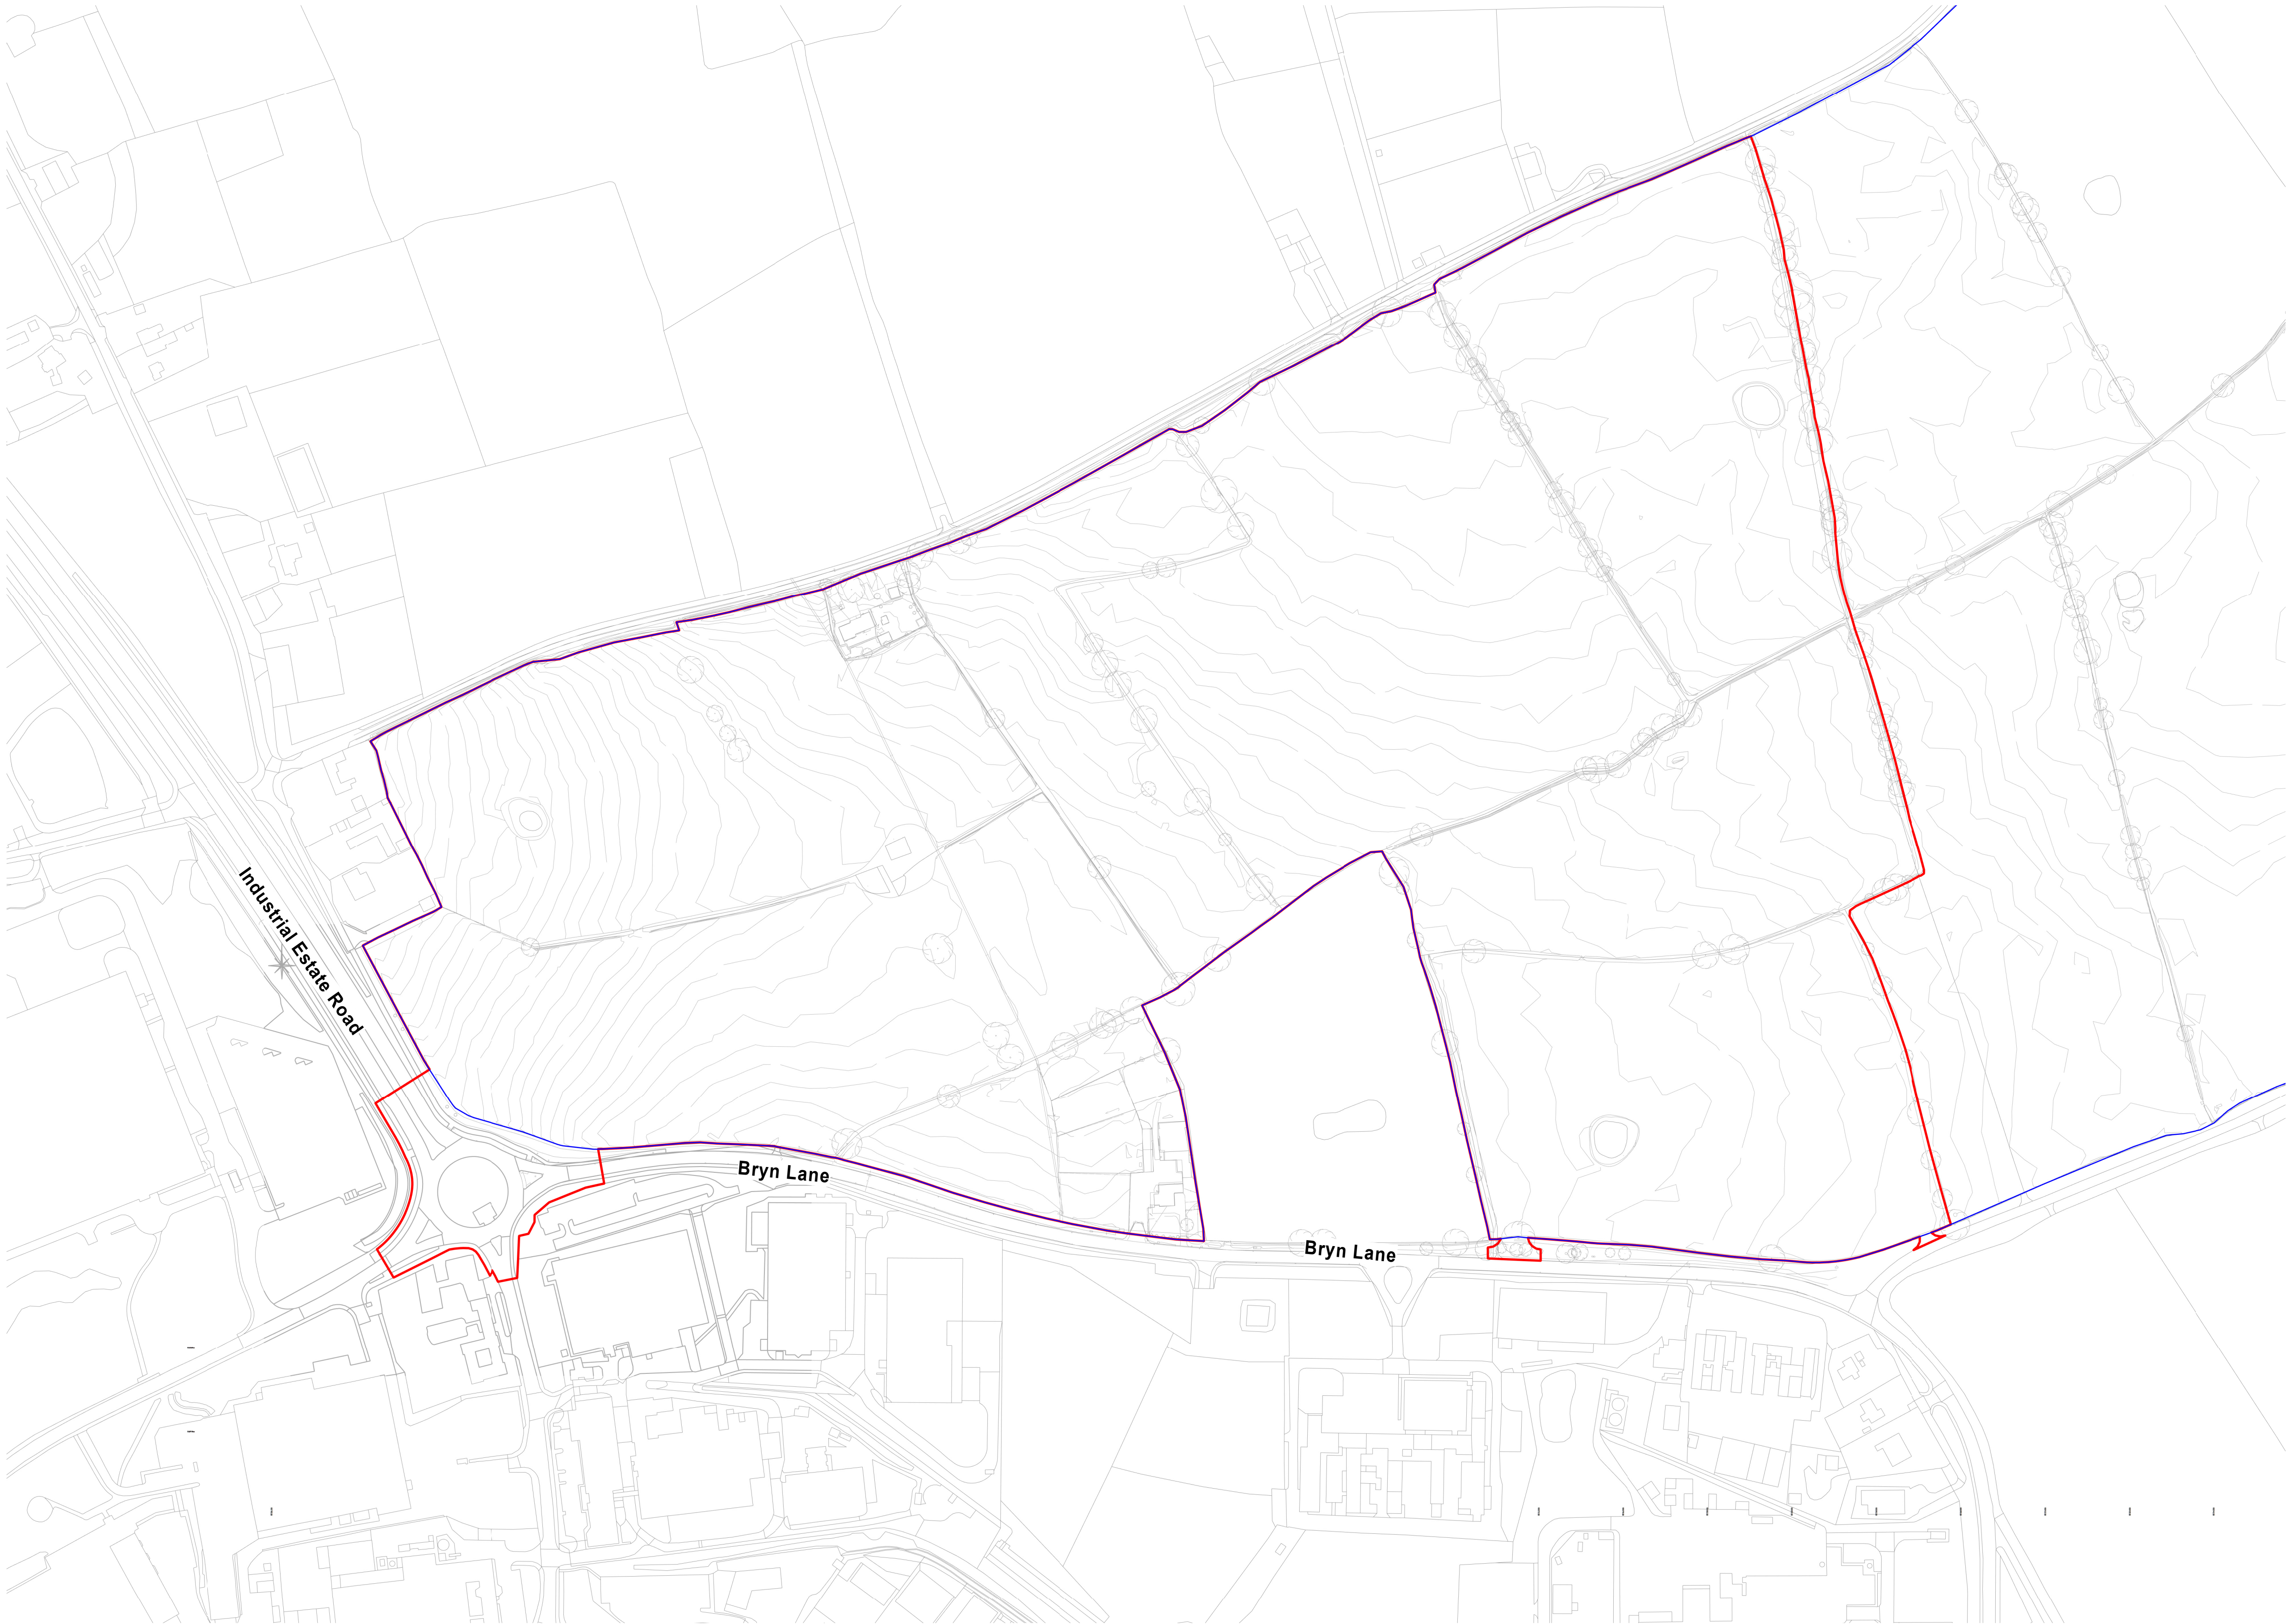

SGP

Architects + Masterplanners

Waterfront House
2a Smith Way
Grove Park
Enderby
Leicester LE19 1SX

t: +44 (0)116 247 0557

www.stephengeorge.co.uk

Wrexham
Bryn Lane

Drawing Name:
Existing Site Plan

Drawing Stage: **PLANNING**

Status: **INFORMATION**

SGP File Ref: 23136-SGP-ZZ-ZZ-M3-A-000001

22-136	17/02/2023	AZ	MMS	As indicated @ A1	C
SGP Project No	Date	Drawn	Team	Scale	Rev

Drawing Number:

22136-SGP-ZZ-ZZ-DR-A-111003
Project Code Originator Volume Level Type Role Number

Red Line Boundary based on OIS Data and NOT confirmed as the Legal Boundary

This drawing, the works and concepts depicted are copyright of Stephen George + Partners LLP and may not be reproduced or made use of, either directly or indirectly without express written consent. All heights, levels, sizes and dimensions to be checked on site before any work is put to hand.
Information shown on this drawing that is produced by others has not been verified by Stephen George + Partners LLP and no liability is accepted for its accuracy.
This document is prepared for the sole use of the documented recipient and Stephen George + Partners LLP accepts no liability for use of this document by parties other than the party for whom it was prepared or for purposes other than those for which it was prepared.

