

Just above the eaves on each building there will be a small overhang which will prevent any rainwater entering the house.
The popholes open for the birds on exit on an angle so they can get out but the opening is protected from rain entering by the ophile.



THIS DRAWING IS TO BE READ IN CONJUNCTION WITH ALL RELATED DRAWINGS. ALL DIMENSIONS MUST BE CHECKED AND VERIFIED ON SITE BEFORE COMMENCING ANY WORK OR PRODUCING SHOP DRAWINGS. THE ORIGINATOR SHOULD BE NOTIFIED IMMEDIATELY OF ANY DISCREPANCY. THIS DRAWING IS COPYRIGHT AND REMAINS THE PROPERTY OF ROGER PARRY & PARTNERS.

Dirty water from wash down will be collected in in 500 litre tanks, which will be taken by vacuum tanker and exported. The tanks will be compliant with SSAFO Regulations 9Wales) 2010 Standards.

The clean and foul water drainage systems will be kept separate in order to ensure no pollution incident occurs to the environment.

Clean water from roof and clean surfaces to open and stone filled infiltration trenches and a piped system each side of the buildings. It will be collected in an underground storage tank with 2000 gallon capacity to be used for washing down purposes.

Any surplus clean water will drain into existing soakaways and will be directed away from existing surface waters. At the wash down stage the clean water system around the yard will be switched to the underground dirty water tank.

Soil type: Freely draining acid loamy soils over rock.


Rev	Description	Date	Dr by	App by
Original				



Residential - Agricultural - Commercial

Job	Proposed organic poultry unit at Cae Mor		
Title	Drainage Plan		
Location	Cae Mor Llwynmawr Llangollen LL20 7BE		
Client	Cae Mor Poultry		
Scales	1:500 @ A3		
Drawing No.	RB-MZ555-06		
Drawn by	AZ	Date	20/10/2020

HOGSTOW HALL, MINSTERLEY
SHREWSBURY, SHROPSHIRE, SY5 0HZ
Tel: 01743 791336 Fax: 01743 792770
email: mail@rogerparry.net
Web address: www.rogerparry.net
Roger Parry & Partners LLP is registered in England No 10711201
Registered Office: 10711201, Minsterley, Shropshire, SY5 0HZ
A list of members of the LLP is available at the above address

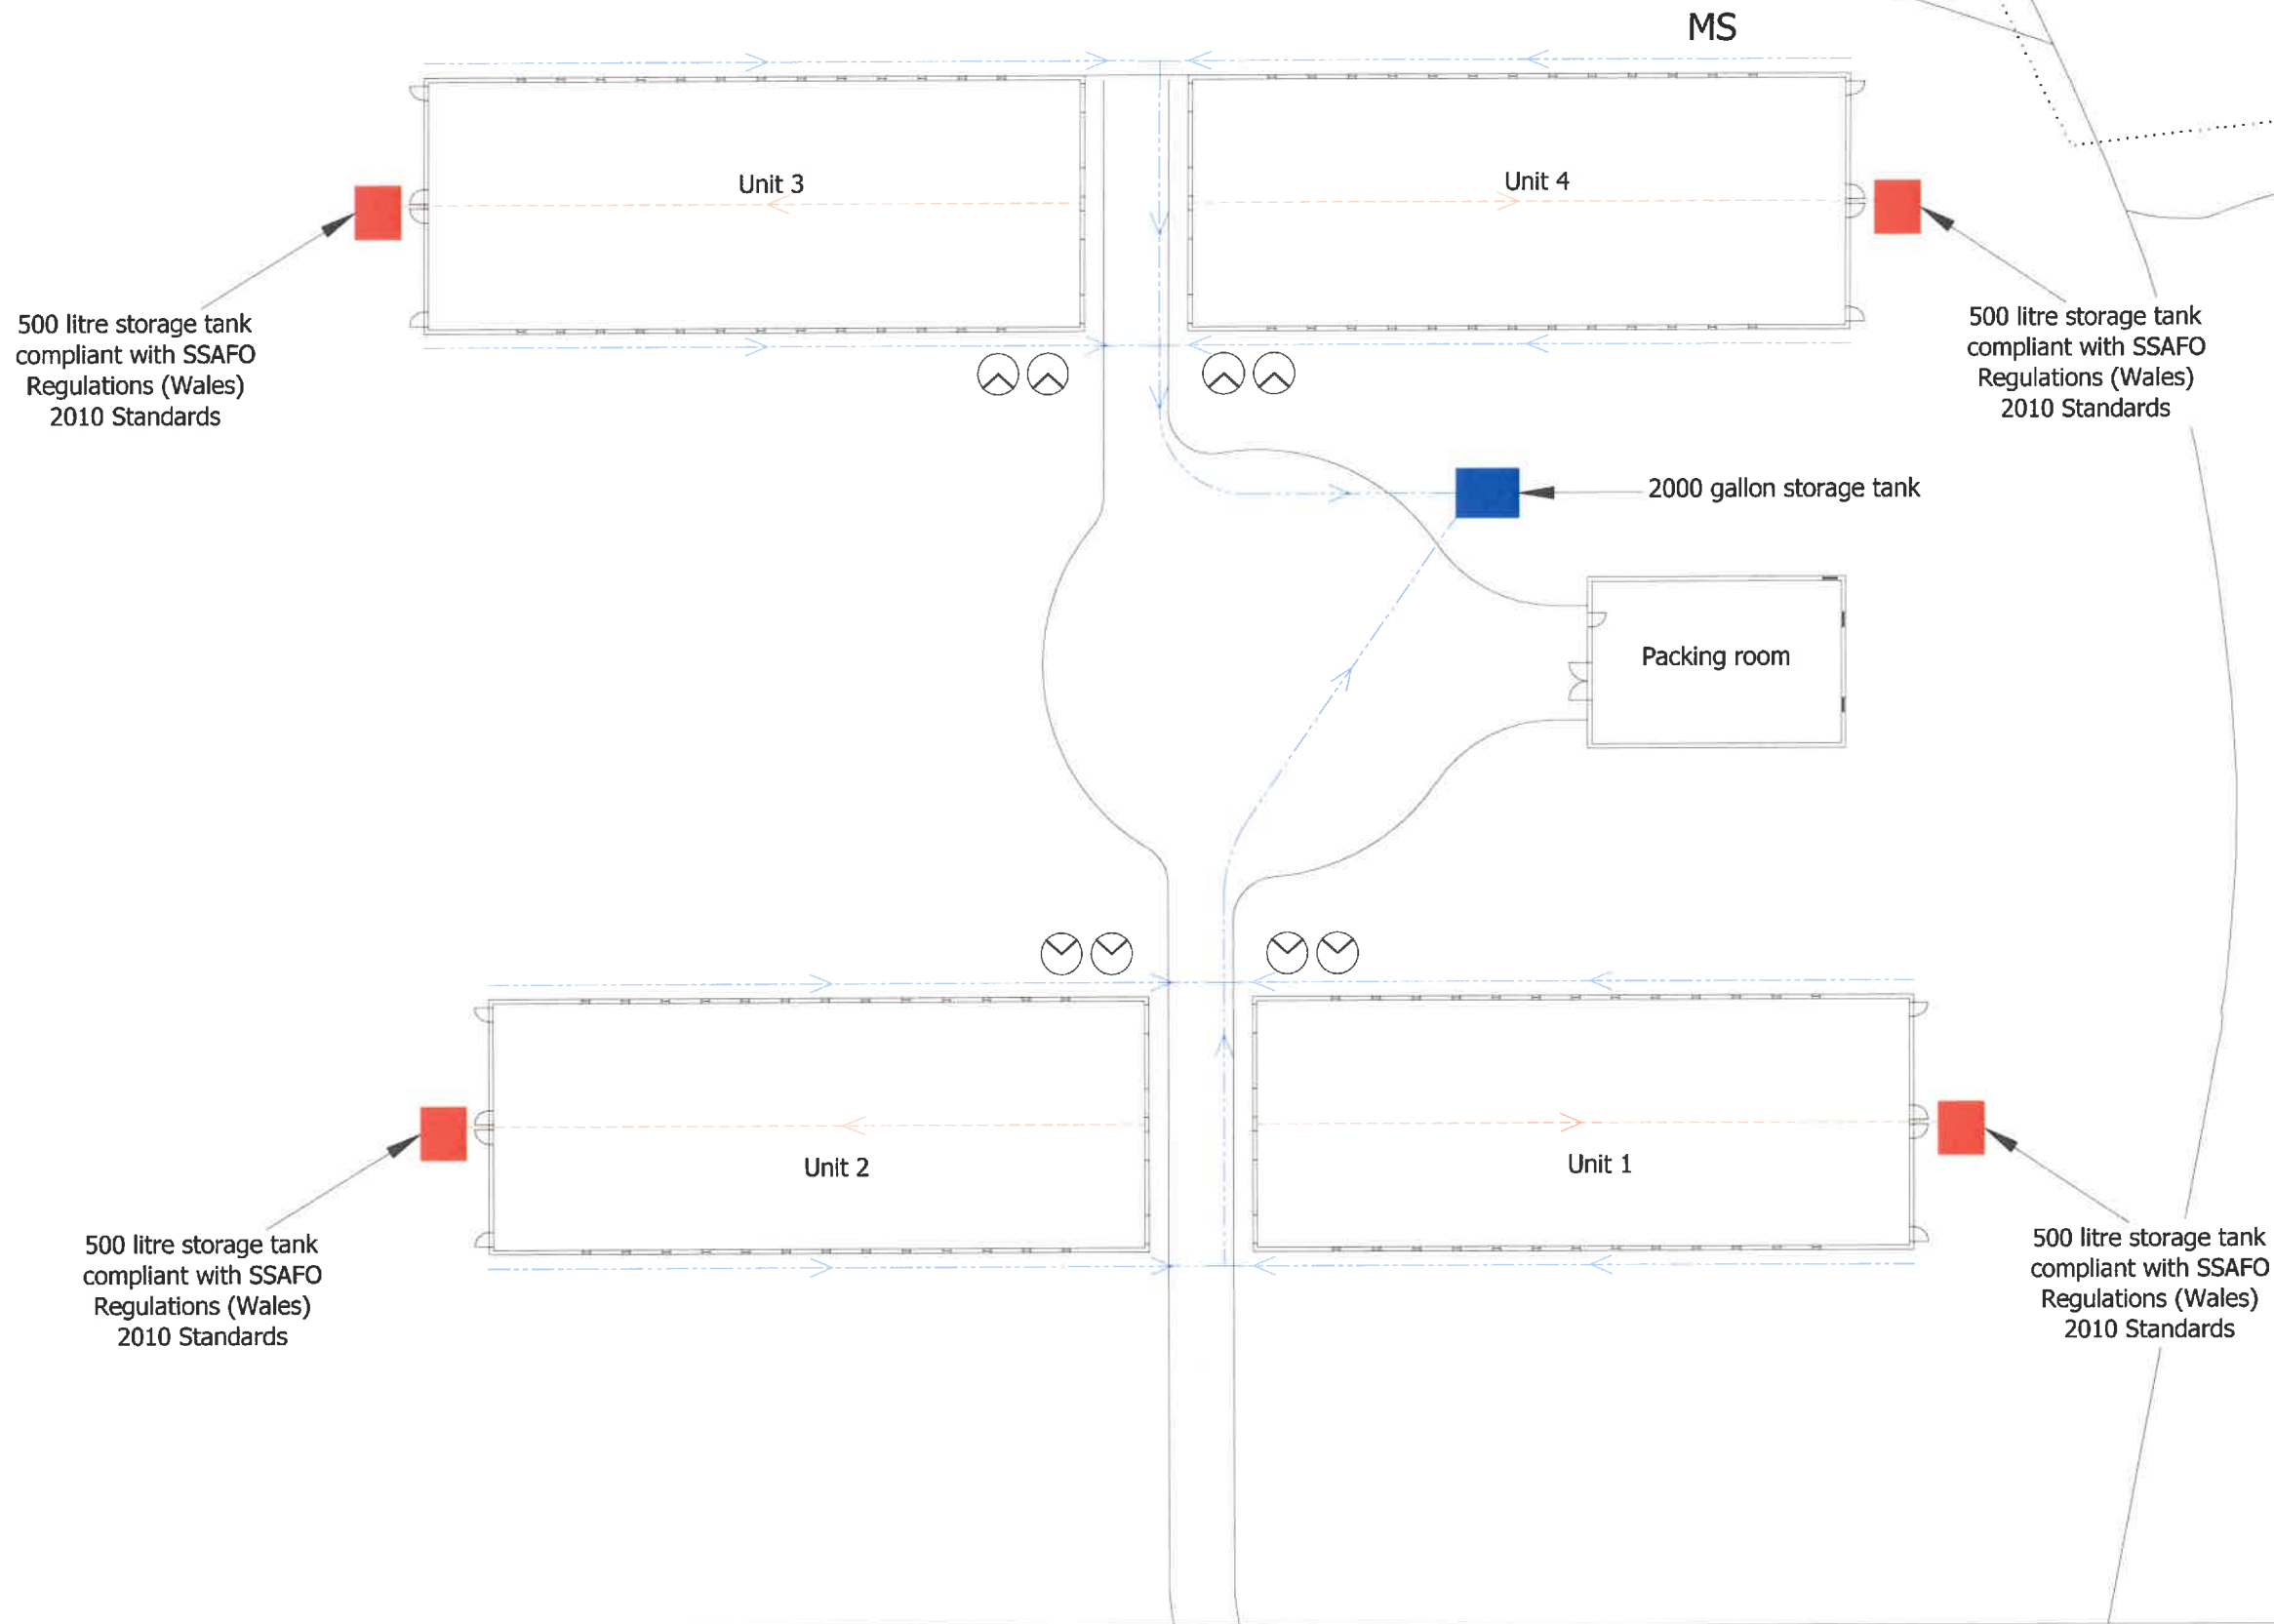

500 litre storage tank
compliant with SSAFO
Regulations (Wales)
2010 Standards

500 litre storage tank
compliant with SSAFO
Regulations (Wales)
2010 Standards

2000 gallon storage tank

Packing room

500 litre storage tank
compliant with SSAFO
Regulations (Wales)
2010 Standards

500 litre storage tank
compliant with SSAFO
Regulations (Wales)
2010 Standards