



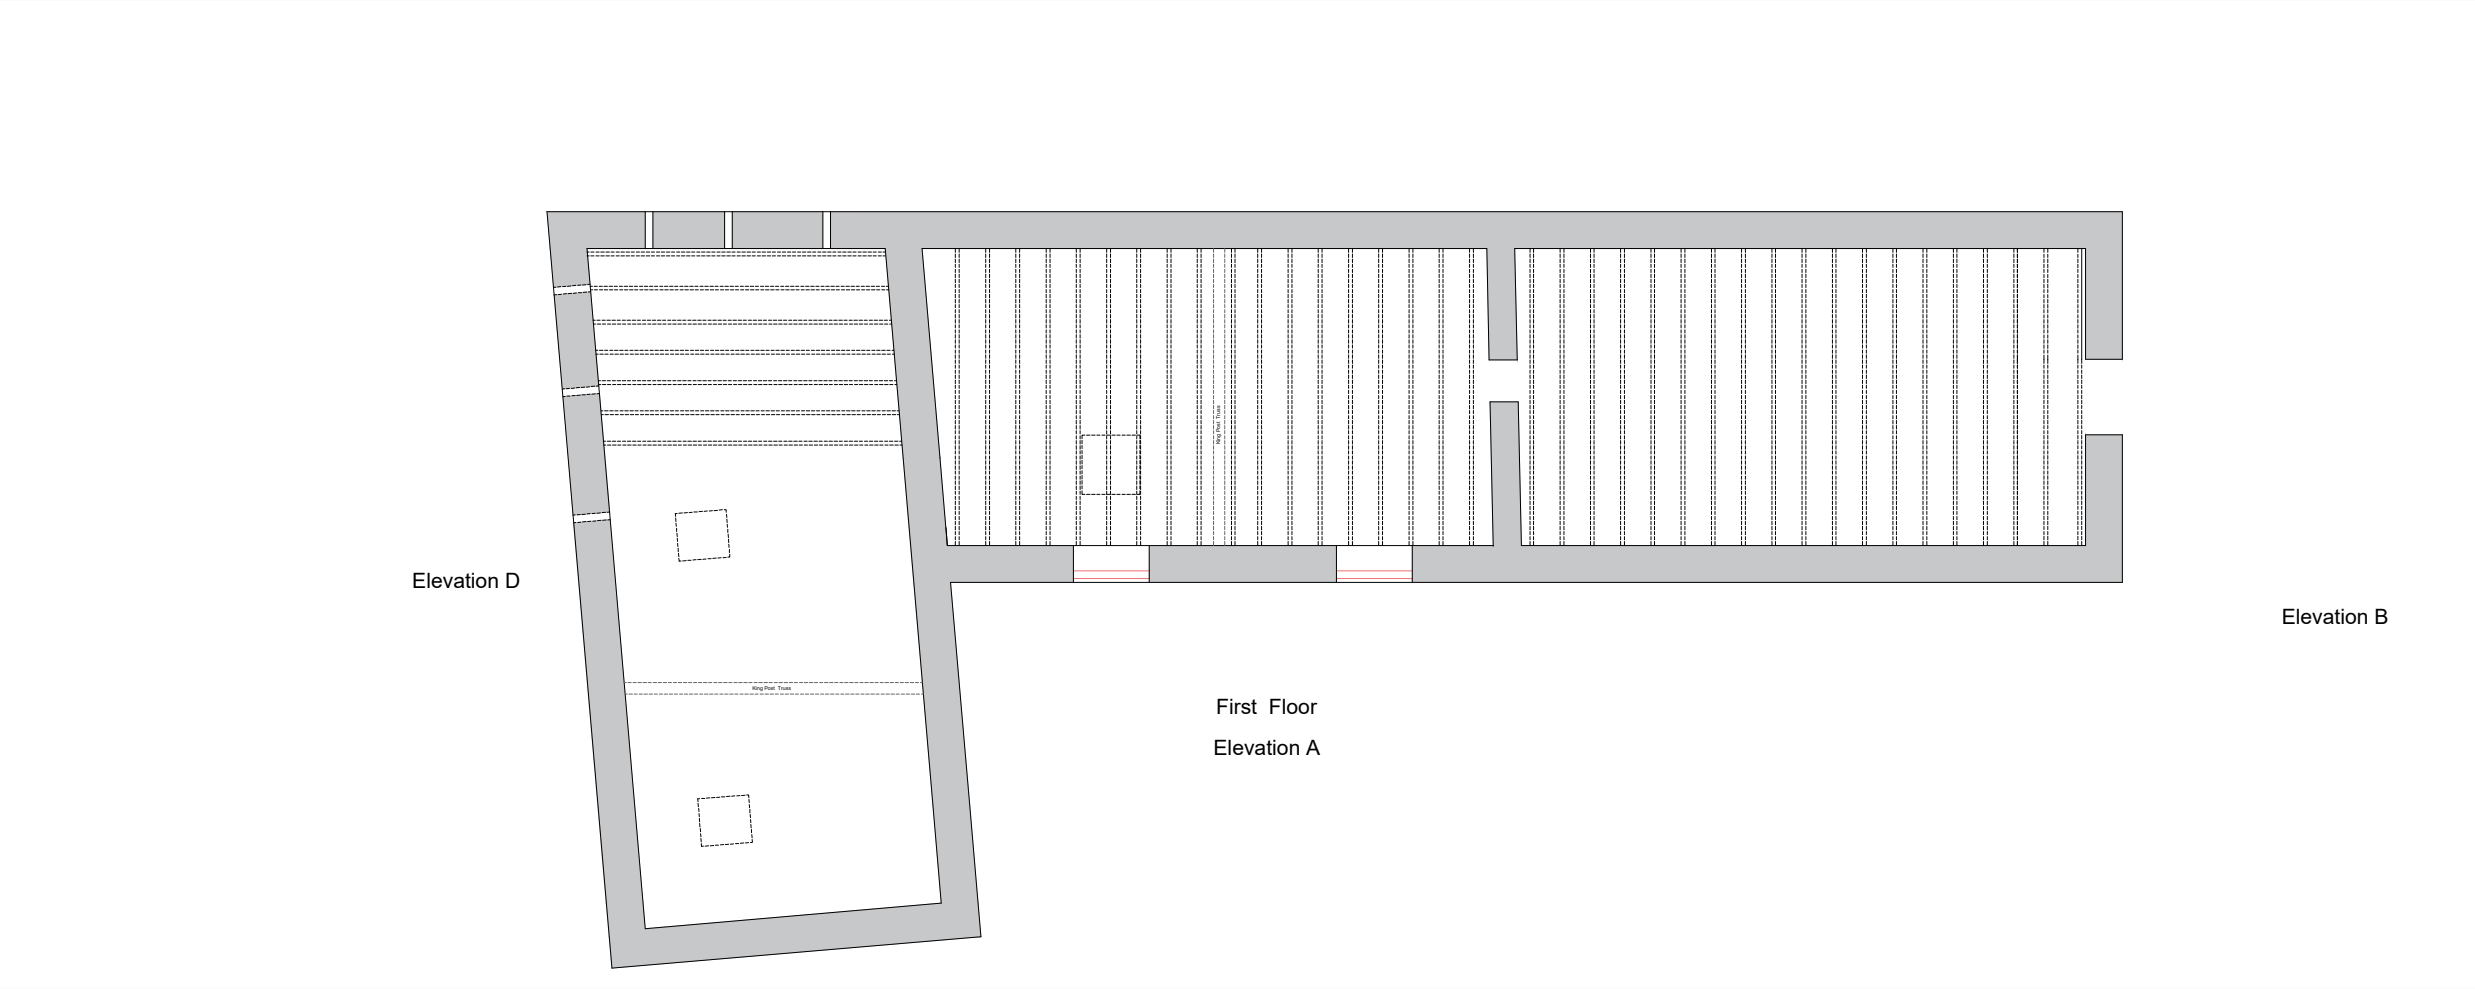

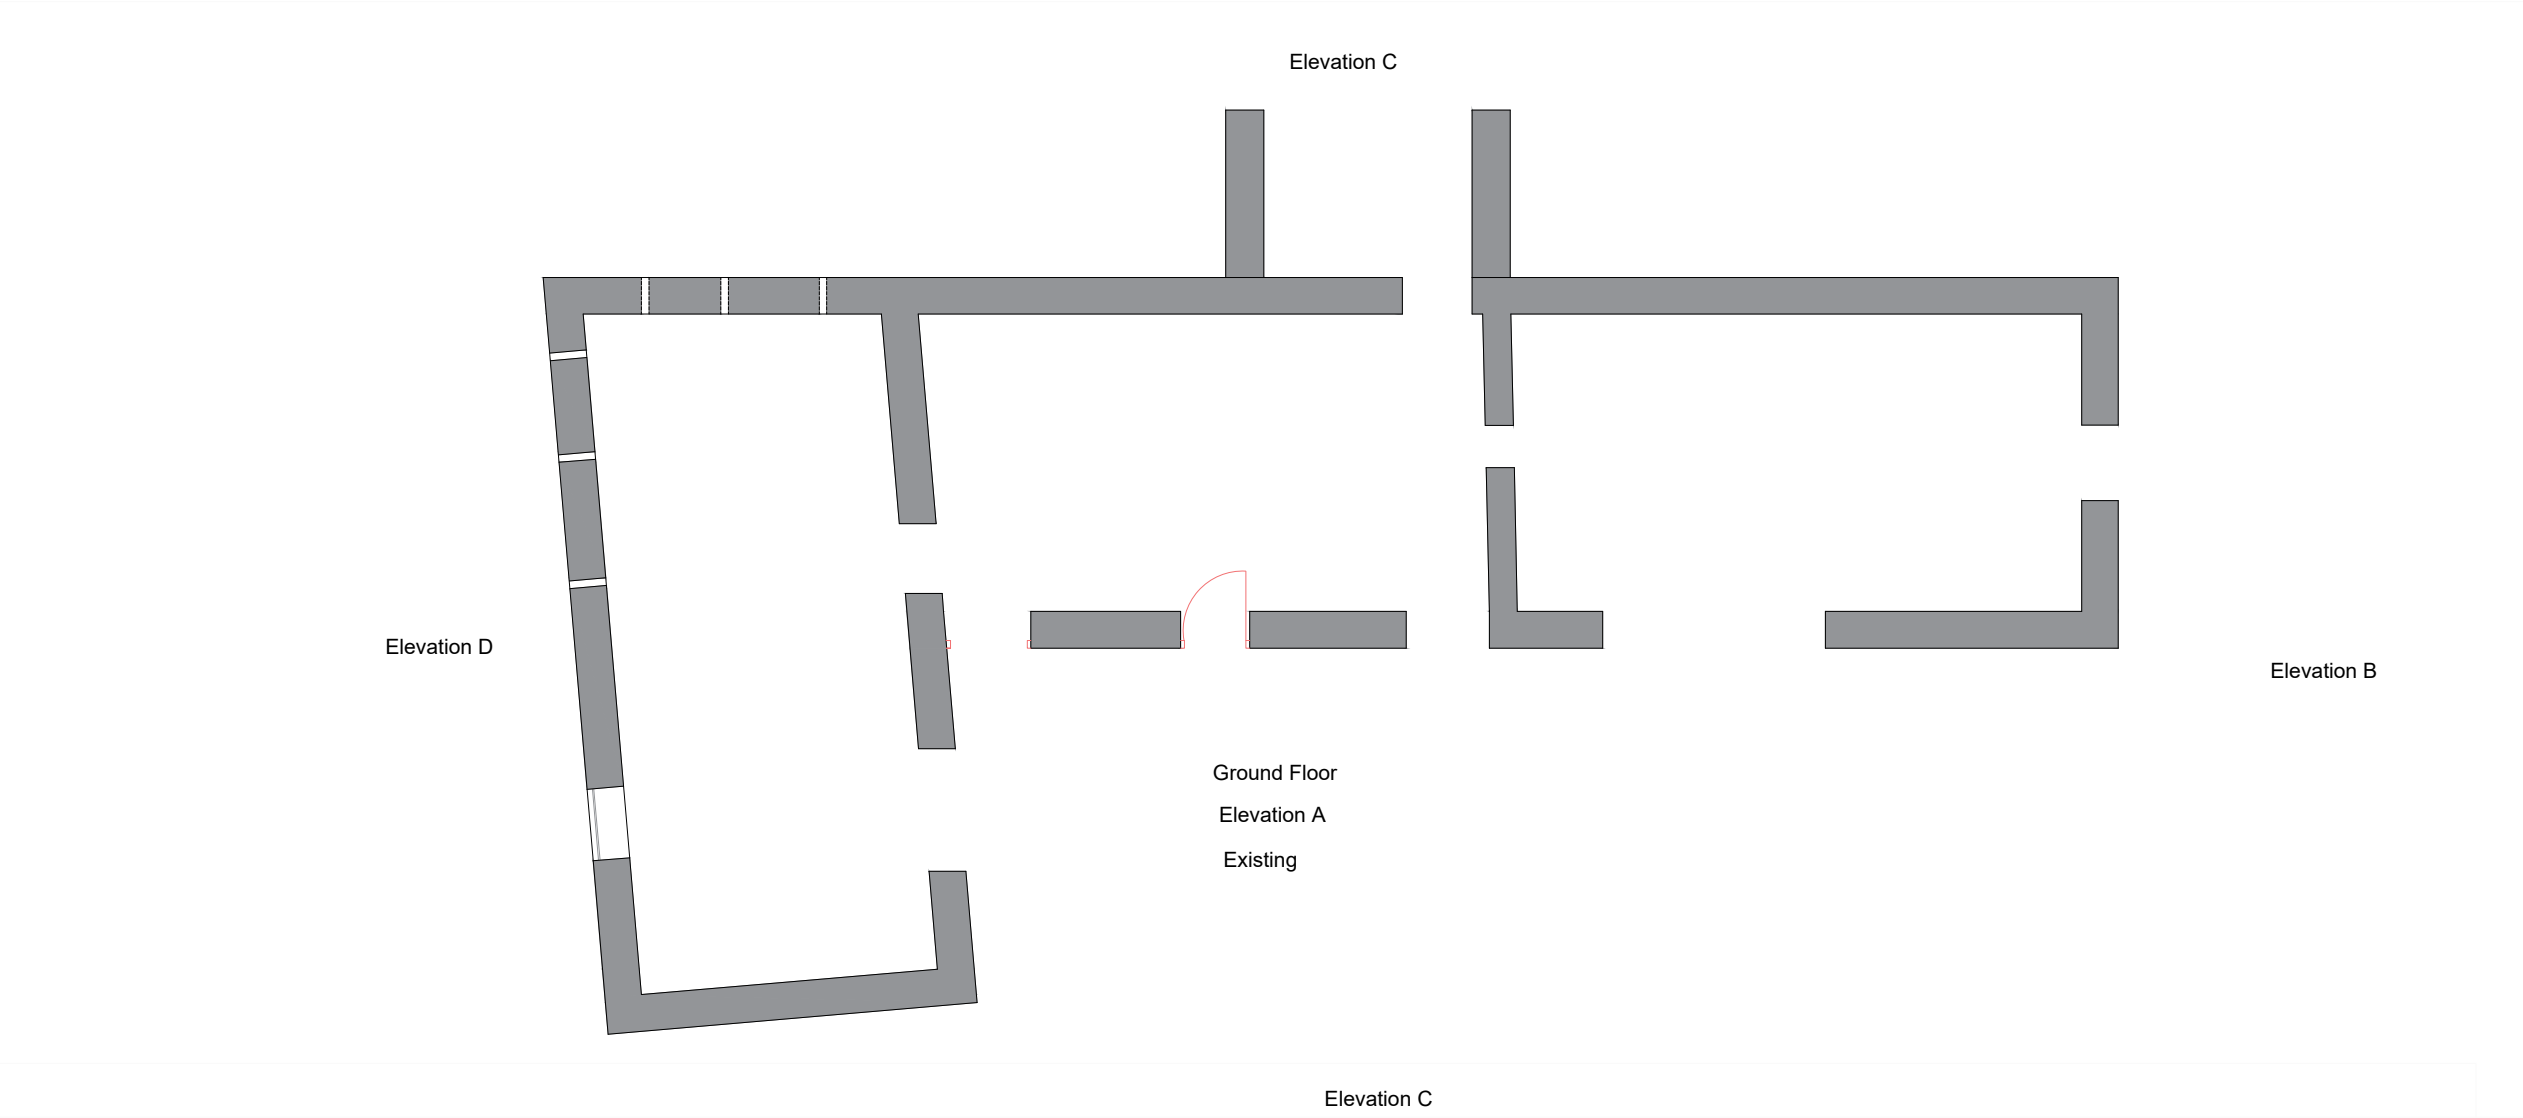

Lane End
Teddmore Road
West Felton
Owesity
Shropshire
SY11 4ER
Tel: 06161 610317
Email: info@forgeproperty.co.uk

Notes;

Project; Cae Madog Traditional Barn conversion	
Title; Existing Floor Plans	Scale (A3); 1:100
Dwg No; Thom-EE-003	Date; 17/03/21
Revision;	