


Site Plan

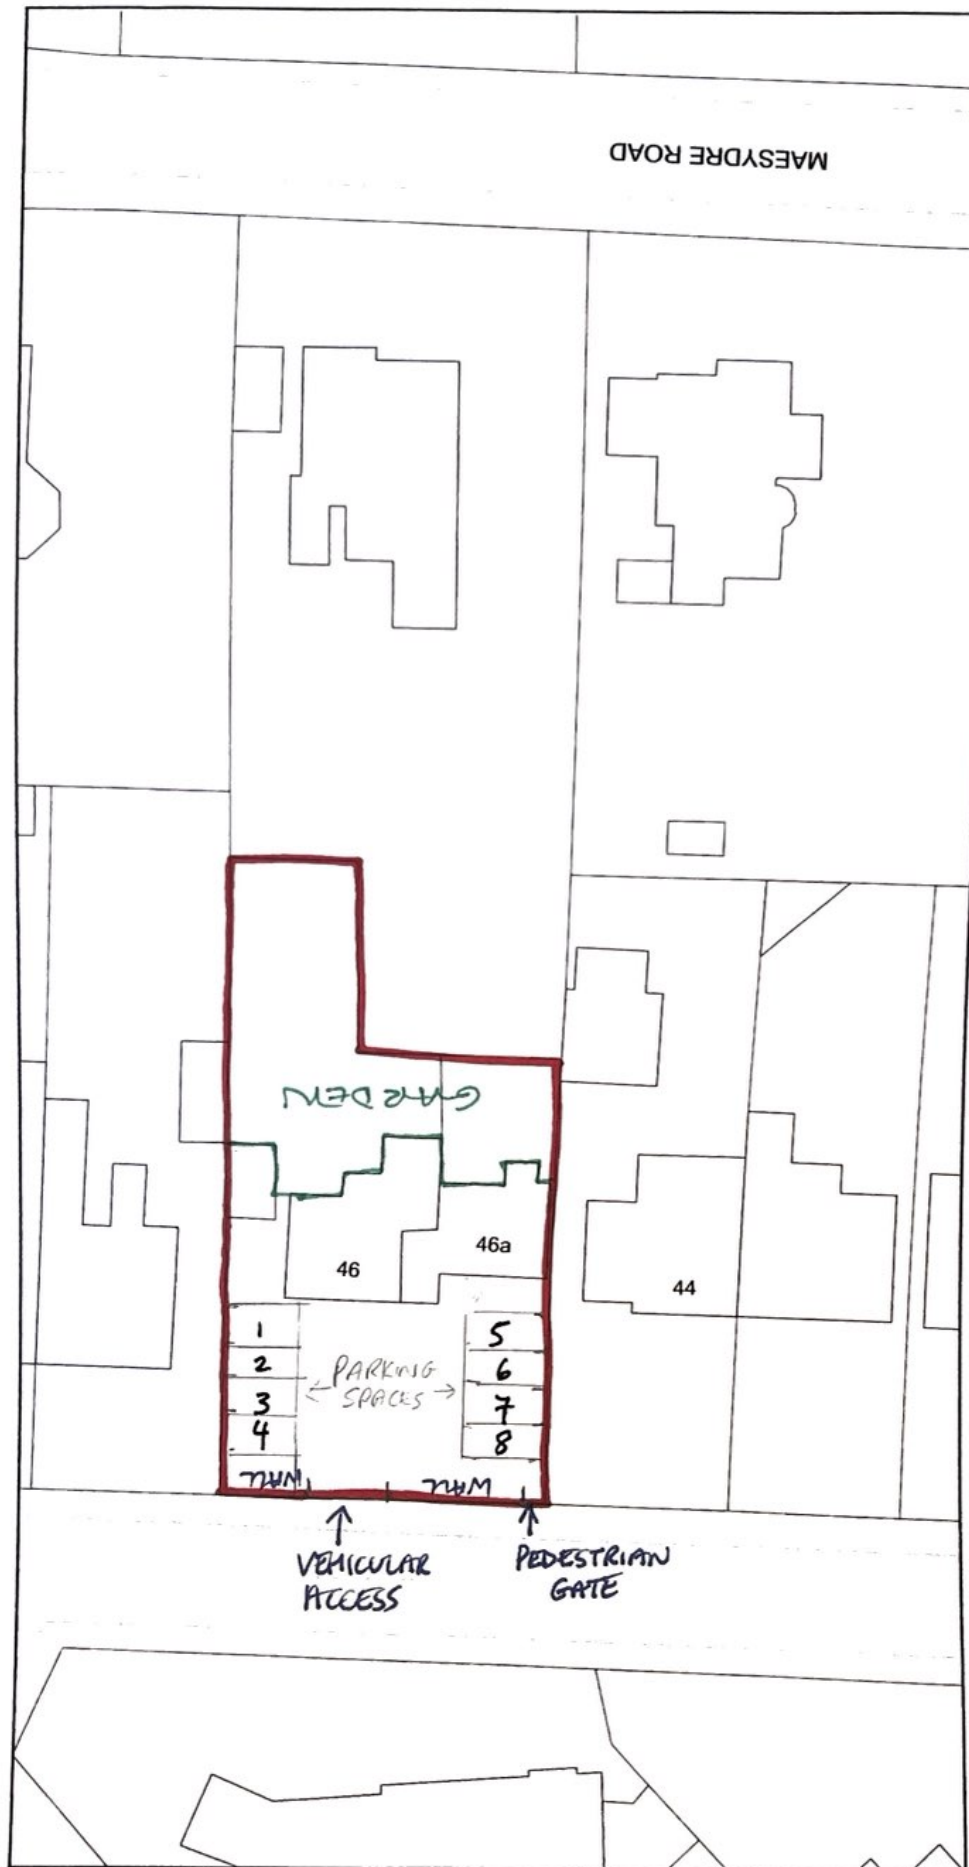

Plan Produced for: Safe Hands Homes Ltd

Date Produced: 29 Apr 2024

Plan Reference Number: TORQM24120143435495

Scale: 1:500 @ A4

© Crown copyright and database rights 2023 OS 100042766

