



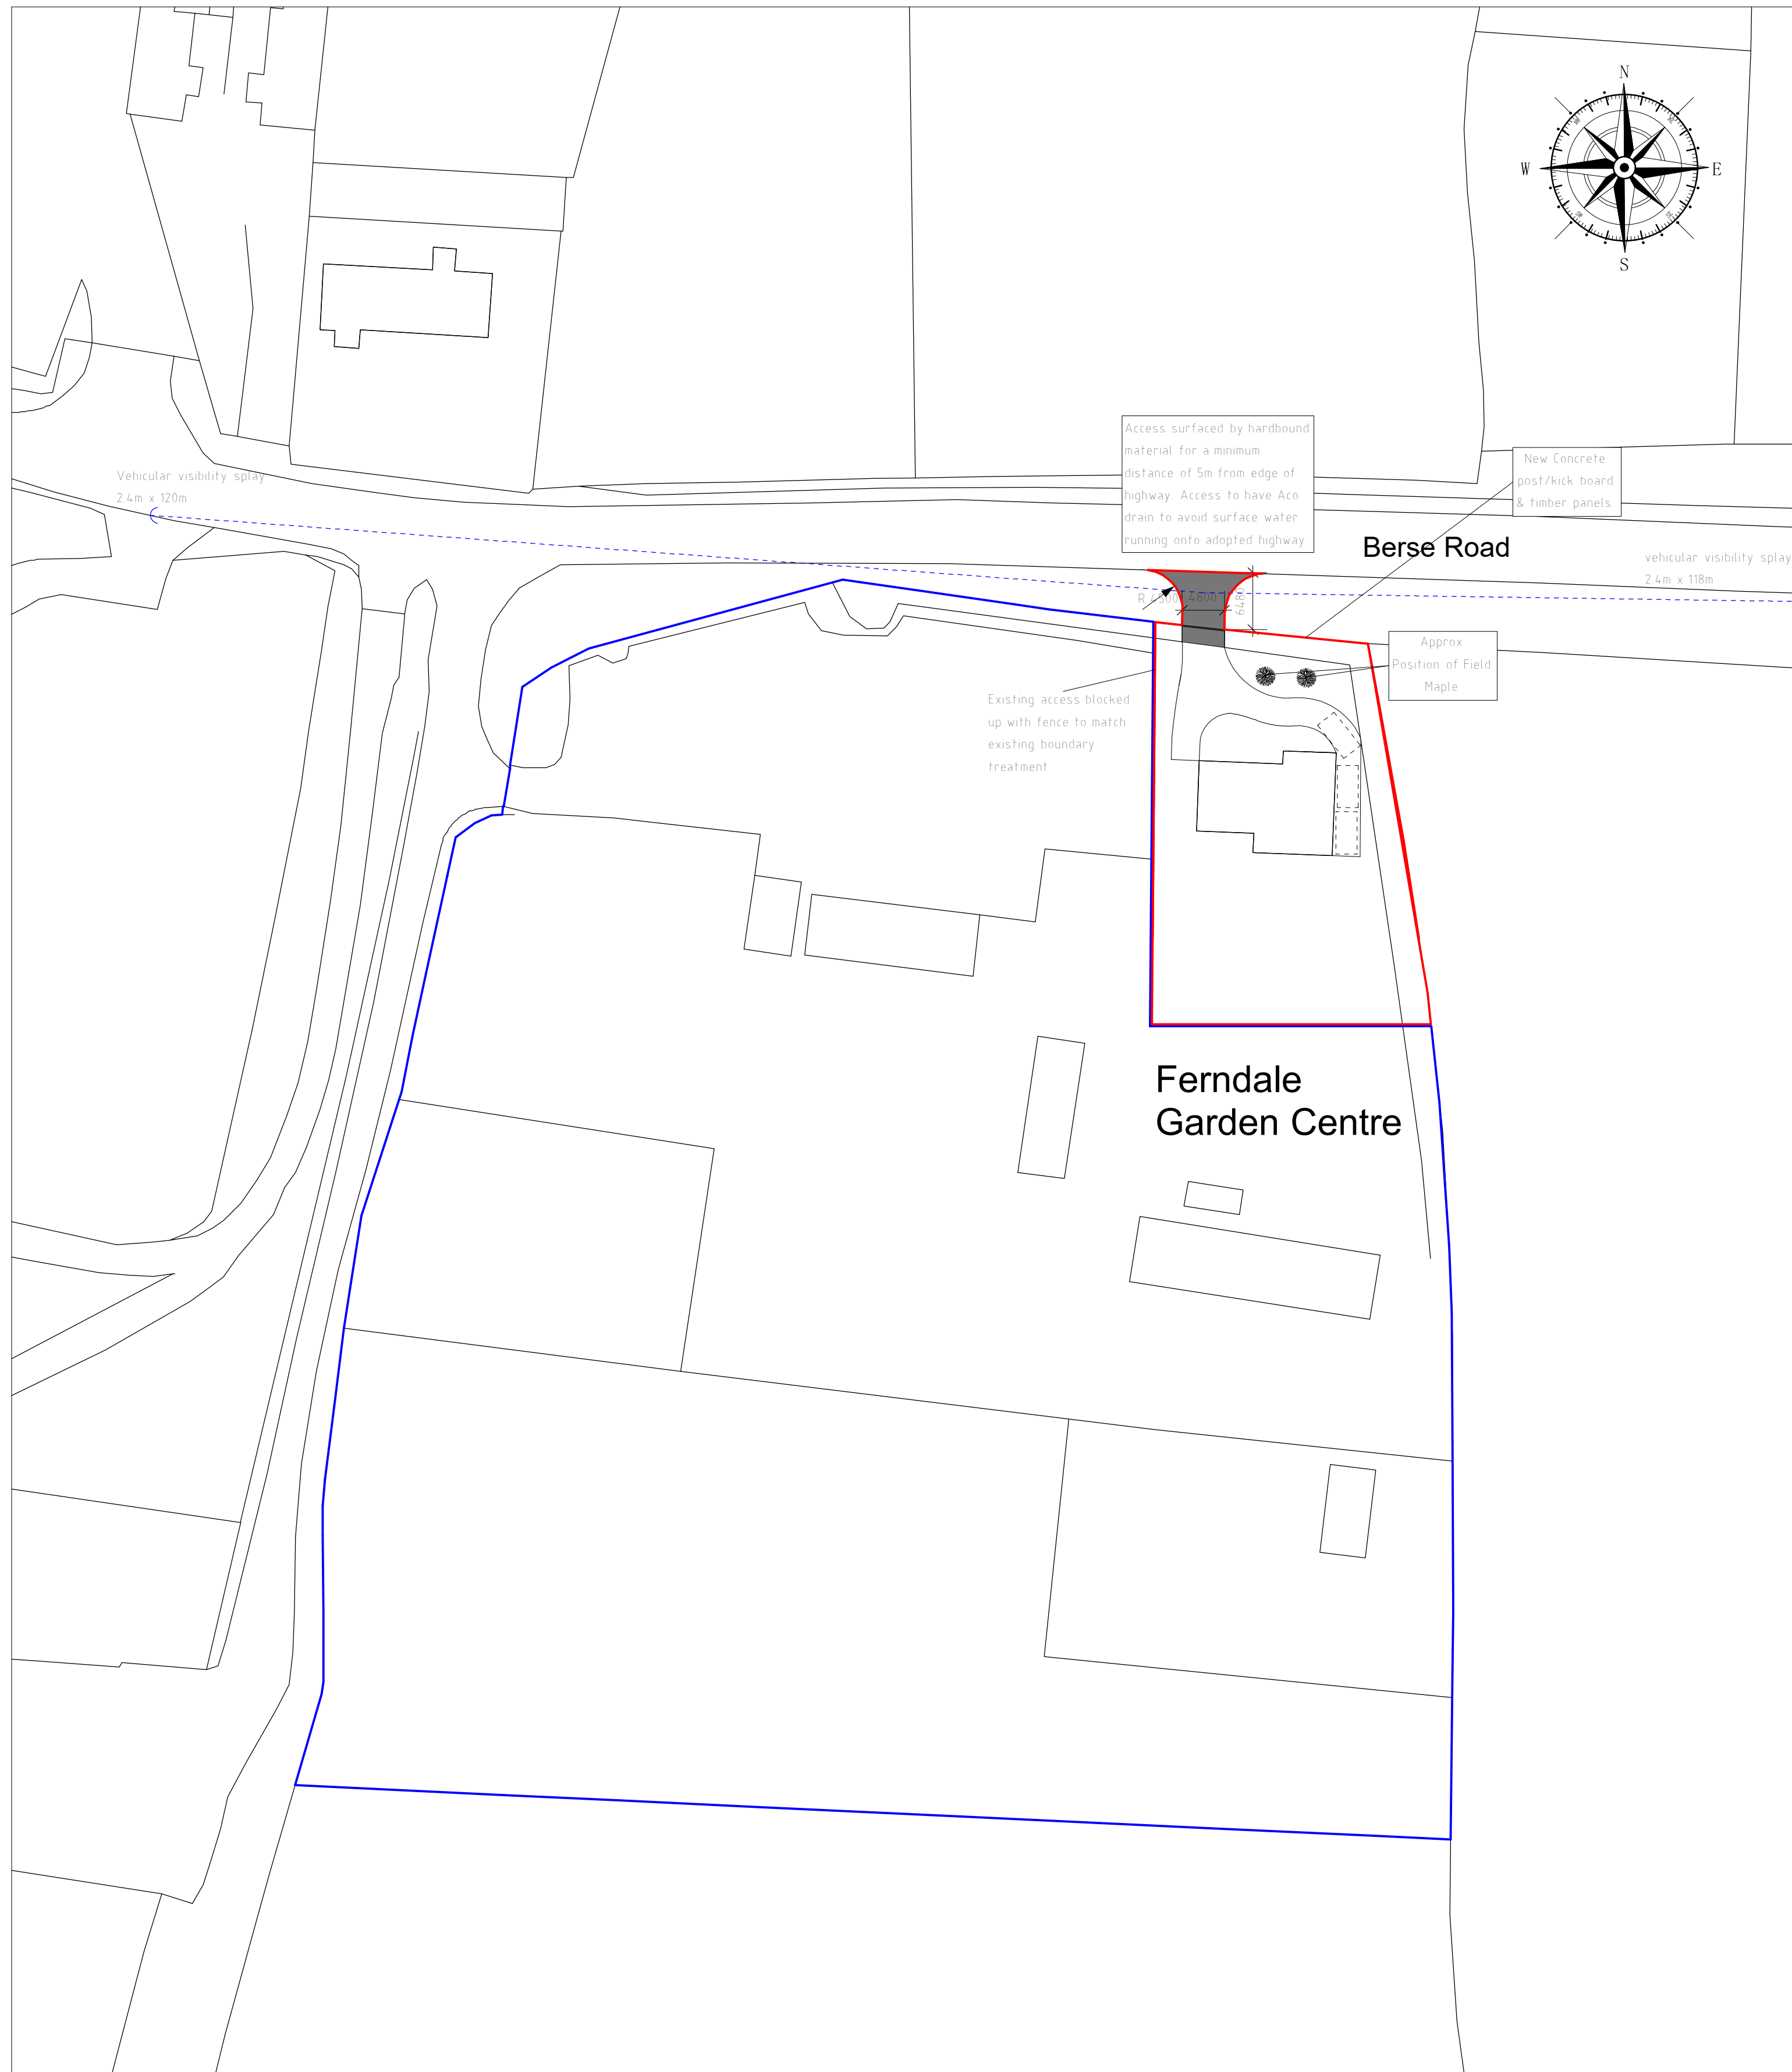

Site Plan 1:500

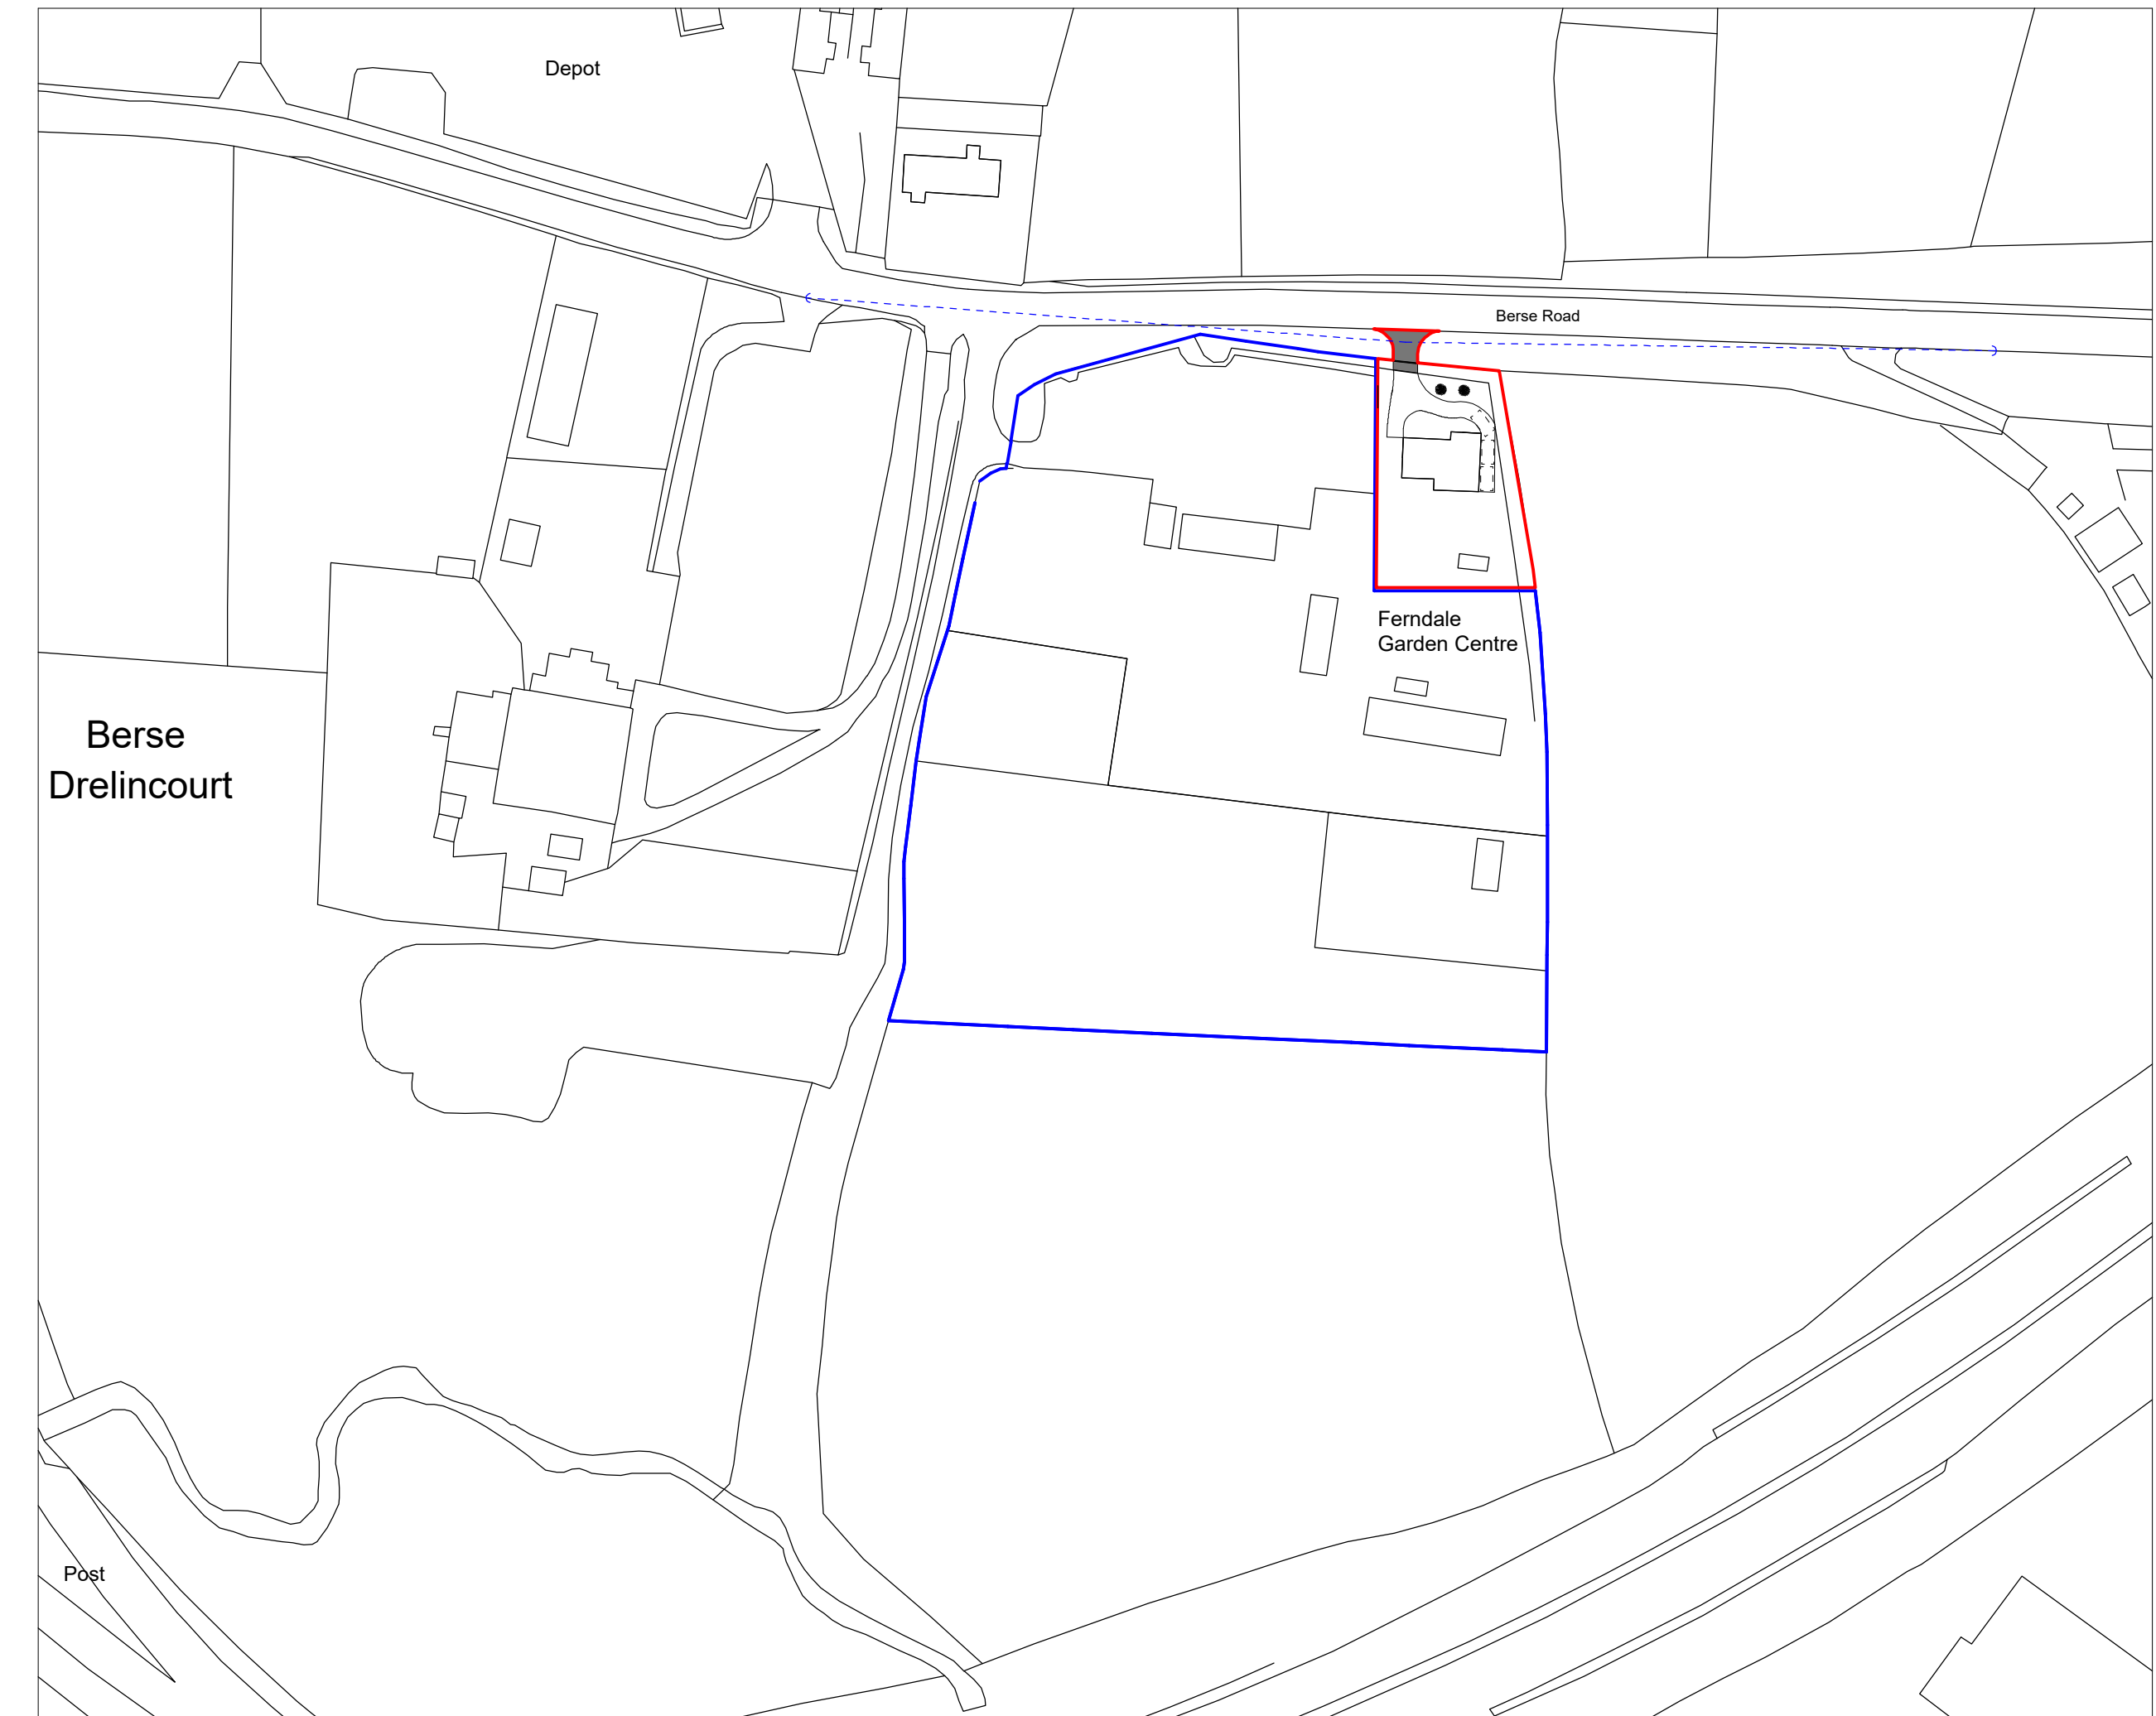

Location Plan 1:1250

Net Bio Diversity Benefit

Planting Stock Specification					
Species	Shape	Stem Girth @ 1m	Height	Container Volume	Production Method
Species Field Maple FM (Acer campestre)	Standard	8cm - 10cm	2.5m - 3m	45 lts	Container Grown

A	1/24	Design Amendments	L R
Rev	Date	Detail	Initial

Project:
Proposed vehicular access to
The Bungalow, Ferndale
Garden Centre, Berse Road,
Caego, Wrexham. LL11 6TP

Title:	Scale: (A1)
Planning: Site &	1:500 &
Location Plan	1:1250

Drawn By: D.J.Edwards	Date: Jan 2024
--------------------------	-------------------

Drawing No:	Sheet:
H163/003	1 of 1