




Land End
Tollern Road
West Falmouth
Dorset
DT11 4DS
Tel: 01629 610317
Email: info@forgeproperty.co.uk

Notes;

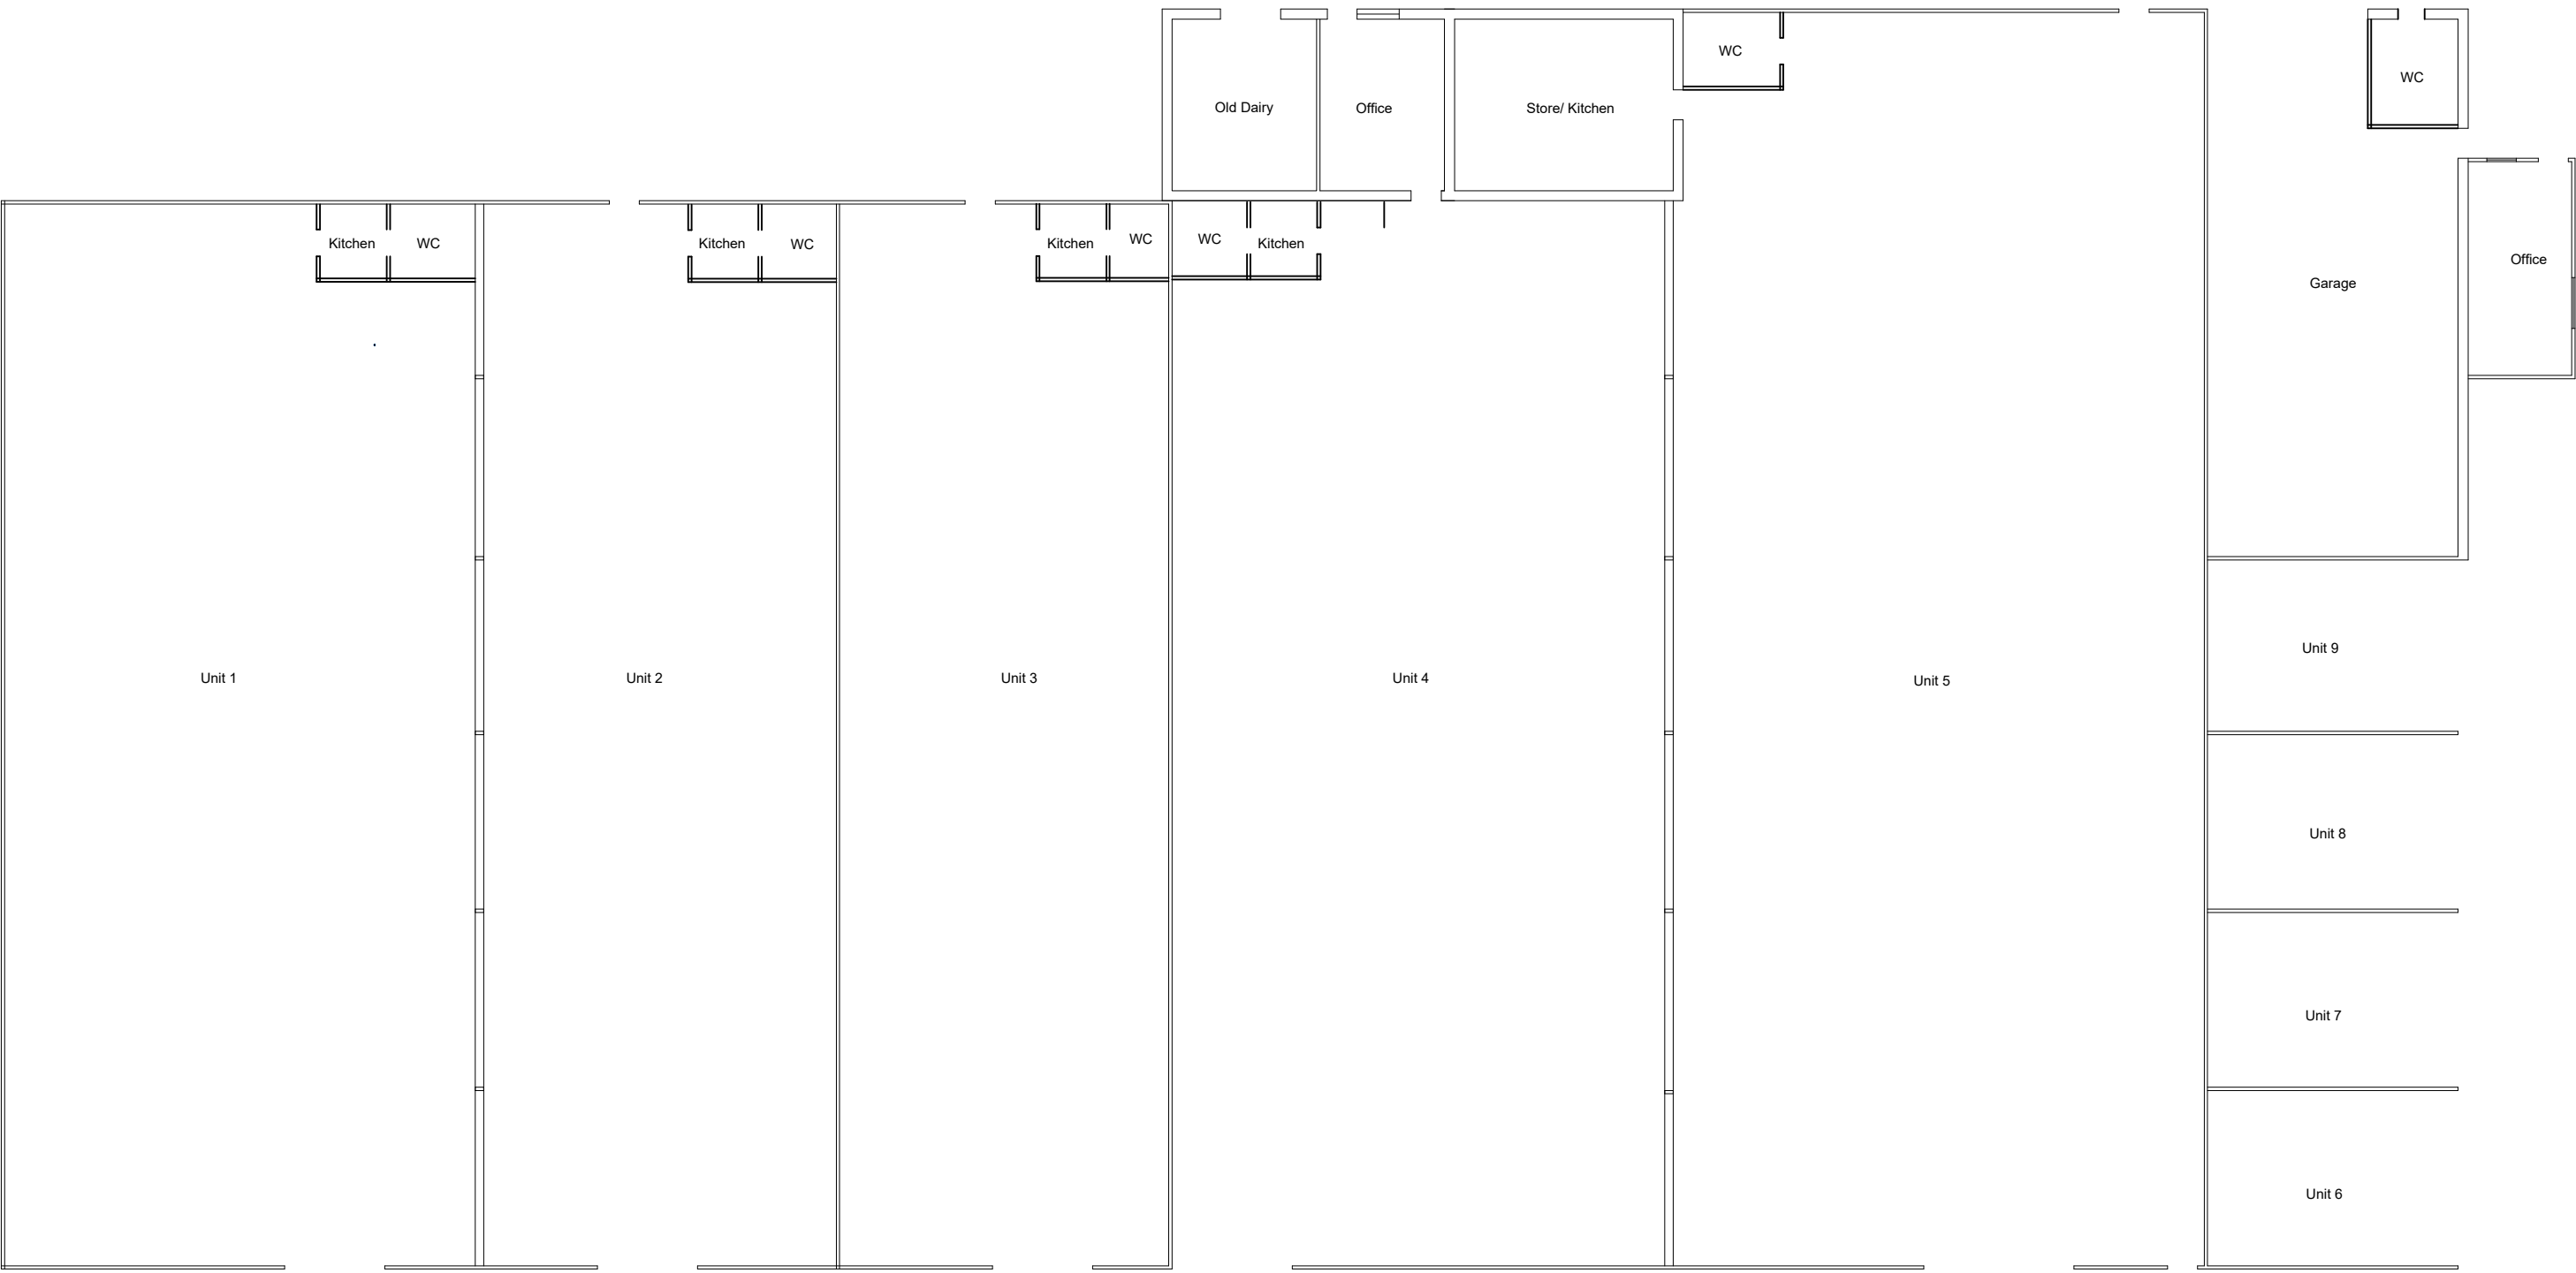

Proposed

Project; Pen Y Palmant change of use	
Title; Proposed Floor plans	Scale (A2); 1:200
Dwg No; Tom-004	Date; 07/05/24
Revision; A	