


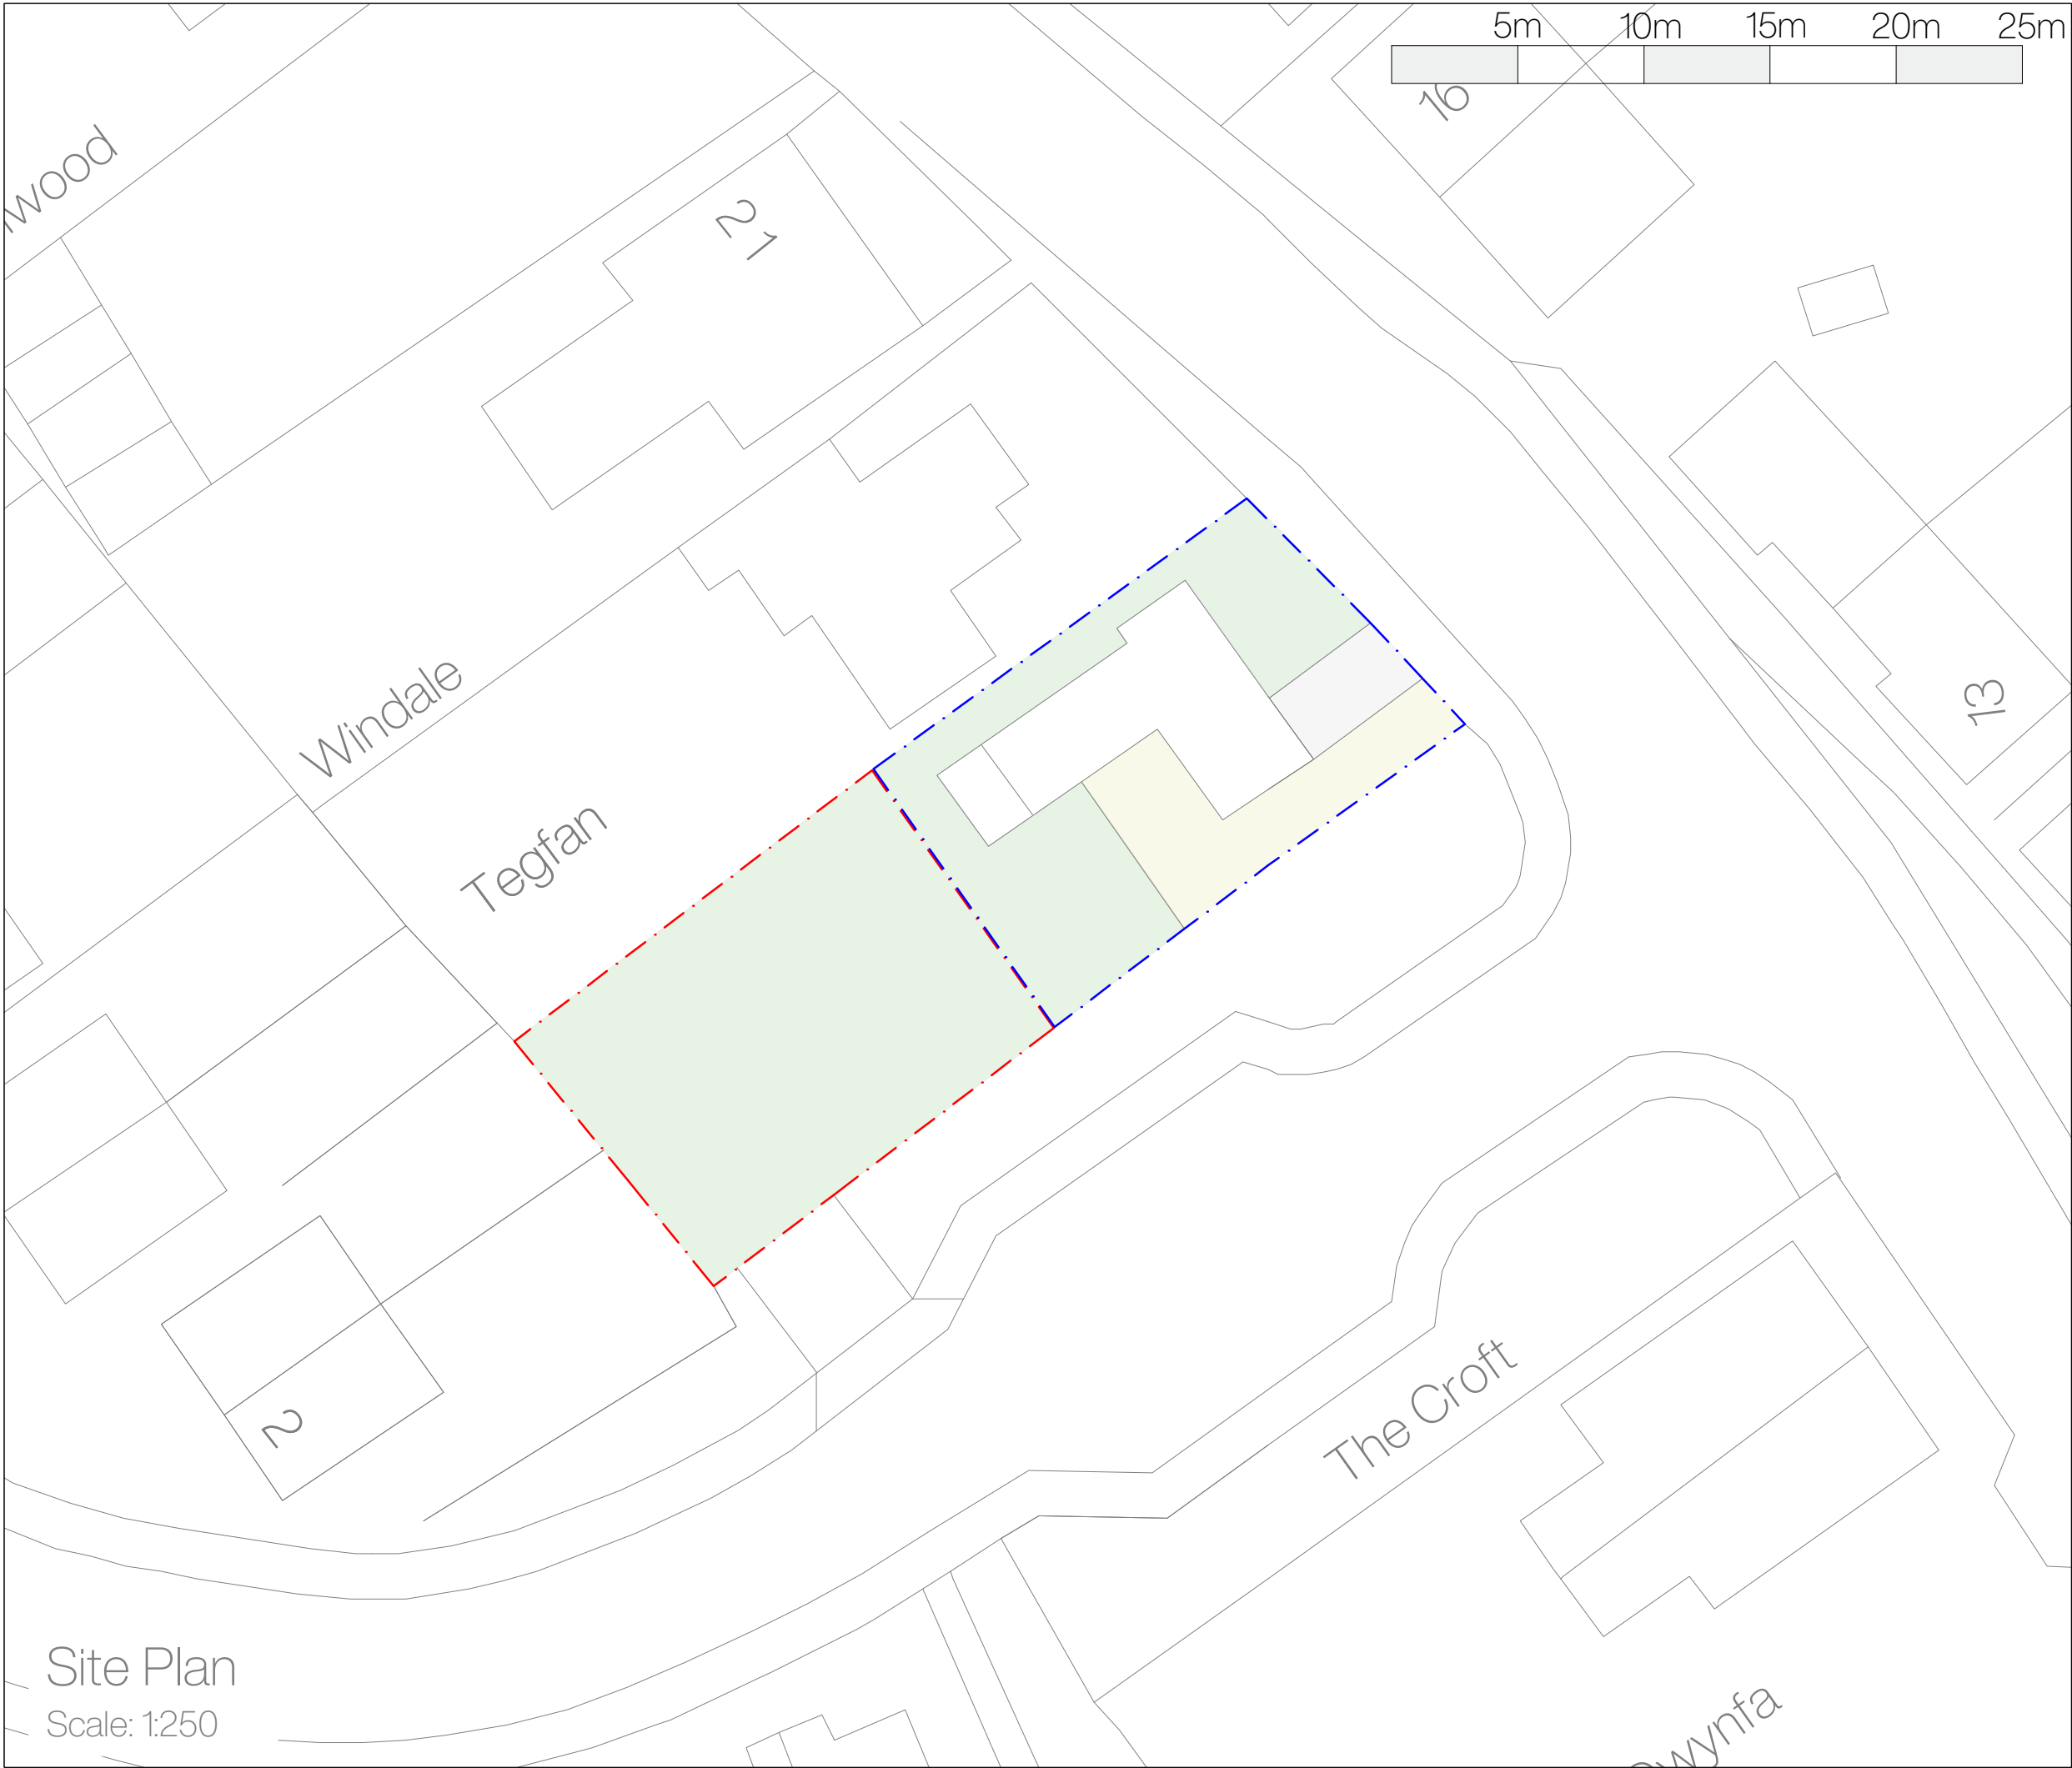

Landscaping is indicative only.

Site Plan Key

- Application Site
- Land owned by Applicant

Land to the Rear of
Bryn Hyfryd,
Clayton Road,
LL11 6BL

Rev	Notes	Date
a	Planning Submission	11.2023

Existing | Site Plan
October 2023
A3
L02.1001
1 - 2

Site Plan
Scale: 1:250