


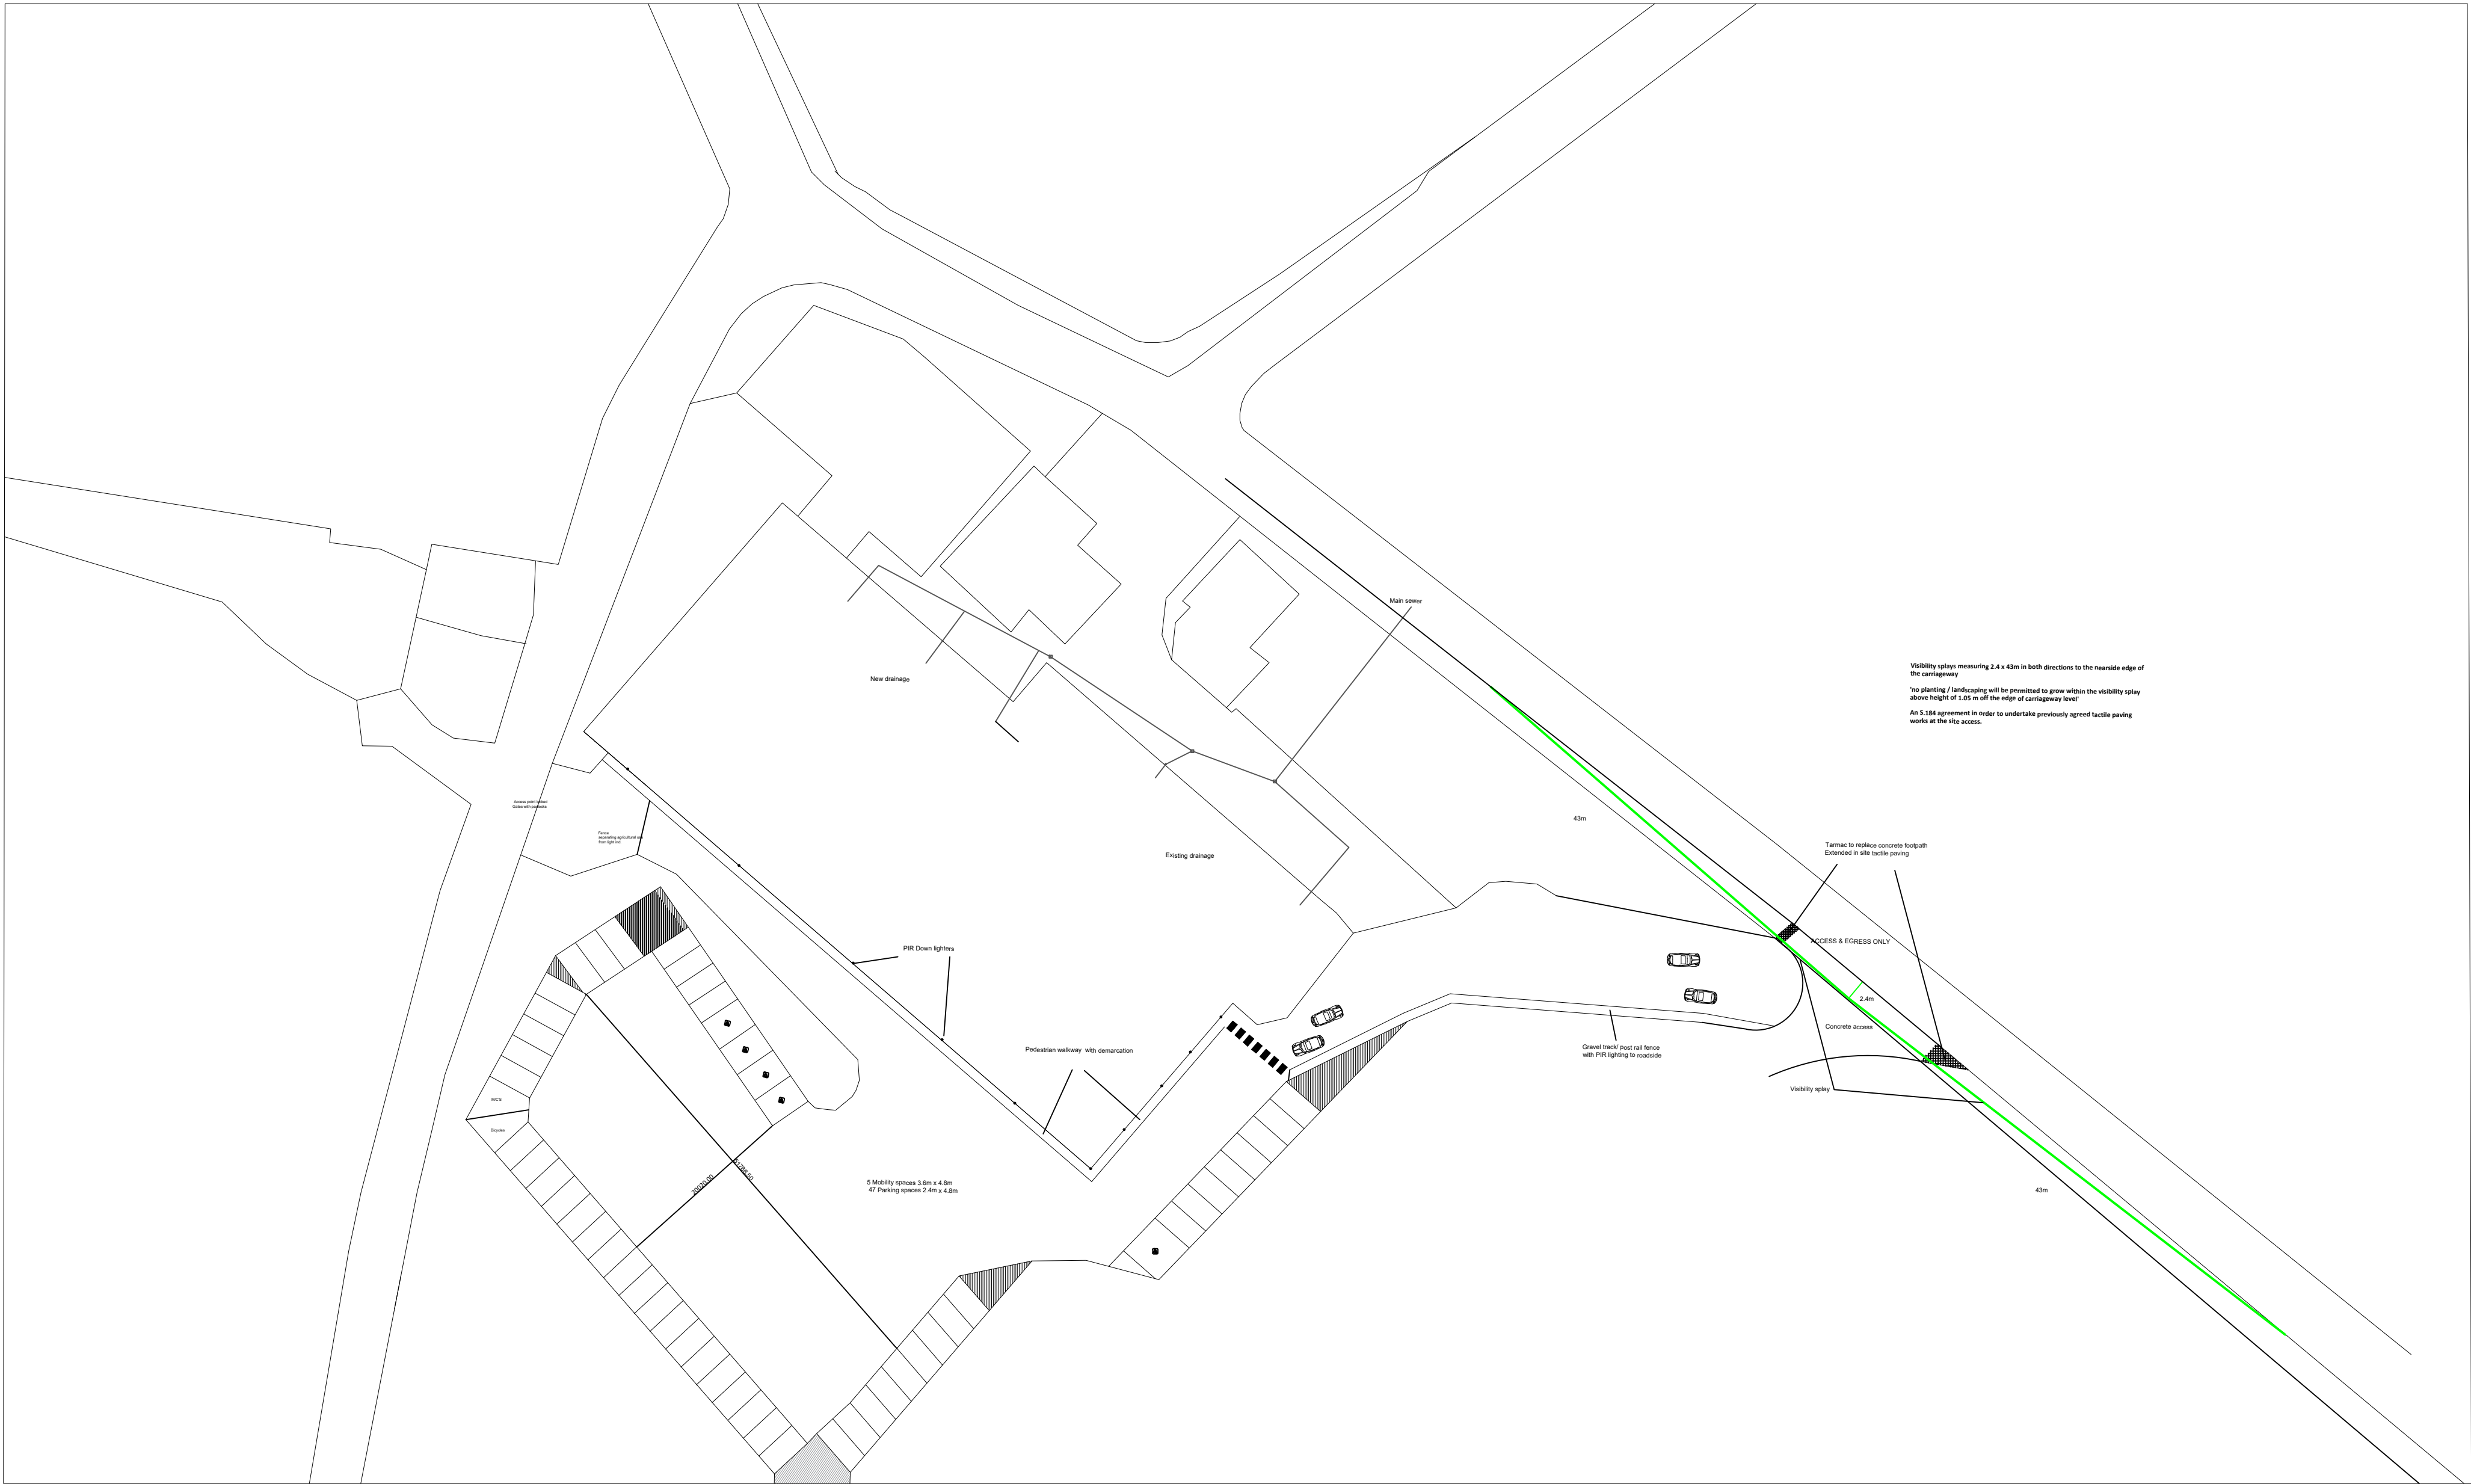

Notes;

Project; Pen Y Palmant change of use	
Site plan A	Scale (A2); 1:500
Dwg No;	Date; 18/02/25
Revision;	