


Canal Cottage

Bat-Bird Boxes / Lighting

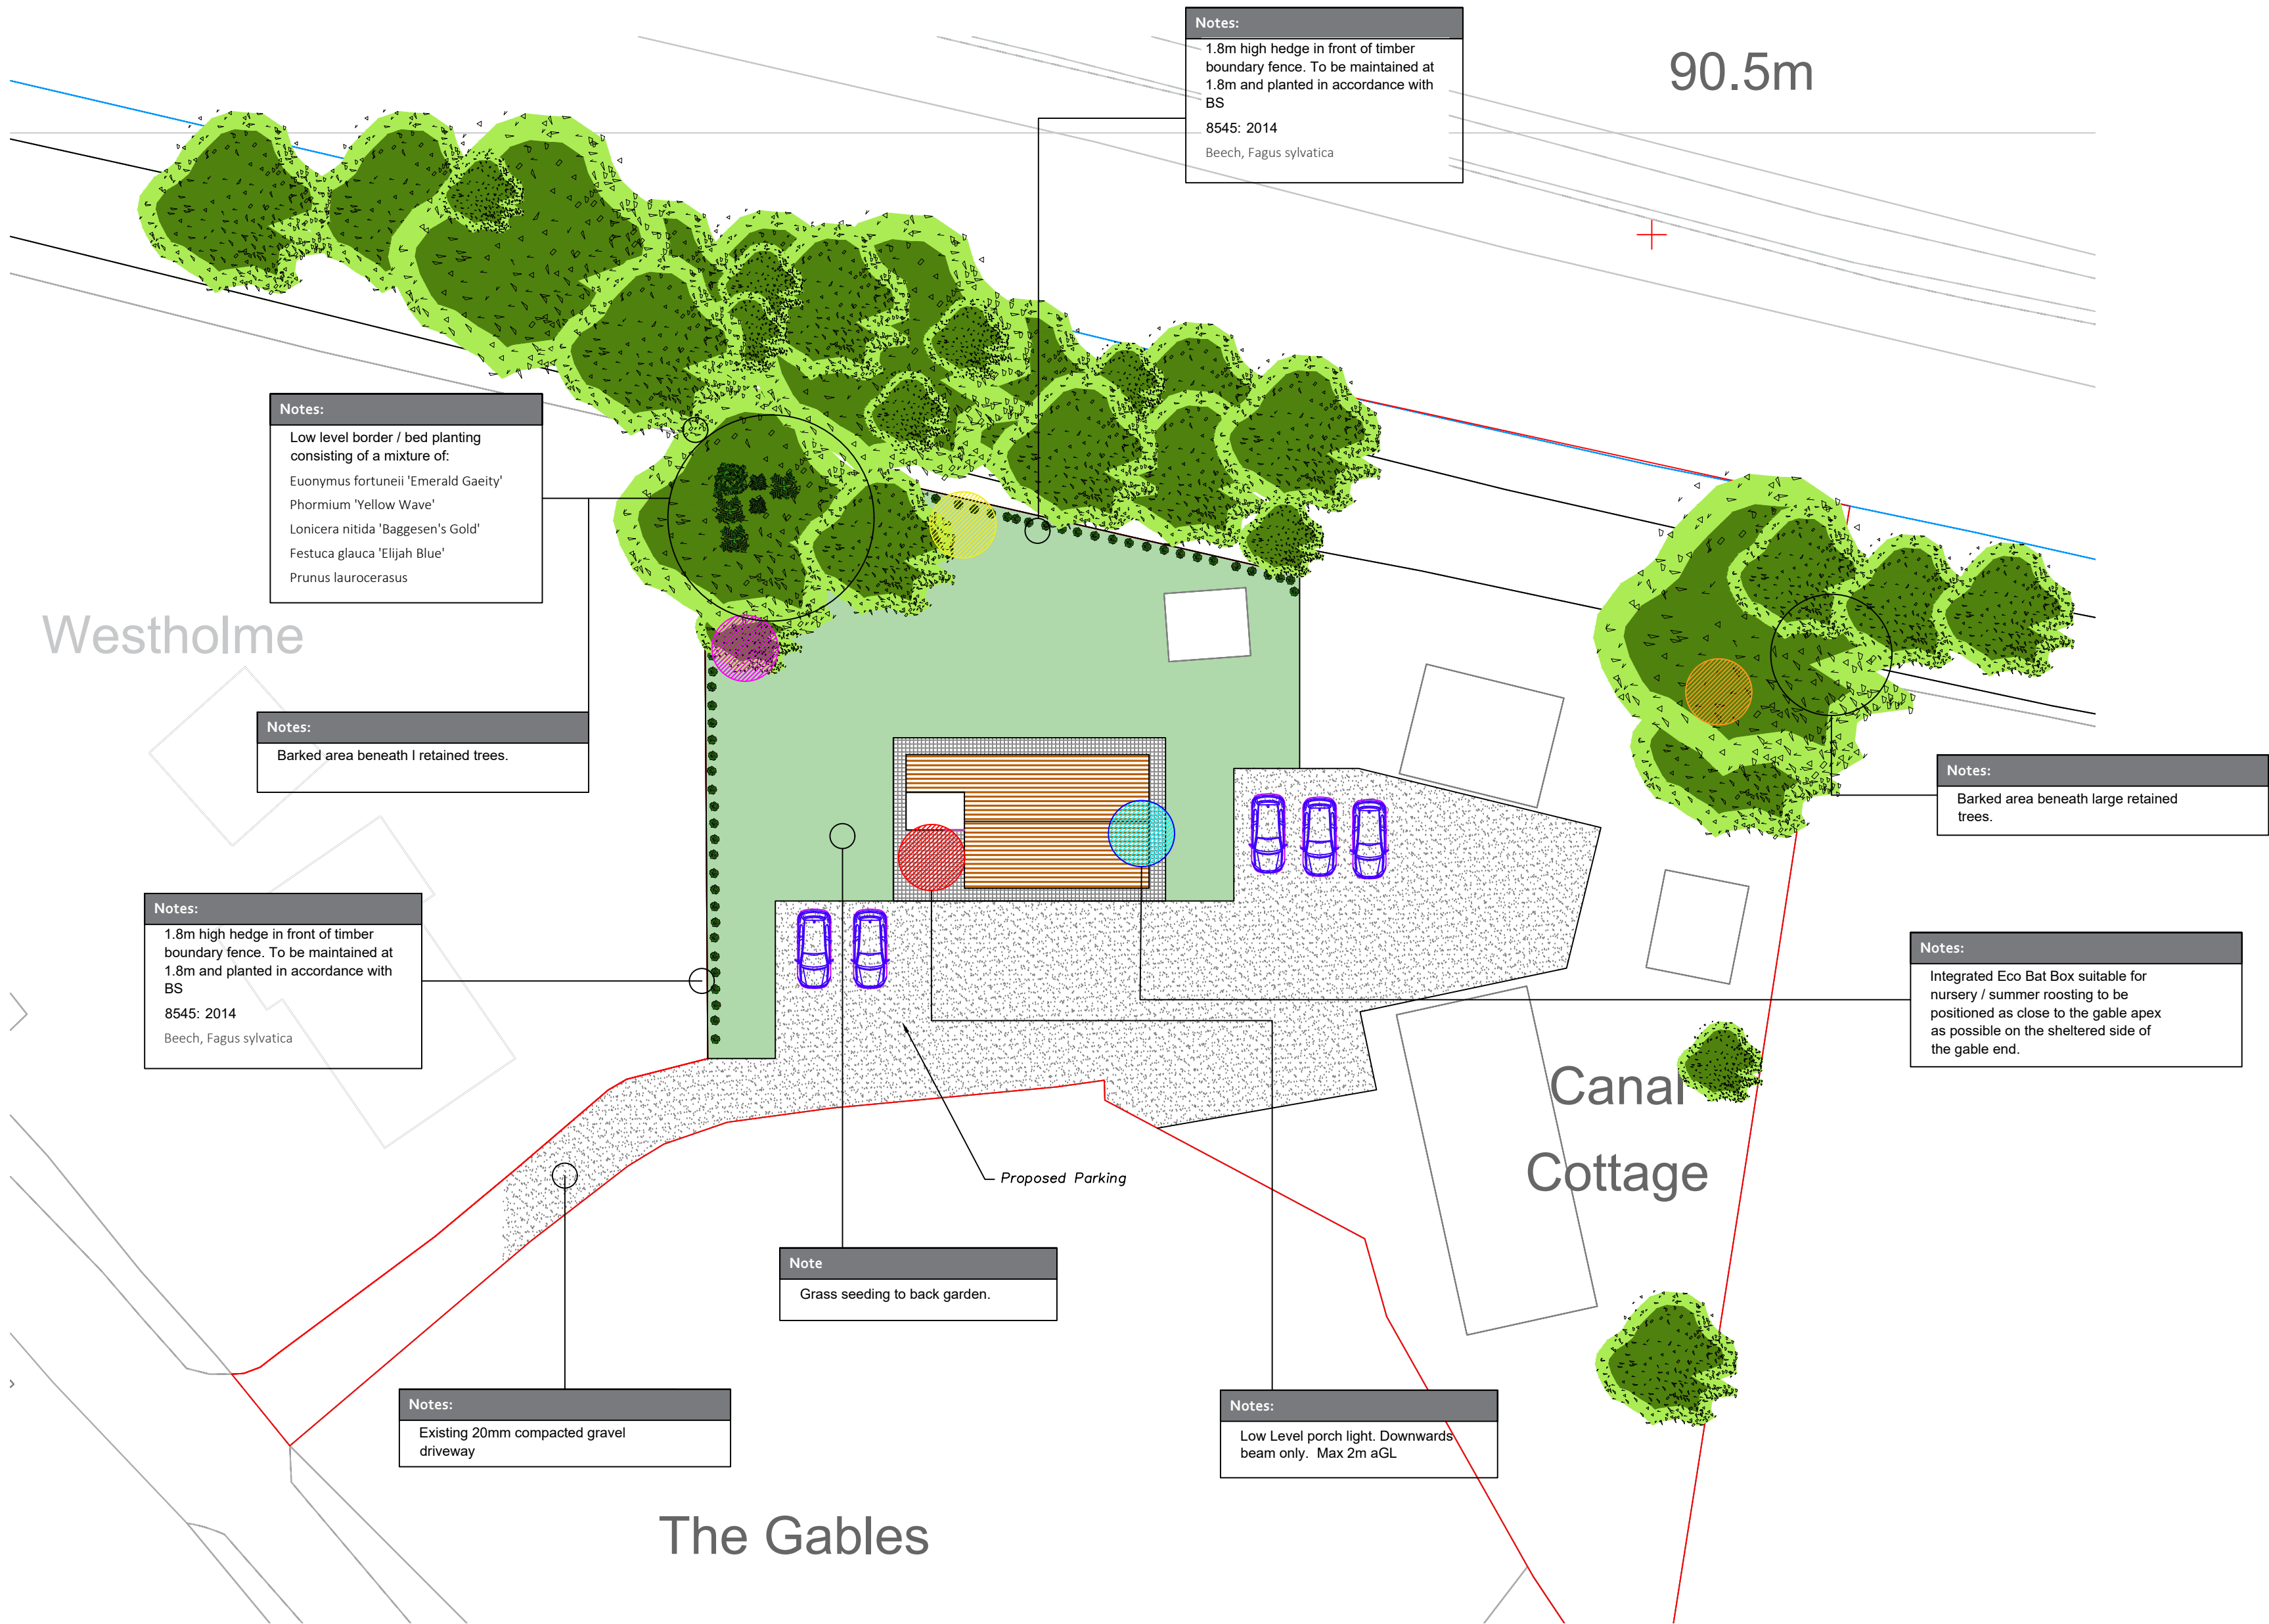

Notes:

- Integrated Eco Bat Box suitable for nursery or summer roosting
- Schwegler Sparrow Terrace
- Schwegler Hedgehog Dome
- Low level, Low Angle lighting
- Bat Box
- Retained Tree

Notes:

This drawing is the copyright of EMS Design and must not be reproduced in whole or part or used for the execution of works without their permission.

All dimensions to be checked on site prior to commencement of construction works and the architect notified of any discrepancy.

Figured dimensions are to be used in preference to scaled dimensions.

No deviation from this drawing will be permitted without prior consent of the architect.

All drawings are prepared subject to a full measured and structural survey of the buildings and site.

All structural work is subject to the appointment of a structural engineer to confirm and agree the structural proposals.

Revisions:

DRAWING ISSUED AS:

- Preliminary
- For Approval (see (a))
- For Construction

APPROVAL

We the purchasers confirm that this drawing is a correct interpretation of the project requirements and that all details are correct.

Approved By:-

Date:-



CLIENT		
Canal Cottage		
PROJECT		
Log Cabin / Garden Room		
DRAWING		
Bat - Bird Boxes and Lighting		
STATUS		
Approval		
SCALE	DRAWN BY	
NTS - See 1:200 site plan	A	
DRAWING NO.	DATE	REV
CD-254-018	15/9/24	