


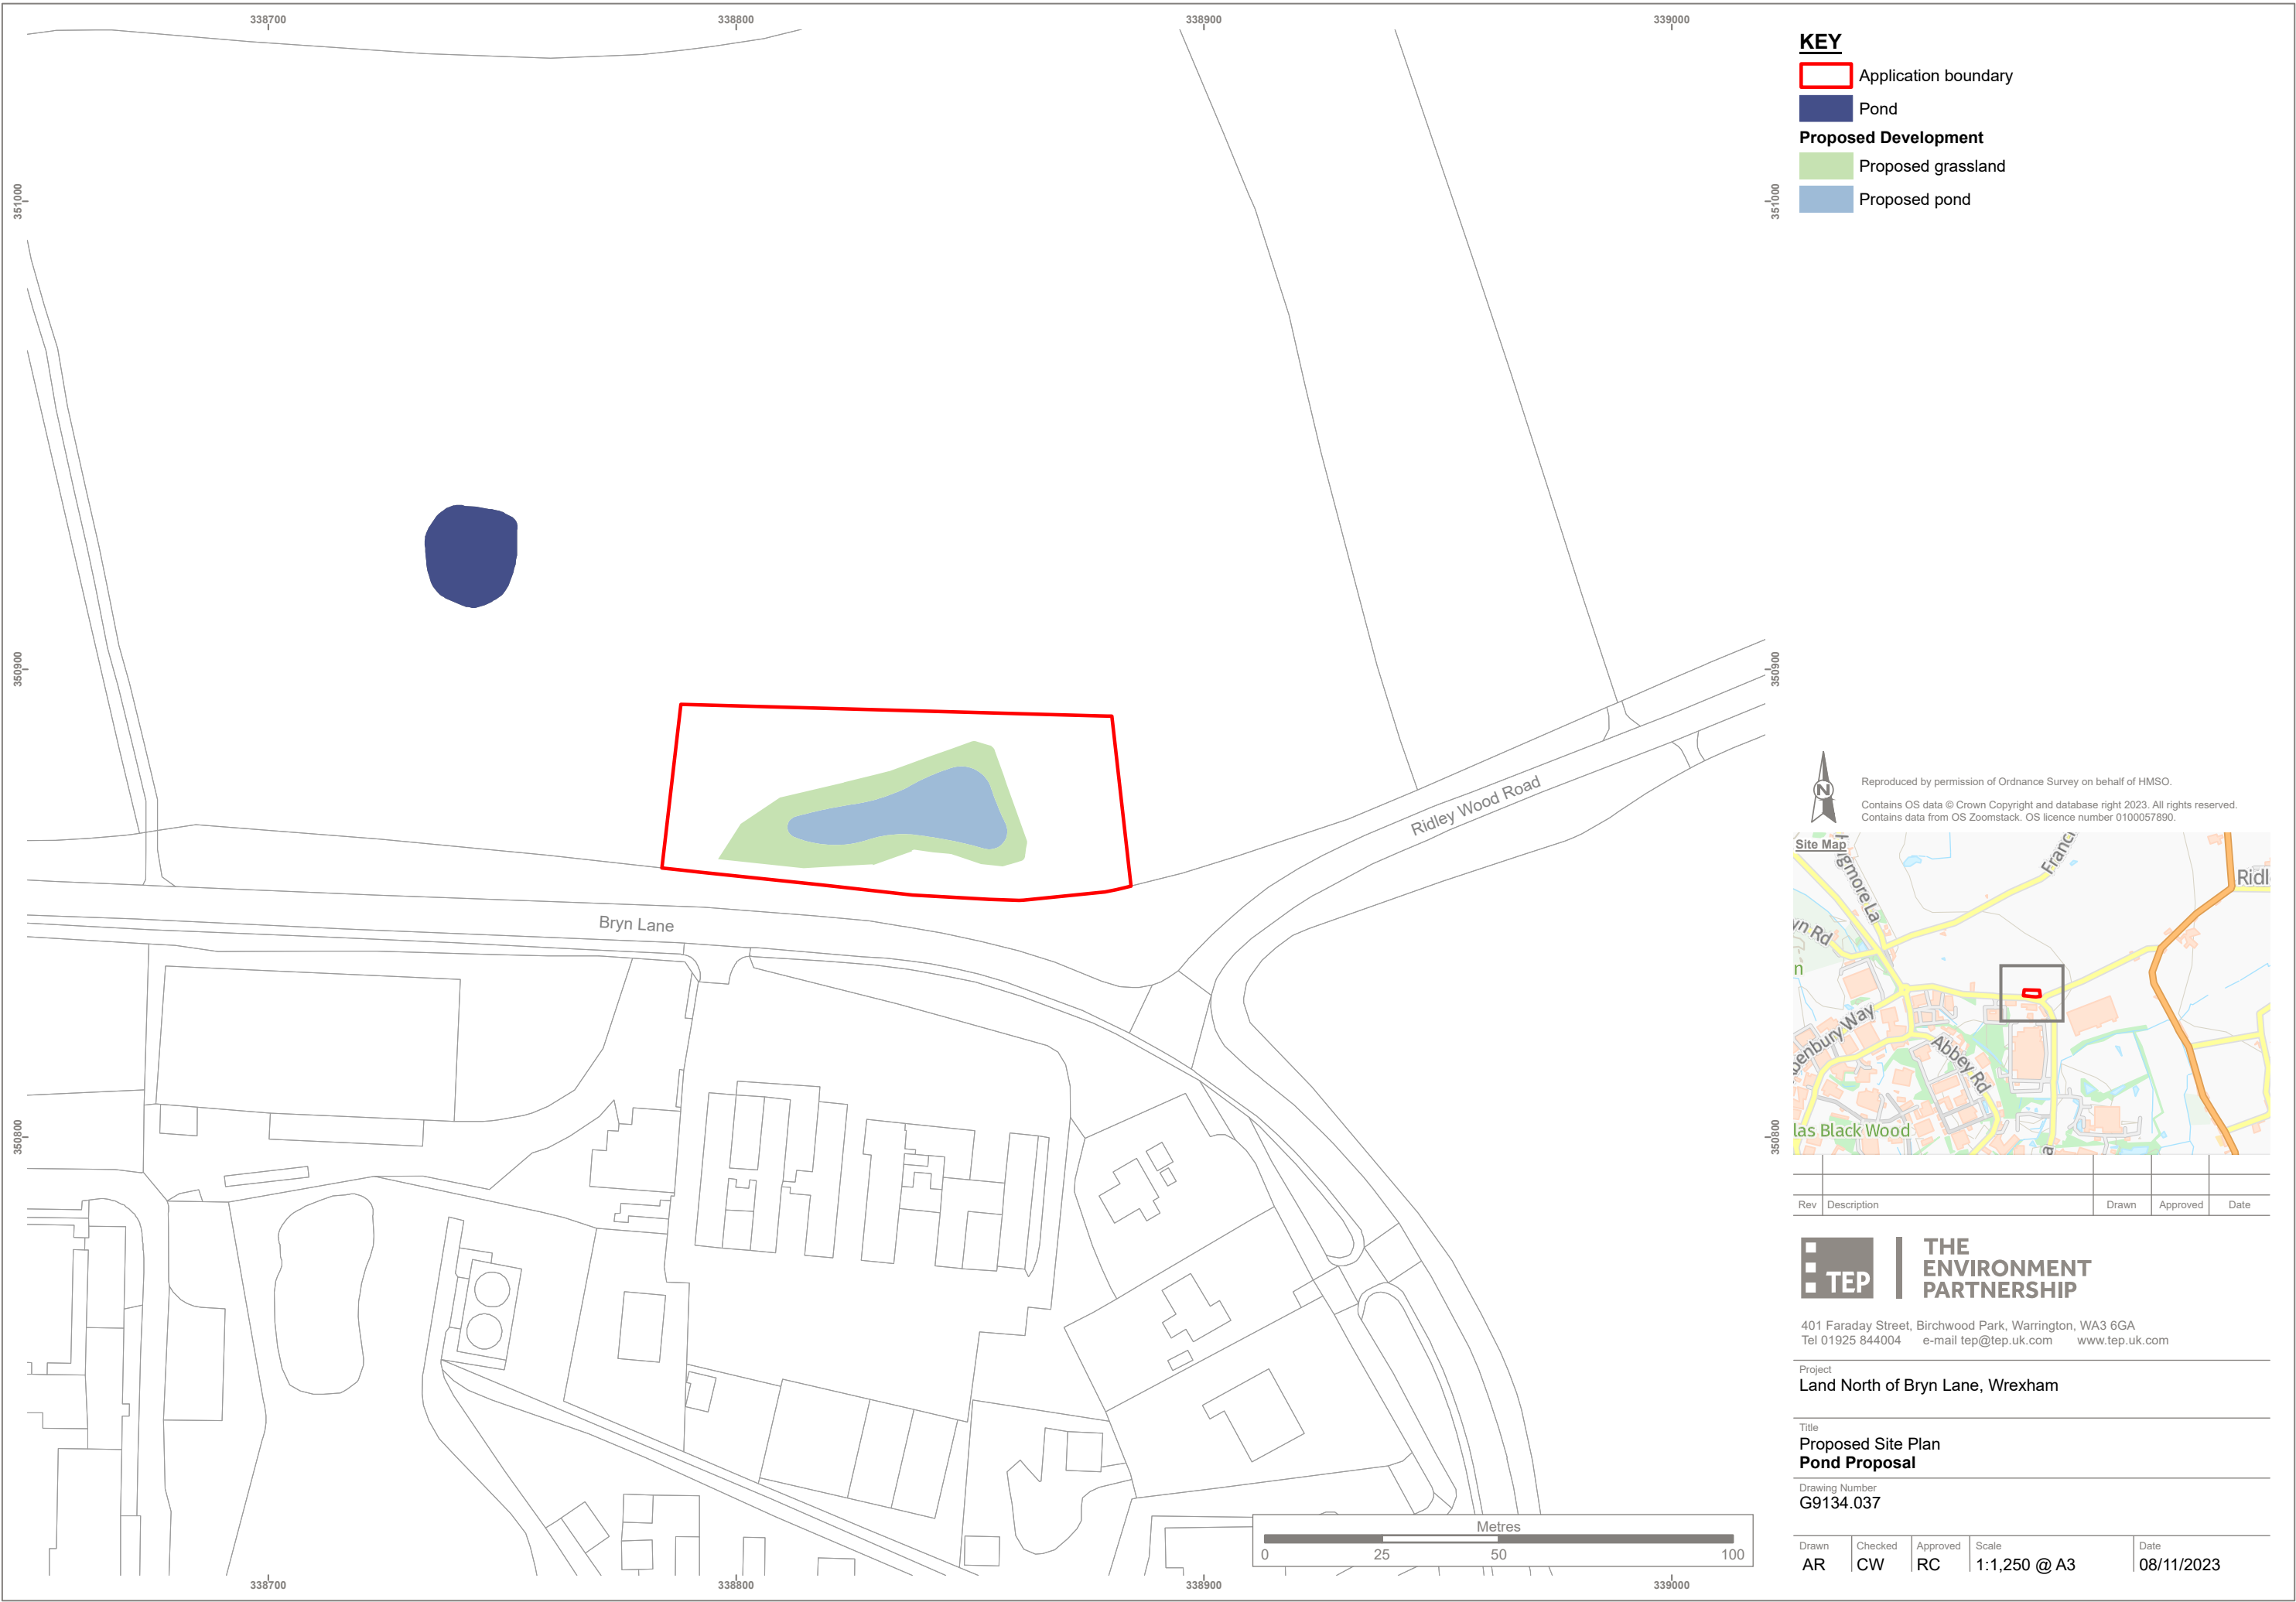

KEY

- Application boundary
- Pond
- Proposed Development**
- Proposed grassland
- Proposed pond



Reproduced by permission of Ordnance Survey on behalf of HMSO.
Contains OS data © Crown Copyright and database right 2023. All rights reserved.
Contains data from OS Zoomstack. OS licence number 0100057890.



Rev	Description	Drawn	Approved	Date



**THE
ENVIRONMENT
PARTNERSHIP**

401 Faraday Street, Birchwood Park, Warrington, WA3 6GA
Tel 01925 844004 e-mail tep@tep.uk.com www.tep.uk.com

Project
Land North of Bryn Lane, Wrexham

Title
**Proposed Site Plan
Pond Proposal**

Drawing Number
G9134.037

Drawn AR	Checked CW	Approved RC	Scale 1:1,250 @ A3	Date 08/11/2023
--------------------	----------------------	-----------------------	------------------------------	---------------------------