




Existing / Proposed : Floor Plan scale 1:100

Rev.	Date.	Details
Client:	E Trevor-Barnston Esq	
Project:	Building off Conery Lane, Bronington, Whitchurch, Shropshire, SY13 3EZ	
Drawing Title:	Existing / Proposed Floor Plan	



**FISHER
GERMAN**

Fisher German LLP, The Estates Office
Norman Court, Ashby de la Zouch
Leicestershire. LE65 2UZ
Tel: 01530 412821
E-mail: ashby@fishergerman.co.uk

Scale Bar	1:100	North	
			
First Issued:	03.04.2024	Revision Checked	03.04.2024
Drawn:	KT	Checked	AB
Project Ref :	142247	Paper Size:	A2
Drawing Ref:	FP01	Rev:	-

THIS DRAWING IS PROTECTED BY COPYRIGHT. IT MAY NOT BE REPRODUCED IN ANY FORM OR BY ANY MEANS FOR ANY PURPOSE, WITHOUT WRITTEN PERMISSION OF FISHER GERMAN LLP CHARTERED SURVEYORS.
FISHER GERMAN LLP IS A LIMITED LIABILITY PARTNERSHIP, REGISTERED IN ENGLAND AND WALES, REGISTERED NUMBER, OC317554. REPRODUCED USING ORDNANCE SURVEY DATA, CROWN COPYRIGHT. ALL RIGHTS RESERVED. LICENCE NUMBER: 100005237