



Planting Stock Specification					
Species	Shape	Stem Girth @ 1m	Height	Container Volume	Production Method
Species Field Maple FM (Acer campestre)	Standard	8cm - 10cm	2.5m - 3m	45 lts	Container Grown



All landscaping works to be completed in all respects within three months of the first use / occupation of the development, with the exception of soft landscaping / planting which shall be carried out in the first planting season (November to March) or seeding season (April to September) following the first use.

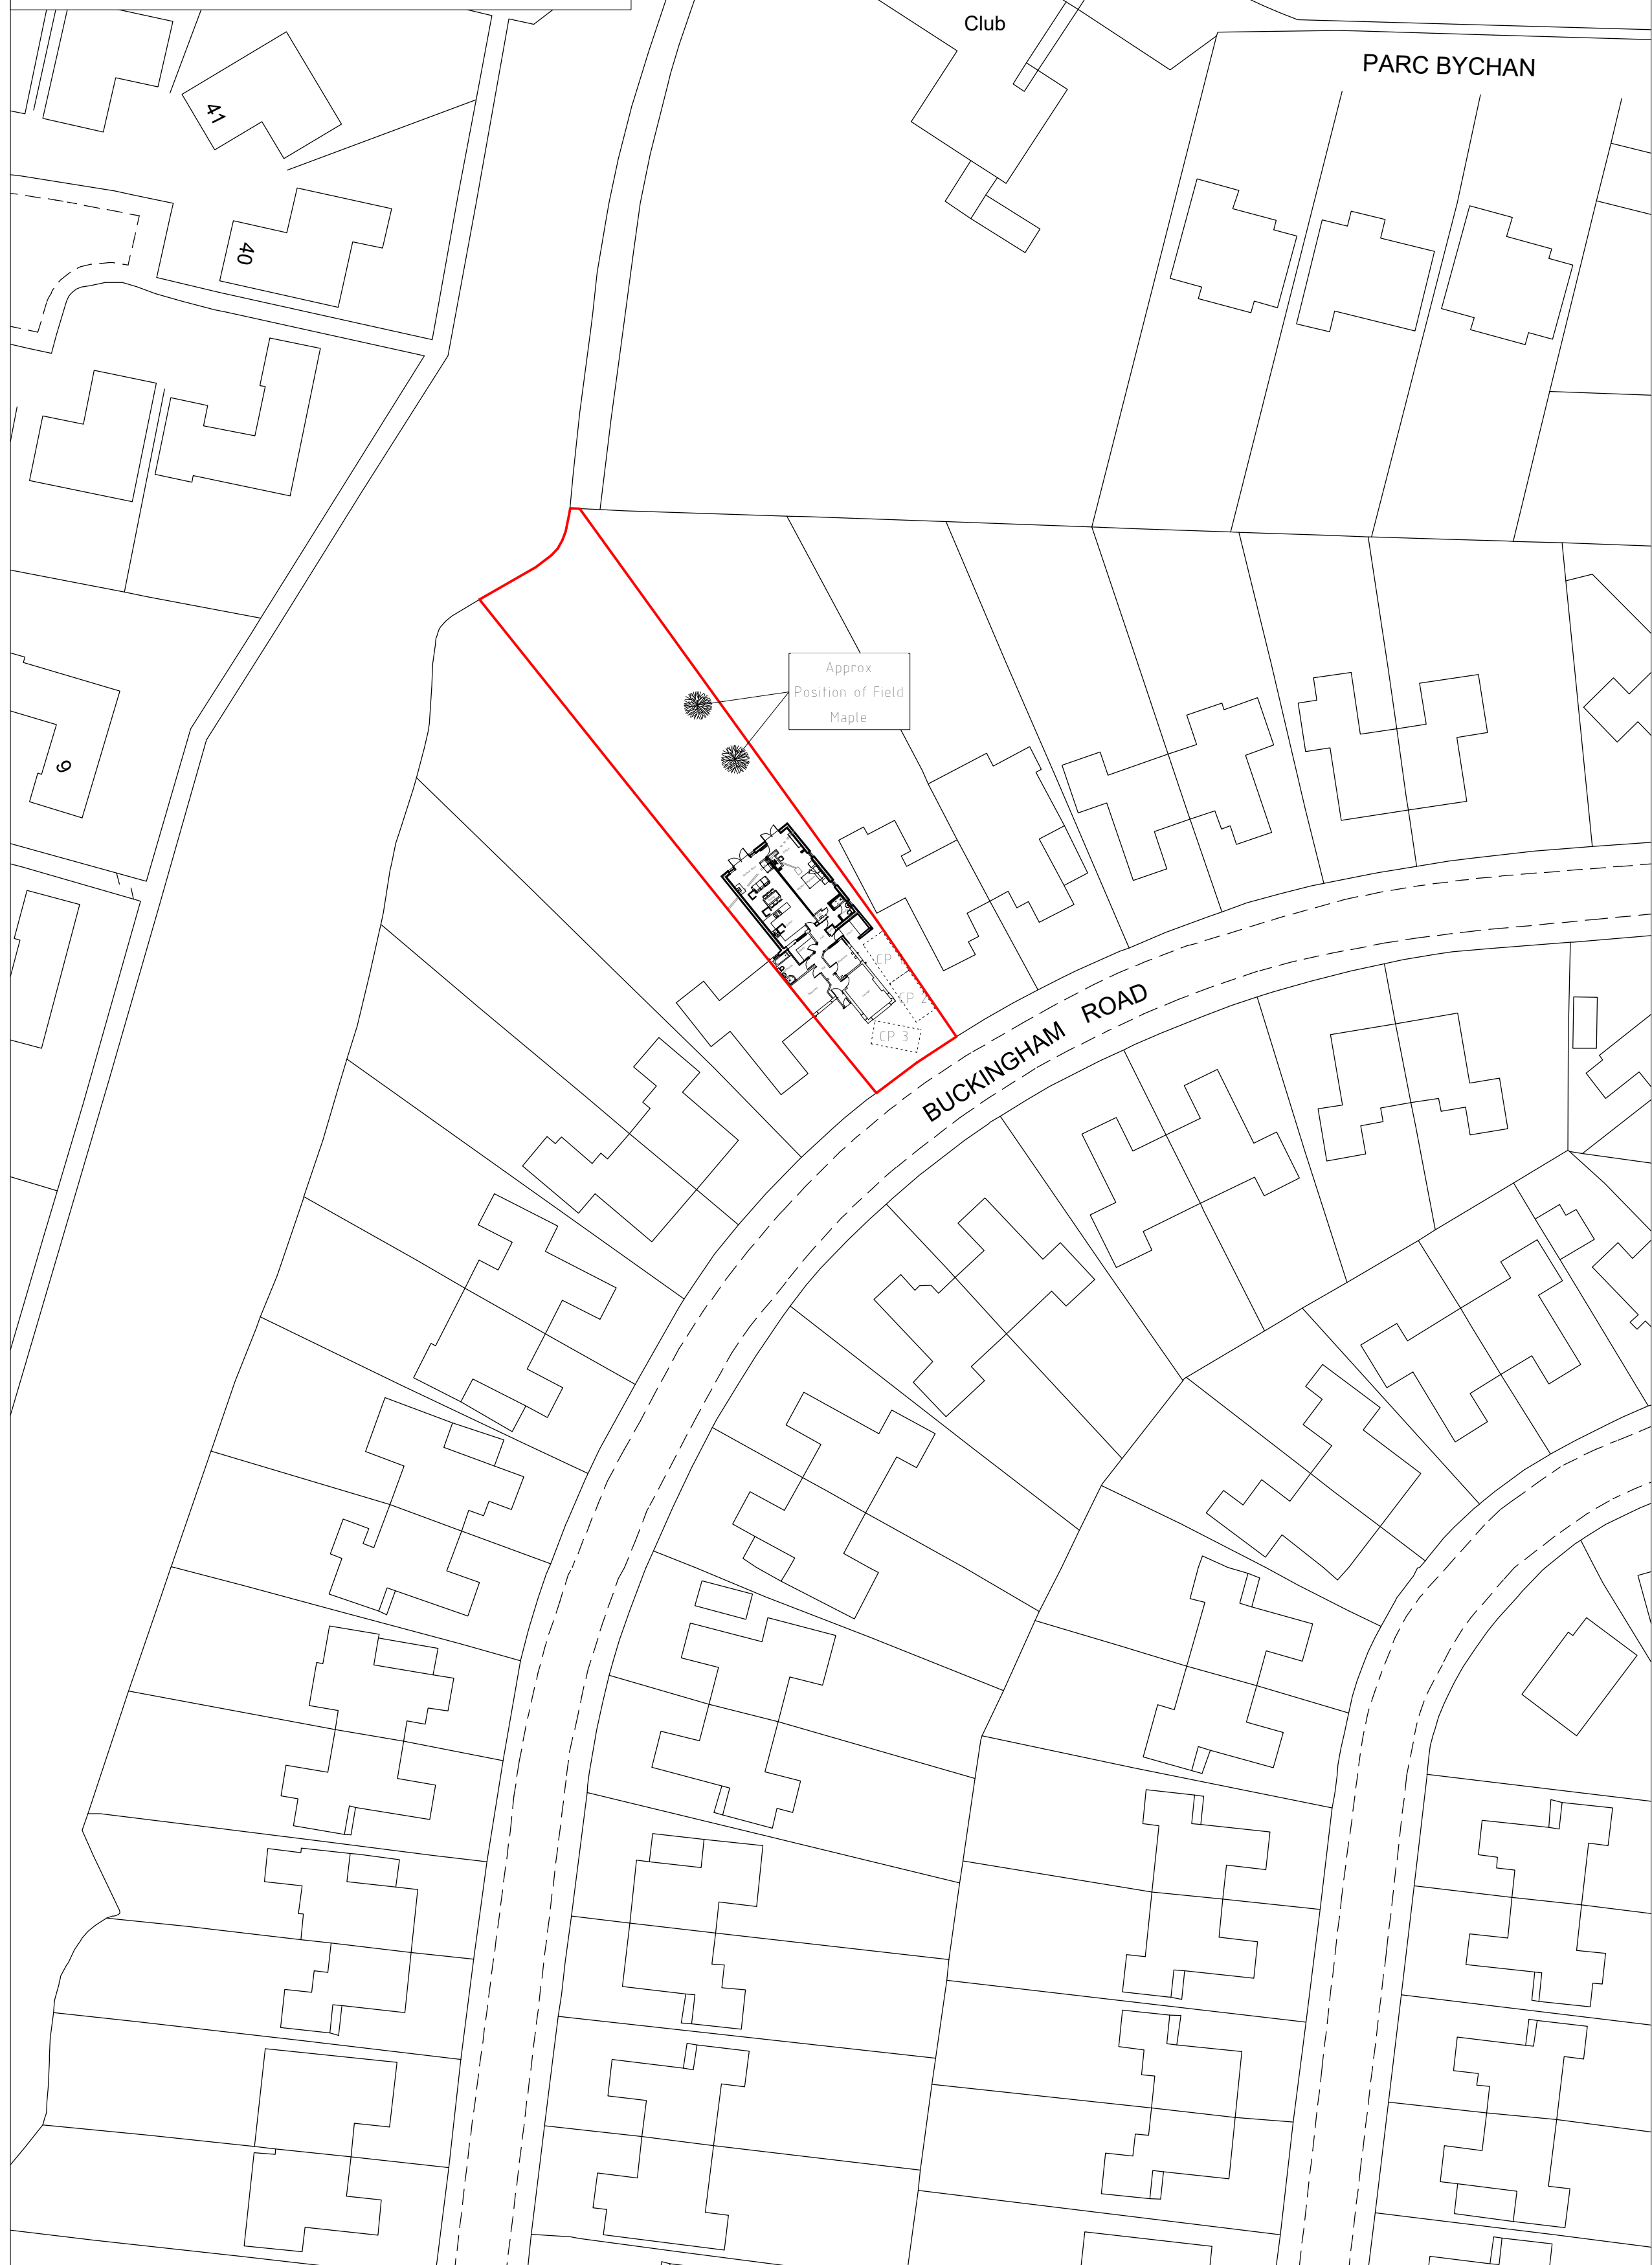

Site Plan 1:500

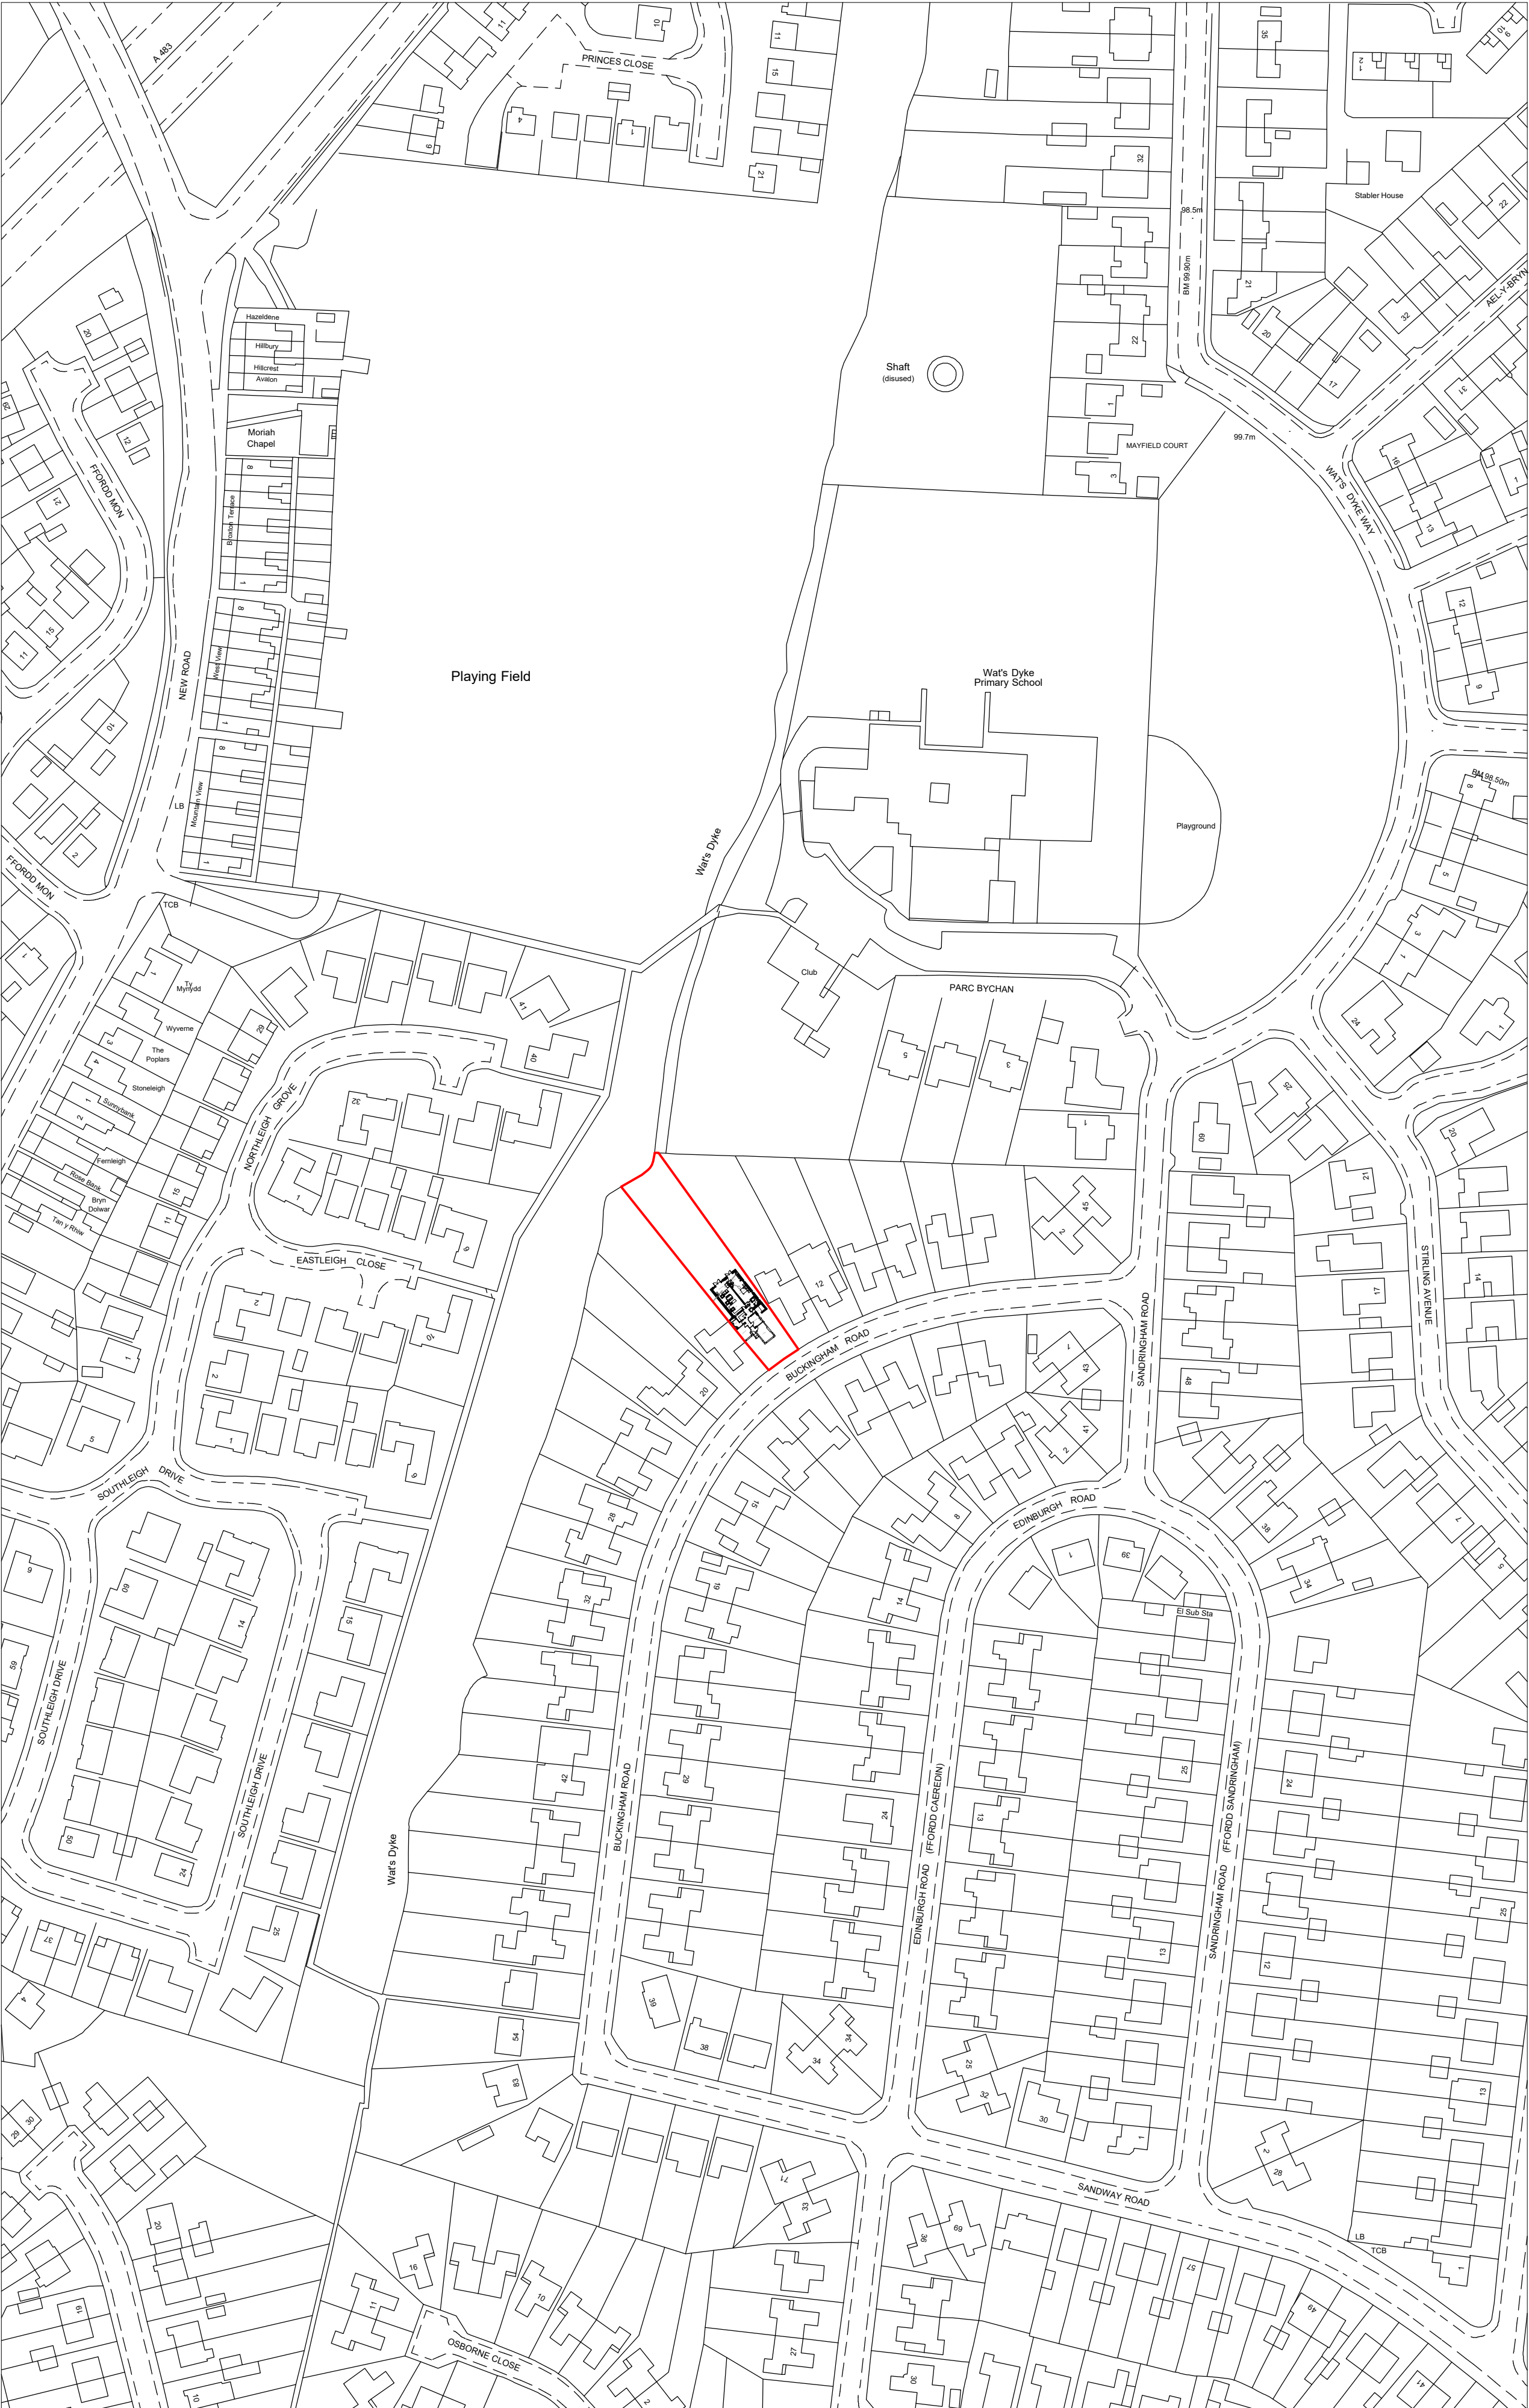

Location Plan 1:1250

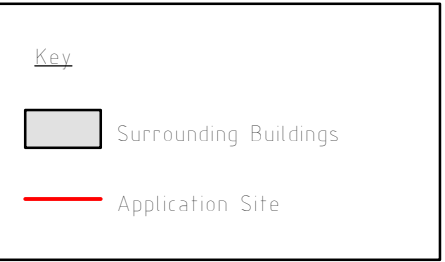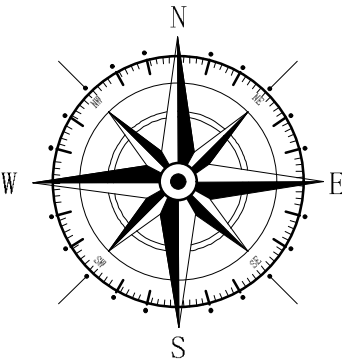

A	04/24	Parking Spaces added	DJE
Rev	Date	Detail	Initial

Project:
Proposed Alterations to,
16 Buckingham Road,
Wrexham,
LL11 2RH

Title:	Scale: (A1)
Planning Site \$	1 : 500 \$
Location Plan	1 : 1 250

Drawn By: L.Roberts	Date: Jan 2024
Drawing No: E088/006	Sheet: 1 of 1