




Site Plan 1:200

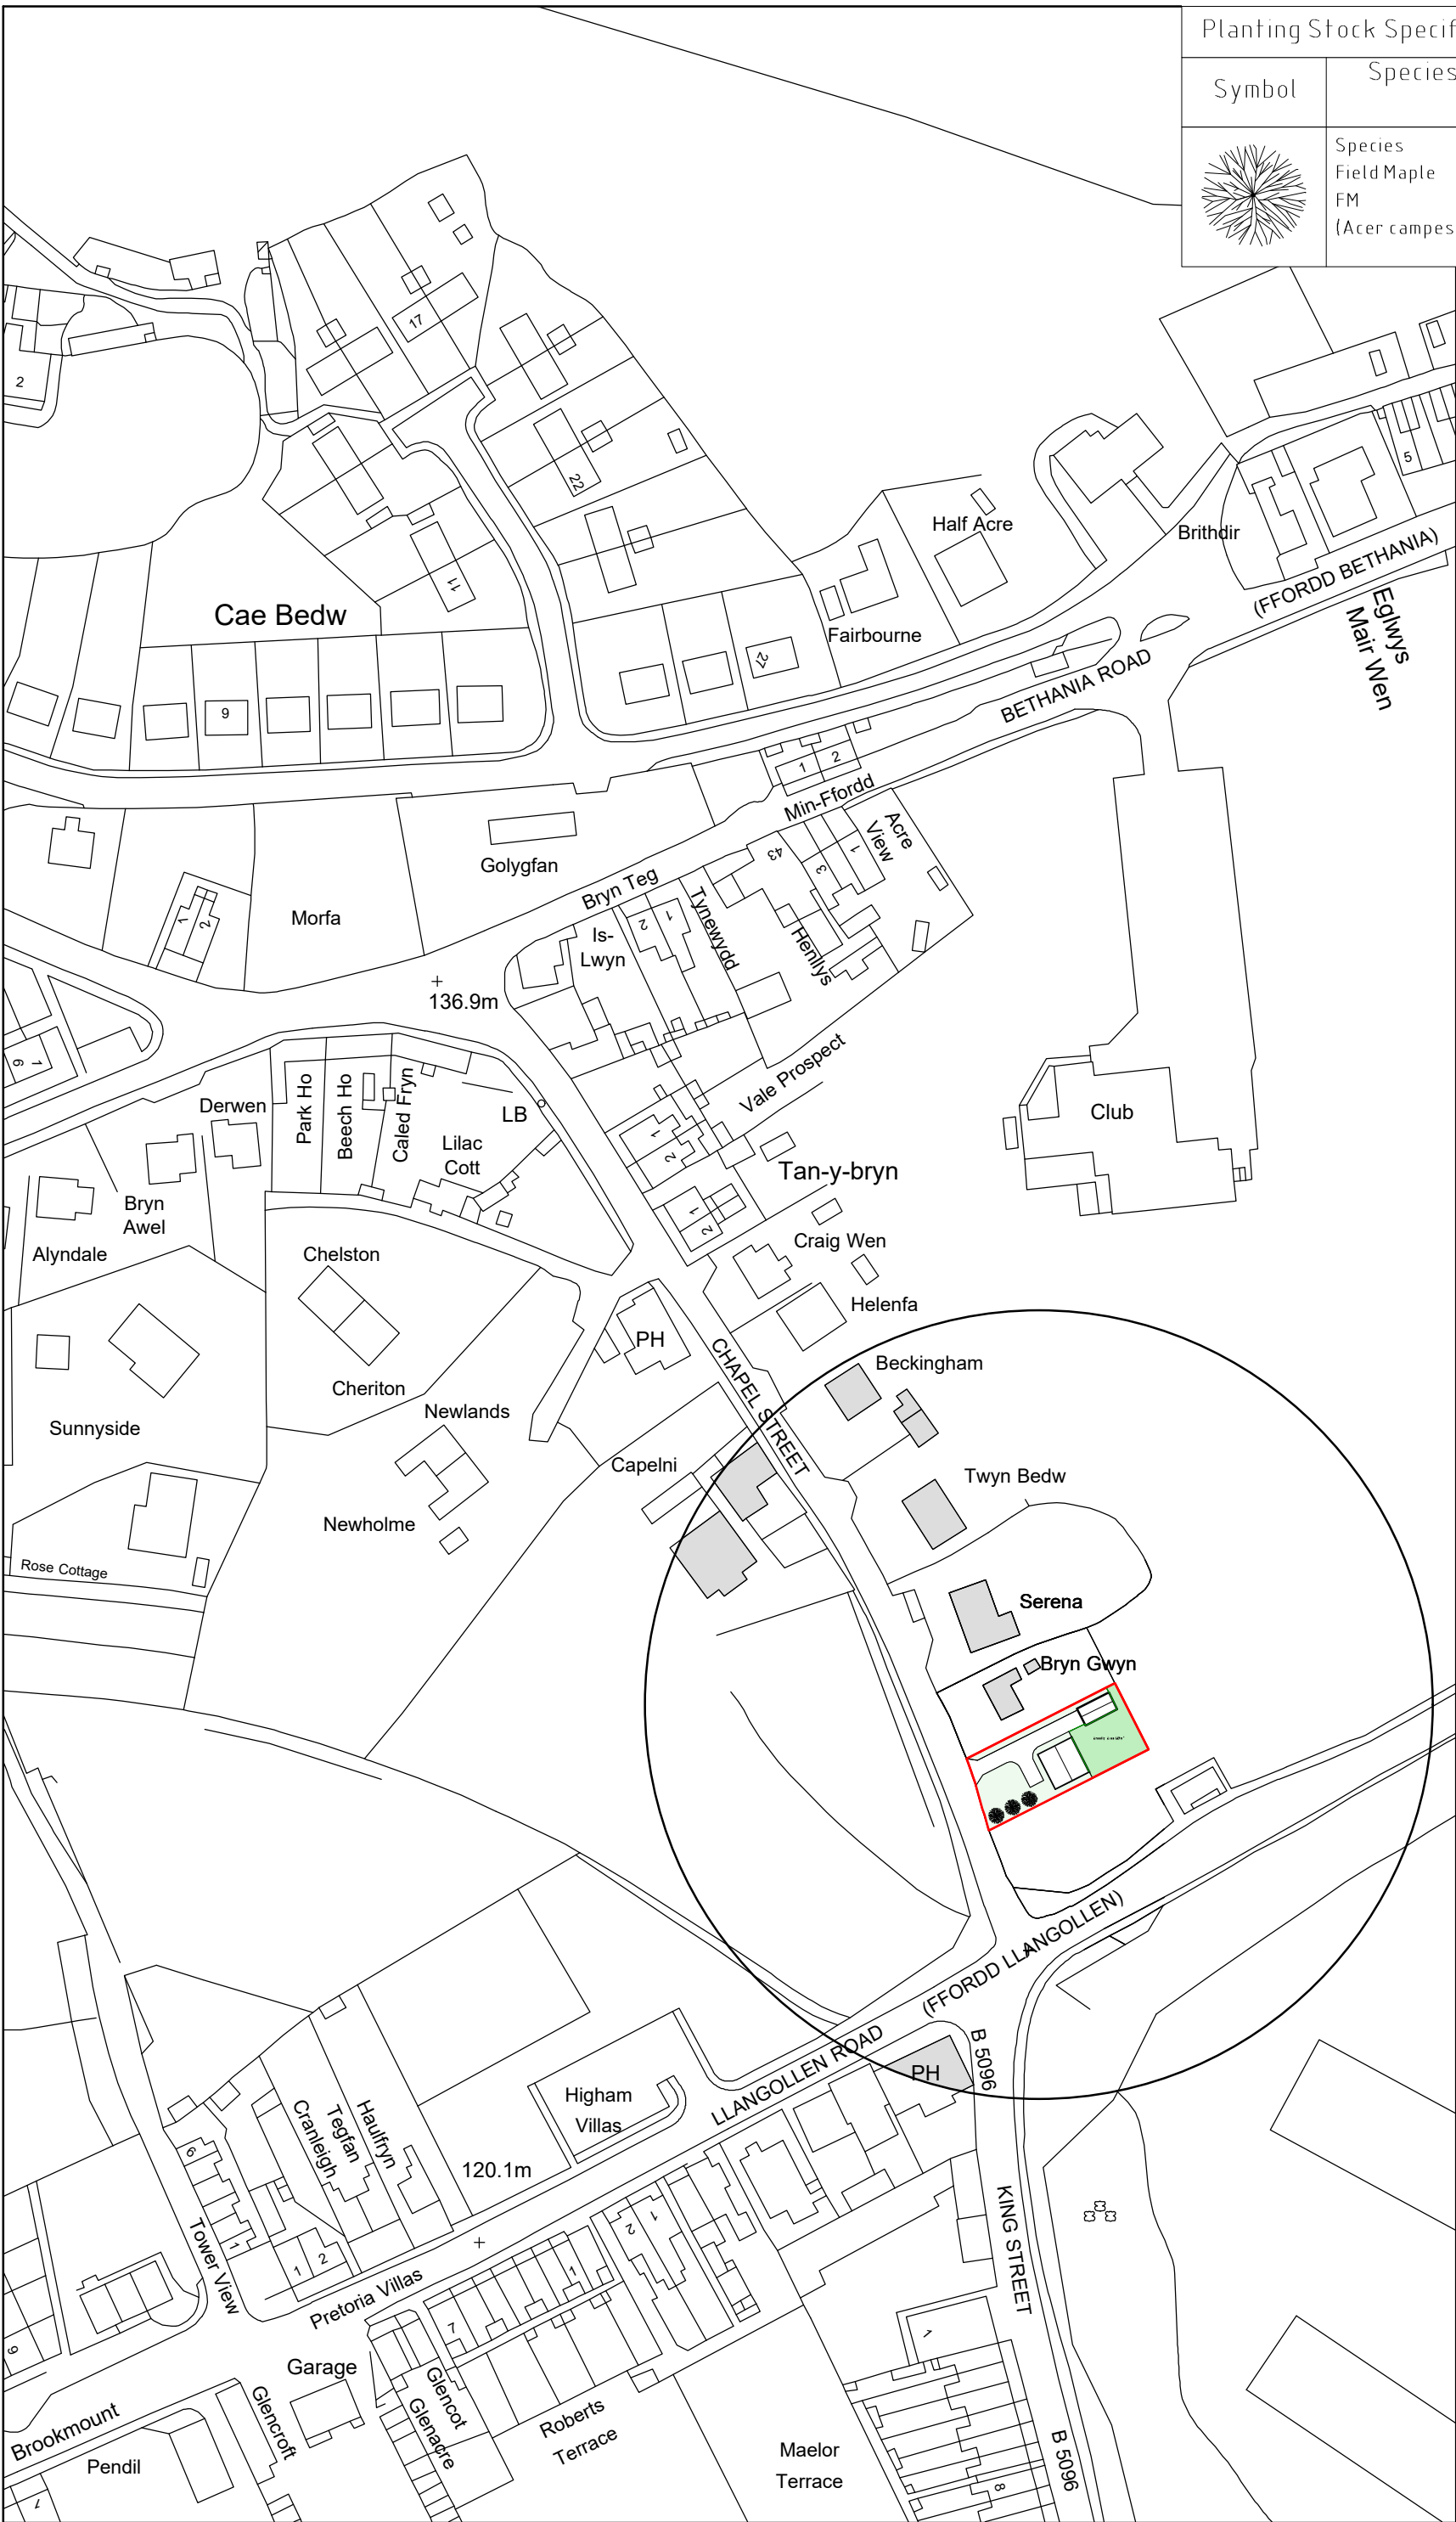


Location Plan 1:1250

Planting Stock Specification

Symbol	Species	Shape	Stem Girth @ 1m	Height	Container Volume	Production Method
	Species Field Maple FM (Acer campestre)	Standard	8cm – 10cm	2.5m – 3m	45 lts	Container Grown

All landscaping works to be completed in all respects within three months of the first use / occupation of the development, with the exception of soft landscaping / planting which shall be carried out in the first planting season (November to March) or seeding season (April to September) following the first use.

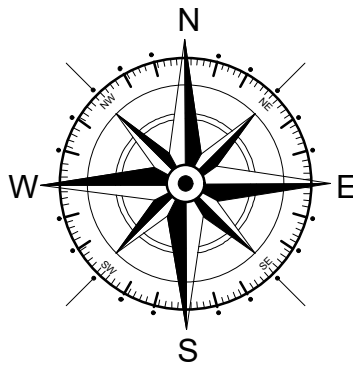

Key	
	Surrounding Buildings
	Application Site

A	05/24	Net Biodiversity Gain		L F
Rev	Date	Detail		Initial

Project:
Proposed dwelling on land adjacent to Bryn Gwyn, Chapel Street, Acrefair Wrexham, LL14 3TB

Title: Site and Location Plan
Scale: (A2) 1:200 & 1:1250

Drawn By: S Hatherall
Date: Jan 2024

Drawing No: J193/001
Sheet: 1 of 1

blueprint
architectural services



Office 3K4,
Redwither Business Tower,
Wrexham. LL13 9XT
Tel: 01978 356500
www.blueprintarchitectural.com
© copyright all rights reserved