



Planting Stock Specification					
Species	Shape	Stem Girth @ 1m	Height	Container Volume	Production Method
Species Field Maple FM (Acer campestre)	Standard	8cm - 10cm	2.5m - 3m	45 lts	Container Grown

All landscaping works to be completed in all respects within three months of the first use / occupation of the development, with the exception of soft landscaping / planting which shall be carried out in the first planting season (November to March) or seeding season (April to September) following the first use.

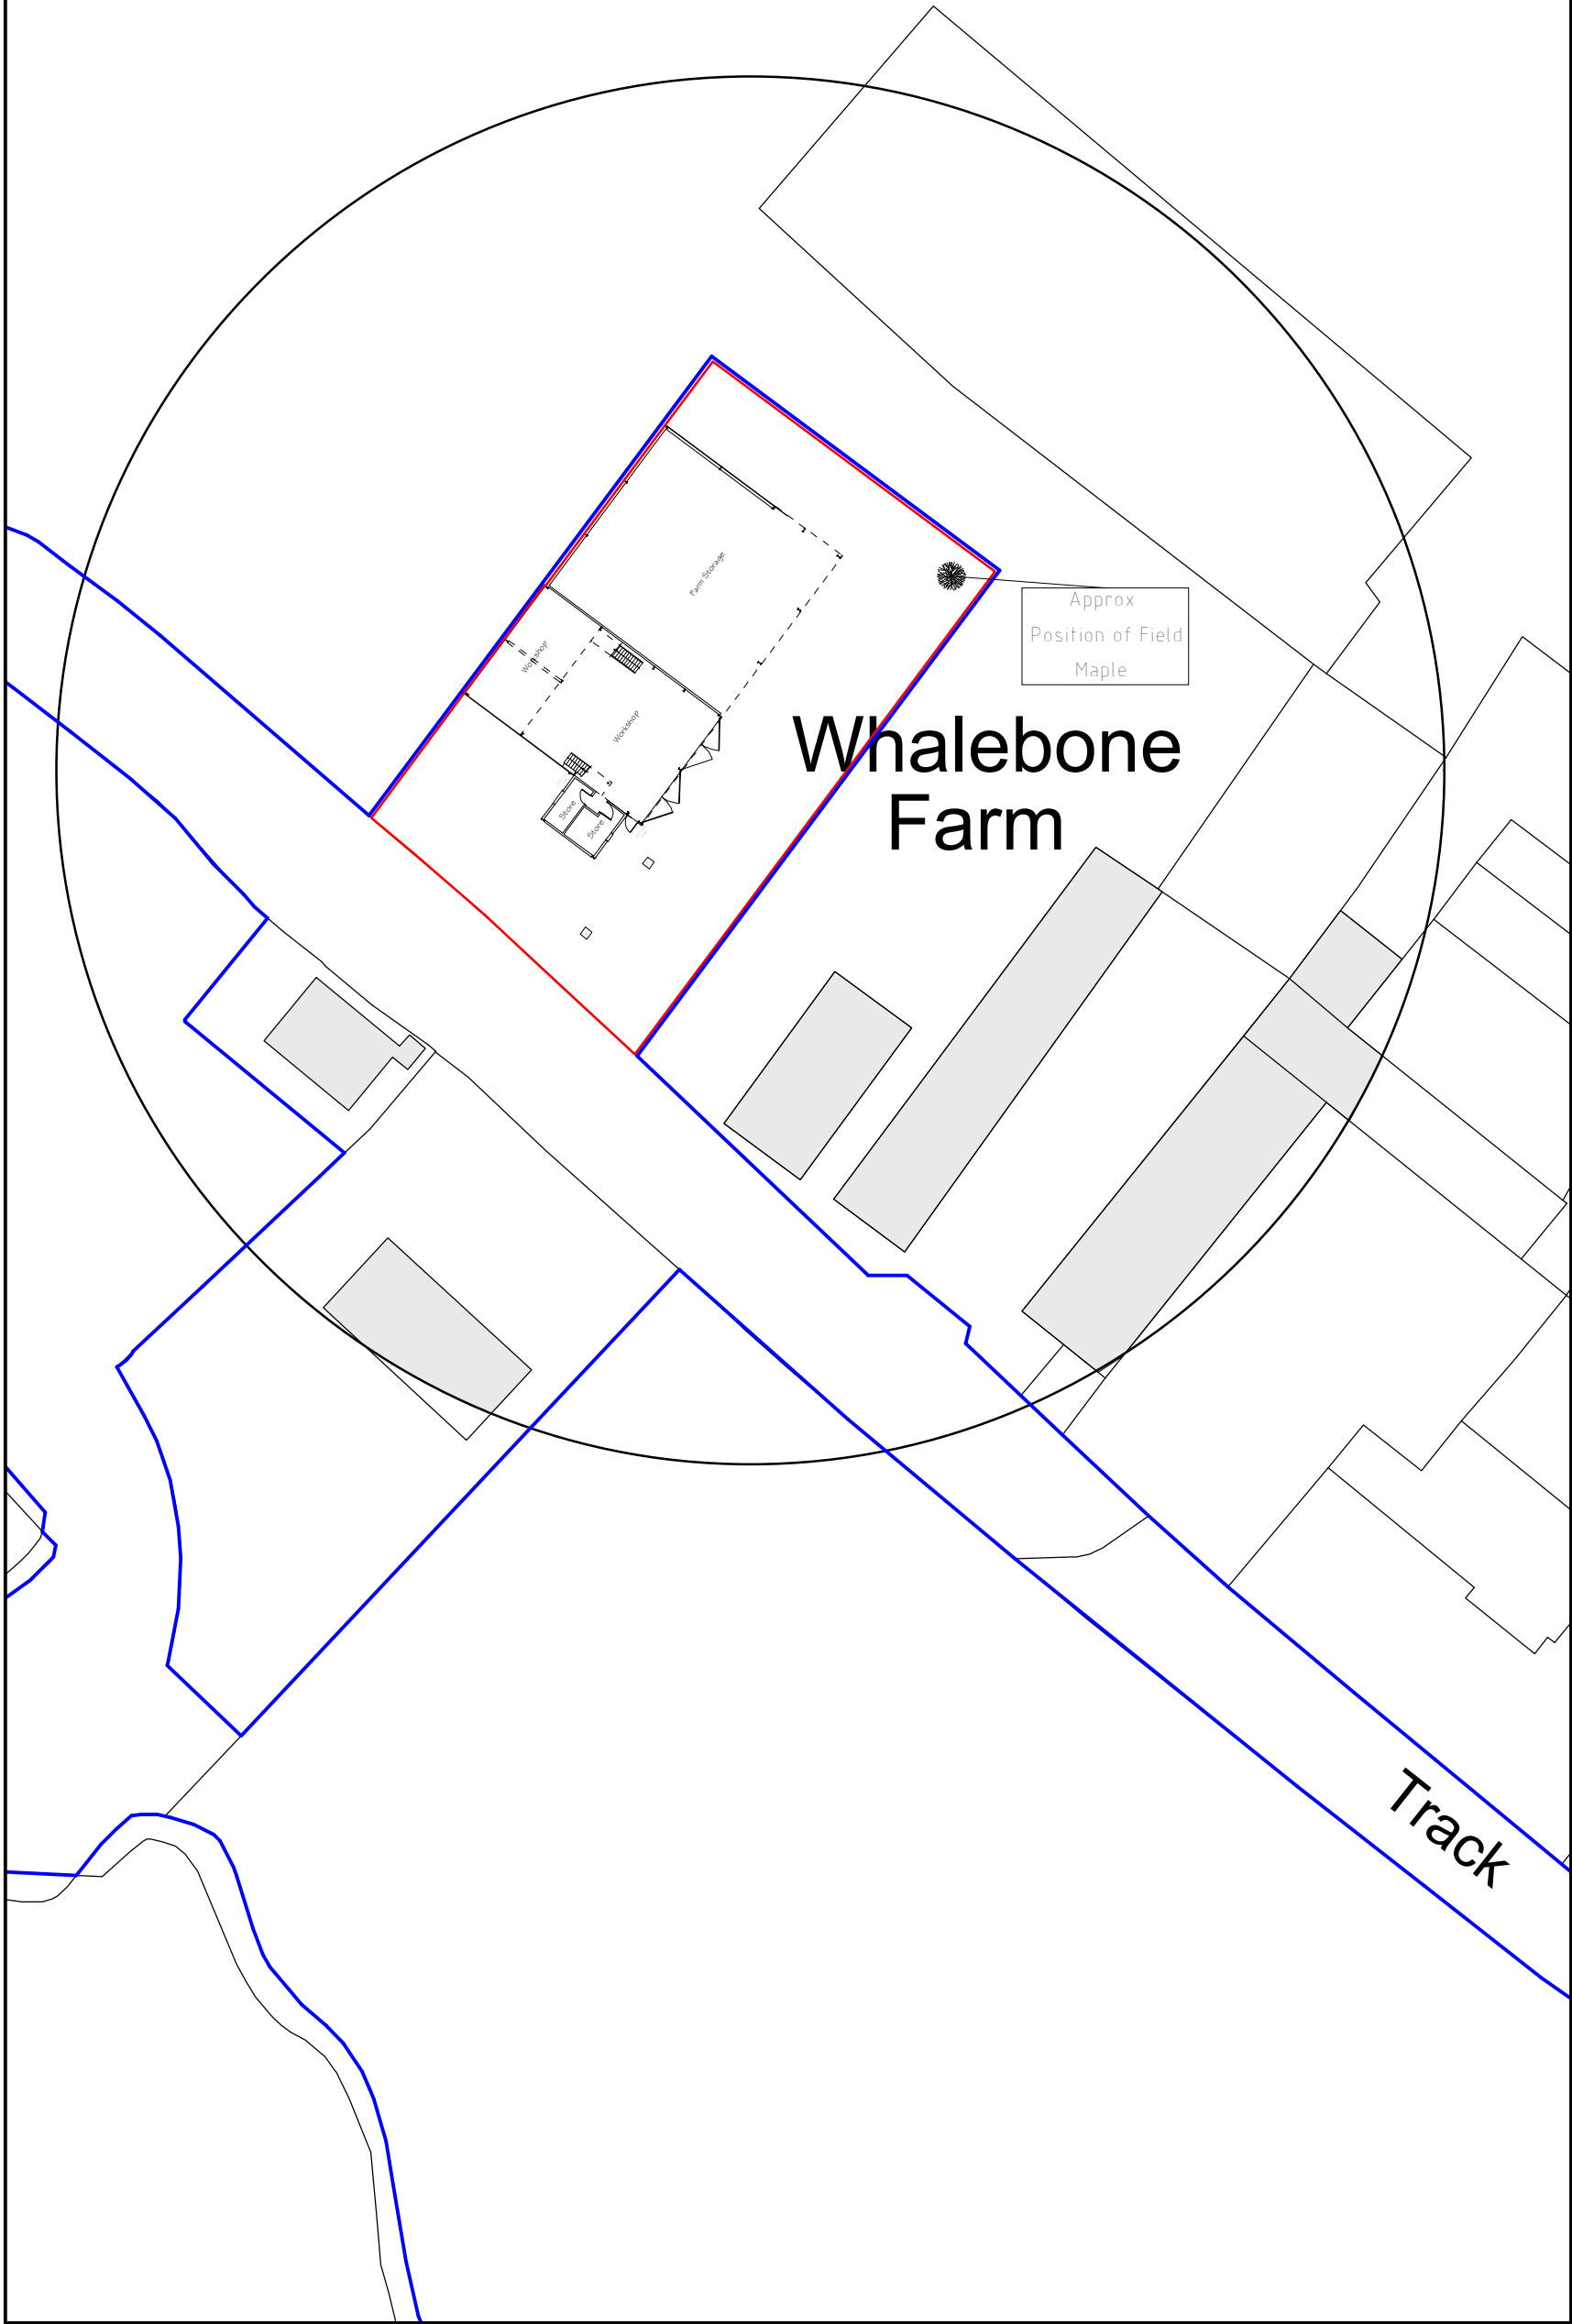

Site Plan 1:500

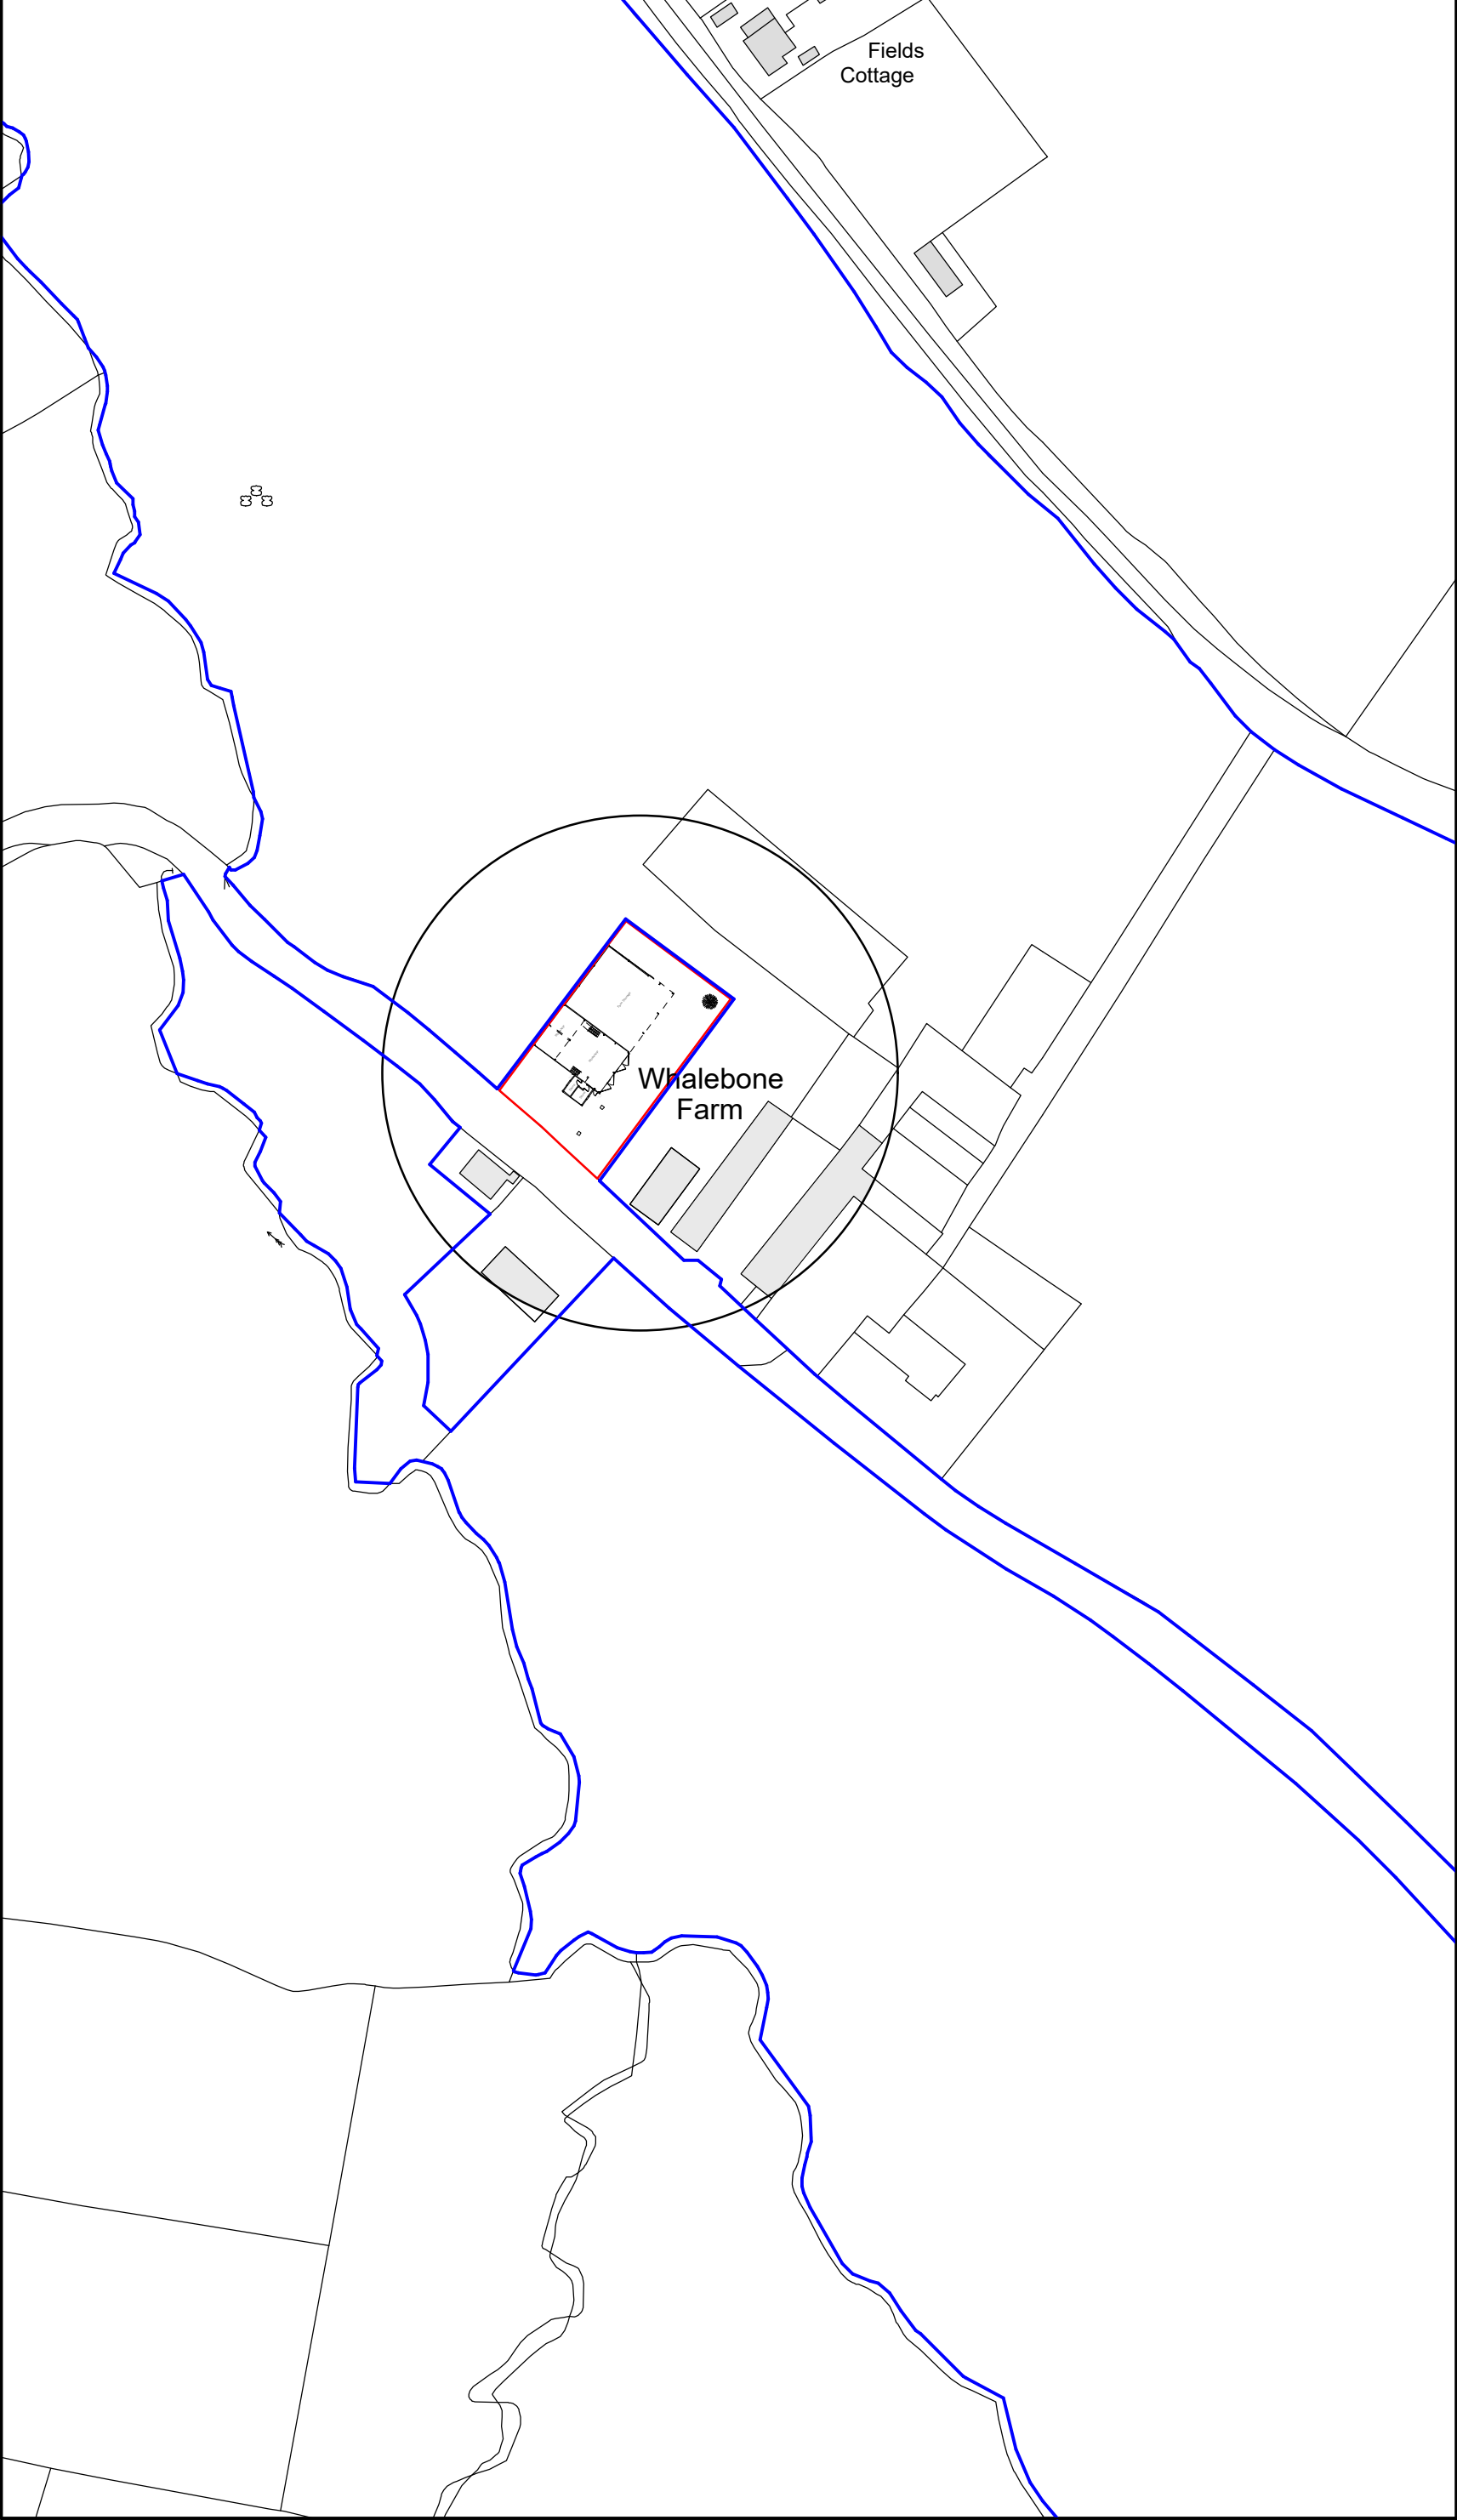


Location Plan 1:1250



Example of Birdbox

Bird Box Implemented within 2 months of submitted details being approved.

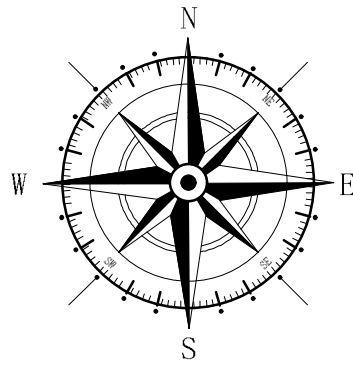

Key	
	Surrounding Buildings
	Application Site
	Associated Land

Rev	Date	Detail	Initial
B	1/24	NBB Details Added	L.R.
A	11/23	Associated land in Blue	D.J.E.

Project:
Proposed Alterations to,
Whalebone Cottage,
Plassey Cottage, Willington,
Malpas, SY14 7LS

Title:
Site & Location
Plan

Scale: (A2)
1:500 &
1:1250

Drawn By:
E.M.Jackson

Date:
July 2023

Drawing No:
C150/002

Sheet:
1 of 1

blueprint
architectural services



Office 3K4,
Redwither Business Tower,
Wrexham. LL13 9XT
Tel: 01978 356500
www.blueprintarchitectural.com

© copyright all rights reserved