



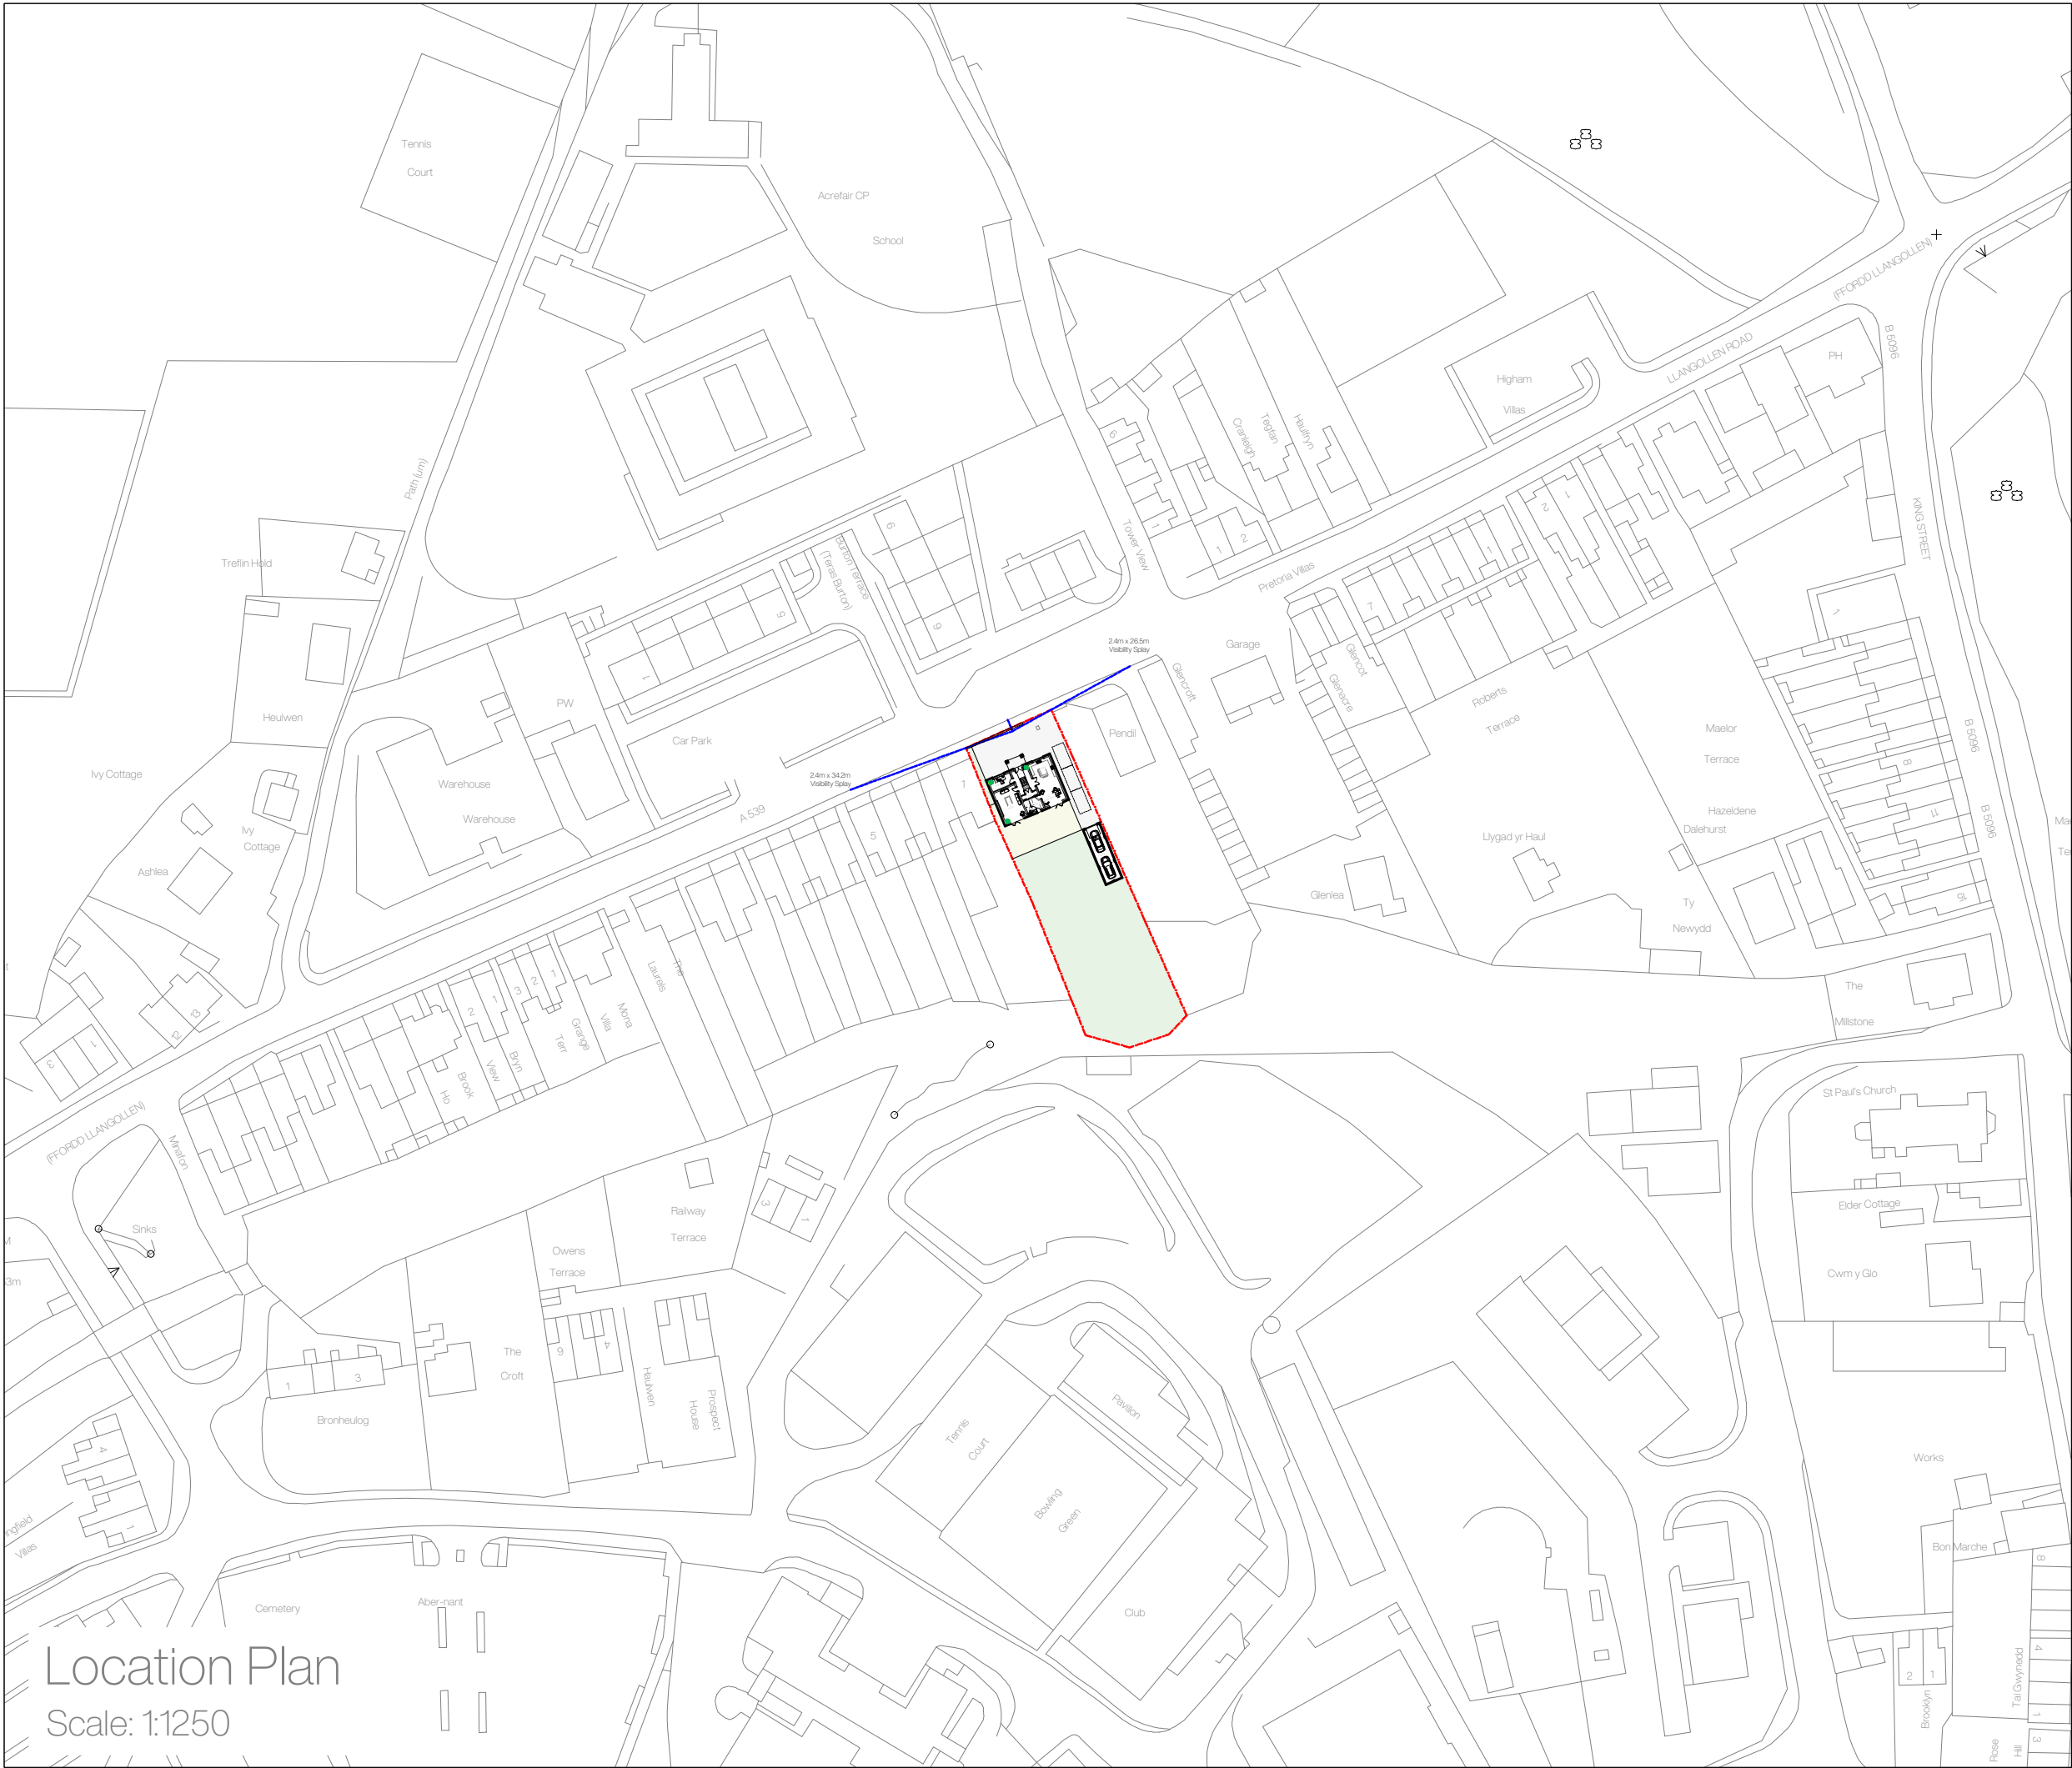

Location Plan
Scale: 1:1250

Landscaping is indicative only.

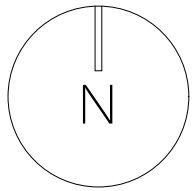

Site Plan Key

Application Site

Land adj. to Pendil,
Llangollen Road,
Acrefair, Wrexham,
LL14 3RP

Rev	Notes	Date
a	Design amends	09.2022
b	Design amends	01.2024

Planning | Location Plan
August 2022
A3
R01.1.004
2 - 2

DO NOT SCALE FROM THIS DRAWING. ALL DIMENSIONS TO BE
CONFIRMED ON SITE PRIOR TO FABRICATION BY THE
CONTRACTOR. DRAWINGS TO BE READ IN CONJUNCTION WITH
ANY REFERENCED DOCUMENTATION. PLANS NOT TO BE
REPRODUCED WITHOUT THE PRIOR CONFIRMATION FROM THE
DESIGN TEAM.

