


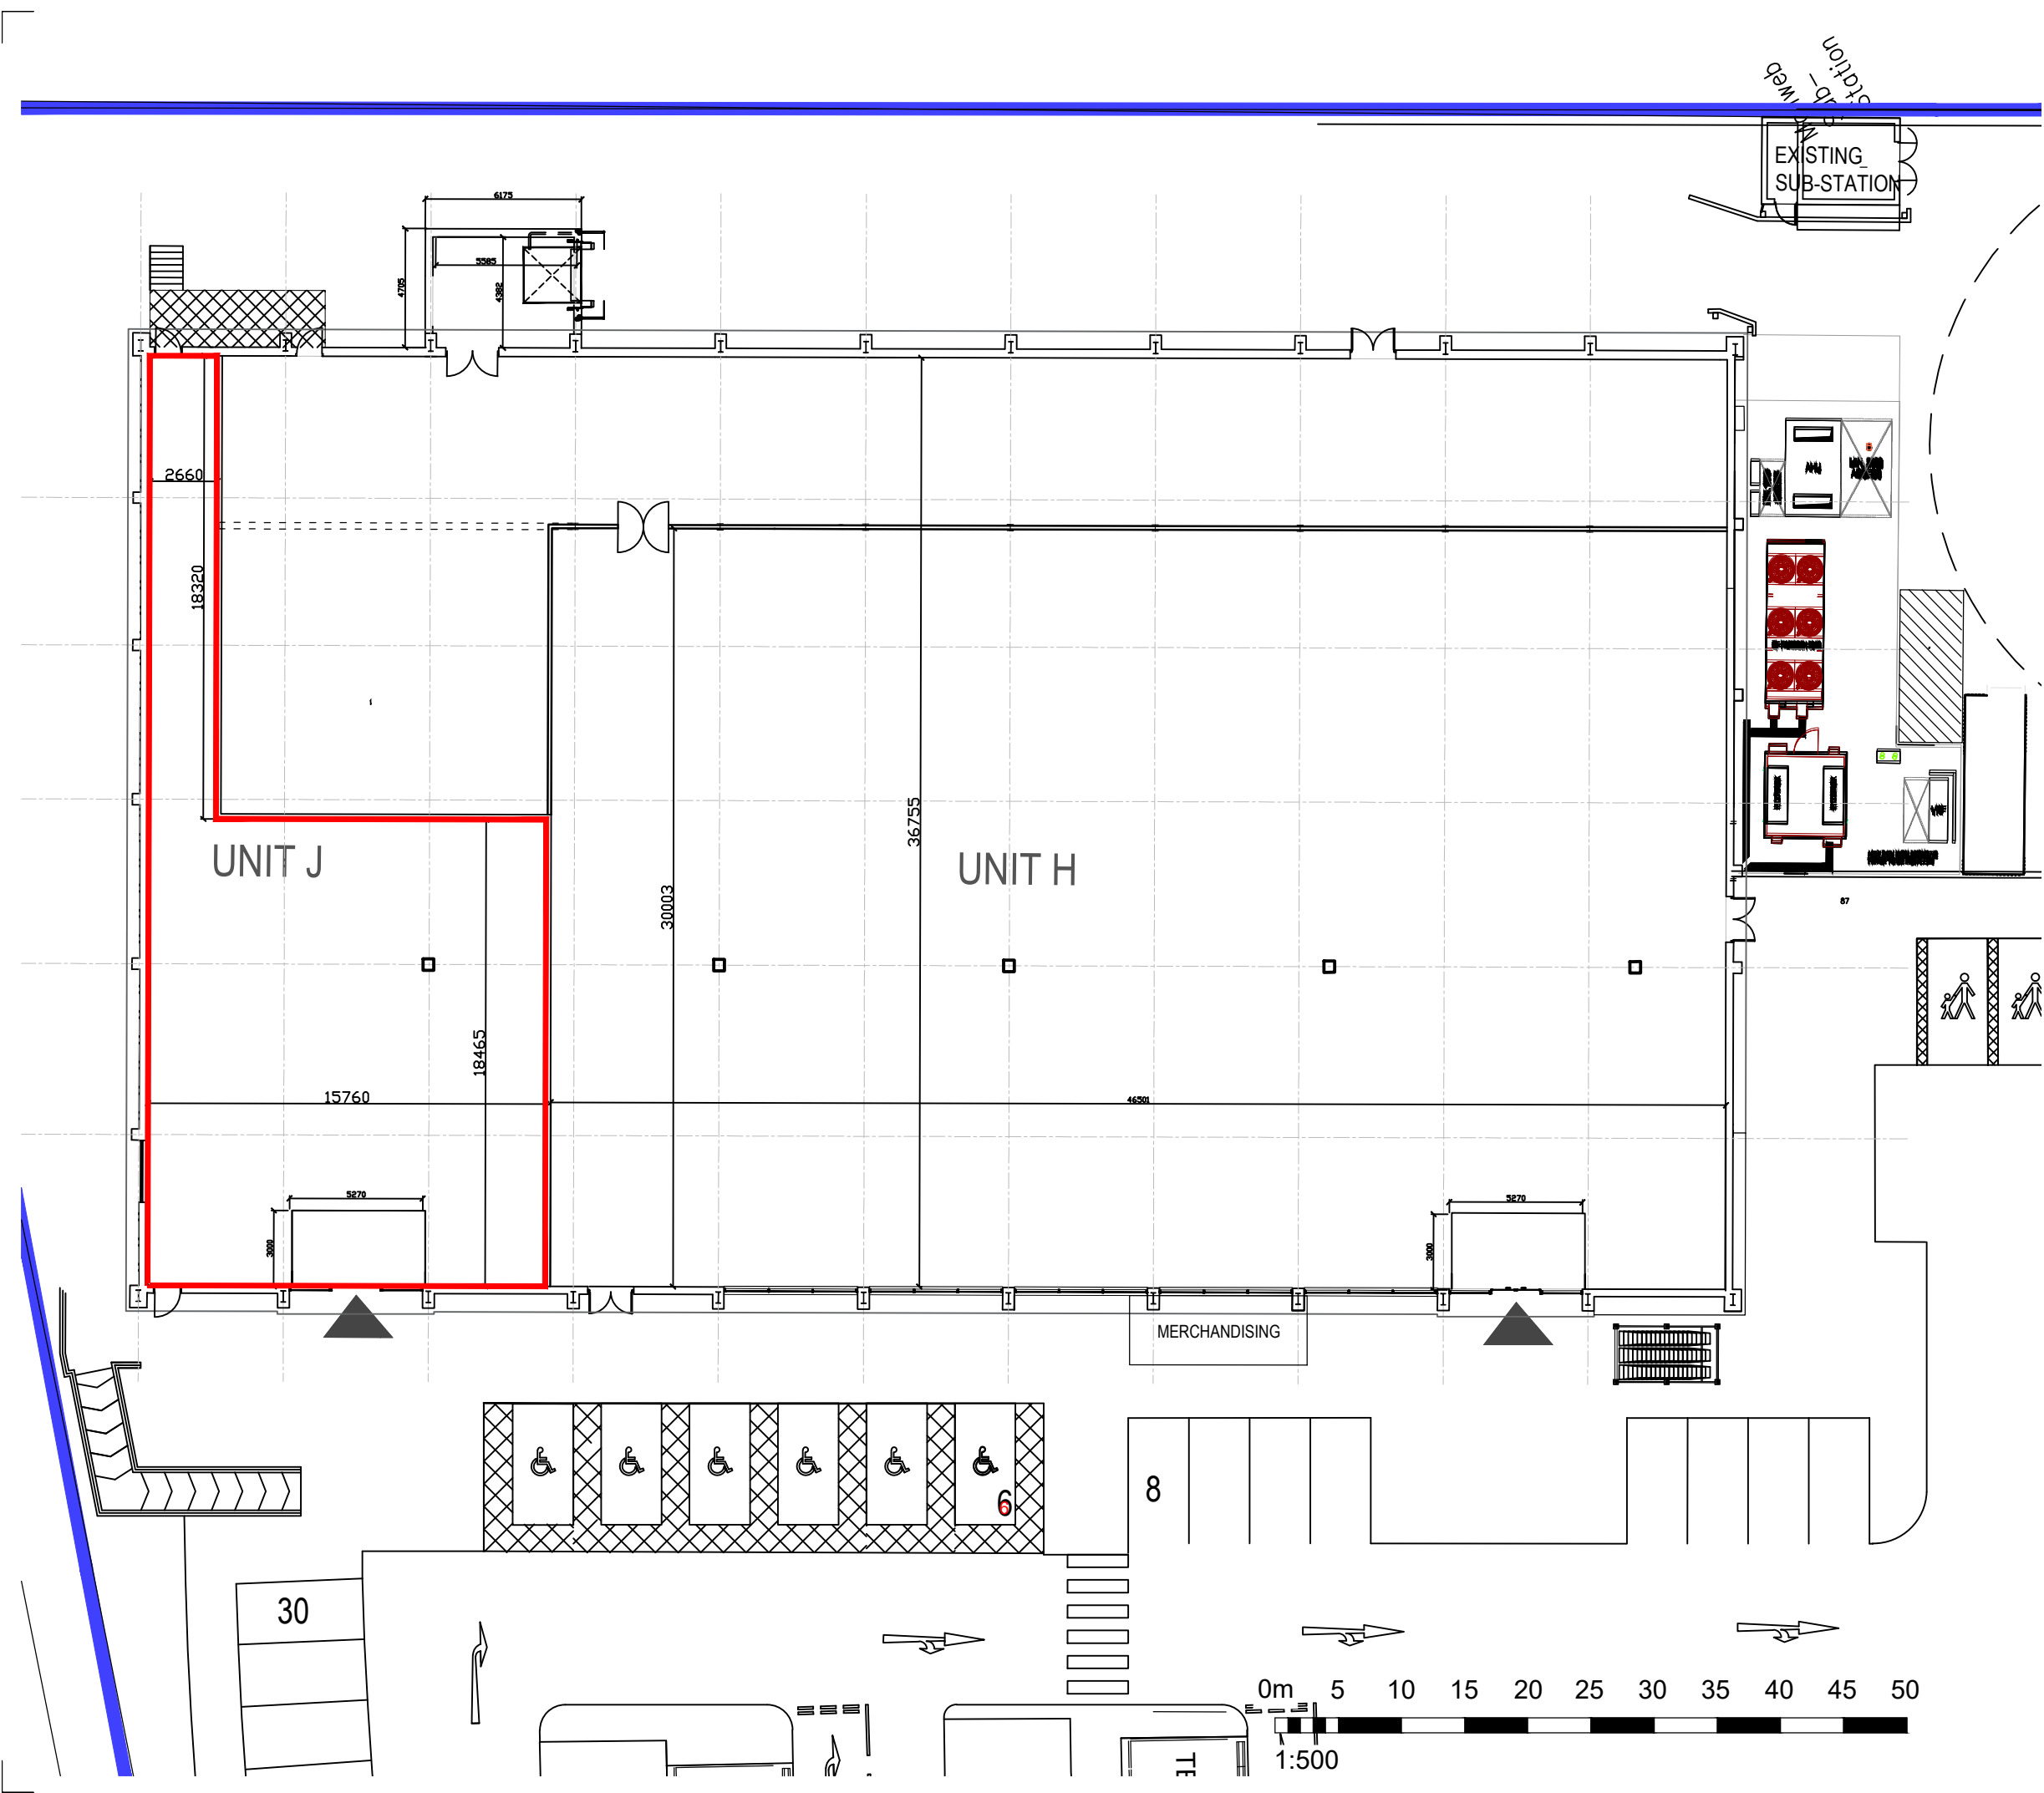

1. Do not scale this drawing - if in doubt ask.
2. All sizes to be checked on site prior to construction.
3. This drawing is the copyright of the author.

Ownership Boundary
(8.45 Acres / 3.42 Hectares)

Unit J Boundary

Ordnance Survey (c) Crown Copyright 2017. All rights reserved. Licence number 100035409



smith design associates
www.smithdesign.co.uk

Chartered Architects
16 Lynedoch Crescent, Glasgow G3 6EQ
client 0141 353 3501

Ediston Real Estate

project
Proposed Alterations to Unit J
Plas Coch Retail Park, WREXHAM

drawing
Proposed Floor Plan
original size A3

scale
1:500
drawn SMC

date
13.02.2023
checked -

status
PLANNING
passed -

job no. G2983
drawing no. SK230215_06
revision