



Planning Status

This drawing is © C4 Projects and is not to be copied, reproduced or re-distributed either in whole or in part without the prior written permission of the originator.

The originator shall have no responsibility for any liability, loss, cost, damage or expense arising from or relating to any use of this document other than for its intended purpose on this project.

This drawing shall be read in conjunction with all other relevant drawings, specifications and associated documentation. Any discrepancies, errors or omissions are to be reported to the originator before proceeding with work.

All dimensions are to be checked on site by the contractor prior to proceeding with any work. This drawing shall not be scaled to ascertain any dimensions, work to figured dimensions only.

DISCLAIMER
When this drawing is issued in CAD, it is an uncontrolled version issued for information only, to enable the recipient to prepare their own documents/ drawings for which they are solely responsible.

SOFTWARE INTEROPERABILITY
C4 Projects prepared this drawing using Autodesk REVIT Architecture.

C4 Projects does not accept liability for any loss or degradation of any information held in the drawing resulting from the translation from the original file format to any other file format or from the recipient's reading of it in any other programme.

Hazard Identification		
ref	hazard	date


DEVELOPMENT KEY

- Application boundary edged red
- Ownership boundary edged blue

Notes:

1. Boundary Lines shown are indicative, based on information provided - Land Registry title ownership to be confirmed by client.

2. Existing topography based on 'Powers & Tiltman' drawing reference 5756/01 (13/02/08)

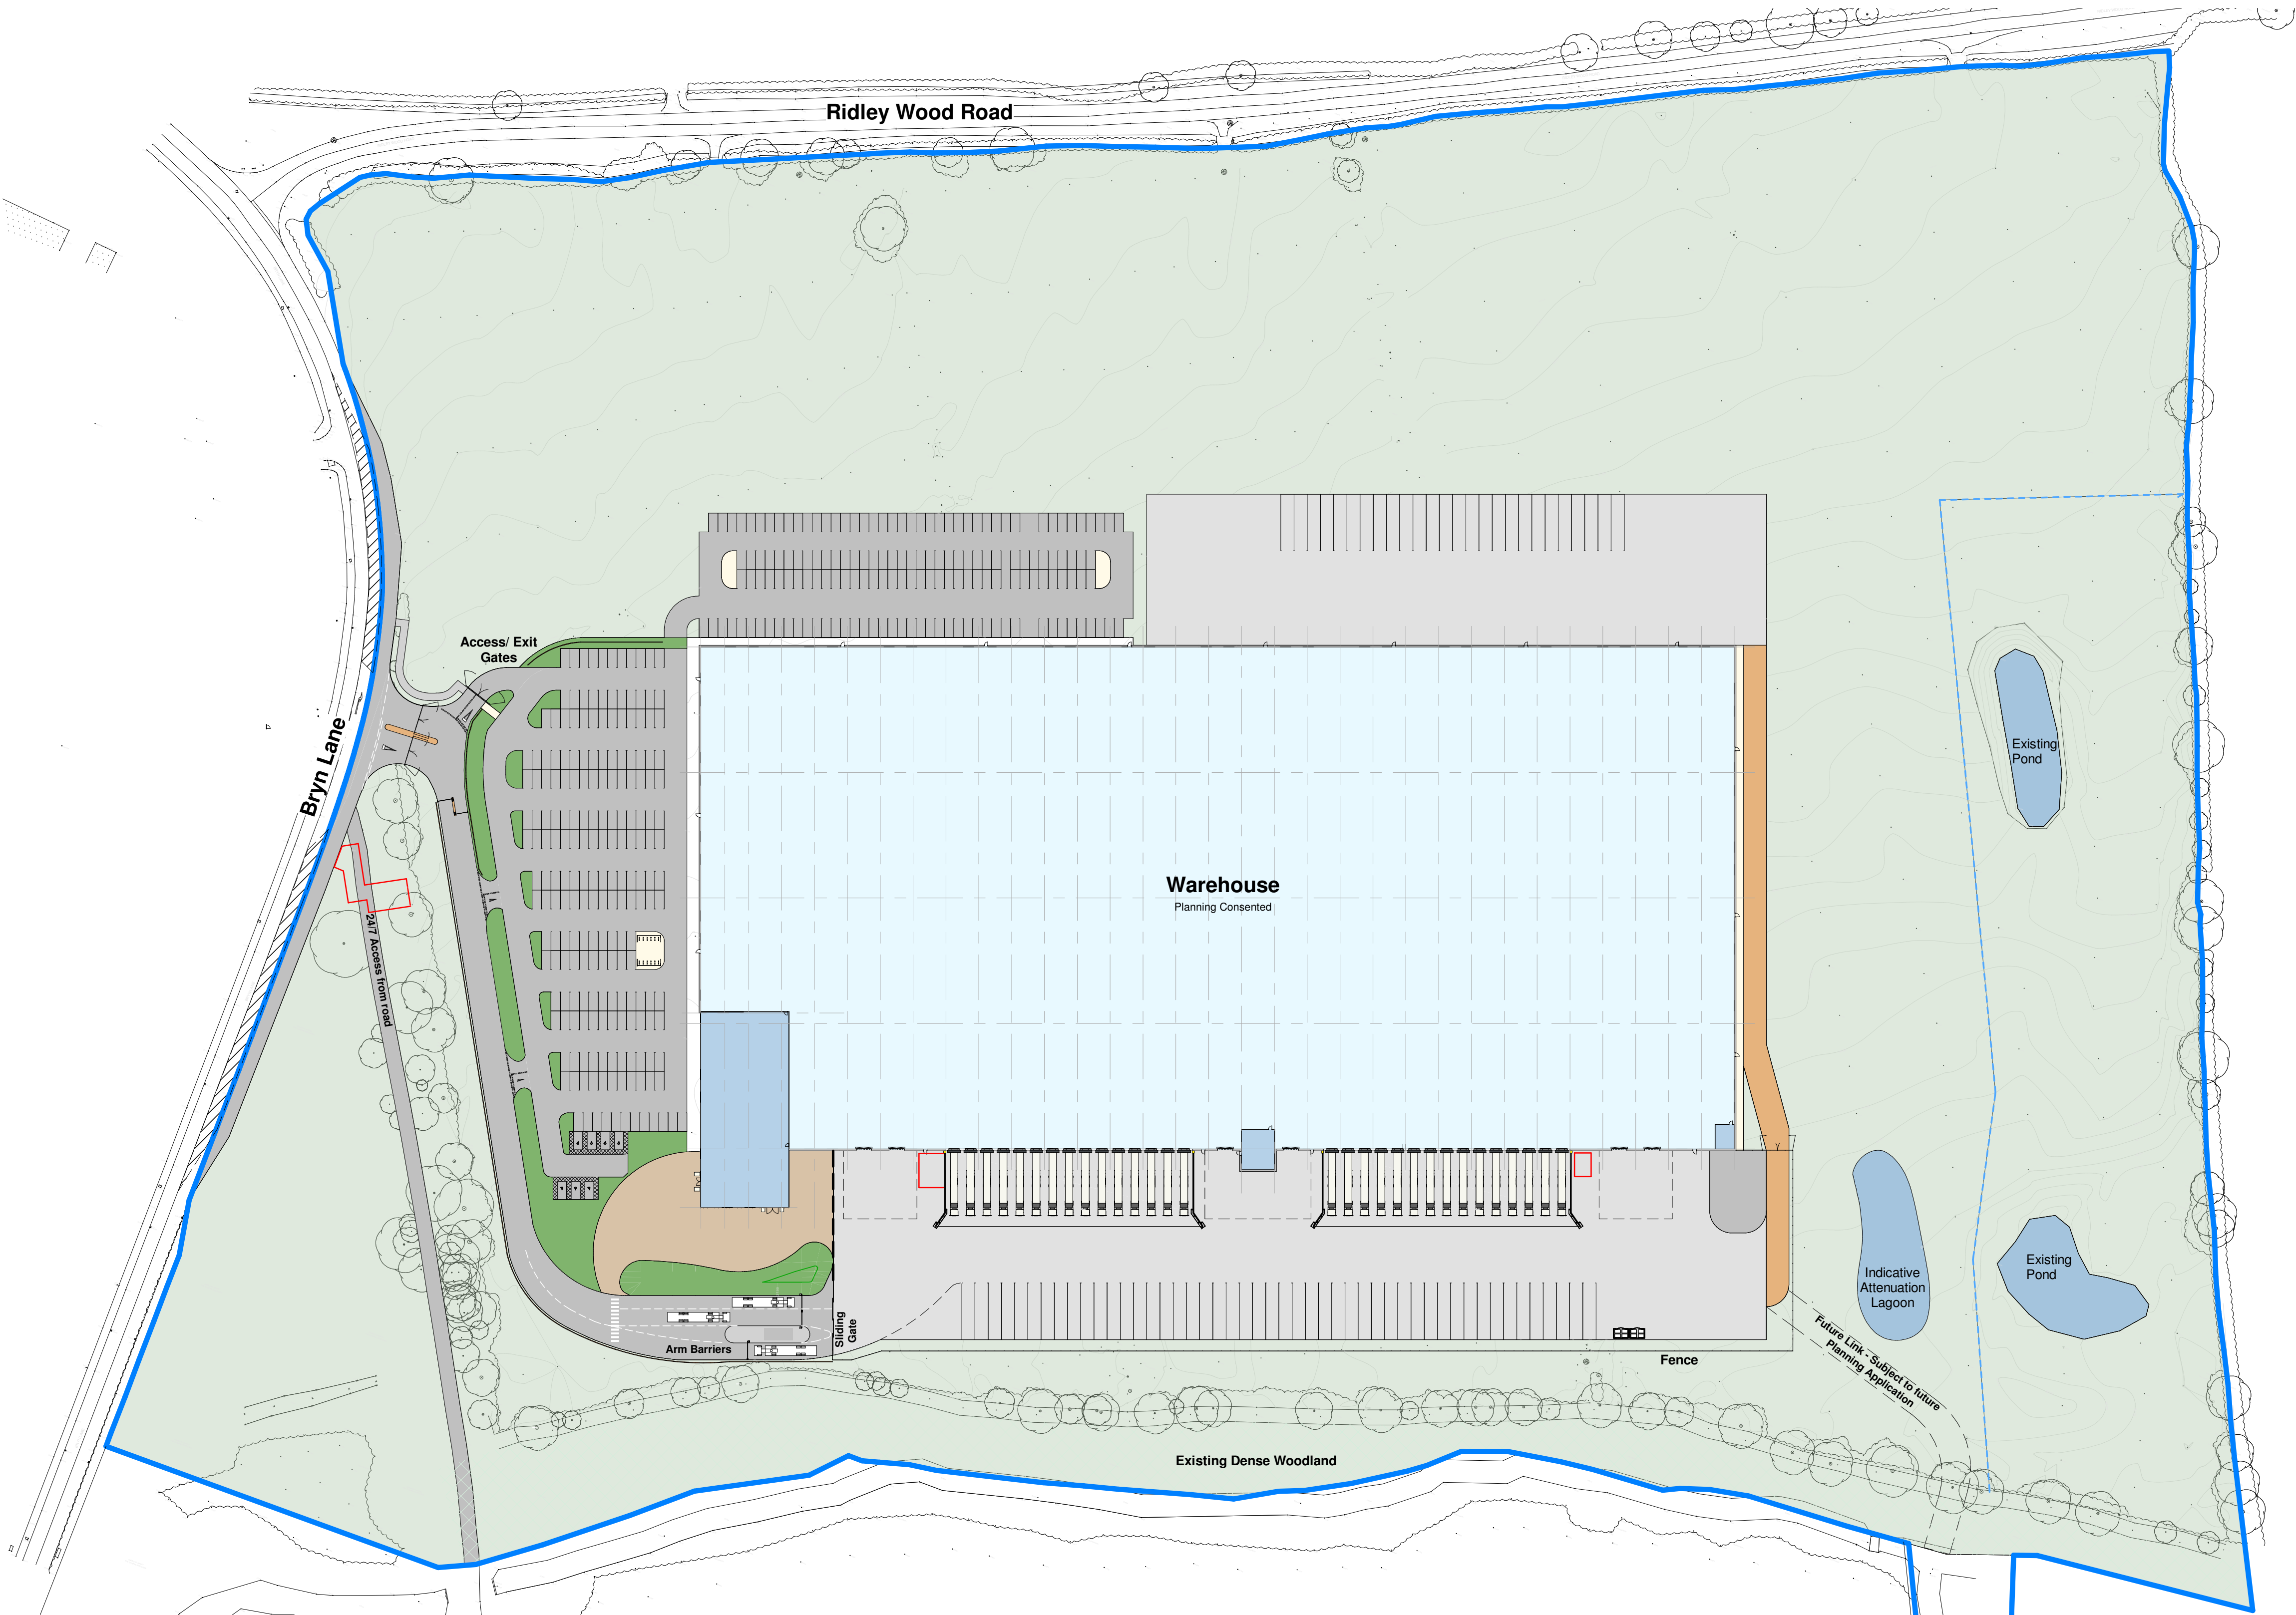

Existing Site Plan
1 : 1000

P8	Vehicle Turning path added	BC	17.06.22	BC
P7	Coordination Issue	BC	09.05.22	BC
P6	Update Issue	BC	06.05.22	BC
P5	Red Line Boundary Updated	BC	03.05.22	BC
P4	Updated Planning Issue	BC	25.04.22	BC
P3	Substation Location Amended	BC	18.03.22	BC
P2	Update Issue	BC	10.03.22	BC
P1	First Issue	BC	10.03.22	BC

Rev	Revision Details	Drawn	Date	Checked
-----	------------------	-------	------	---------

C4 Projects

Quayside,
Wilderspool Business Park,
Stockton Heath,
Warrington,
Cheshire,
WA4 6HL,
t: 01552 751 852
e: info@c4projects.co.uk
www.c4projects.co.uk

Project Management • Architecture • Building Surveying • Cost Consultancy

Client
Net World Sports

Project
New Offices & Distribution Facility
Bryn Lane, Wrexham

Drawing Title
Existing Site Plan

Status Purpose of Issue
S2 SUITABLE FOR INFORMATION

Drawn by	BC	Created	March 22
----------	----	---------	----------

C4 Job no.	19-153	Scale	As indicated	@ A1
------------	--------	-------	--------------	------

Drg no.	19153-C4P-AV-XX-DR-A-0112	Rev	P8
---------	---------------------------	-----	----