


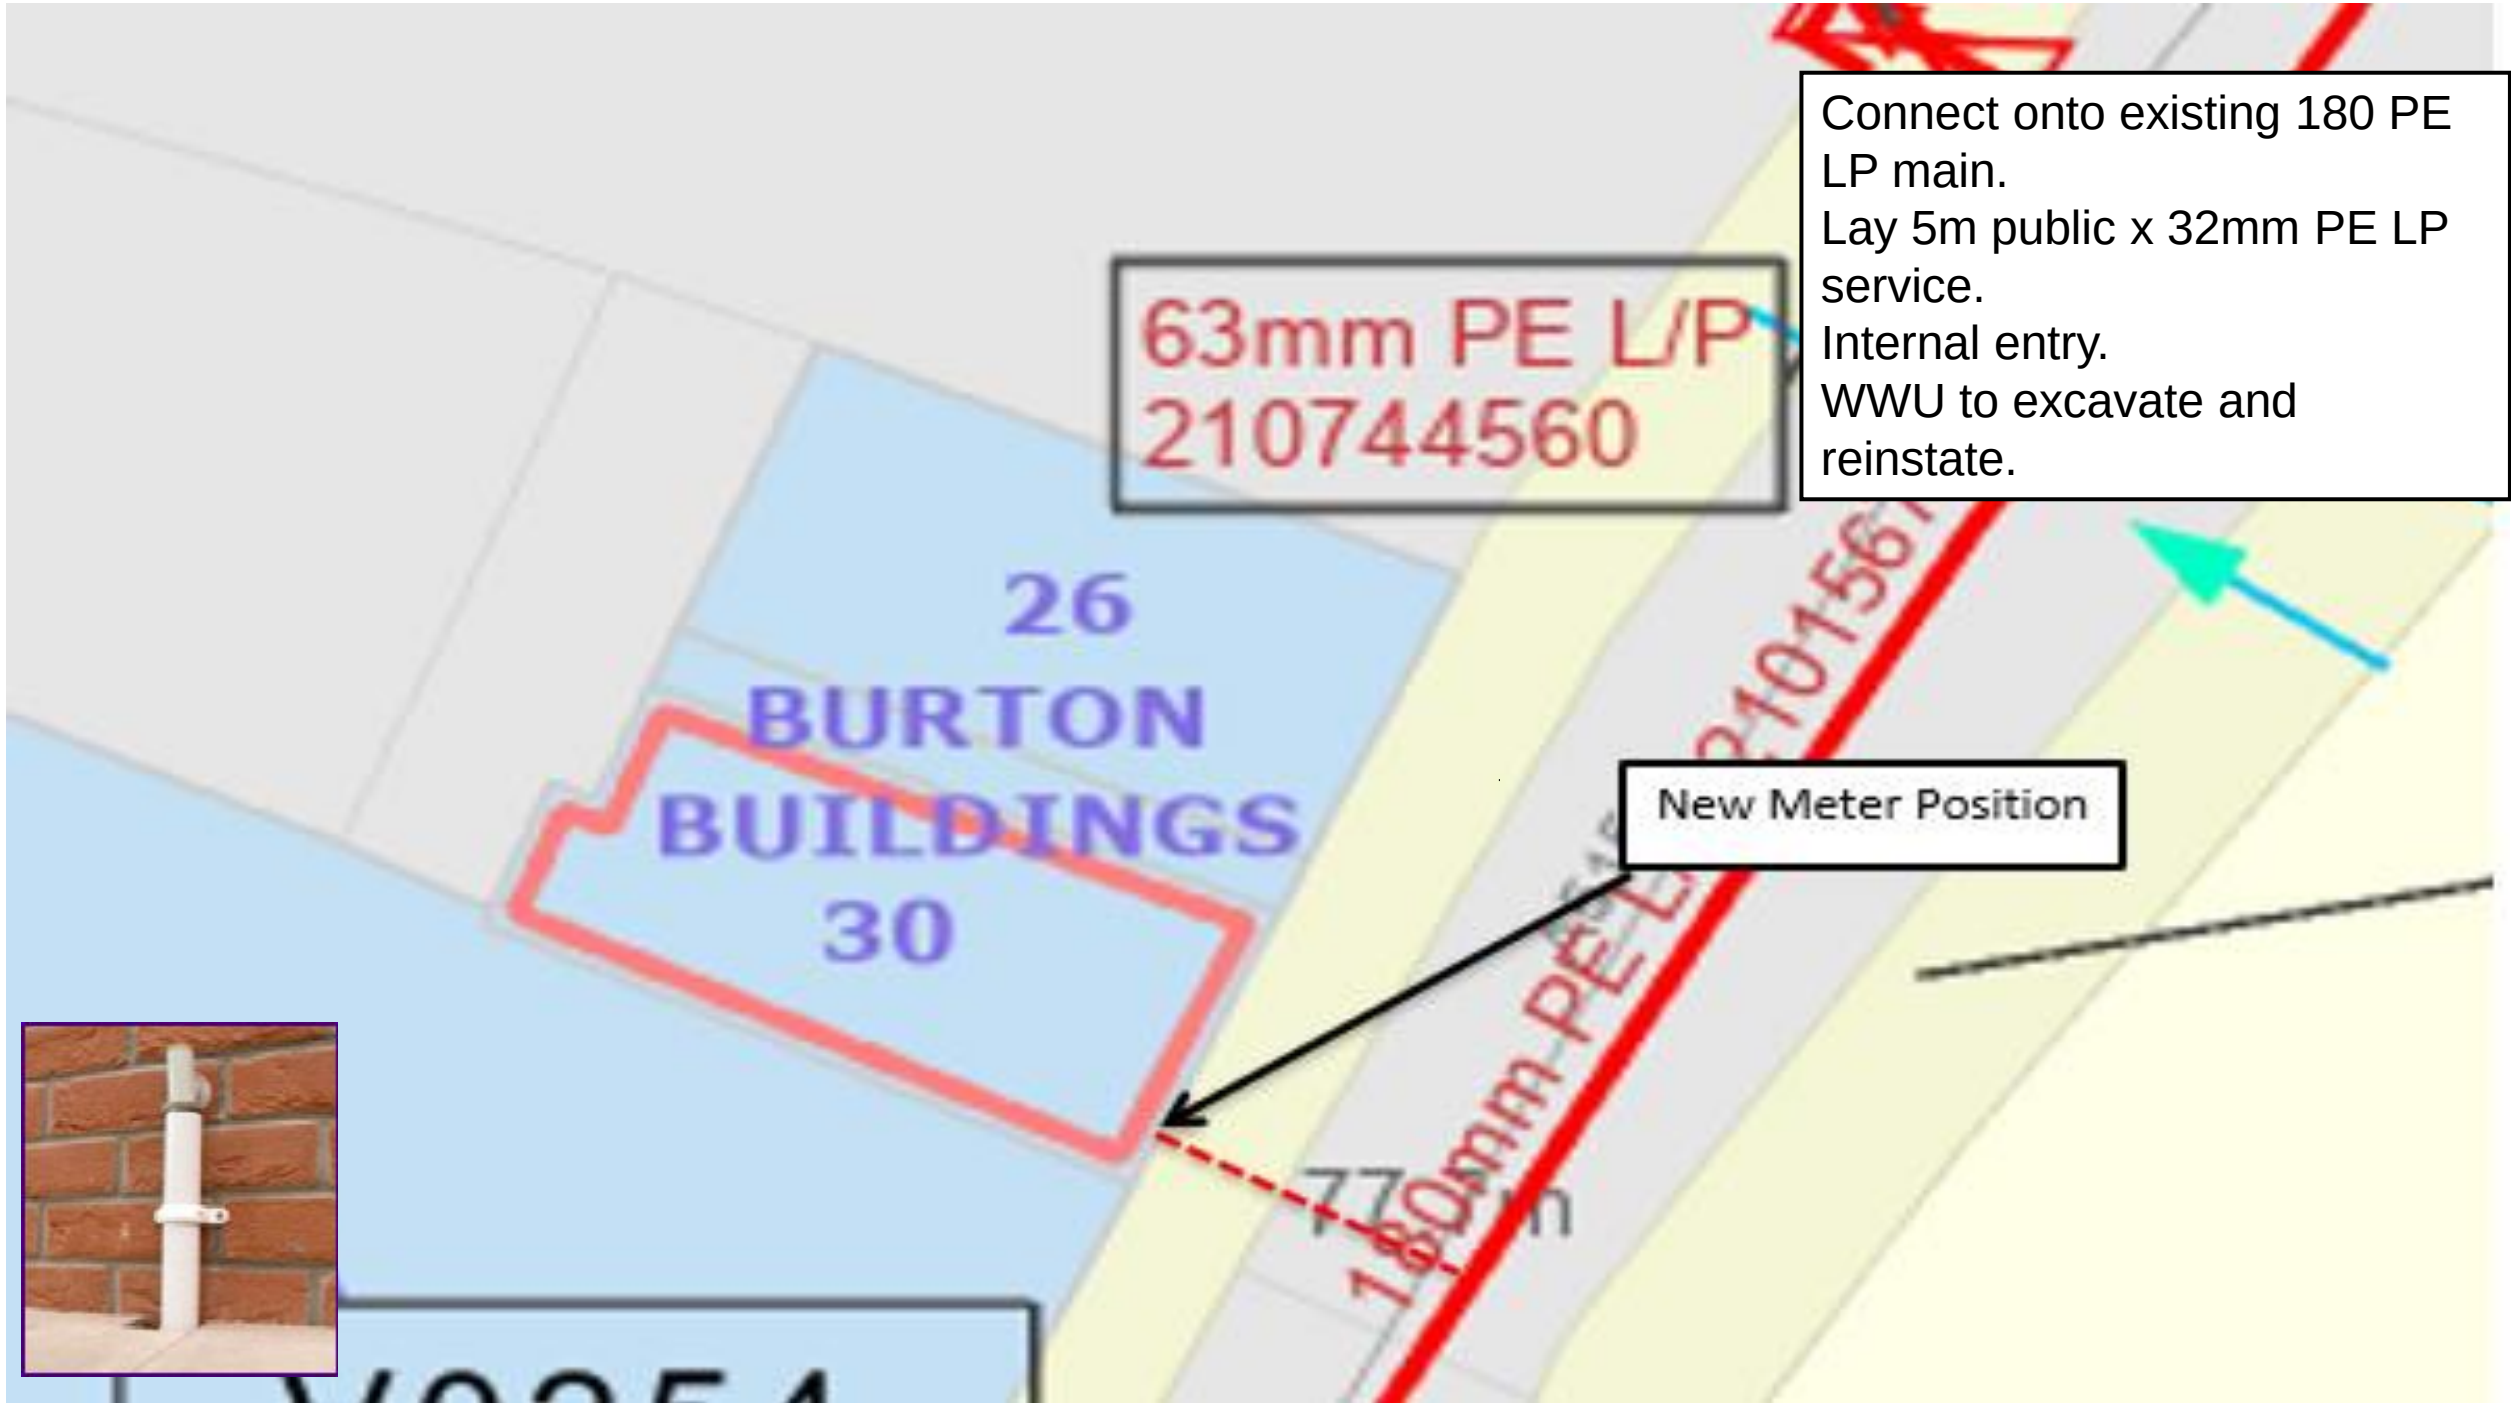

Connect onto existing 180 PE LP main.
Lay 5m public x 32mm PE LP service.
Internal entry.
WWU to excavate and reinstate.

63mm PE L/P
210744560

New Meter Position



ArcIMS 9.2

Reproduced by permission of Ordnance Survey on behalf of HMSO.
© Crown Copyright and database right 2018. All rights reserved.
Ordnance Survey Licence number 0100044308.

The plan shows those pipes owned by Wales & West Utilities or the relevant Gas Distribution Network in their roles as Licenced Gas Transporters (GT). Gas Pipes owned by other GTs, or otherwise privately owned, may be present in this area. Information with regard to such pipes should be obtained from the relevant owners. The information shown on this plan is given without warranty, the accuracy thereof cannot be guaranteed. Service pipes, valves, syphons, stub connections, etc. are not shown but their presence should be anticipated. No liability of any kind whatsoever is accepted by Wales & West Utilities, the relevant Gas Distribution Network, or their agents, servants or contractors for any error or omission. Safe digging practices, in accordance with HS(G)47, must be used to verify and establish the actual position of mains, pipes, services and other apparatus on site and before any mechanical plant is used. It is your responsibility to ensure that this information is provided to all persons (either direct labour or contractors) working for you or near gas apparatus. The information included on this plan should not be referred to beyond a period of 28 days from the date of issue.

- Low Pressure (LP) 21mbar – 75mbar
- Medium Pressure (MP) 350mbar – 2bar
- Intermediate Pressure (IP) 2bar – 7bar
- High Pressure (HP) >7bar
- Line/Fire Valve
- Governor Station
- Change of Diameter
- End Cap

Document Version: CONN_LF_WW_233

35067093

Date: 13.02.23
Designer: Lauren Hillier
Telephone Number: 02920 278730
Drawing Number: One of One

Grid Reference: 333374,350079

Smell gas?
Call the Gas Emergency Service on 0800 111 999.

Dial before you dig

Investigate
Before you dig, make sure you know what's below.

Go ahead
Done your research? Now you can dig safely.

We need 10 days' notice