


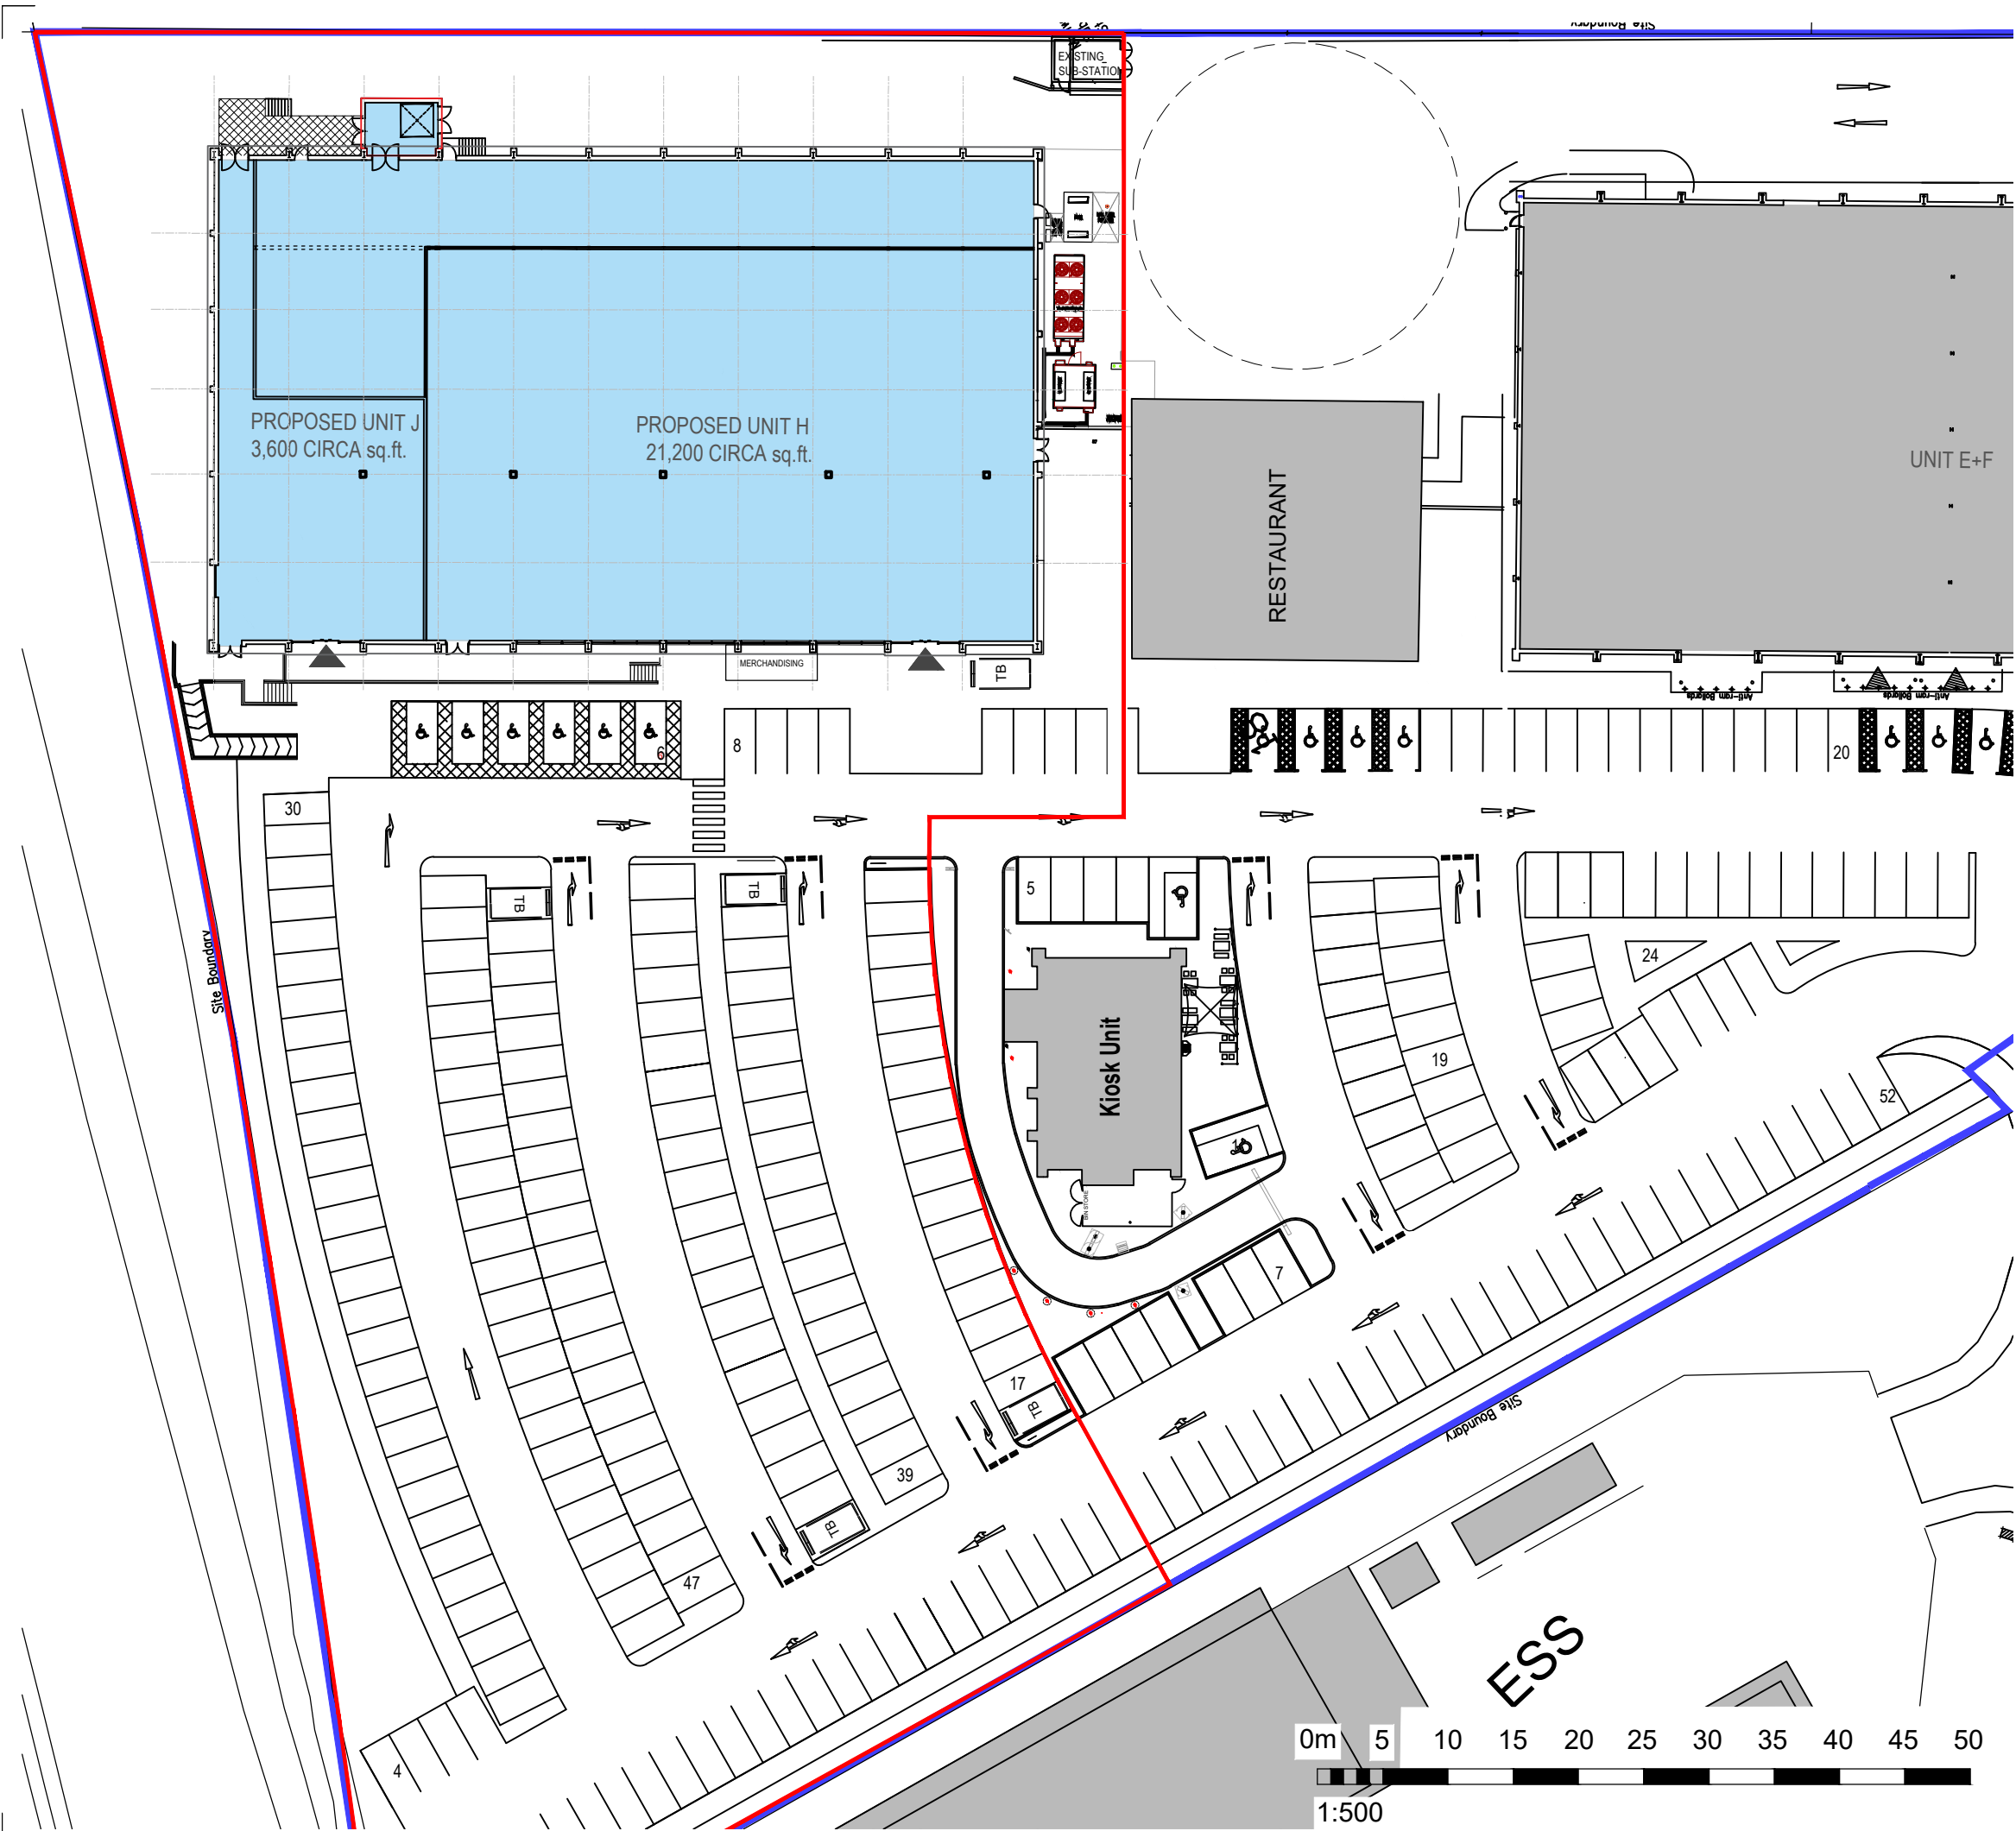

1. Do not scale this drawing - if in doubt ask.
2. All sizes to be checked on site prior to construction.
3. This drawing is the copyright of the author.

Ownership Boundary
(8.45 Acres / 3.42 Hectares)

Application Boundary
(2.25 Acres / 0.91 Hectares)

Ordnance Survey (c) Crown Copyright 2017. All rights reserved. Licence number 100035409



smith design associates
www.smithdesign.co.uk

Chartered Architects
16 Lynedoch Crescent, Glasgow G3 6EQ
0141 353 3501

client
Ediston Real Estate

project
Plas Coch Retail Park
Wrexham, Wales

drawing
Proposed Site Plan
original size
A3

scale
1:500
drawn
SMC

date
05.10.2022
checked
-

status
PLANNING
passed
-

job no.
G2983
drawing no.
AL(0)008
revision
12