


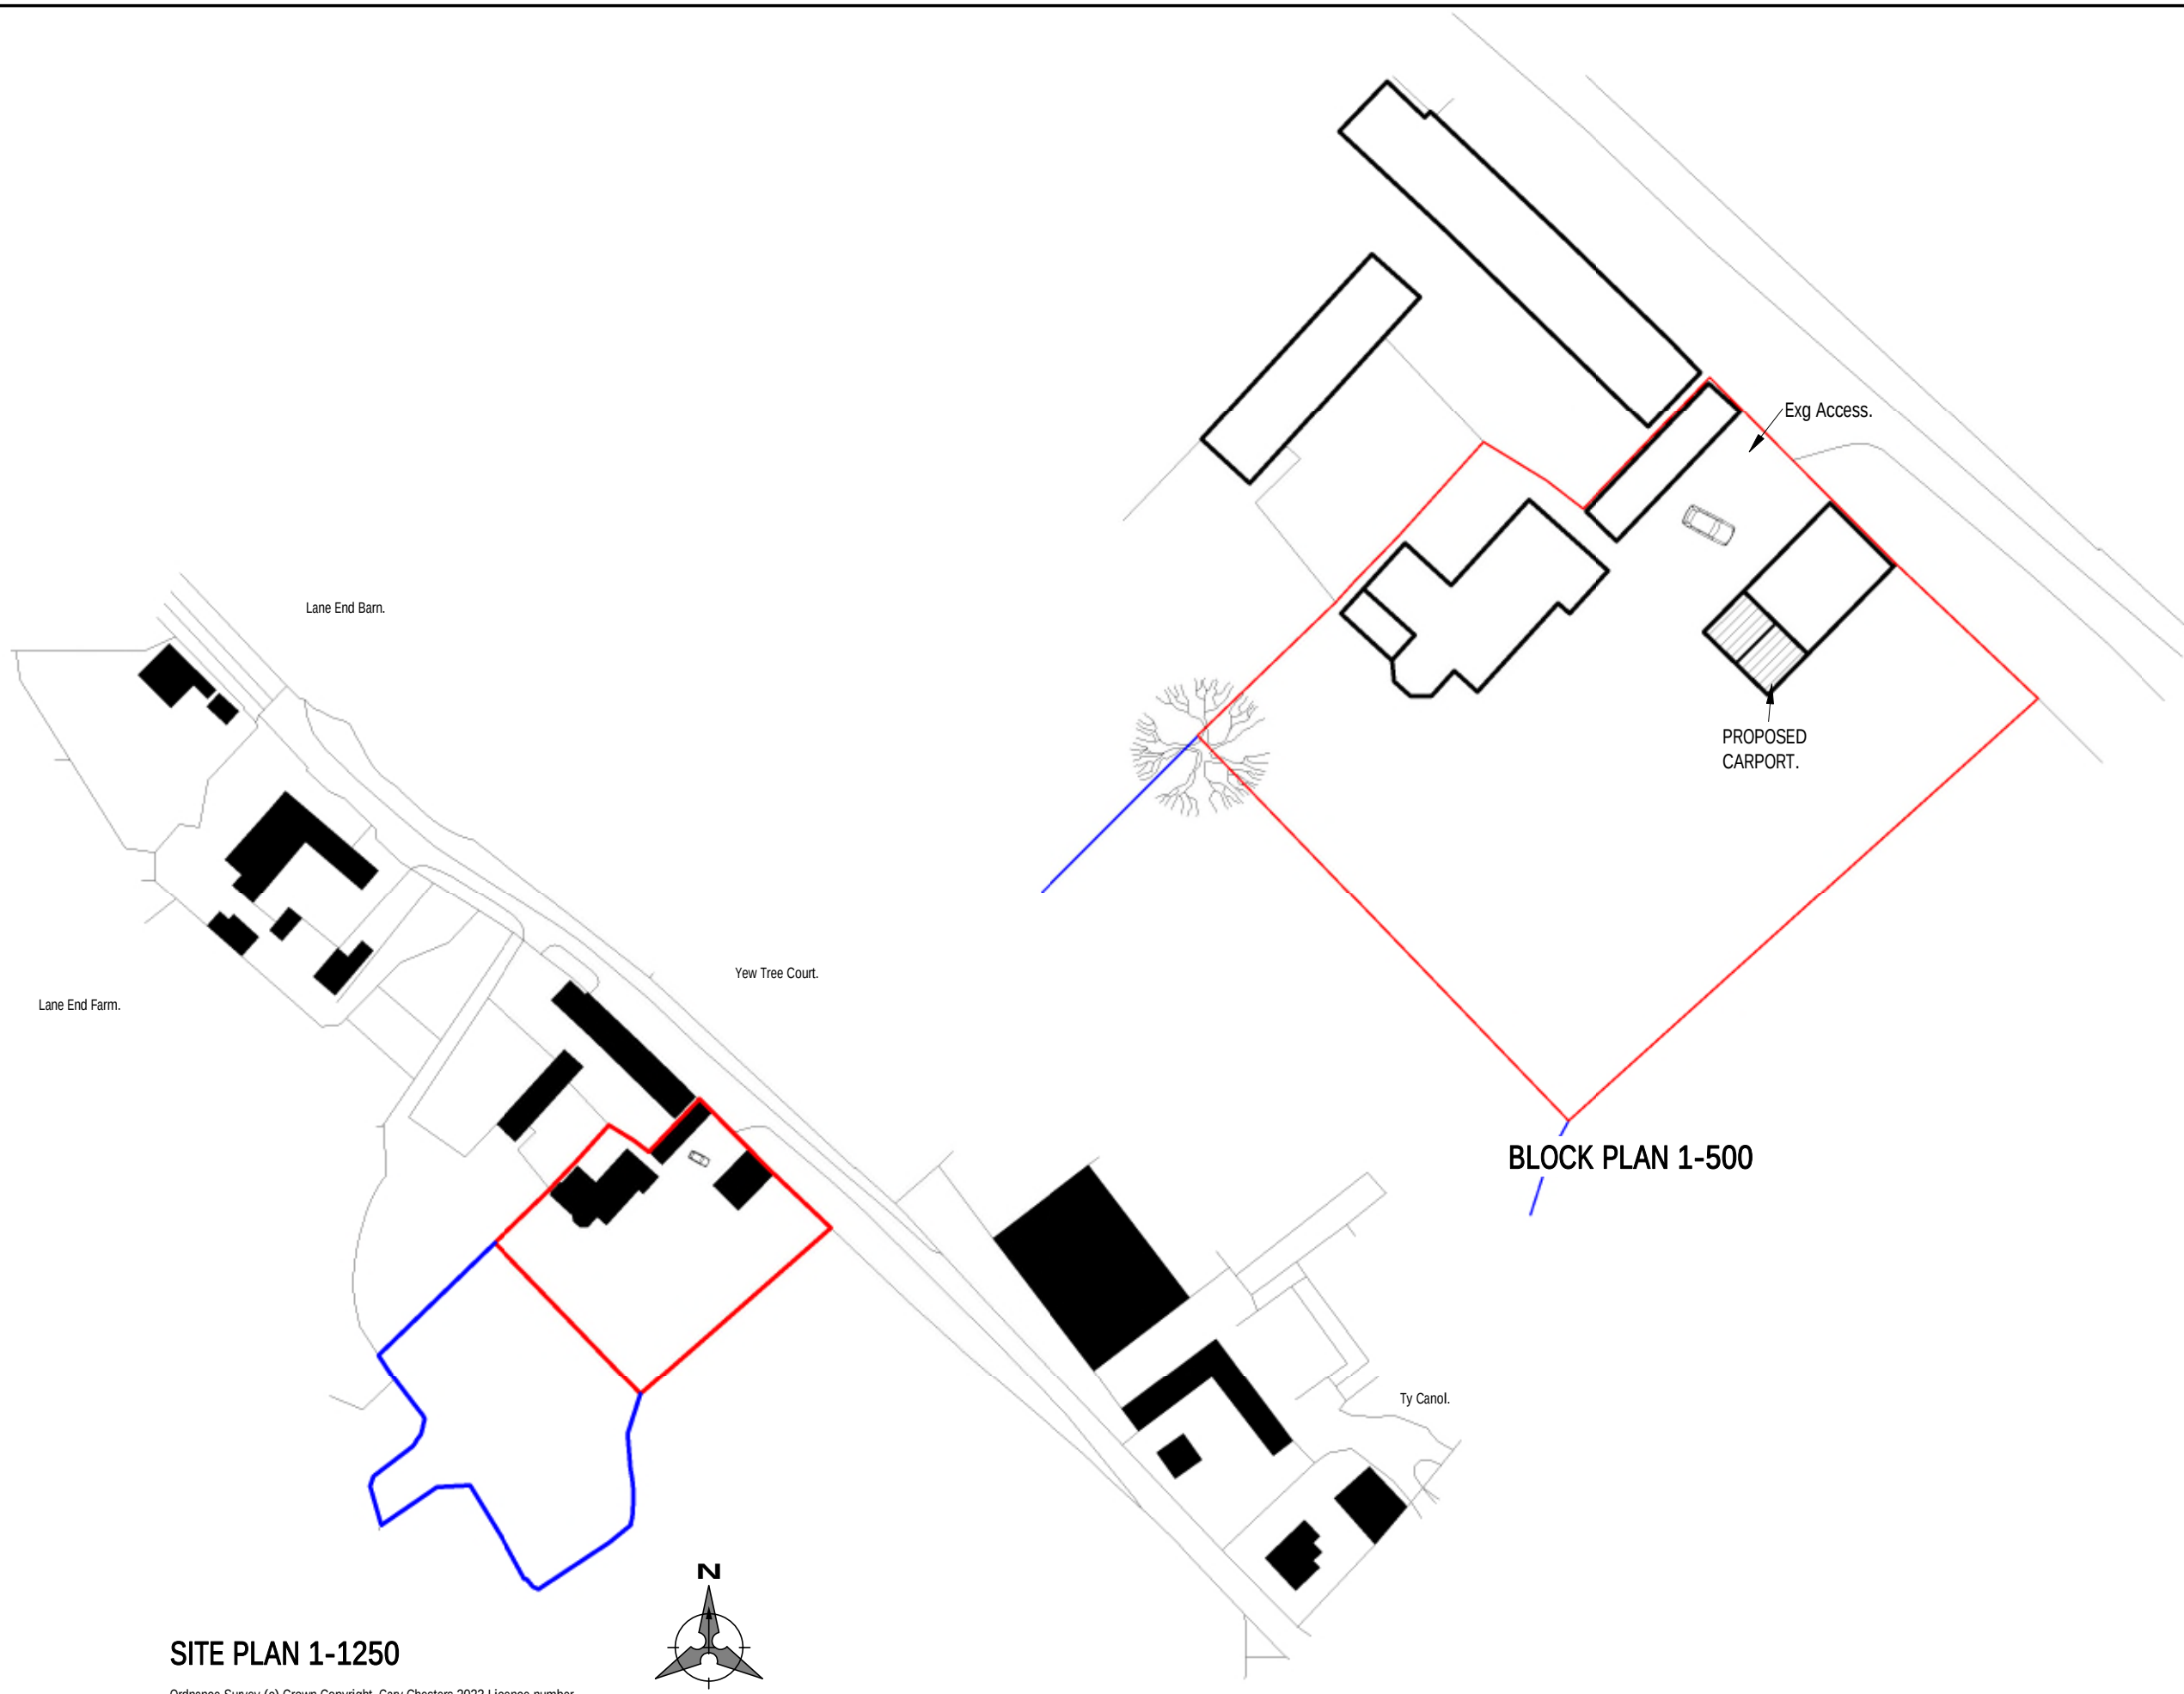

SITE PLAN 1-1250

Ordnance Survey (c) Crown Copyright Gary Chesters 2023 Licence number 100057542  
You are not permitted to copy, sub-license, distribute, sell or otherwise make available the Licensed Data to third parties in any form. Third party rights to enforce the terms of this licence shall be reserved to OS

**GARY CHESTERS** BSc MRICS  
**CHARTERED BUILDING SURVEYOR**  
 **RICS**  
email **nook-lane@hotmail.co.uk**  
tel **07817 148692**  
web **garychesters.co.uk**

**PLANNING  
ARCHITECTURAL  
PARTY WALL SURVEYOR**

|   |                                                         |           |
|---|---------------------------------------------------------|-----------|
| DRAWING STATUS   | PLANNING APPLICATION DRAWING<br>JUNE 2023               |           |
| PROJECT   | PROPOSED CARPORT.                                       |           |
| ADDRESS   | YEW TREE FARM OLD HALL, HANMER,<br>WHITCHURCH, SY13 3BX |           |
| CLIENT   | Mr & Mrs E & S FITZGERALD.                              |           |
| SCALE (@ A3)<br>1-500 & 1-1250   | DATE                                                    | JUNE 2023 |
| <p>GARY CHESTERS APPOINTMENT IS RESTRICTED TO TERMS AS SET OUT IN LETTER OF ENGAGEMENT AND UNLESS AGREED OTHERWISE HAS <u>NO SITE ROLE</u>.</p> <p>COPYRIGHT OF THIS DRAWING IS HELD BY GARY CHESTERS AND IT MAY ONLY BE COPIED BY CLIENT FOR HIS/HER SOLE USE IN CONNECTION WITH THIS PROJECT. OTHER COPIES OR USAGES MUST NOT BE MADE WITHOUT PRIOR WRITTEN CONSENT OF GARY CHESTERS.<br/>ANY REFERENCE TO CLIENT MEANS <b>Mr &amp; Mrs E &amp; S FITZGERALD.</b></p> <p>ALL DIMENSIONS TO BE CHECKED ON SITE PRIOR TO COMMENCEMENT OF WORKS.<br/>DO NOT SCALE OFF THIS DRAWING. ANY ERRORS OR DISCREPANCIES FOUND MUST BE REPORTED TO GARY CHESTERS FOR CLARIFICATION AND/OR CORRECTION</p> |                                                         |           |
| Rev   | Description                                             | Date      |
|   |                                                         |           |
|   |                                                         |           |
| DRAWING NUMBER   | 23-127b                                                 | REV       |