
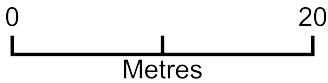


Site Plan

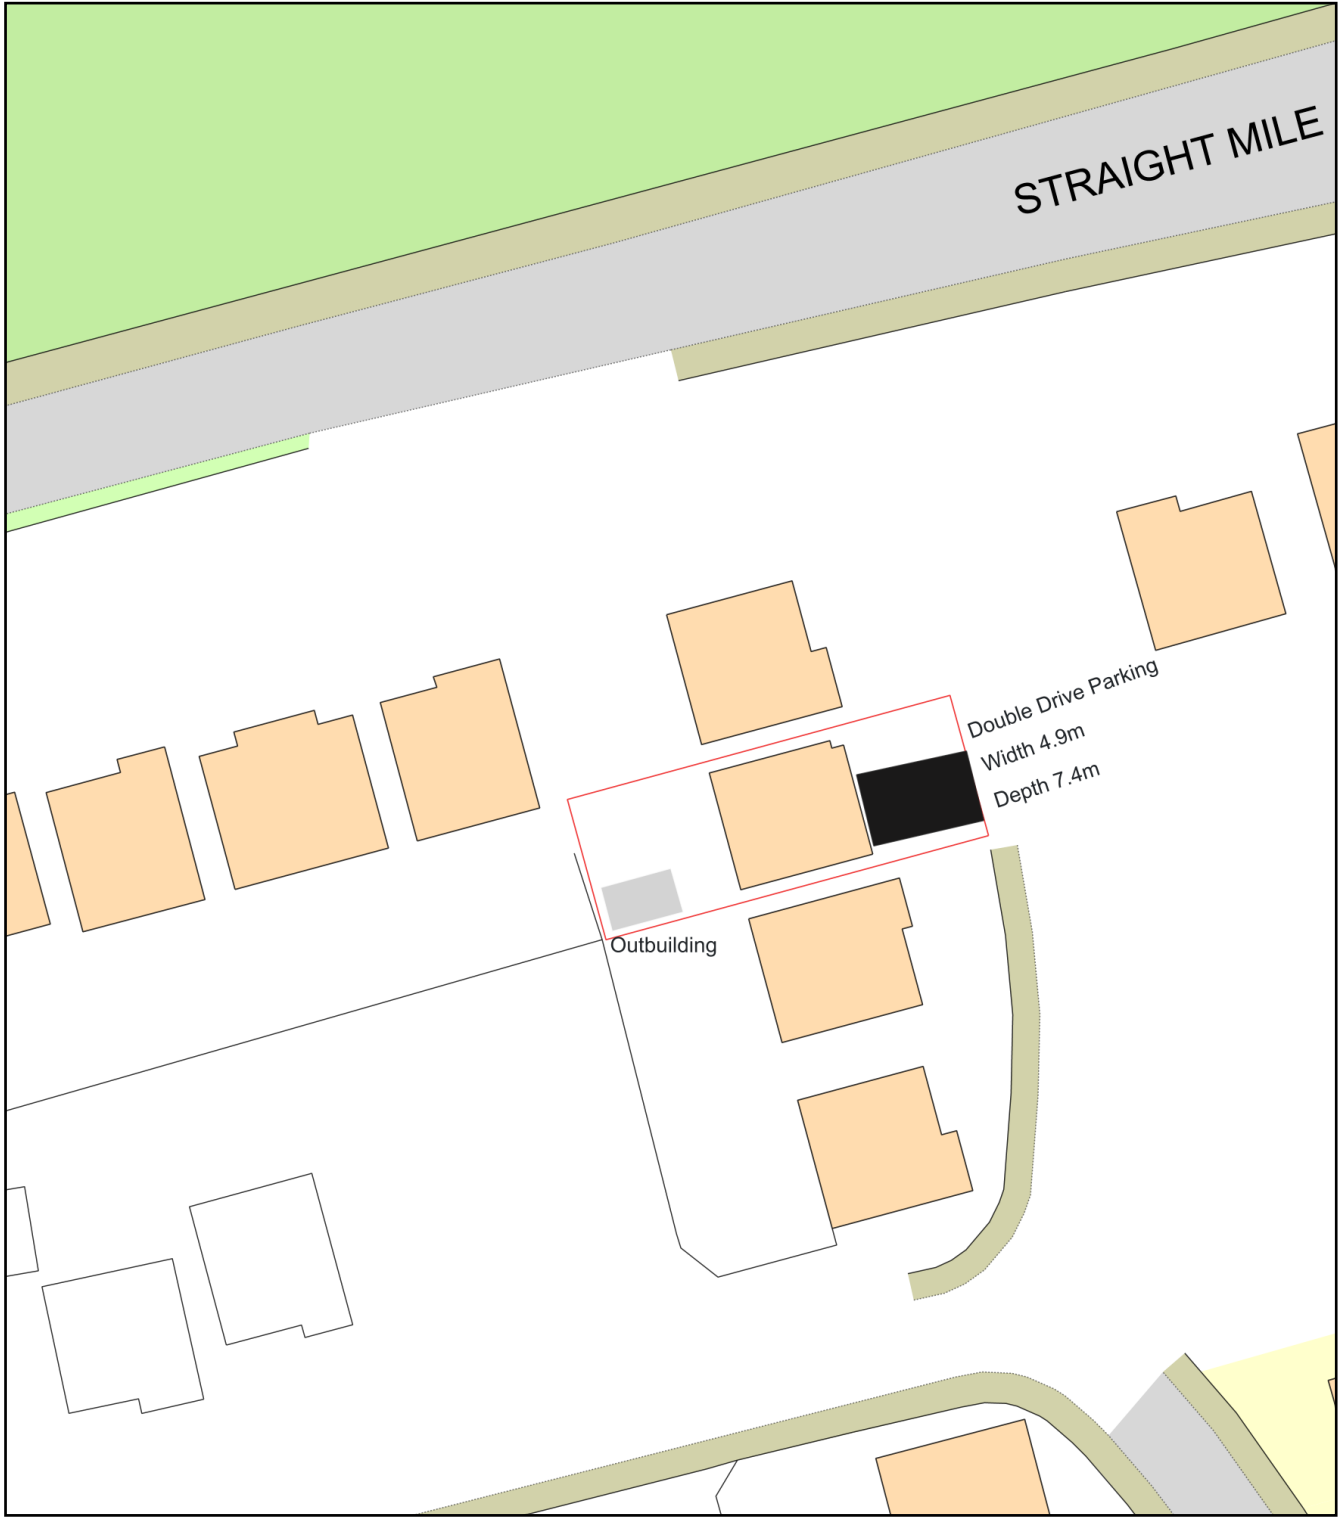

Plan Produced for: Change of use
Date Produced: 08 May 2023
Plan Reference Number: TQRQM23128184112577
Scale: 1:500 @ A4