

The floor plan illustrates the 1st floor of a residential building, showing a symmetrical layout with three identical apartment units on each side of a central common area. Each unit includes a bedroom, lounge/dining area, kitchen, bathroom, and hall. The central area features a lift, stairs, and a common walkway. The plan is labeled with room names and includes a scale bar and north arrow.

Room Labels:

- BEDROOM 01
- ST 1
- ST 2
- A/C
- LOUNGE / DINING
- KITCHEN
- BATHROOM
- HALL
- PRIVATE SPACE
- COMMON WALKWAY
- LIFT
- STAIRWELL
- RISER
- FIRE EXIT


Scale: 1:100

North Arrow: Indicated by a dashed line pointing towards the top of the plan.

1 : 50



DRAWING STATUS
PLANNING

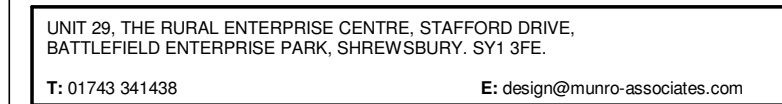

SCALE (S/A)	DATE
1 : 50	May 22
	DRAWN BY
	MRC

PROJECT NUMBER	DRAWING NUMBER	REV
20.211	P-112	E

Munro Associates (Architectural Services) Limited
Registered Office: Unit 29 The Rural Enterprise Centre, Stafford Drive, Battlefield Enterprise
Park, Shrewsbury, Shropshire, SY1 3FE.
Registered in England and Wales
Registration No. 08117820 Vat No. 650 8829 15