


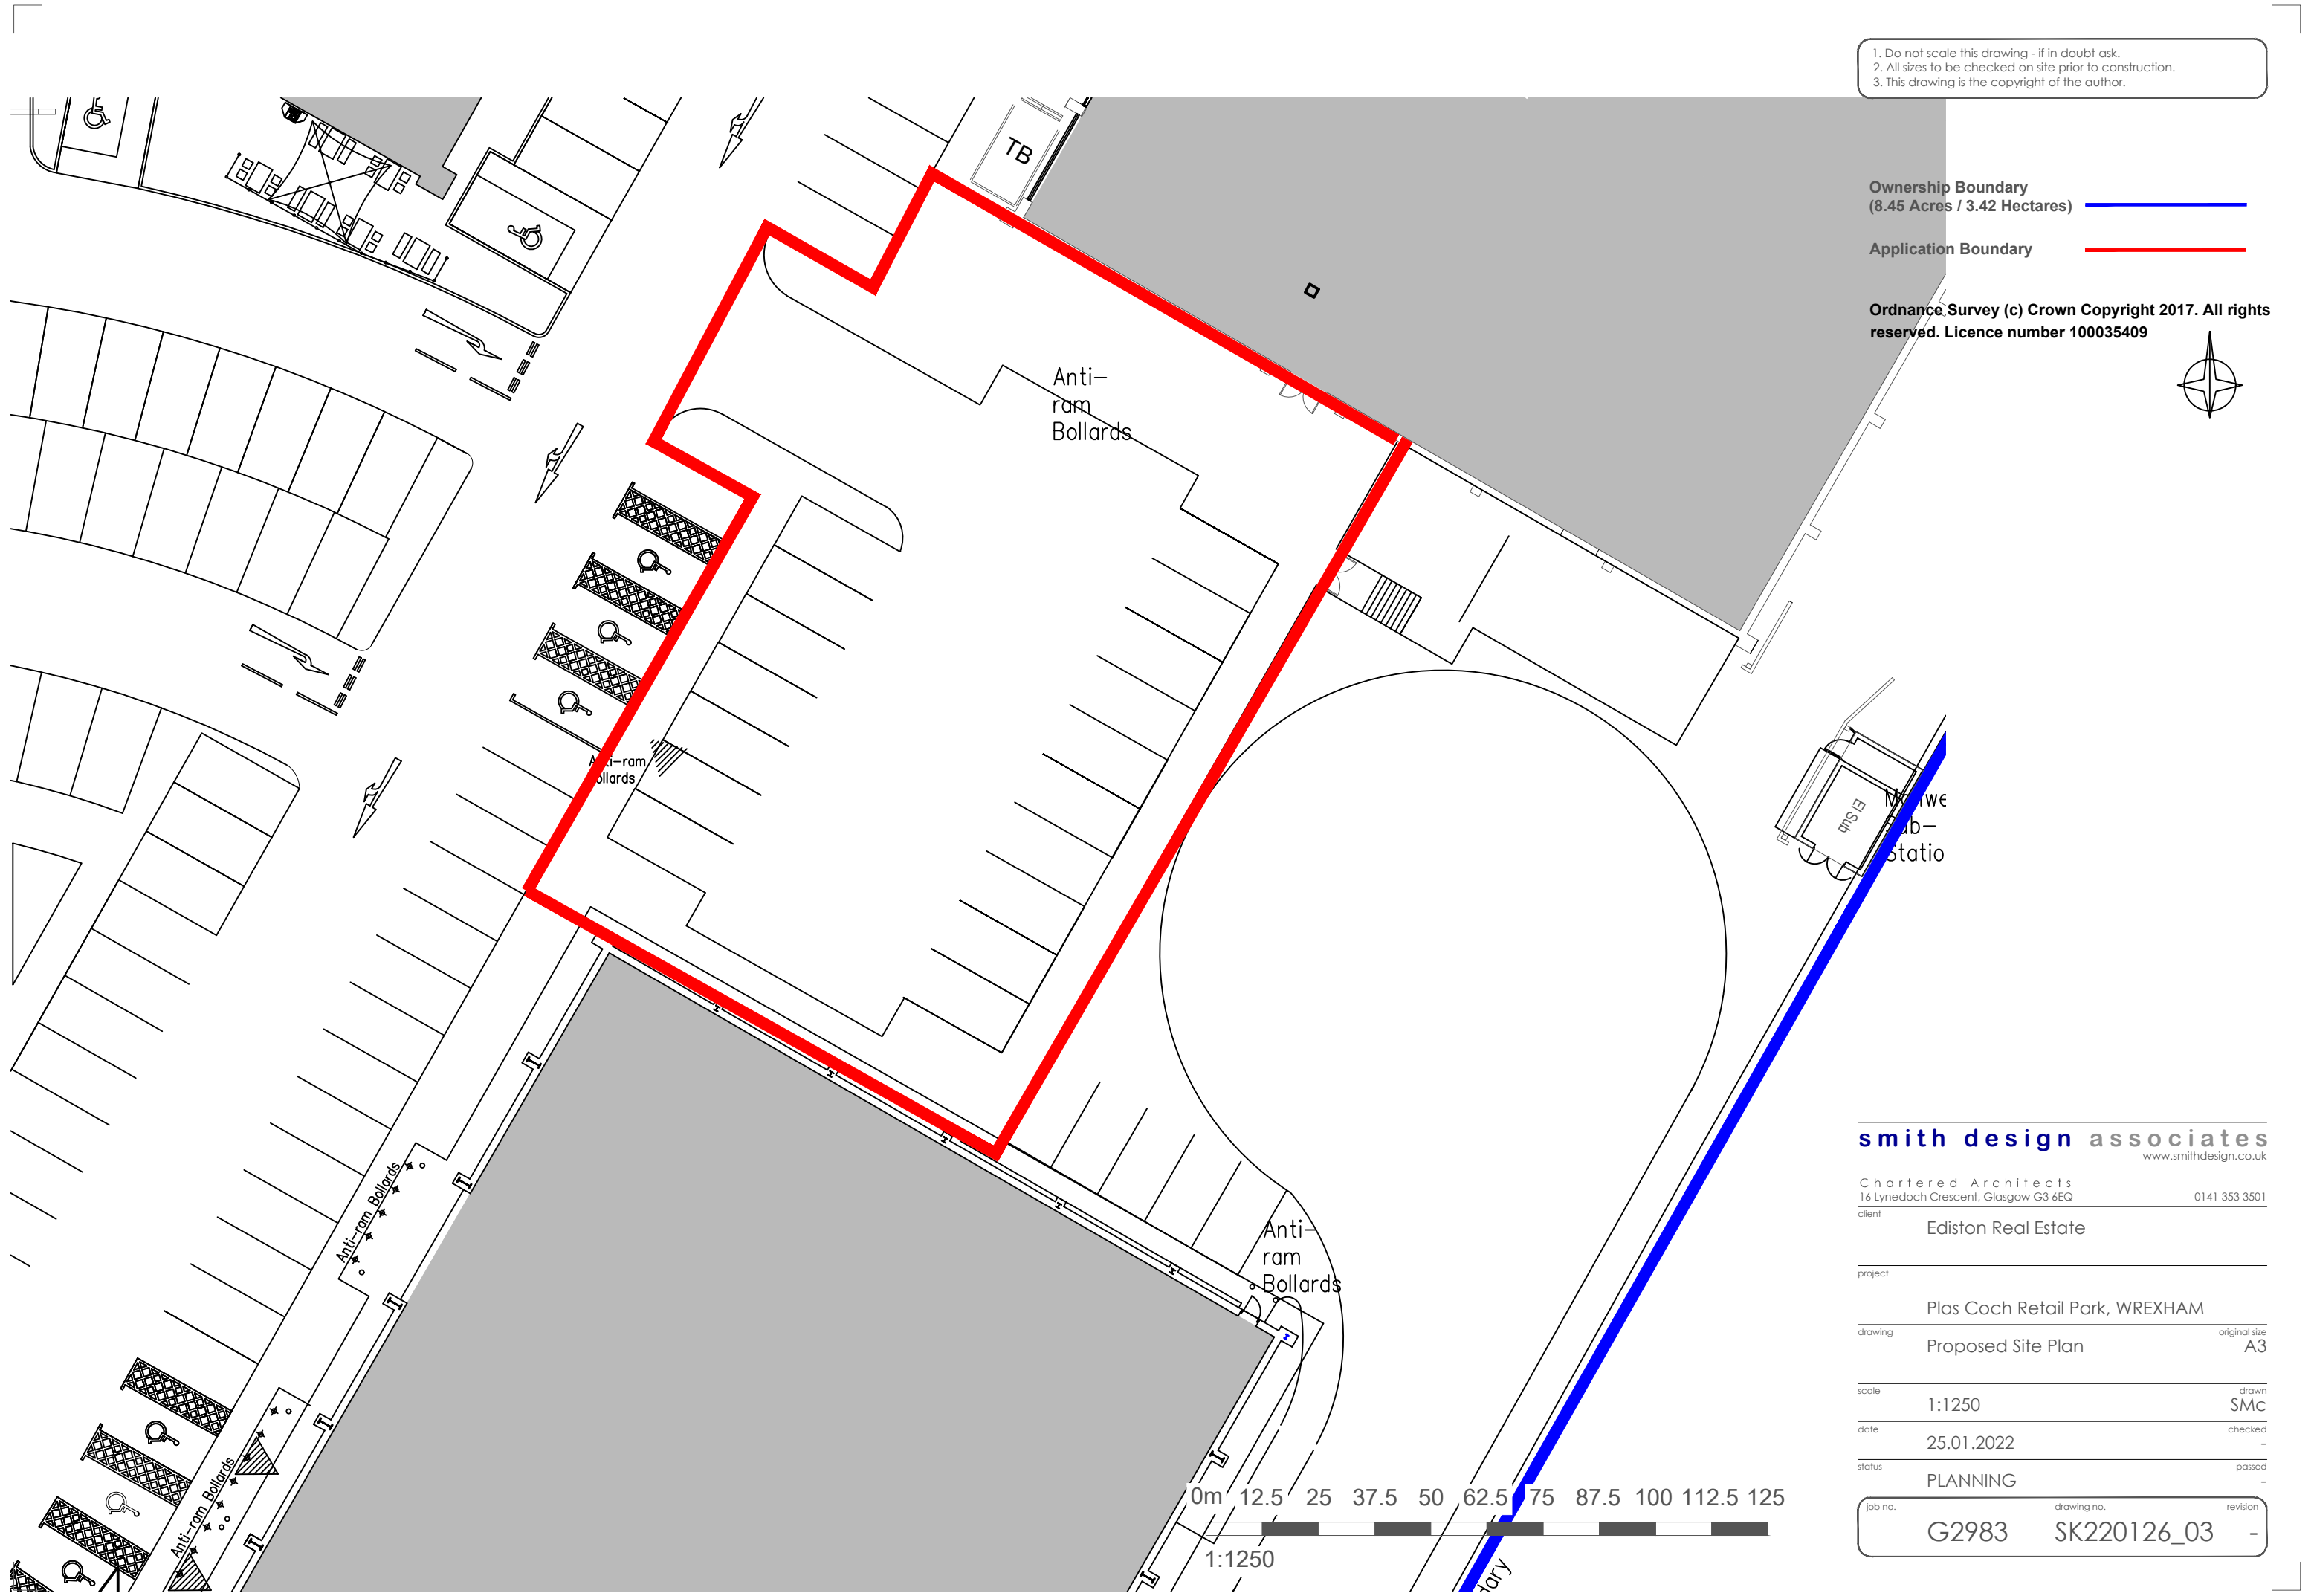

1. Do not scale this drawing - if in doubt ask.
2. All sizes to be checked on site prior to construction.
3. This drawing is the copyright of the author.

Ownership Boundary
(8.45 Acres / 3.42 Hectares)

Application Boundary

Ordnance Survey (c) Crown Copyright 2017. All rights reserved. Licence number 100035409



smith design associates
www.smithdesign.co.uk

Chartered Architects
16 Lynedoch Crescent, Glasgow G3 6EQ
client

Ediston Real Estate

project
Plas Coch Retail Park, WREXHAM

drawing
Proposed Site Plan
original size
A3

scale
1:1250
drawn
SMc

date
25.01.2022
checked
-

status
PLANNING
passed
-

job no.
G2983
drawing no.
SK220126_03
revision
-