


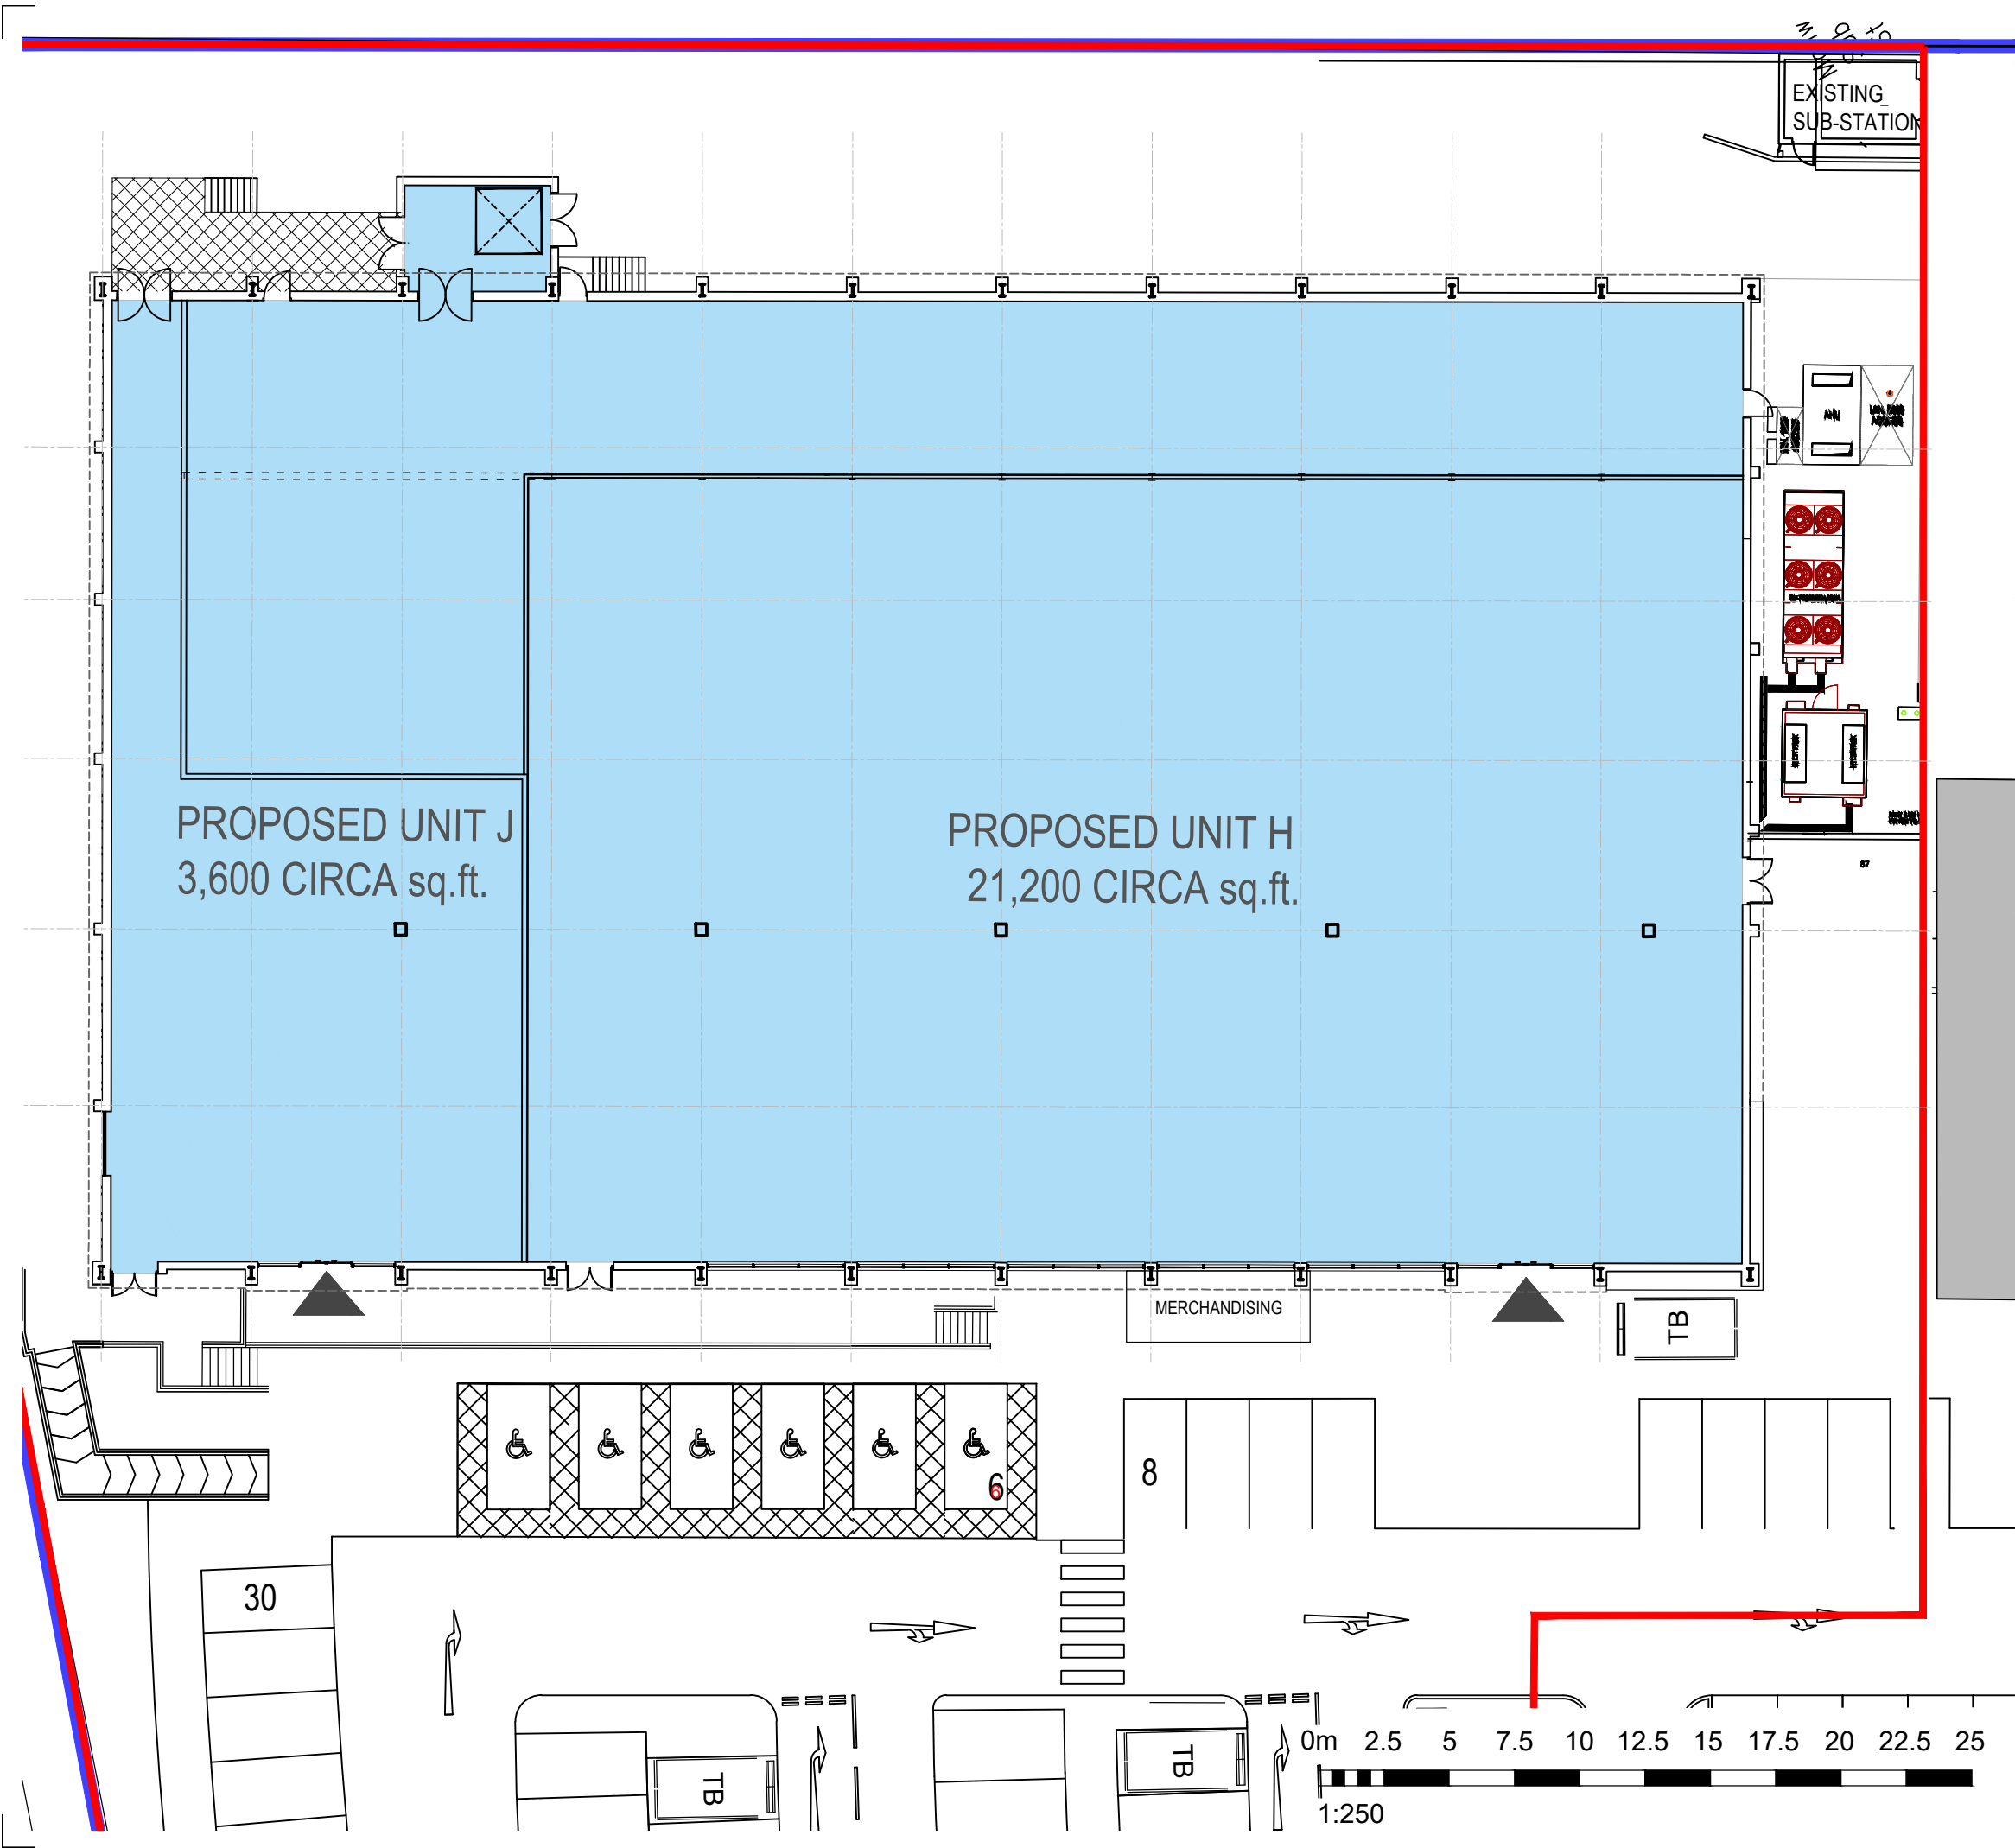

- 1. Do not scale this drawing - if in doubt ask.
- 2. All sizes to be checked on site prior to construction.
- 3. This drawing is the copyright of the author.

Ownership Boundary
(8.45 Acres / 3.42 Hectares)

Application Boundary
(2.25 Acres / 0.91 Hectares)

Ordnance Survey (c) Crown Copyright 2017. All rights reserved. Licence number 100035409



smith design associates
www.smithdesign.co.uk

Chartered Architects
16 Lynedoch Crescent, Glasgow G3 6EQ
client 0141 353 3501

Ediston Real Estate

project
Plas Coch Retail Park
Wrexham, Wales

drawing
Proposed Floor Plan
original size
A3

scale
1:250
drawn
SMC

date
05.10.2022
checked
-

status
PLANNING
passed
-

job no. G2983
drawing no. AL(0)009
revision 12