



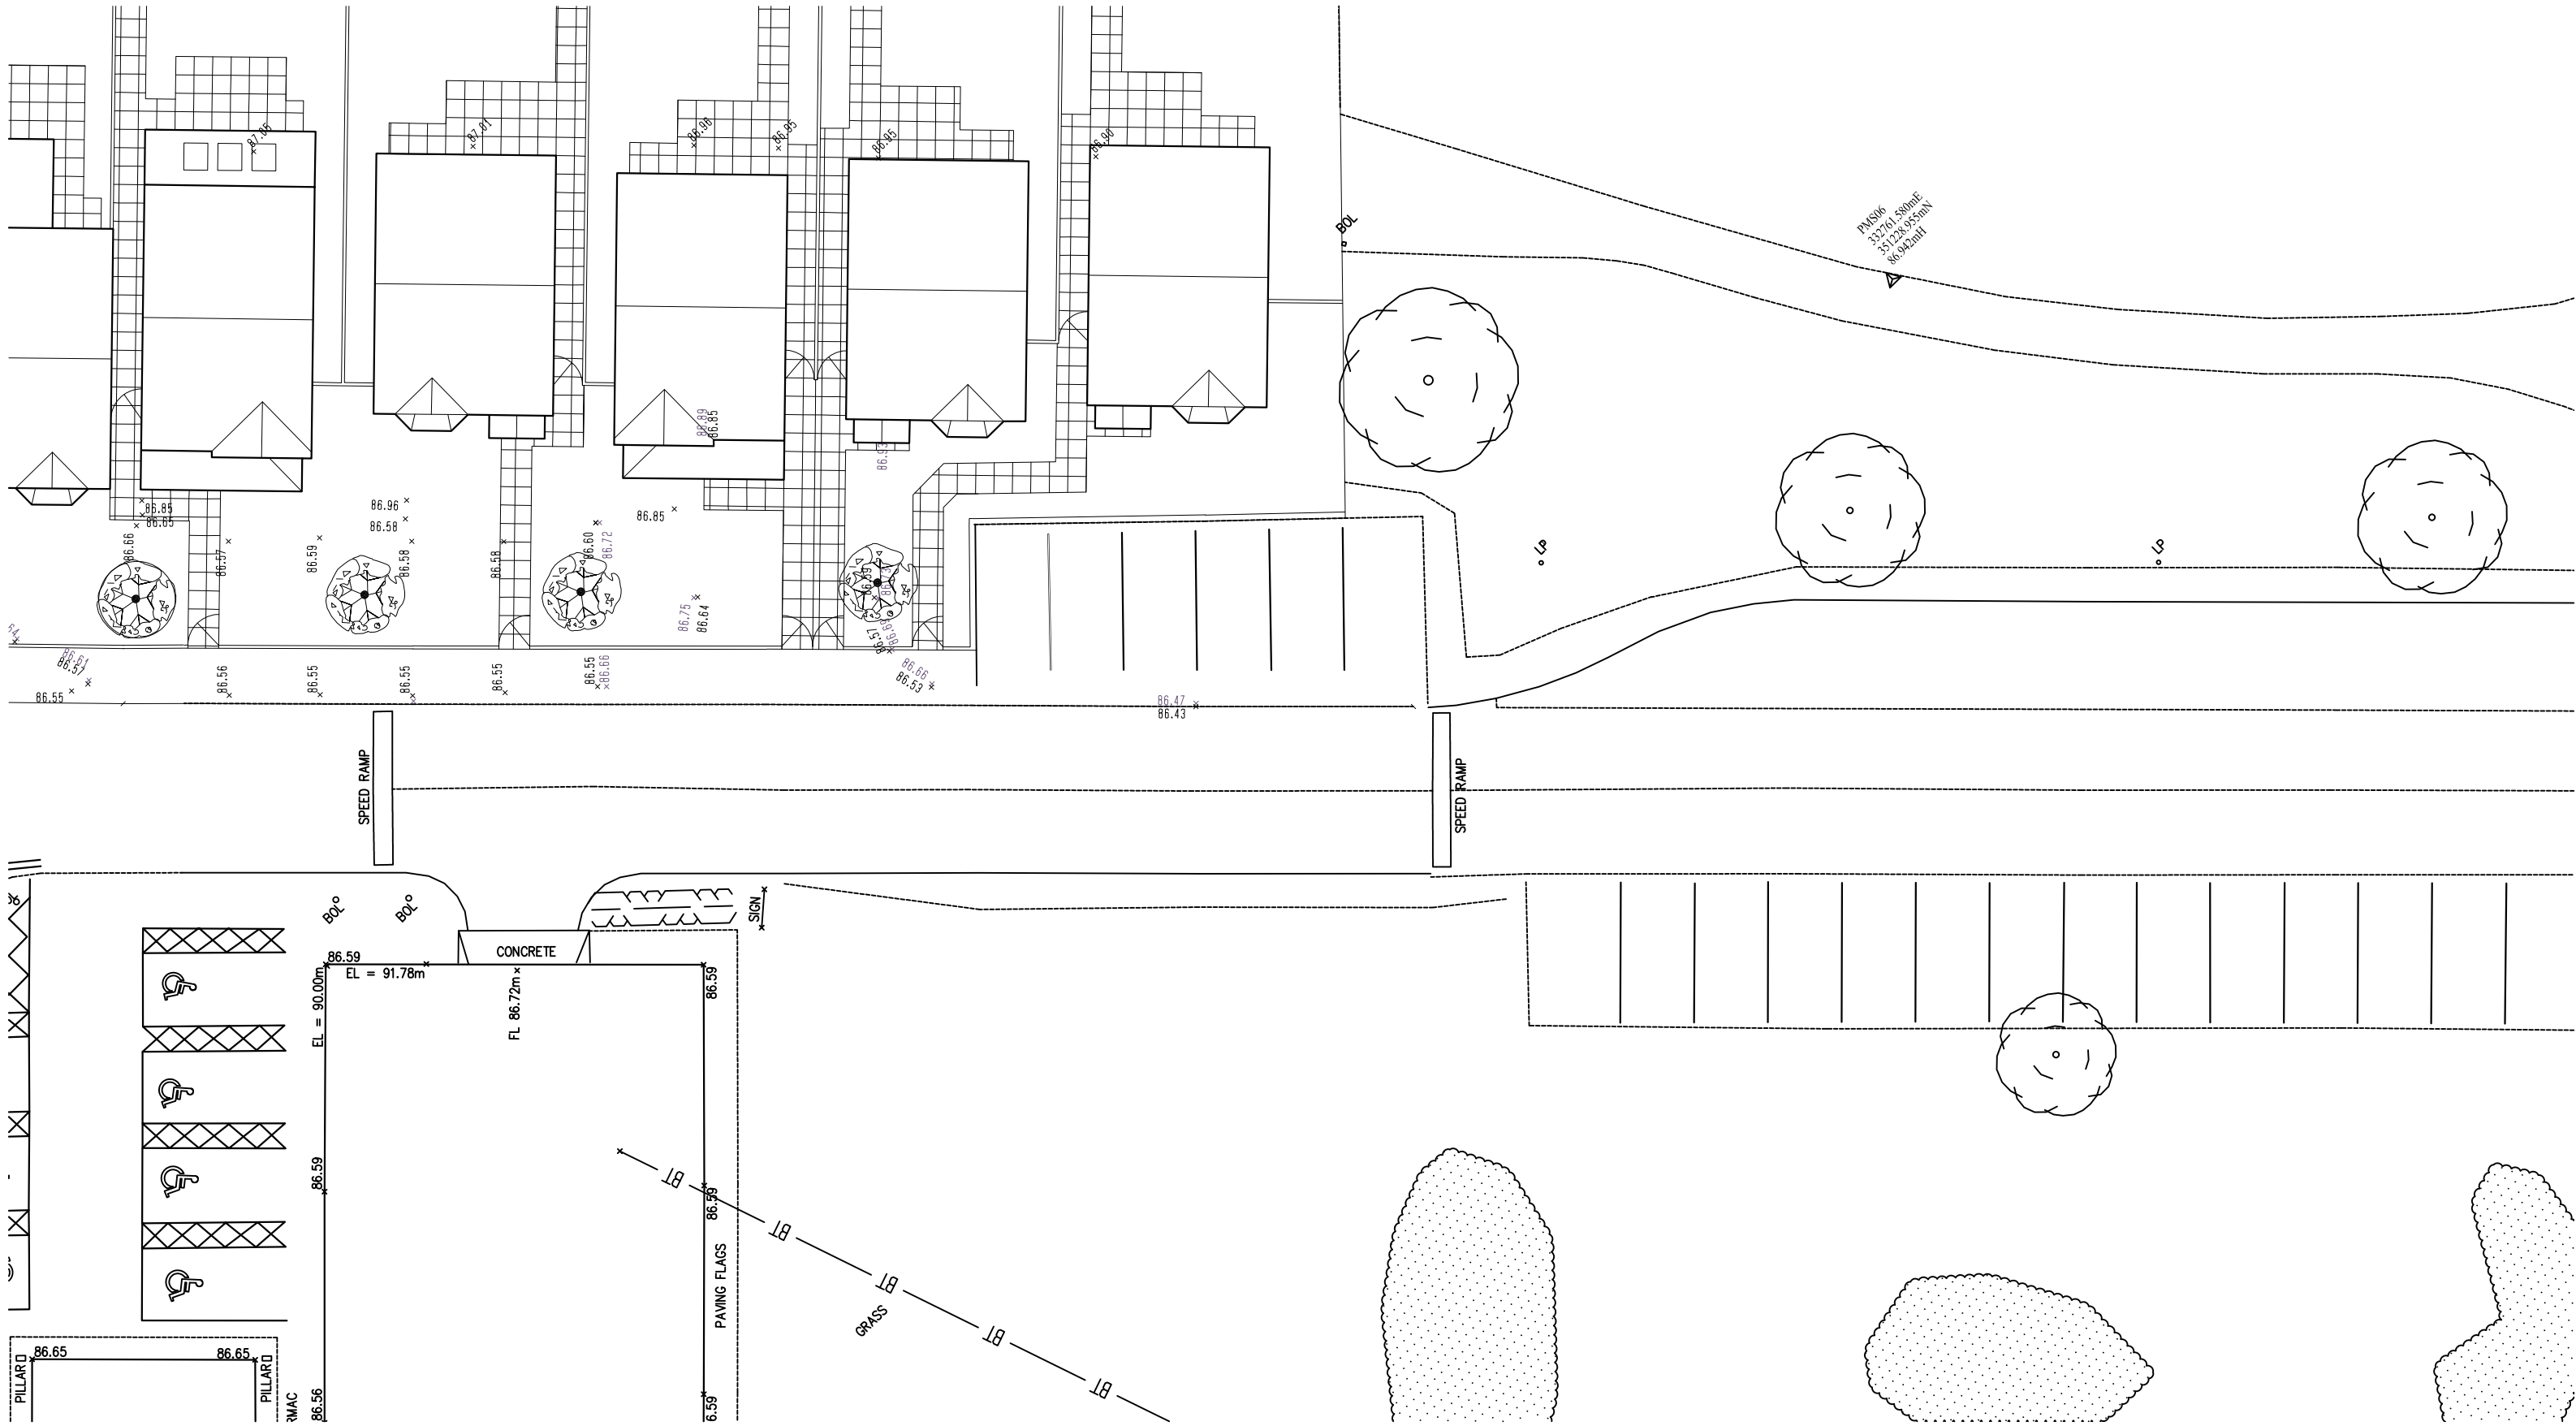

Existing Site Plan  
Scale 1:200

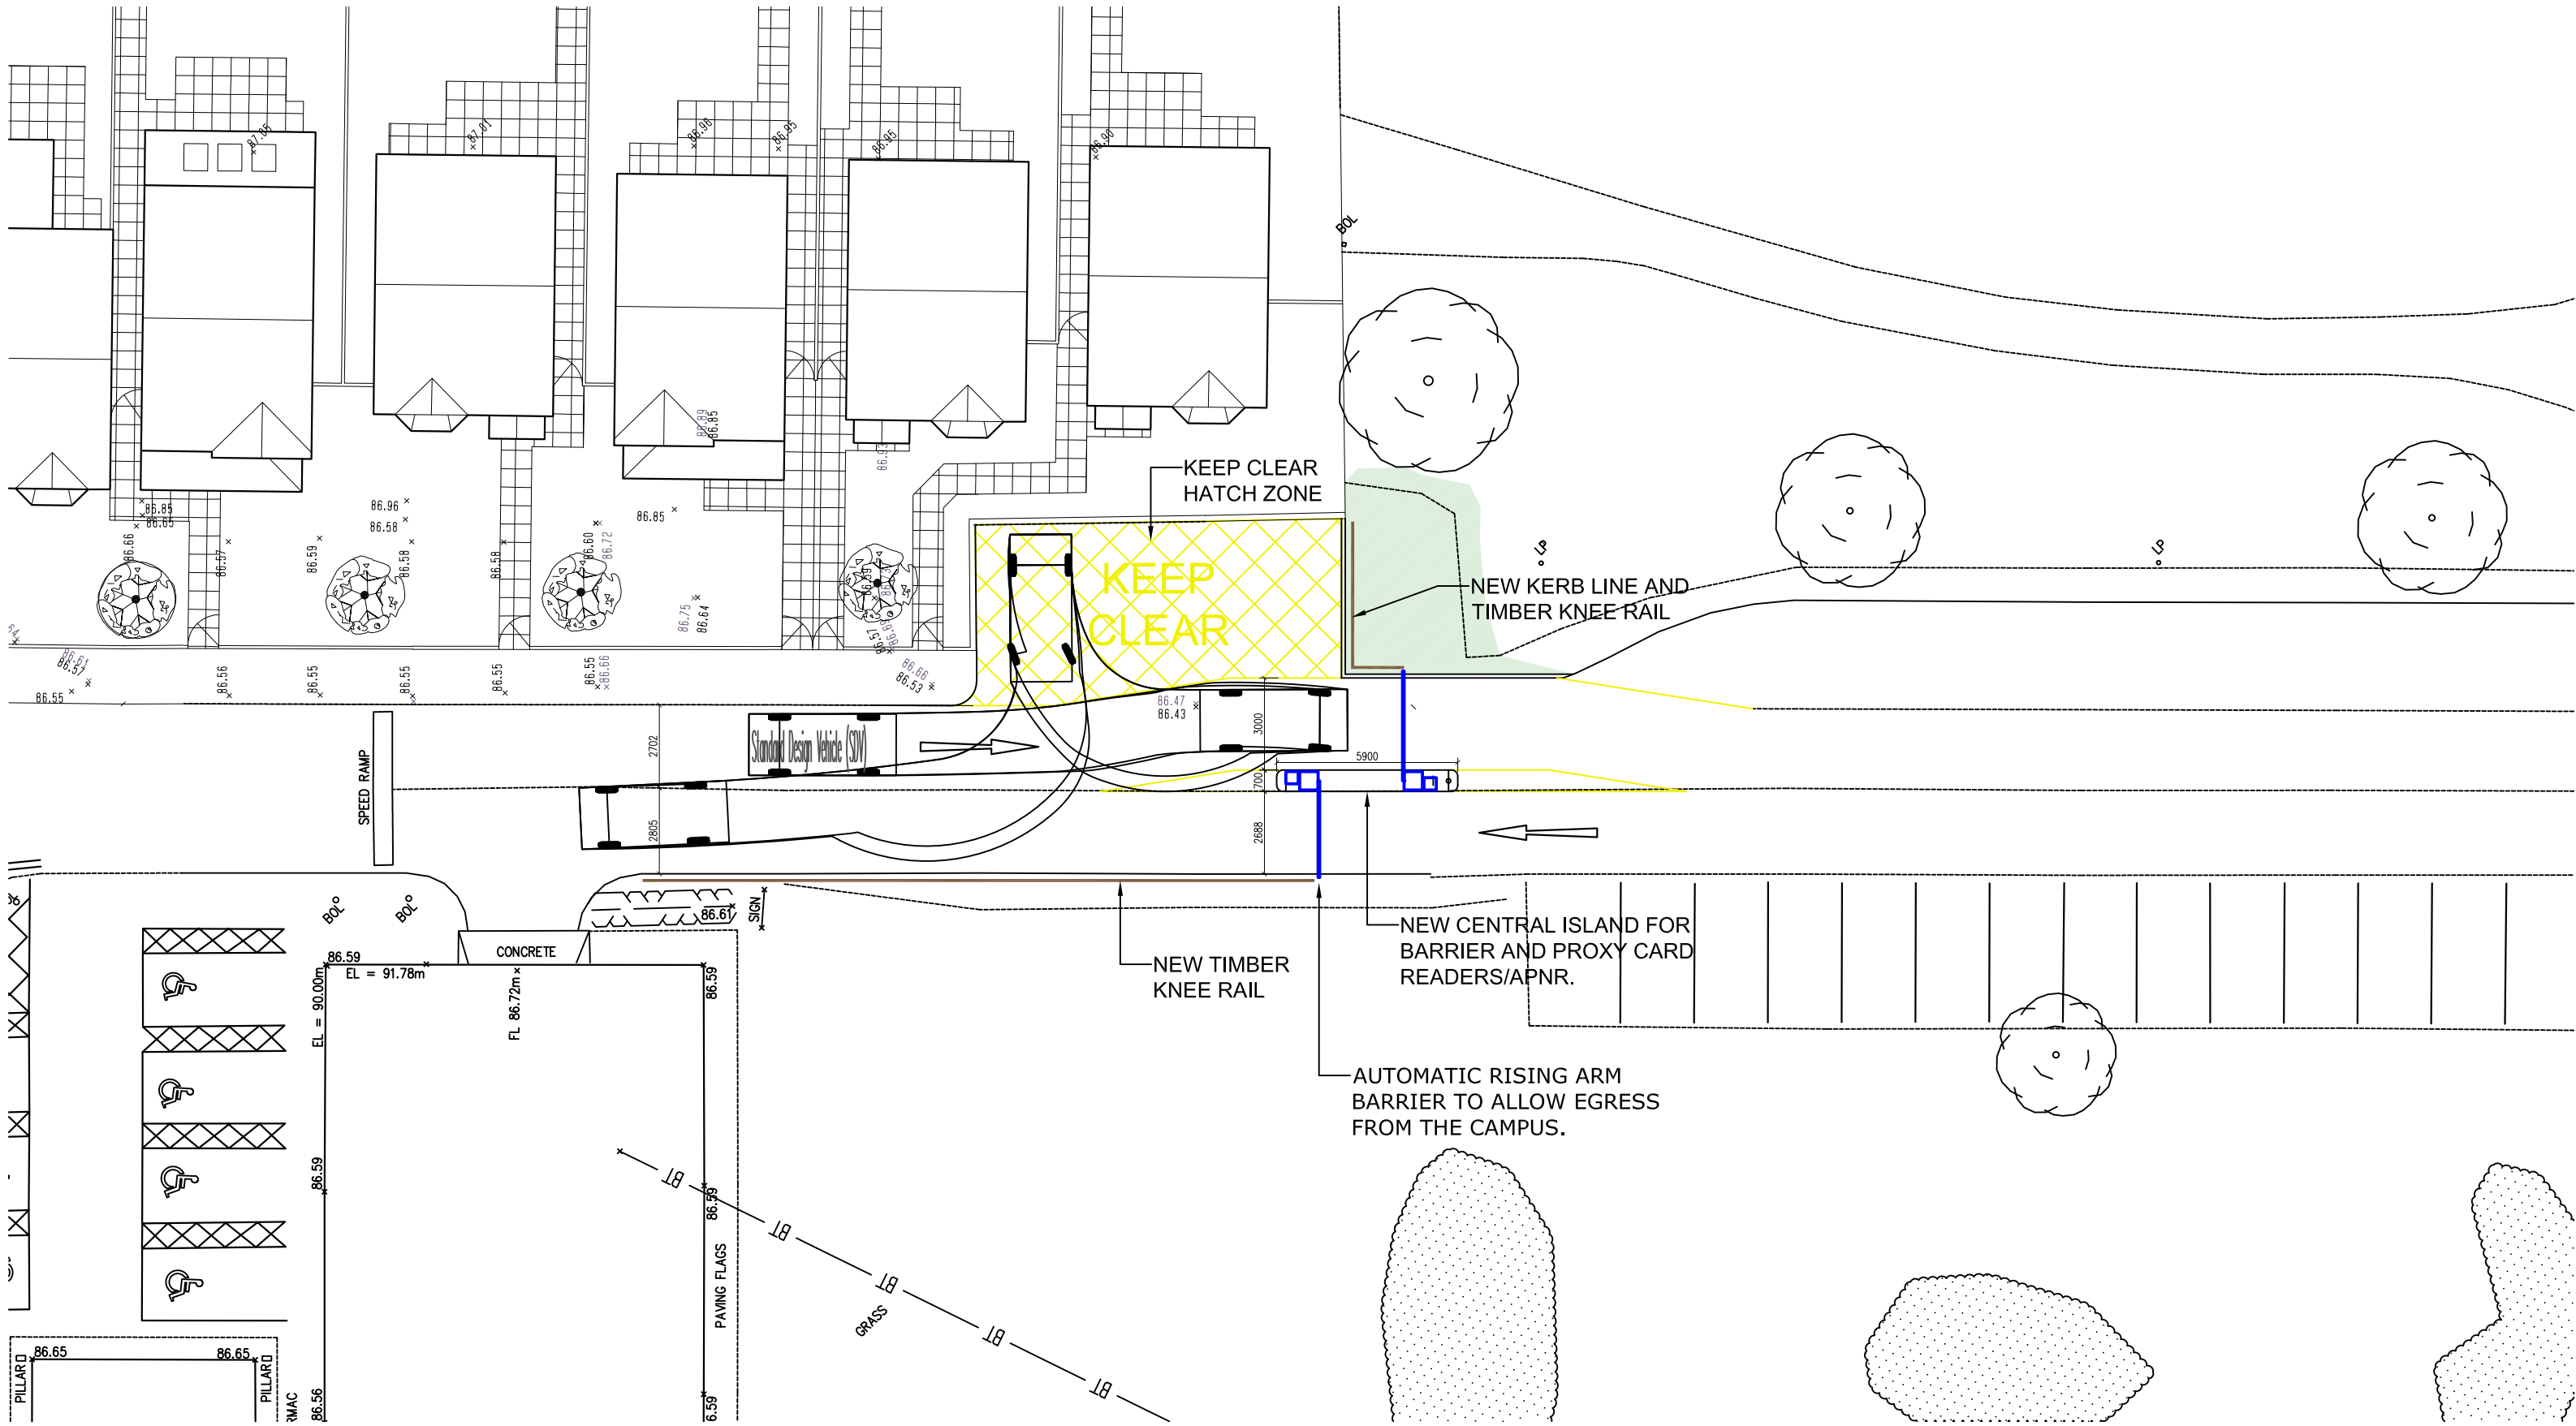

Proposed Site Plan  
Scale 1:200



Example Image

|   |  |  |  |   |  |                                                                                        |  |   |  |   |  |   |  |   |  |
|---|--|--|--|---|--|----------------------------------------------------------------------------------------|--|---|--|---|--|---|--|---|--|
| <p>GENERAL NOTES:</p> <p>DAY Architectural Ltd accepts no responsibility for any costs, losses or claims whatsoever arising from these drawings, specifications and related documents unless there is full compliance with the Client or any authorised user of the following:</p> <ol style="list-style-type: none"><li>All boundaries, dimensions and levels are to be checked on site before construction and any discrepancies reported to the Architect / Designer.</li><li>Partial Service: Any discrepancies with site or other information is to be advised to the Architect / Designer and direction and / or approval is to be sought before the implementation of the detail.</li><li>Block and site plans are reproduced under license from the Ordnance Survey.</li><li>Do not scale this drawing.</li><li>For the purpose of coordination, all relevant parties must check this information prior to implementation and report any discrepancies to the Architect / Designer.</li></ol> |  |  |  | <p>P3 Revised following planning consultant comments.</p> <p>P2 Revised following planning consultant comments.</p> <p>P1 First Issue</p> <p>REV DESCRIPTION</p> |  | <p>16.09.22 RPB</p> <p>15.09.22 RPB</p> <p>23.08.22 RPB</p> <p>DATE REV BY CHKD BY</p> |  | <p>CLIENT</p> <p>Wrexham University</p> <p>PROJECT</p> <p>WGU, Car Park Barrier, Edwards Homes</p> |  | <p>DRAWING</p> <p>Proposed Access Barrier Location</p> <p>SCALE</p> <p>Varies</p> <p>DATE</p> <p>XX/XX/2018</p> <p>DRAWING No.</p> <p>DAY-XX-XX-DR-A-01-0001</p> <p>DRAWING STATUS</p> <p>INFORMATION</p> <p>Information contained on this drawing is the sole copyright of DAY Architectural Ltd and is not to be reproduced without their permission.</p> |  | <p>PAPER SIZE</p> <p>A1</p> <p>DRAWN BY</p> <p>RPB</p> <p>REVISION</p> <p>P3</p> <p>PROJECT No.</p> <p>1391-22</p> |  | <p><b>DAY</b></p> <p>DAY Architectural Ltd.<br/>Studio 1, Lancaster Buildings<br/>77 Deansgate, Manchester, M3 2BW</p> <p>T: 0161 834 9703<br/>W: www.day-architectural.com</p> |  |
|---|--|--|--|---|--|----------------------------------------------------------------------------------------|--|---|--|---|--|---|--|---|--|