


KEY

- = Trust land boundary ownership
- = Planning application boundary

 = Micro surface recessed LED.

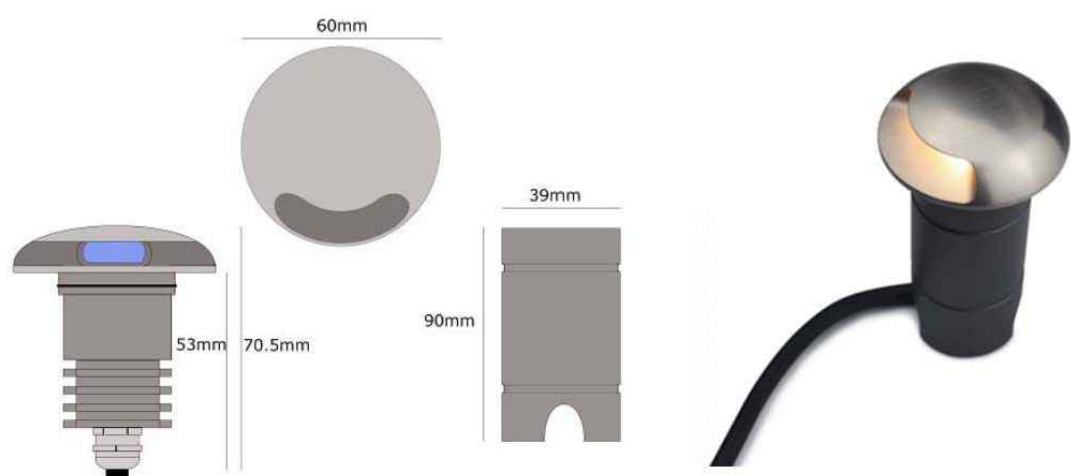

EIPTA EP8390 Micro Waymarker LED Recessed Light 90° - 12/24v DC-3w-100lm-2700K-IP67- 316 Stainless Steel

Or similar approved micro LED if procurement of specific product is not available

Electrical data	12/24v DC 100lm 2700K 3w. Requires 12v or 24v constant voltage dc power supply.
Construction	316 Grade Stainless Steel top. Anodised Aluminium body 750Kg load bearing capacity.
Exterior Dimensions	Top 60mm Diameter. Body (including top) 70.5mm tall. sleeve 39mm x 90mm

MICRO LED SURFACE LIGHTING DETAILS

! Power line in area

WILD MEADOW PLANTING PHASE 1

WILD MEADOW PLANTING PHASE 2

WILD MEADOW PLANTING PHASE 3

21 Bays

Rose Cottage

NEW ROAD (FFORD NEWYDD)

Site access leading from Tower Hill (please refer to drawing 1938 26). Please note that no new lighting is proposed in this area in relation to the scope of this proposal.

NORTH



THIS DRAWING AND THE DESIGNS DEPICTED ARE THE COPYRIGHT OF CANAL AND RIVER TRUST AND MAY NOT BE REPRODUCED OR MADE USE OF, EITHER DIRECTLY OR INDIRECTLY WITHOUT EXPRESS WRITTEN CONSENT.

Sheet
GA PROPOSED LIGHTING PLAN

Project
Trevor Hire Boat Base

Origin Date/ Auth
RB

Drawing No.
2019 38 145

Scale
1:300 @ A1

Sheet Size
A1

Revision / Issue
V1

Revision Date
13.07.22

GA LANDSCAPE PLAN
Scale 1:300 @ A1

Scale Bar 1/300 @ A1