


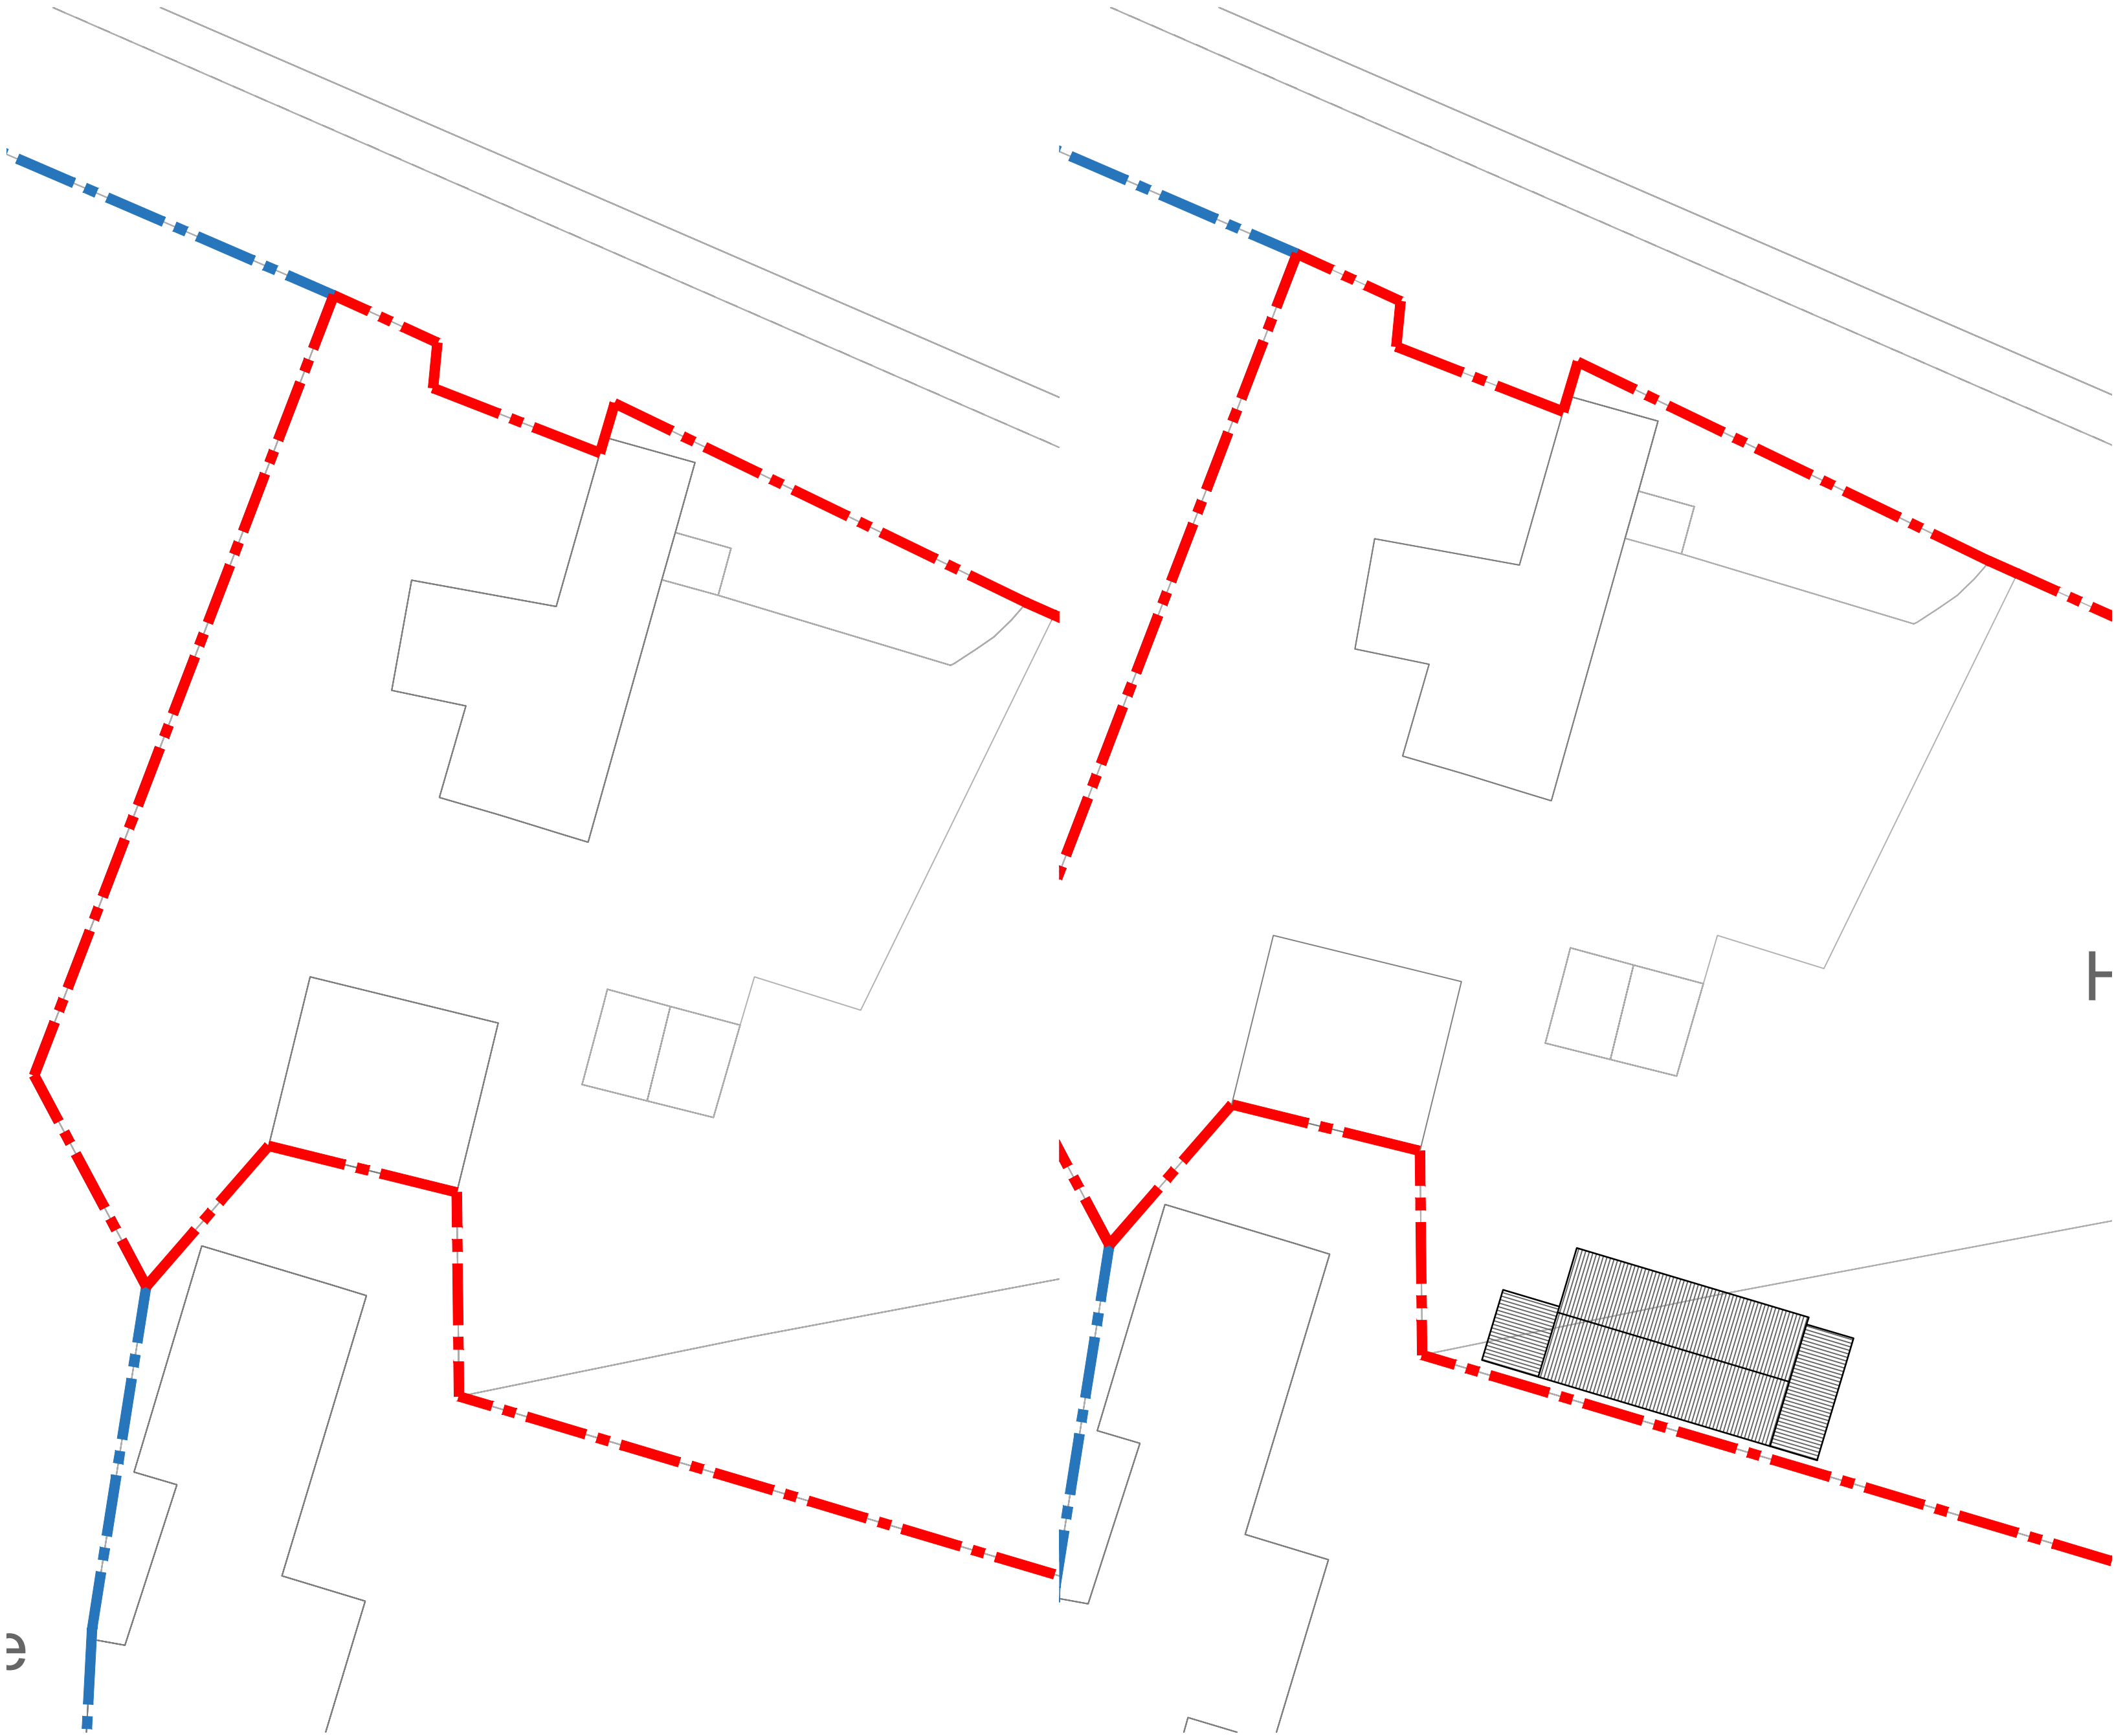


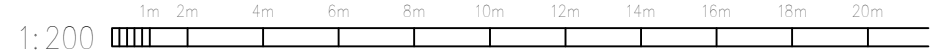


As Existing Site plan 1:200

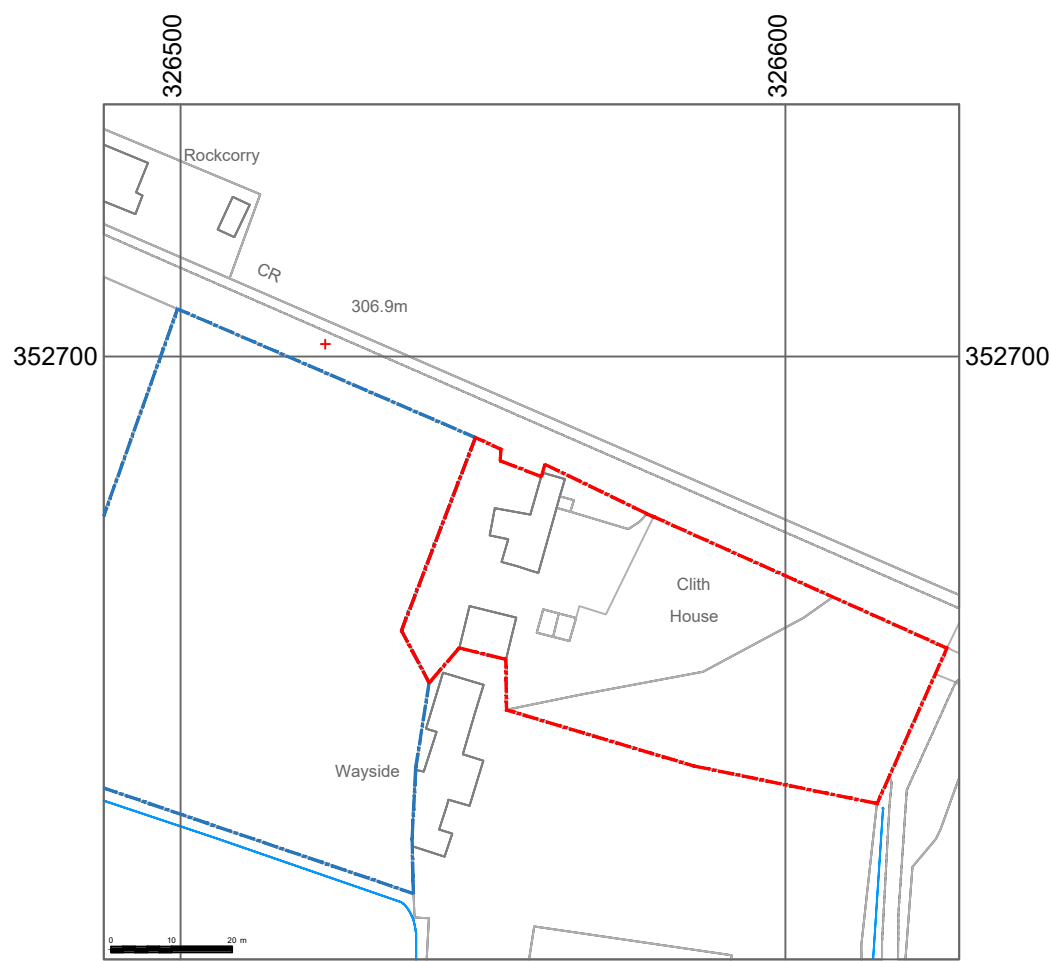


As Proposed Site plan 1:200

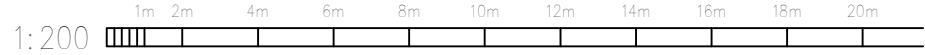

Site location plan 1:1250

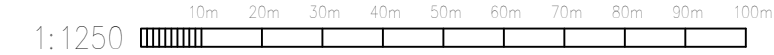

©Crown Copyright and database rights  
2019 OS 100047474

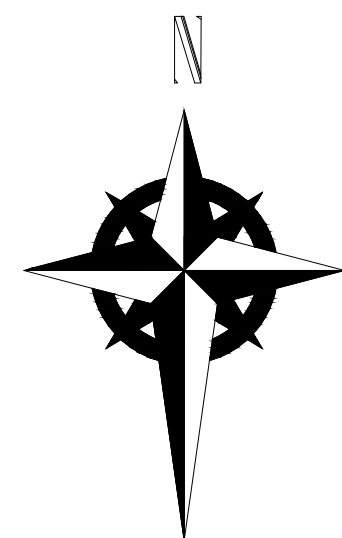



HDS Architectural Services, The Foundry,  
15 Yorke Street, Wrexham  
LL13 8LW  
Tel (01978) 345250  
www.hdsarchitectural.co.uk

|                                                                           |                                      |
|---------------------------------------------------------------------------|--------------------------------------|
| <b>Project;</b><br>Clith House, Old Road, Bwlchgwyn, Wrexham,<br>LL11 5UF |                                      |
| <b>Title;</b><br>Site Location & Site<br>plans - Triple<br>Garage         | <b>Scale (A2);</b><br>1:200 & 1:1250 |
| <b>Dwg No;</b><br>CH/PD/03                                                | <b>Date;</b><br>April 2021           |
| <b>Revision;</b>                                                          |                                      |