



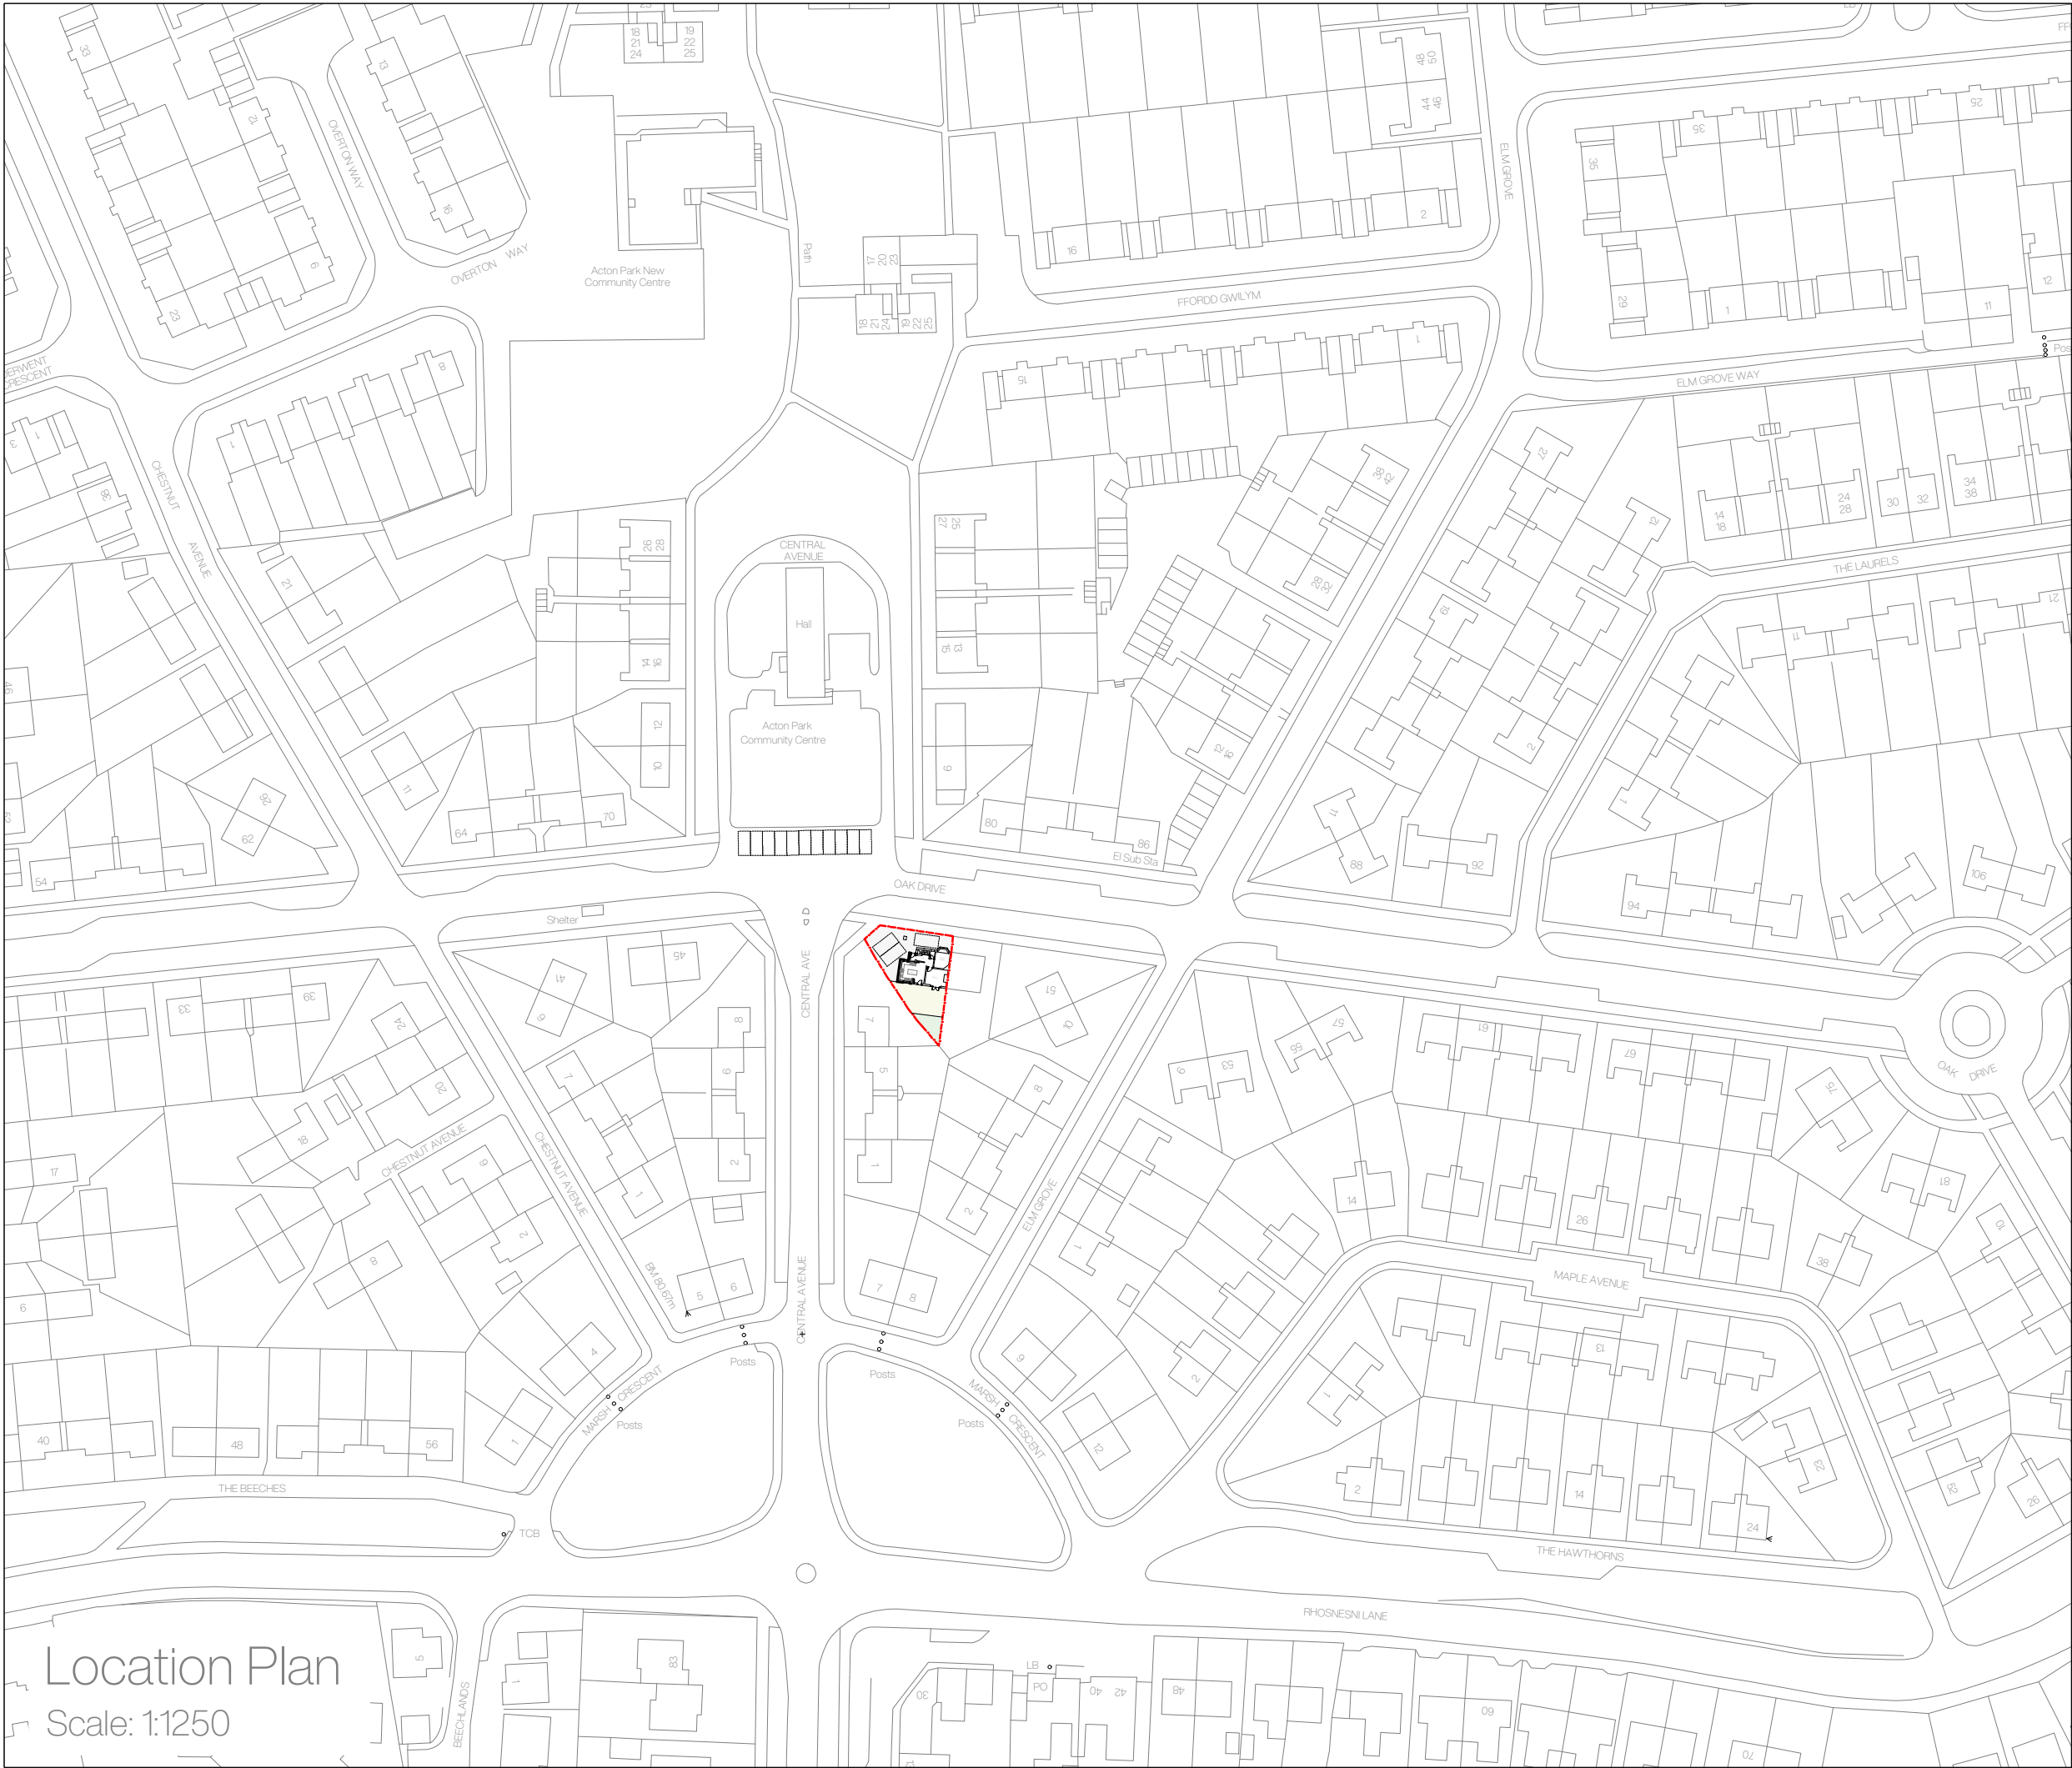

Location Plan
Scale: 1:1250

Landscaping is indicative only.

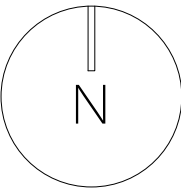

Site Plan Key

Application Site

47 Oak Drive,
Acton, Wrexham,
LL12 7HN

Rev	Notes	Date
a	Drawing amends	06.2022
b	Parking added	07.2022

Planning Site and Location Plan

June 2022

A3

S03.1003

2 - 2

DO NOT SCALE FROM THIS DRAWING. ALL DIMENSIONS TO BE
CONFIRMED ON SITE PRIOR TO FABRICATION BY THE
CONTRACTOR. DRAWINGS TO BE READ IN CONJUNCTION WITH
ANY REFERENCED DOCUMENTATION. PLANS NOT TO BE
REPRODUCED WITHOUT THE PRIOR CONFIRMATION FROM THE
DESIGN TEAM.

